

bassetti
architects

Jefferson Park Golf Course

Design Commission - February 2, 2012



***SEATTLE PARKS
AND RECREATION***

Project

Goals

Context

Comments

Design

Concept

Options

Sustainability

Project

Goals

Context

Comments

Design

Concept

Options

Sustainability



Design Goals

- Improve **Golf** Experience
- Expand **Community** Resources
- Increase **Site Benefits/Sustainability**
- Re-invigorate Architectural/Site **Character**
- Improve Facility **Operations**
- Maintain **Financial** Performance

Project

Goals

Context


Comments

Design

Concept

Options


Sustainability

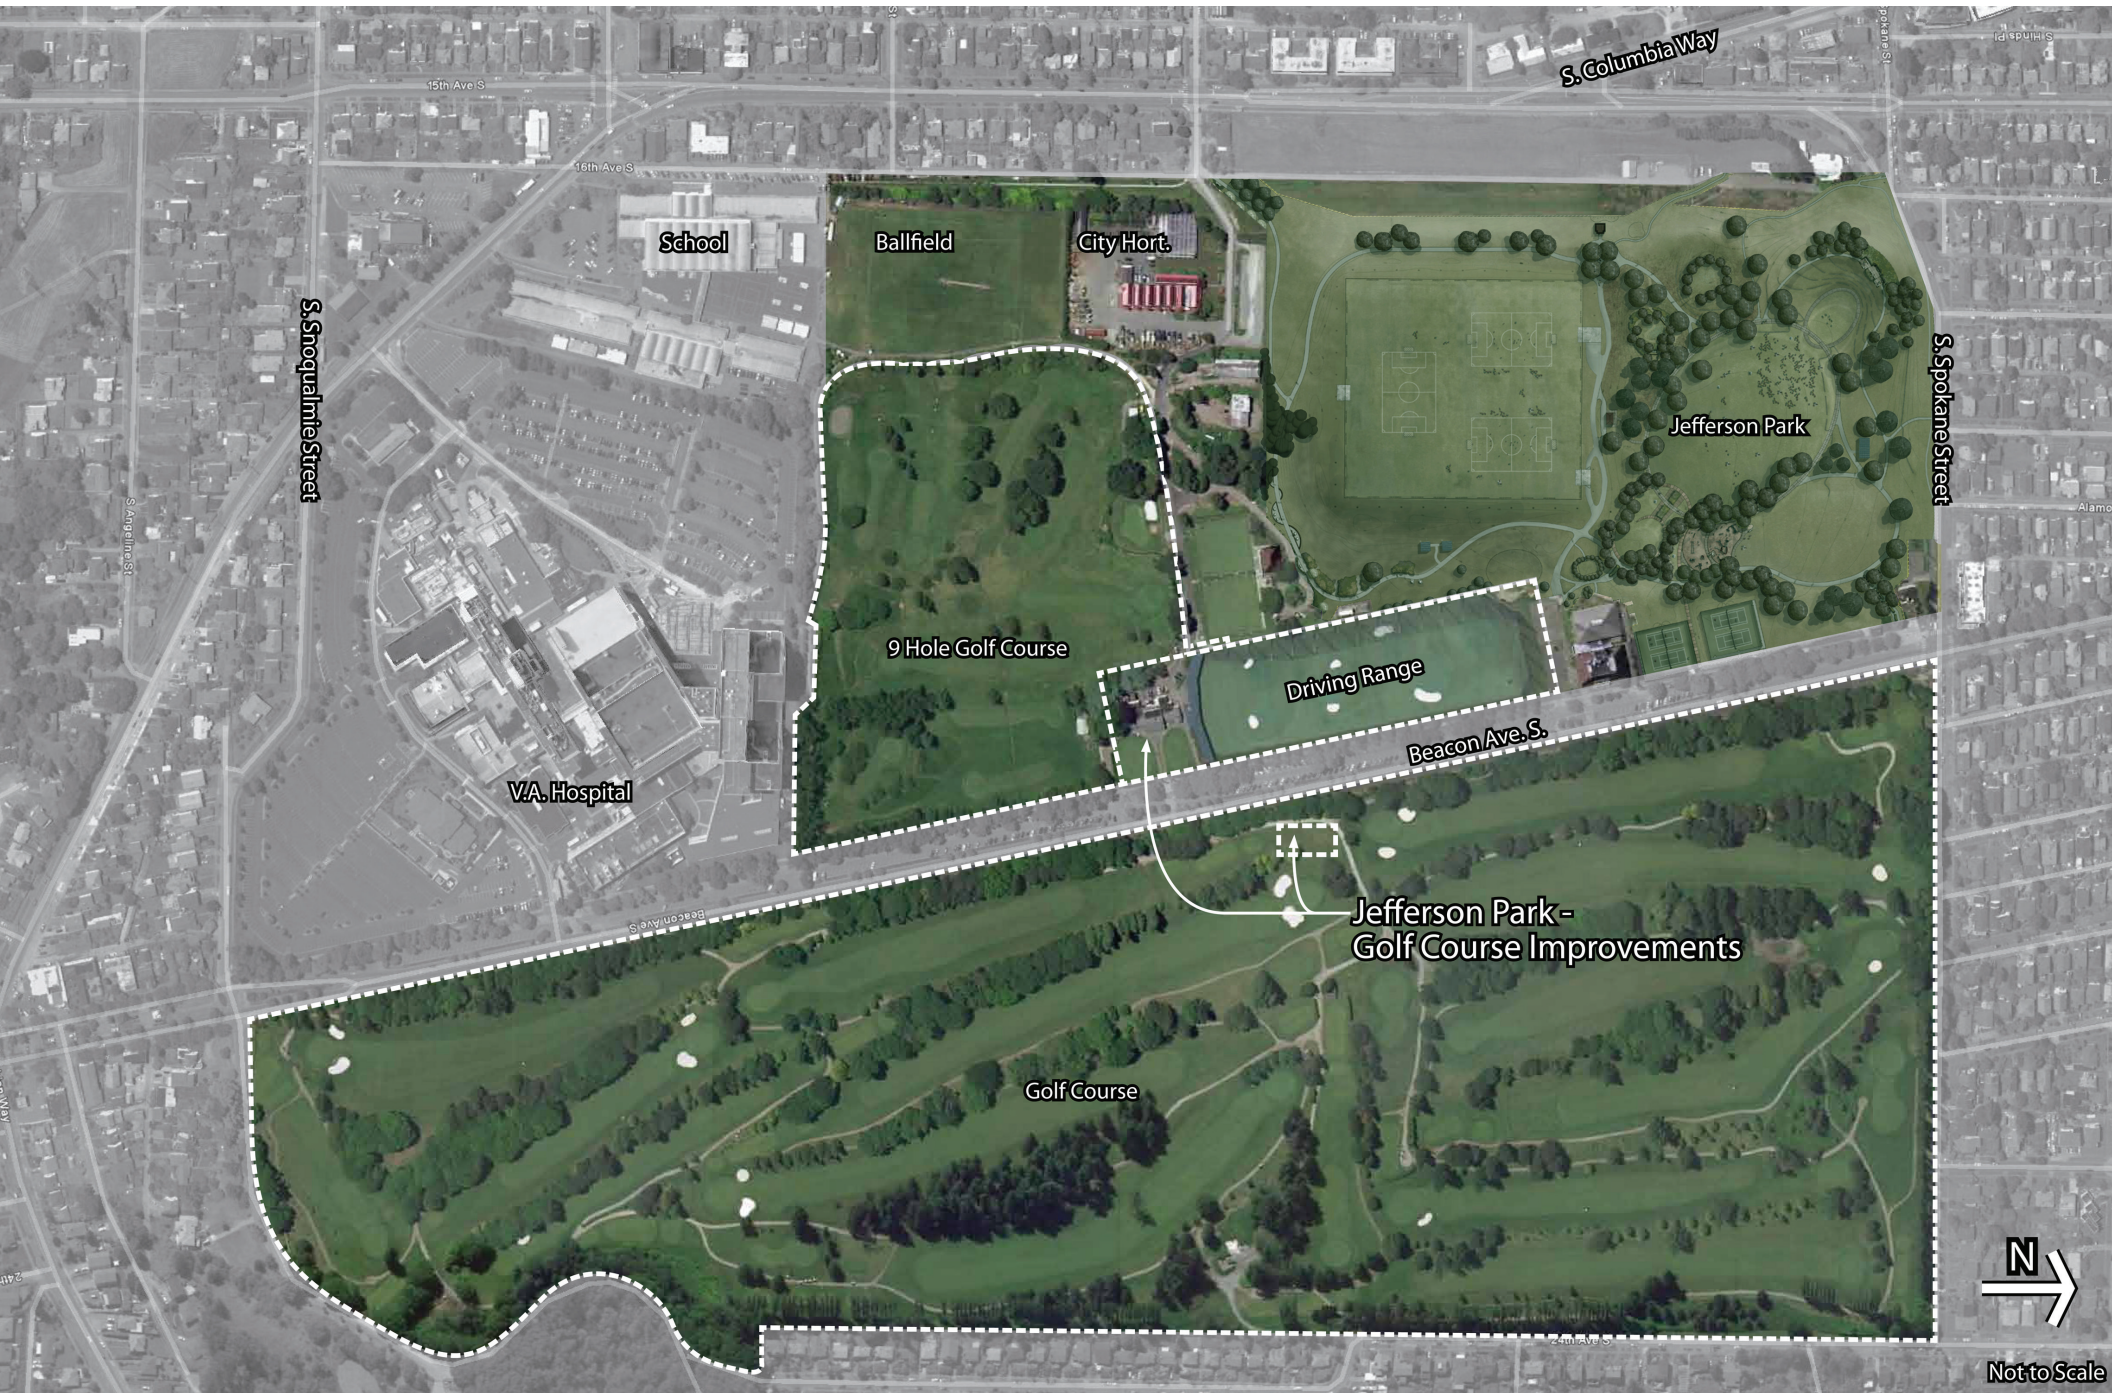

PROJECT AREA



EXISTING

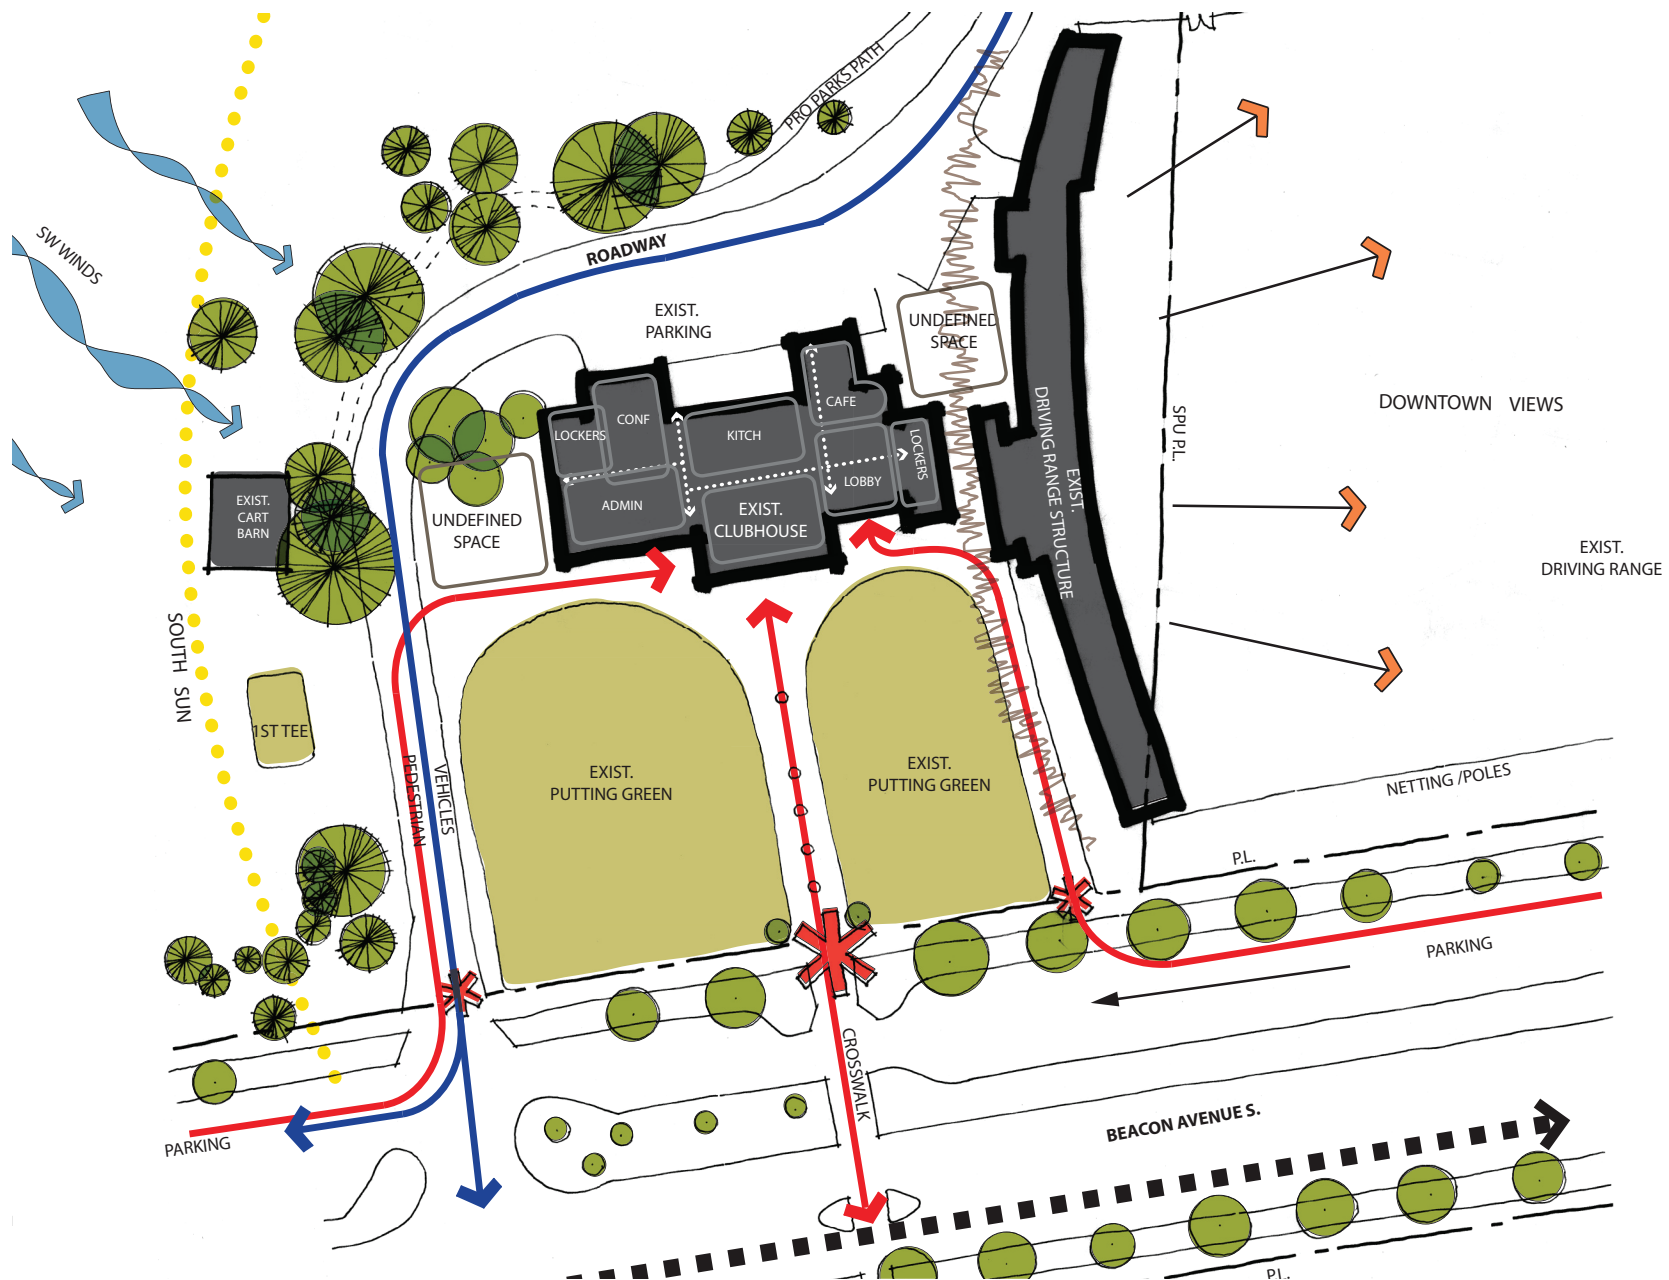

EXISTING SITE ANALYSIS





INTERIOR ALTERATIONS





Project

Goals

Context

Comments

Design

Concept

Options

Sustainability

Refine design to reflect **parti**
Integrate clubhouse with site
Provide community **welcome**
site Dissolve & redefine **thresholds**
site Reduce need for additional **parking**
Develop **sustainable** story
Clarify sustainable **elements** site in budget
Respect **dark sky** principle
Integrate **cart barn** with site

DESIGN COMMISSION COMMENTS

Project

Goals

Context



Comments

Design

Concept

Options

Sustainability

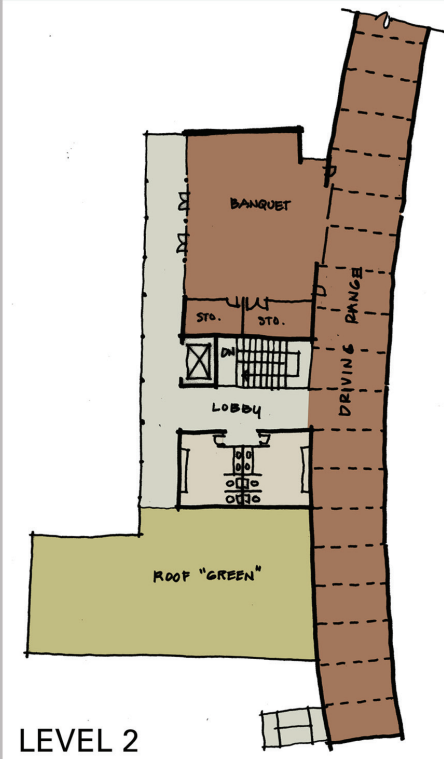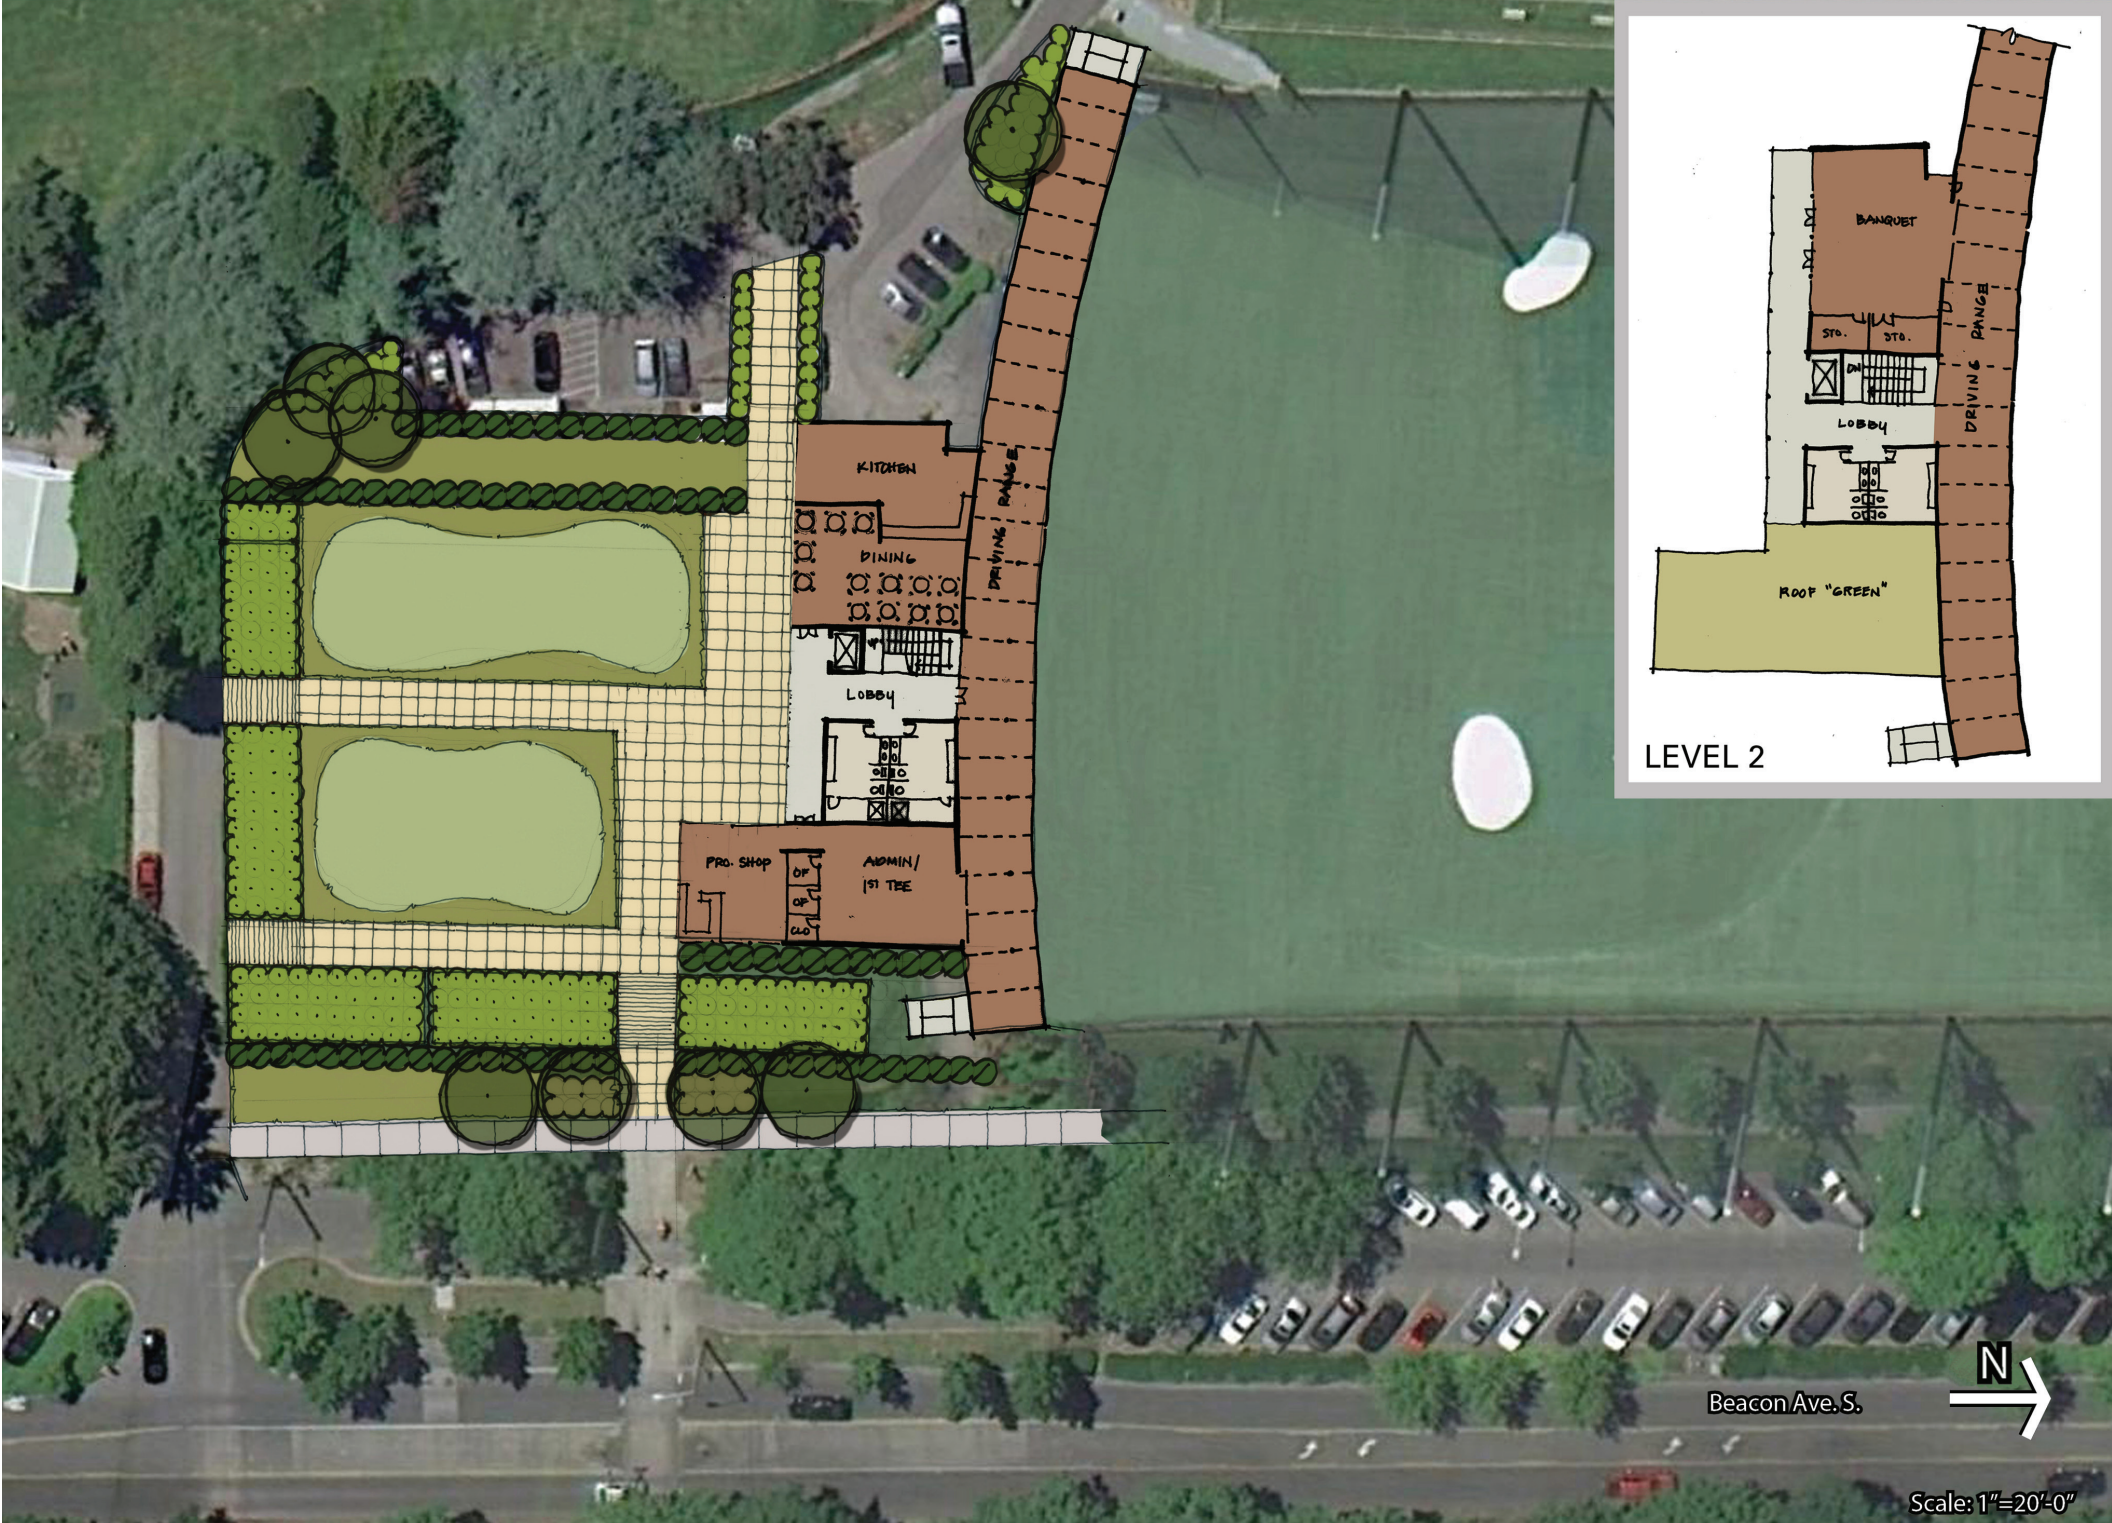


LEVEL 2

Beacon Ave. S.



Scale: 1"=20'-0"

CONCEPT

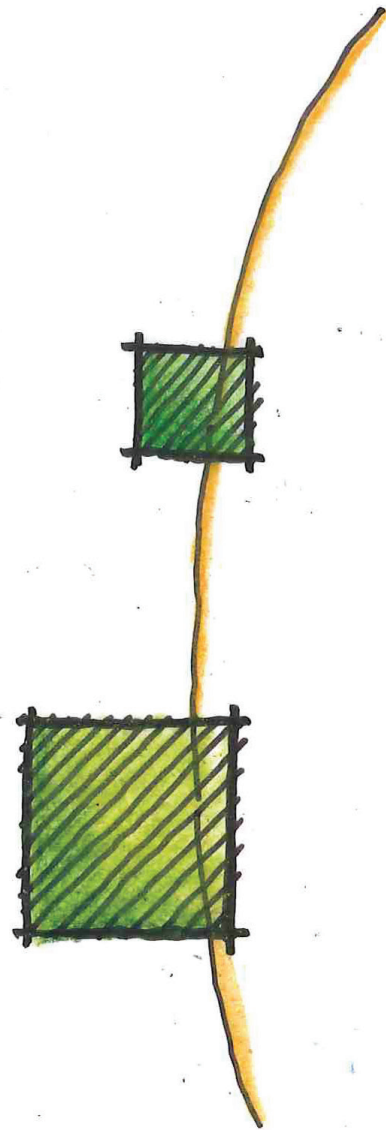

Project

Goals

Context



Comments

Design


Concept


Options

Sustainability

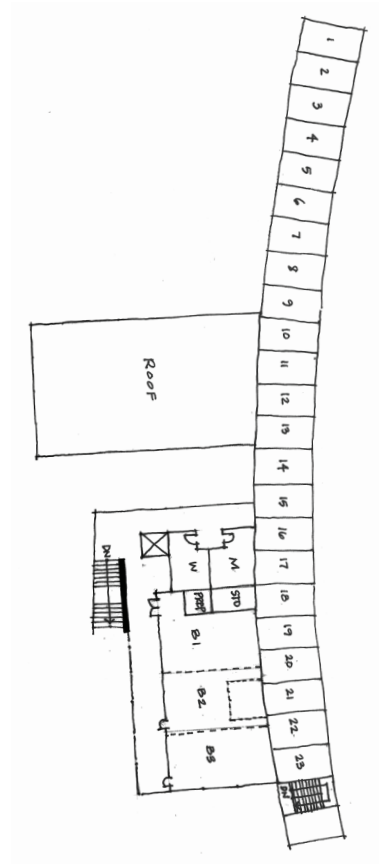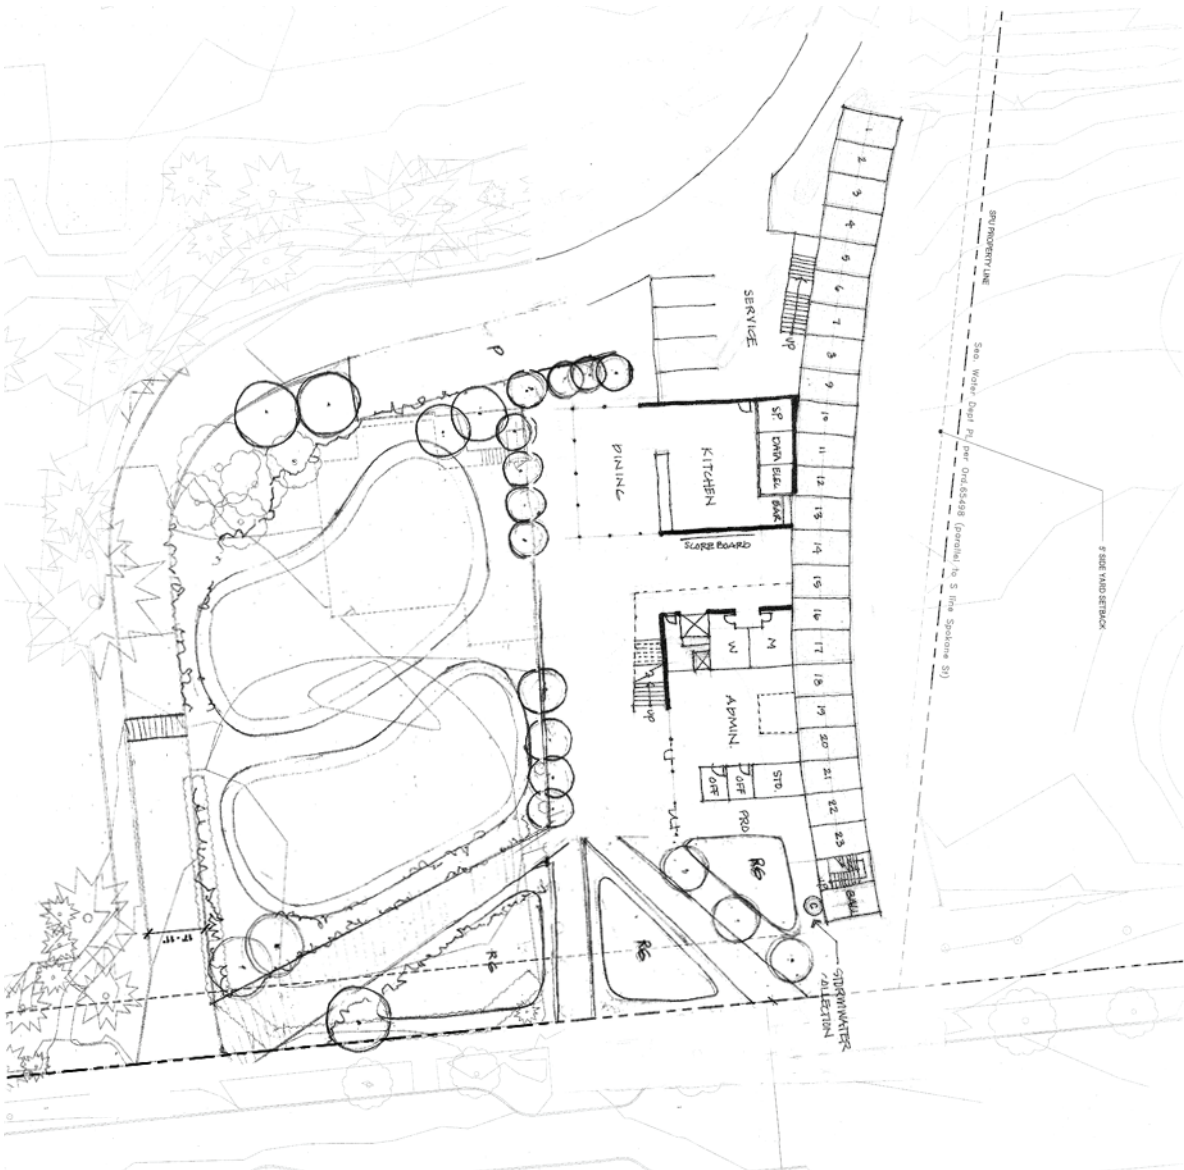

OPTION A SITE

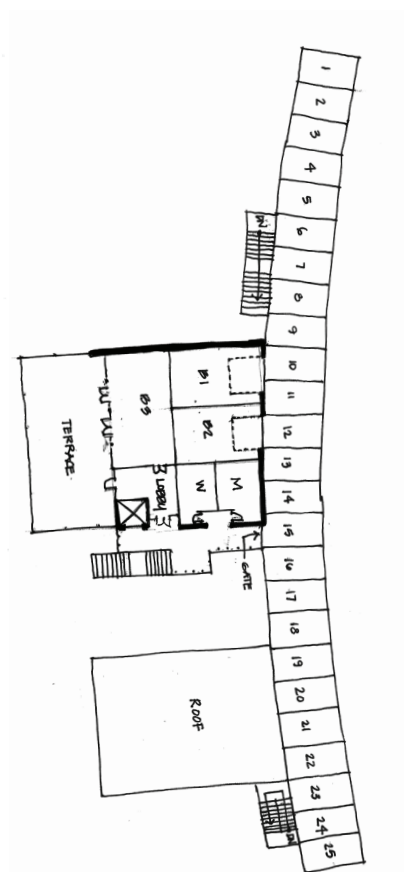


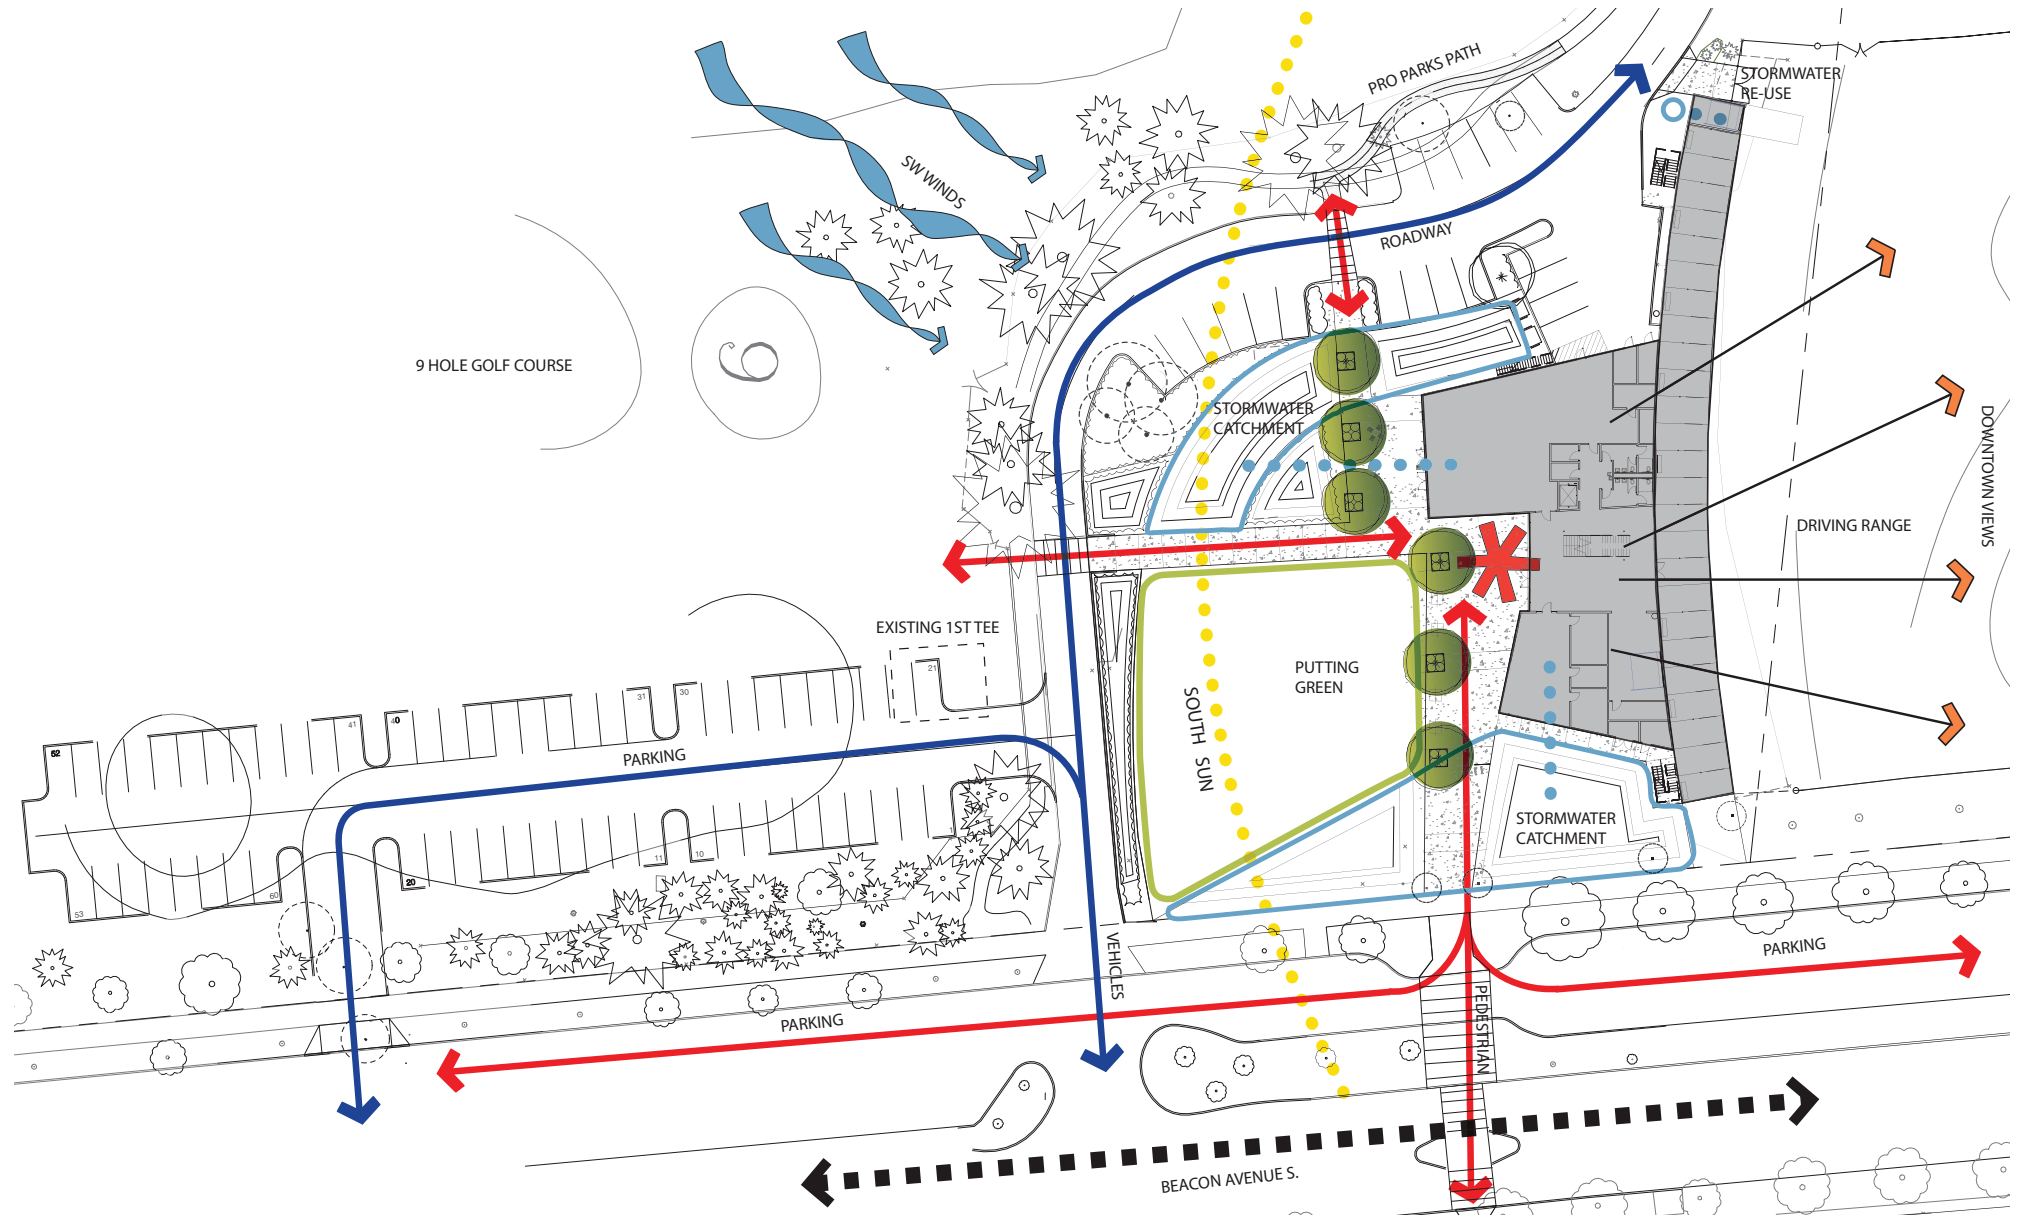

OPTION C SITE




OPTION C SITE PLAN

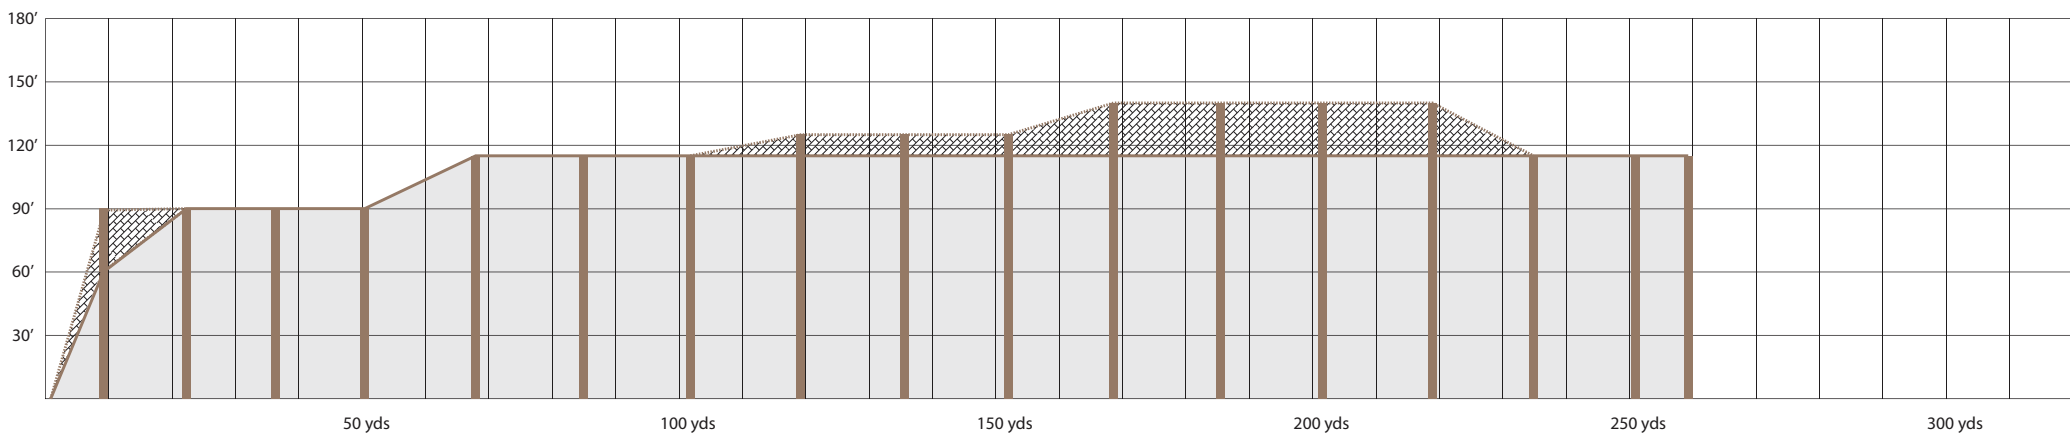

 Proposed Netting
 Existing Netting




NETTING

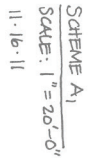



FIRST FLOOR

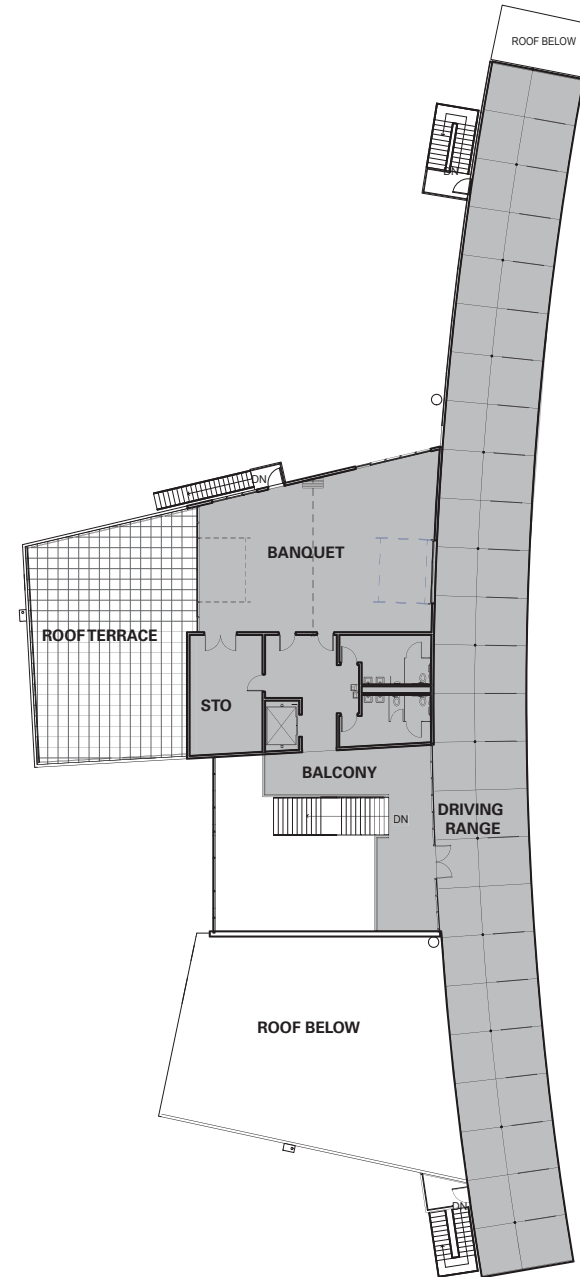

SECOND FLOOR




OPTION C FLOOR PLANS



APPROACHING FROM BEACON AVE




ENTERING FROM BEACON AVE CROSSWALK

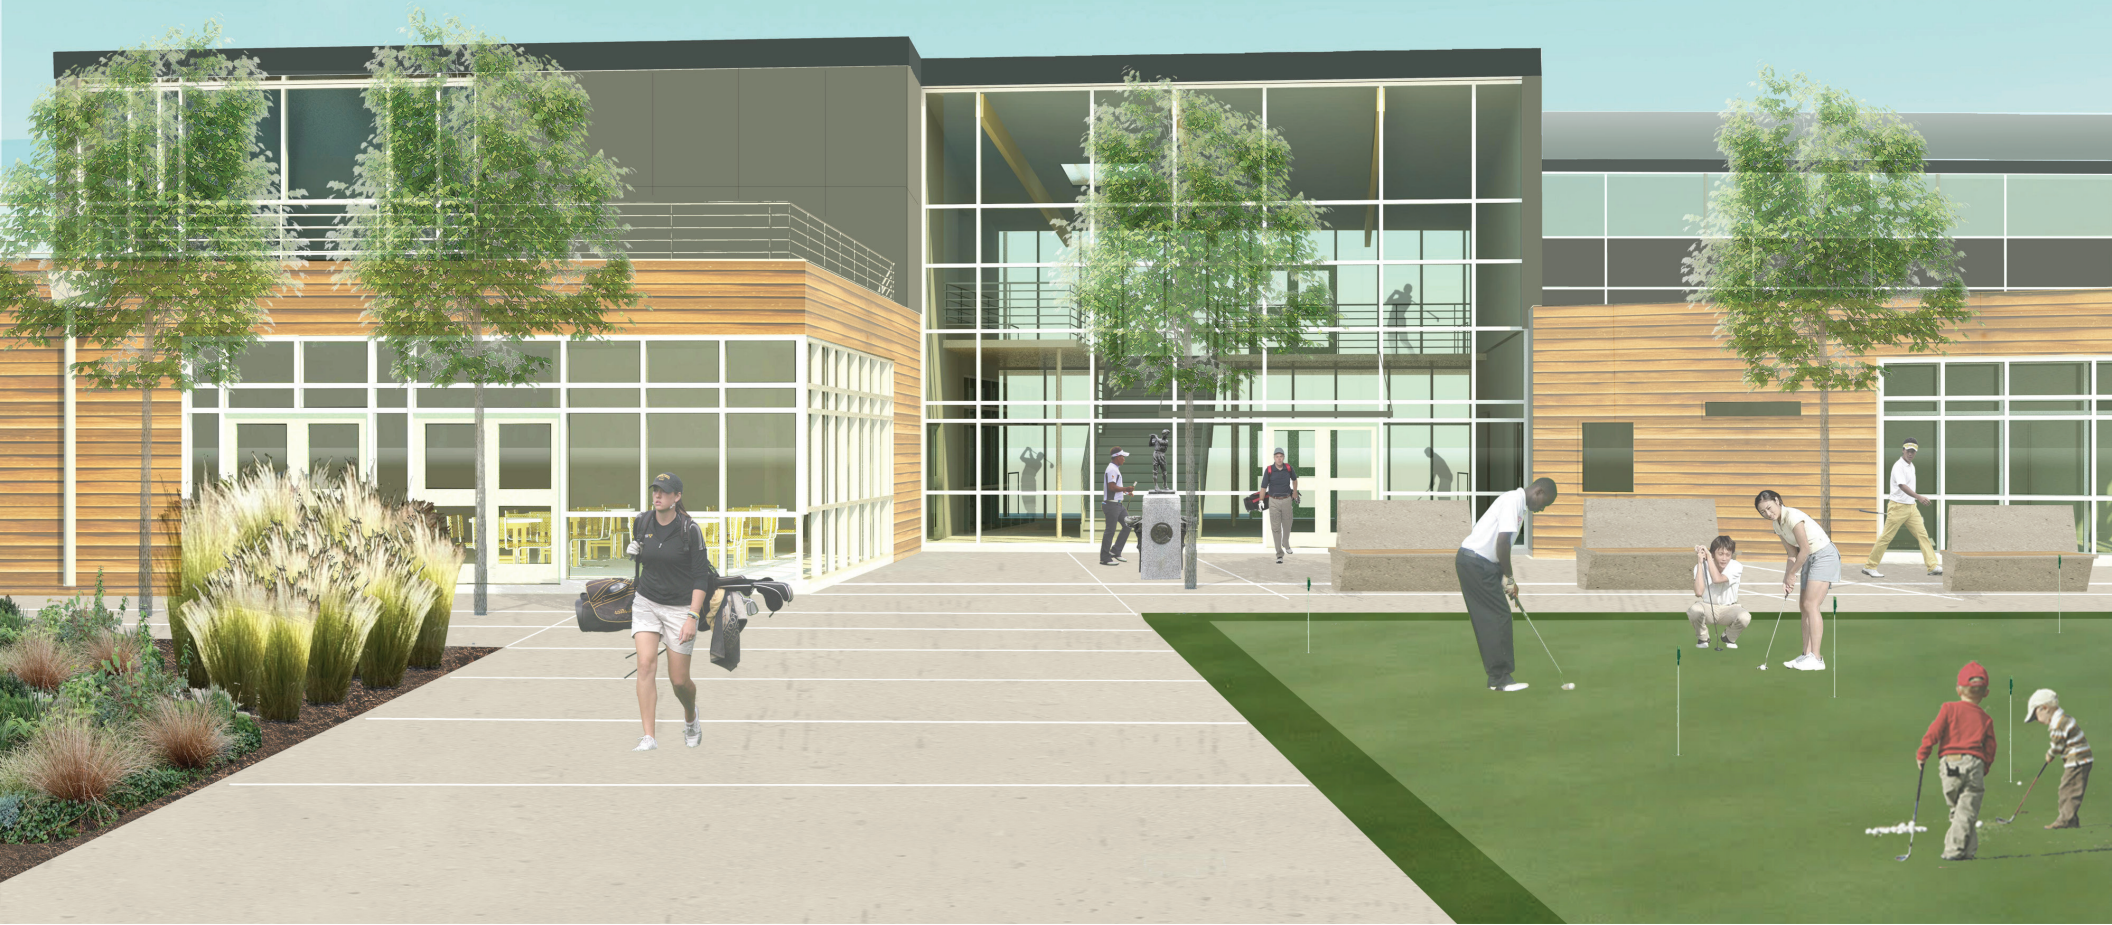

APPROACHING FROM SHORT NINE COURSE



FIRST FLOOR

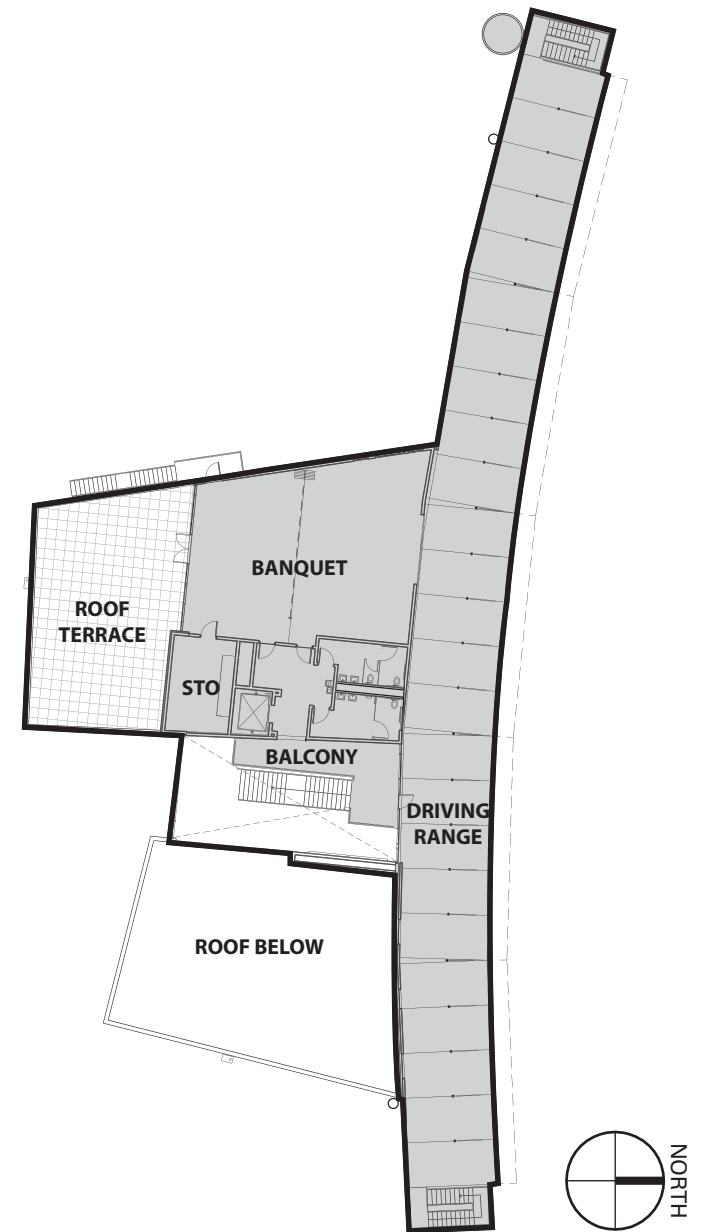


SECOND FLOOR

CURRENT OPTION FLOOR PLANS



CURRENT SOUTH VIEW

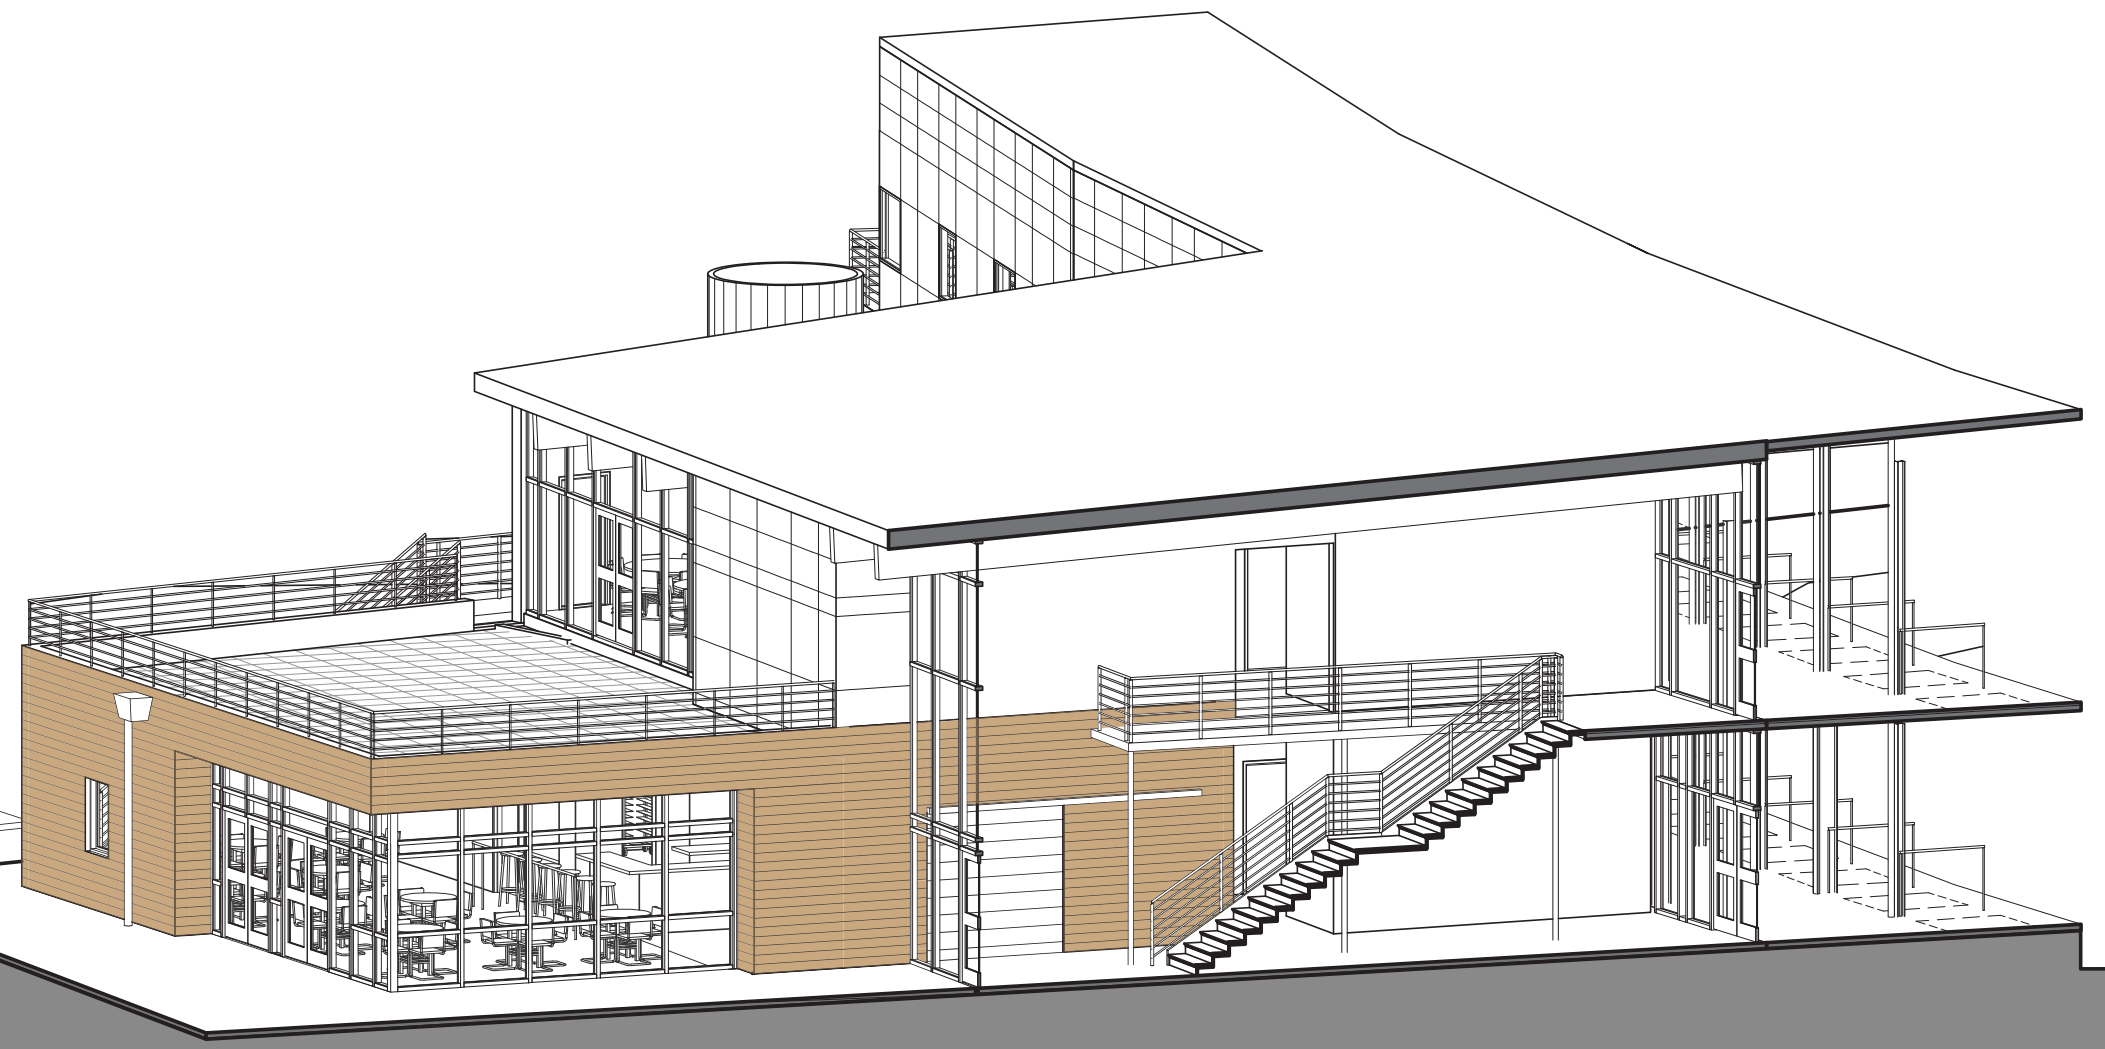

INTERIOR LOBBY VIEW



CURRENT SITE PLAN



GOLF DESIGN - OLD MODEL




GOLF DESIGN - NEW MODEL



CURRENT SITE PLAN



PALETTE - NEW MODEL

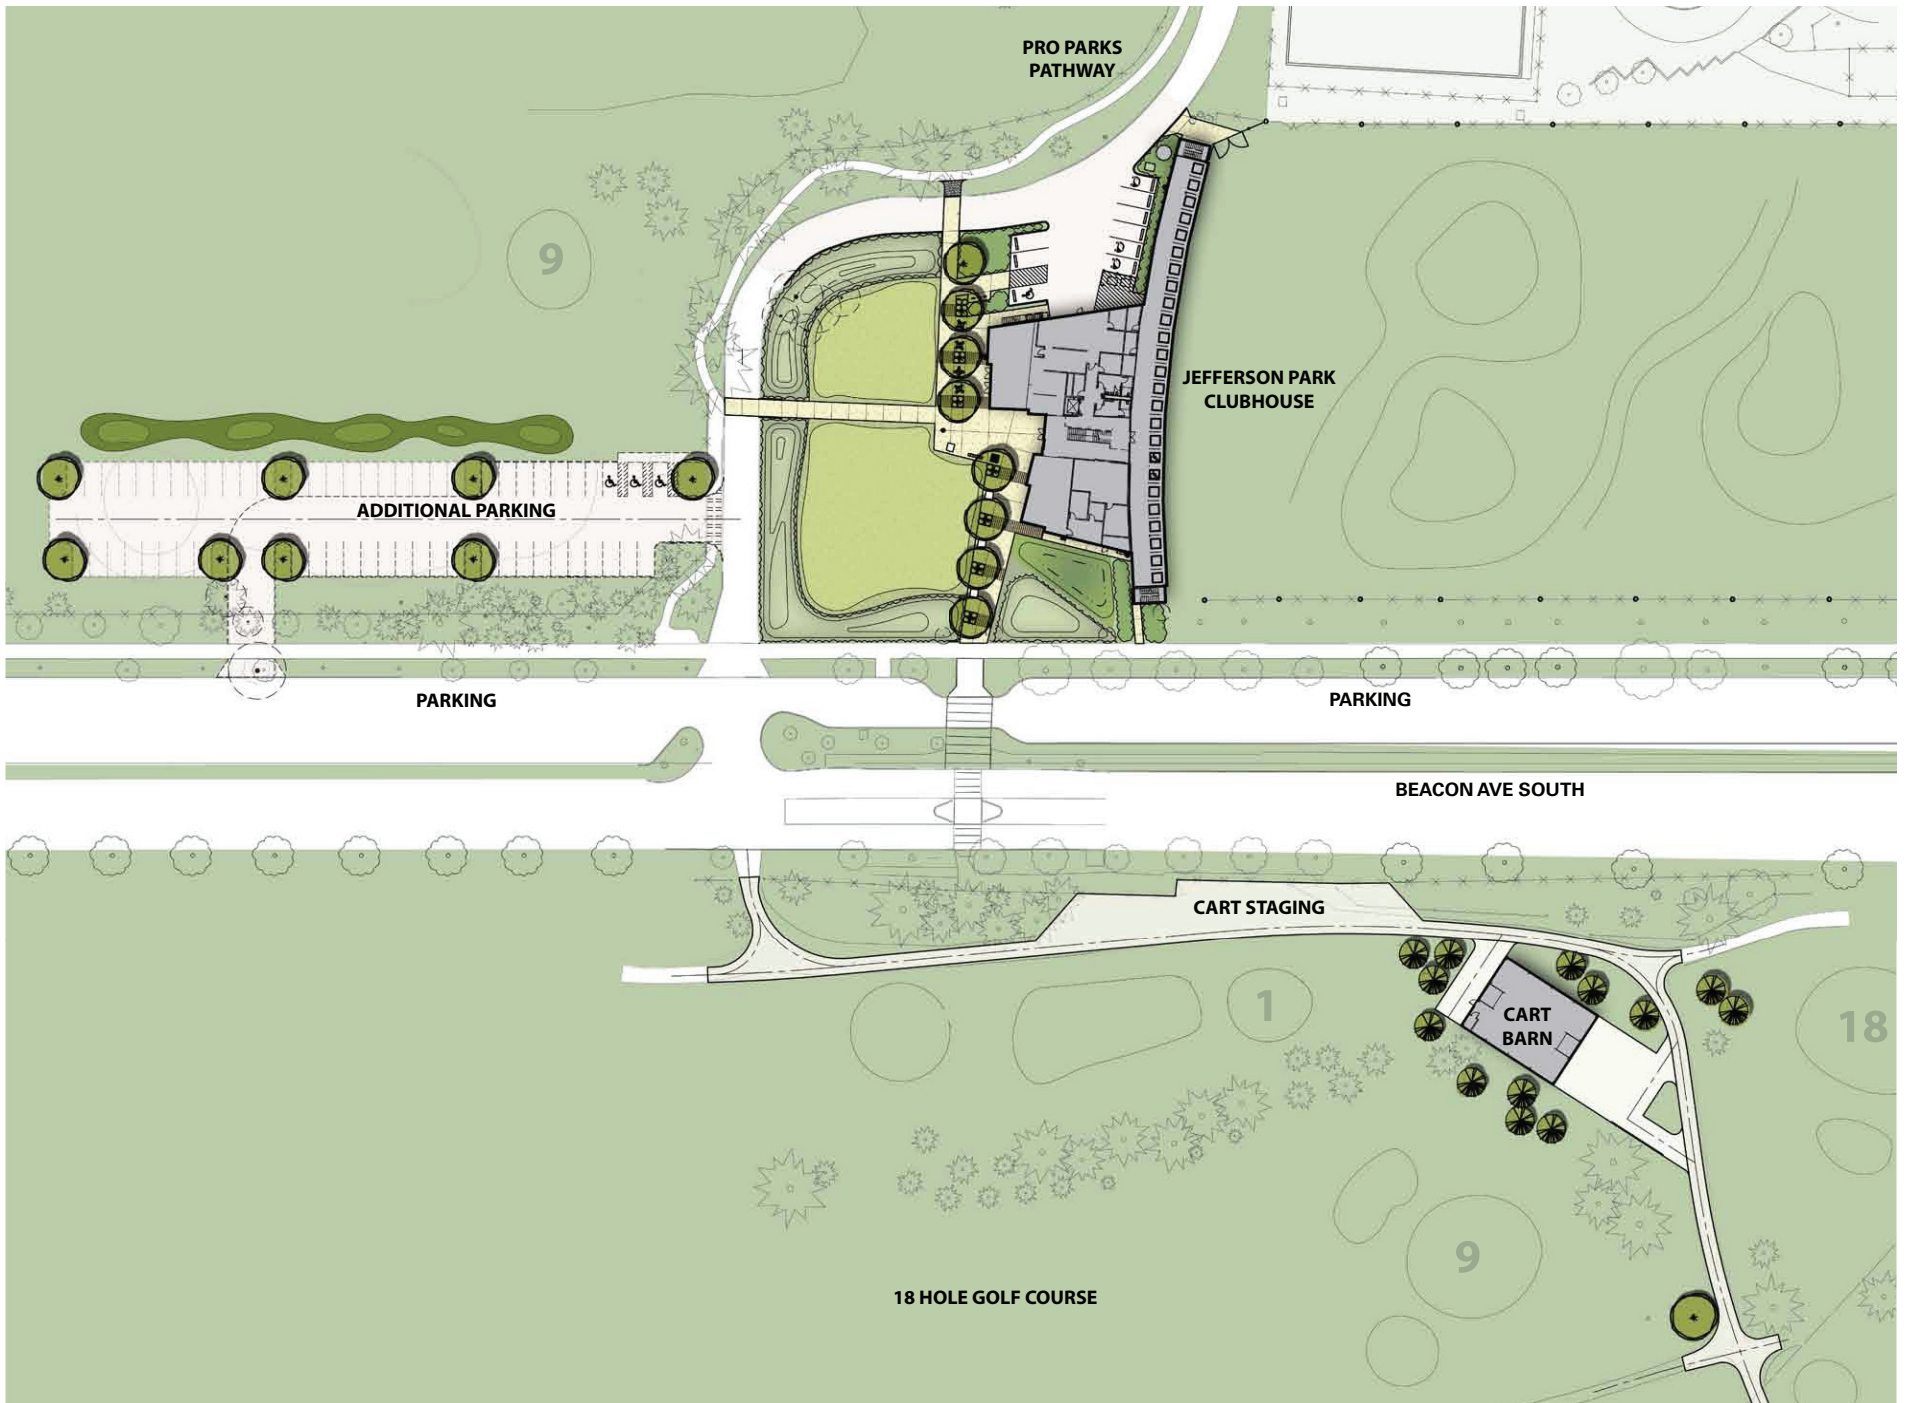

OVERALL SITE PLAN

BEACON AVE SOUTH

CART STAGING


**CART
BARN**

1

18



CART BARN SITE PLAN

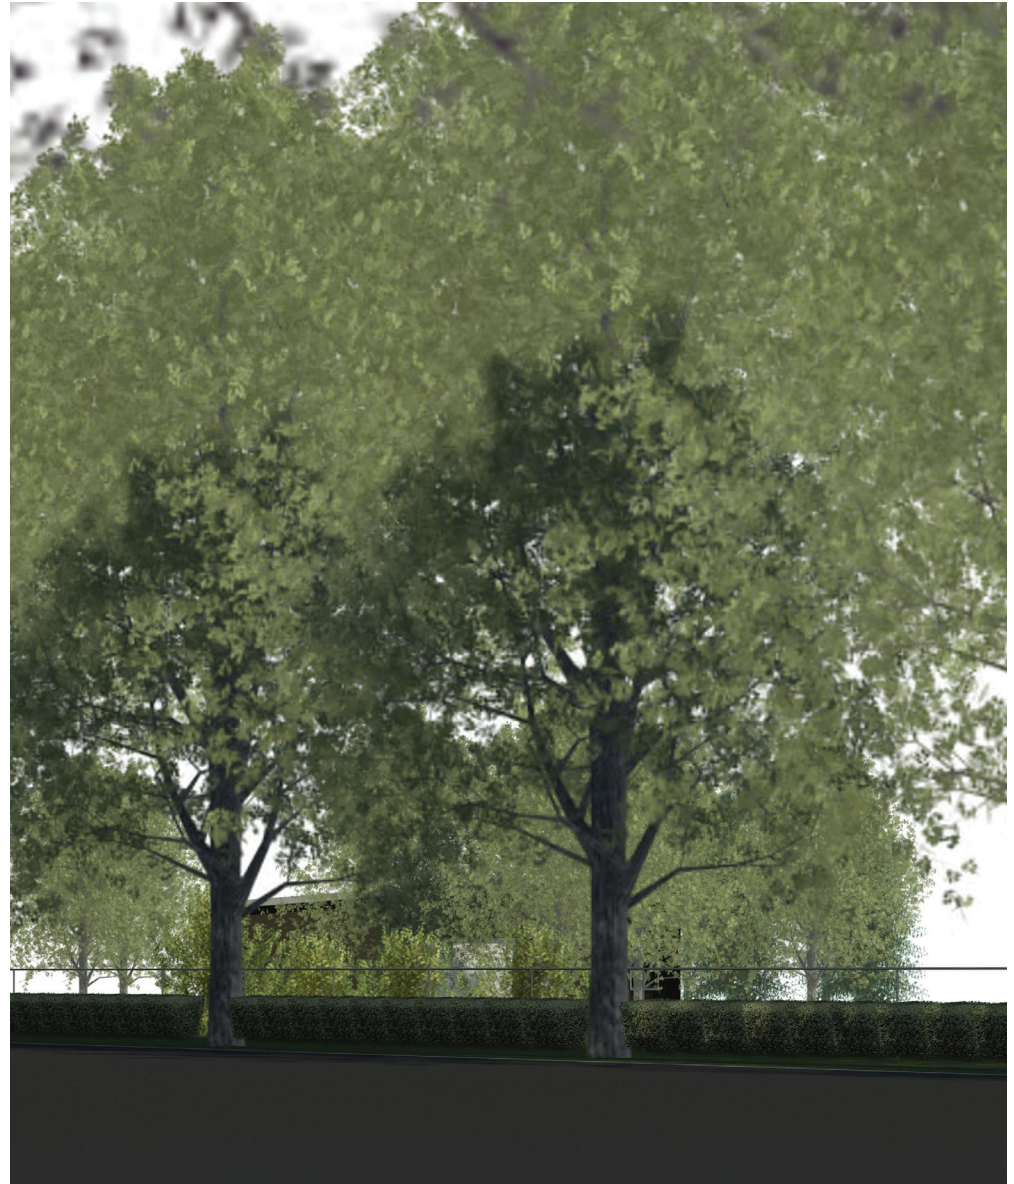

VIEW OF CART BARN

Project

Goals

Context

Comments

Design



Concept

Options

Sustainability



EXISTING DRIVING RANGE LIGHTS

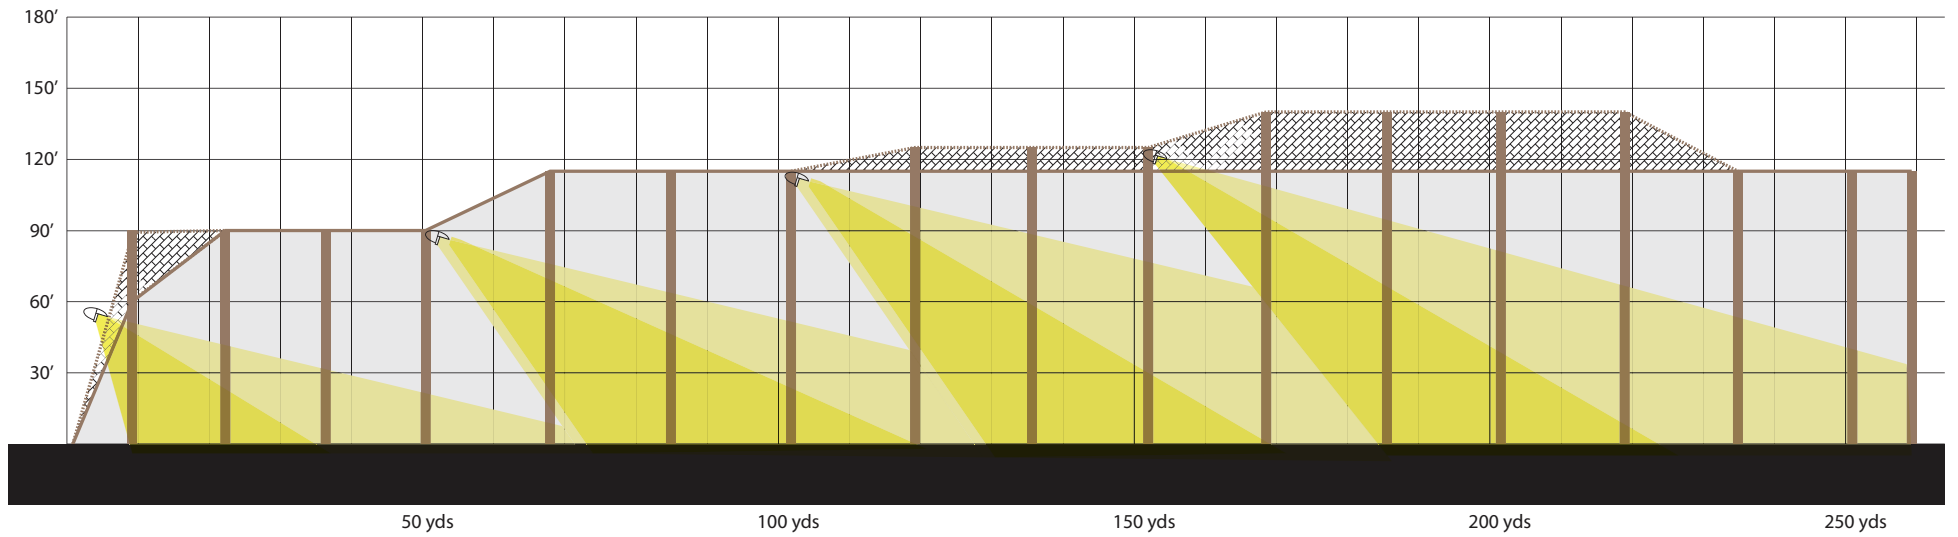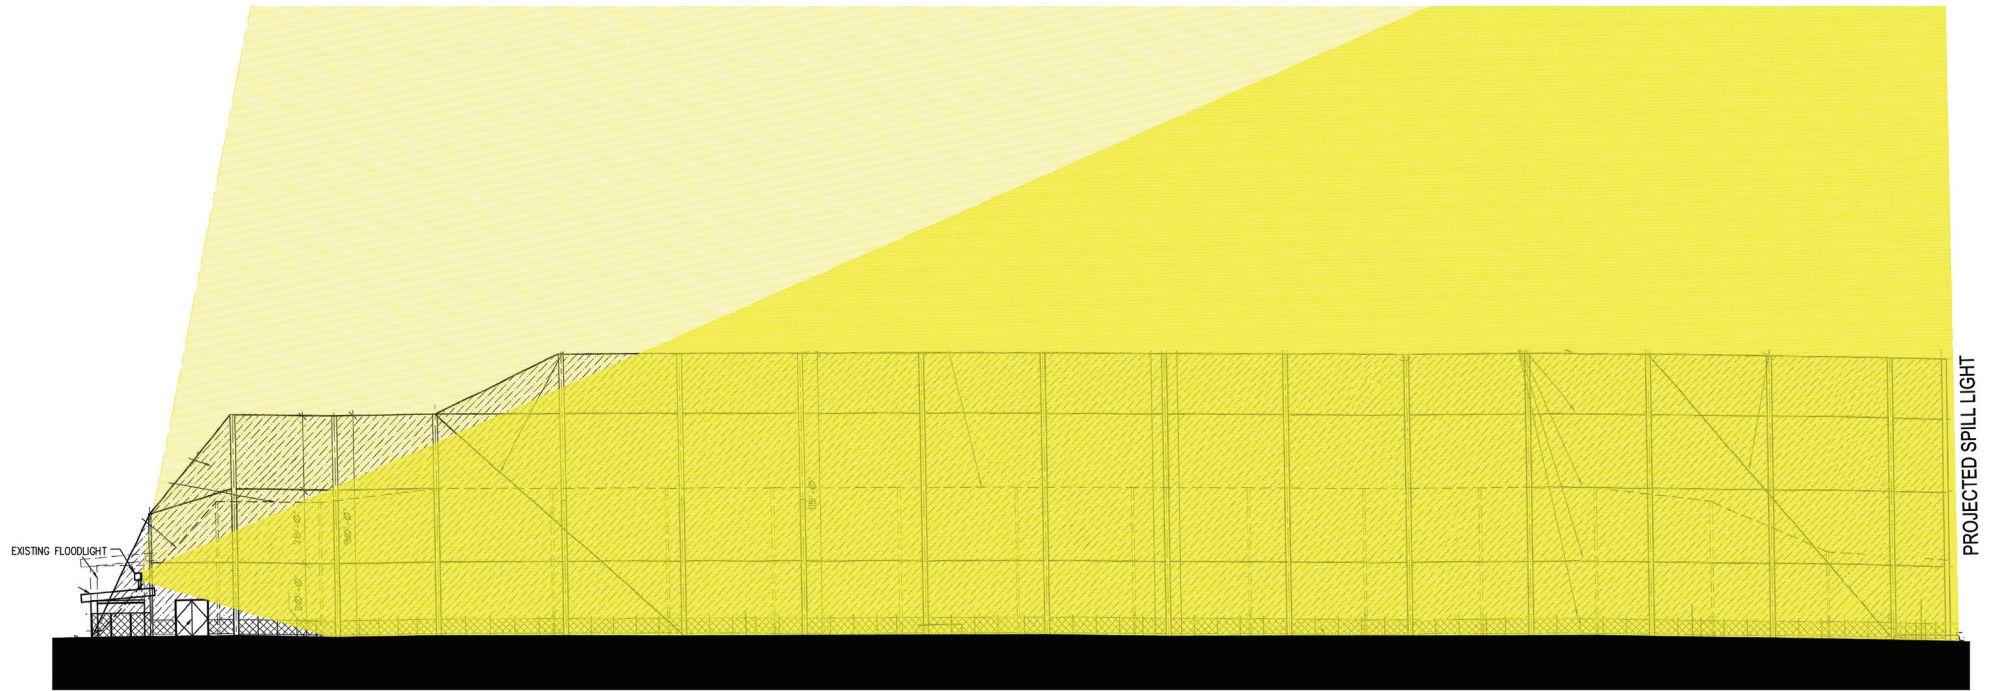

NEW DRIVING RANGE LIGHTING



Design Goals

- Improve Golf Experience
- Expand Community Resources
- Increase **Site Benefits/Sustainability**
- Re-invigorate Architectural/Site Character
- Improve Facility Operations
- Maintain Financial Performance