CALLISON

EAST ELEVATION

SOUTH ELEVATION

NORTH ELEVATION

WEST ELEVATION

PEDESTRIAN LINK #1

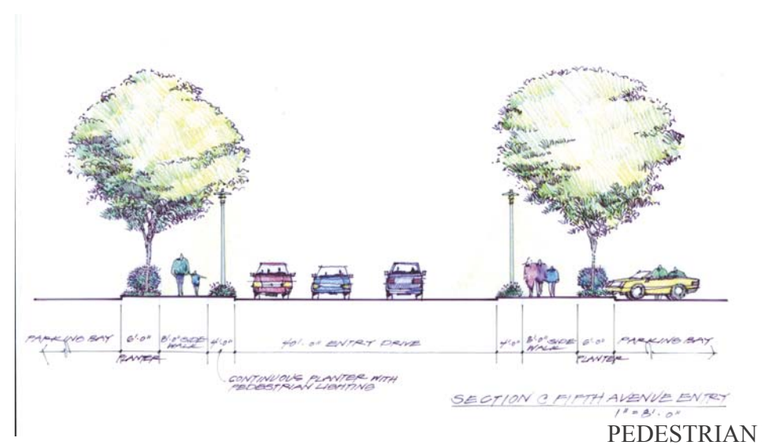

PEDESTRIAN LINK #2

NORTHGATE MALL

Simon
September 22, 2004
Project #: 204263.00

PARKING ELEVATIONS

CALLISON

SCALE: 1" = 16' - 0" 0' 8' 16' 32'

ELEVATION

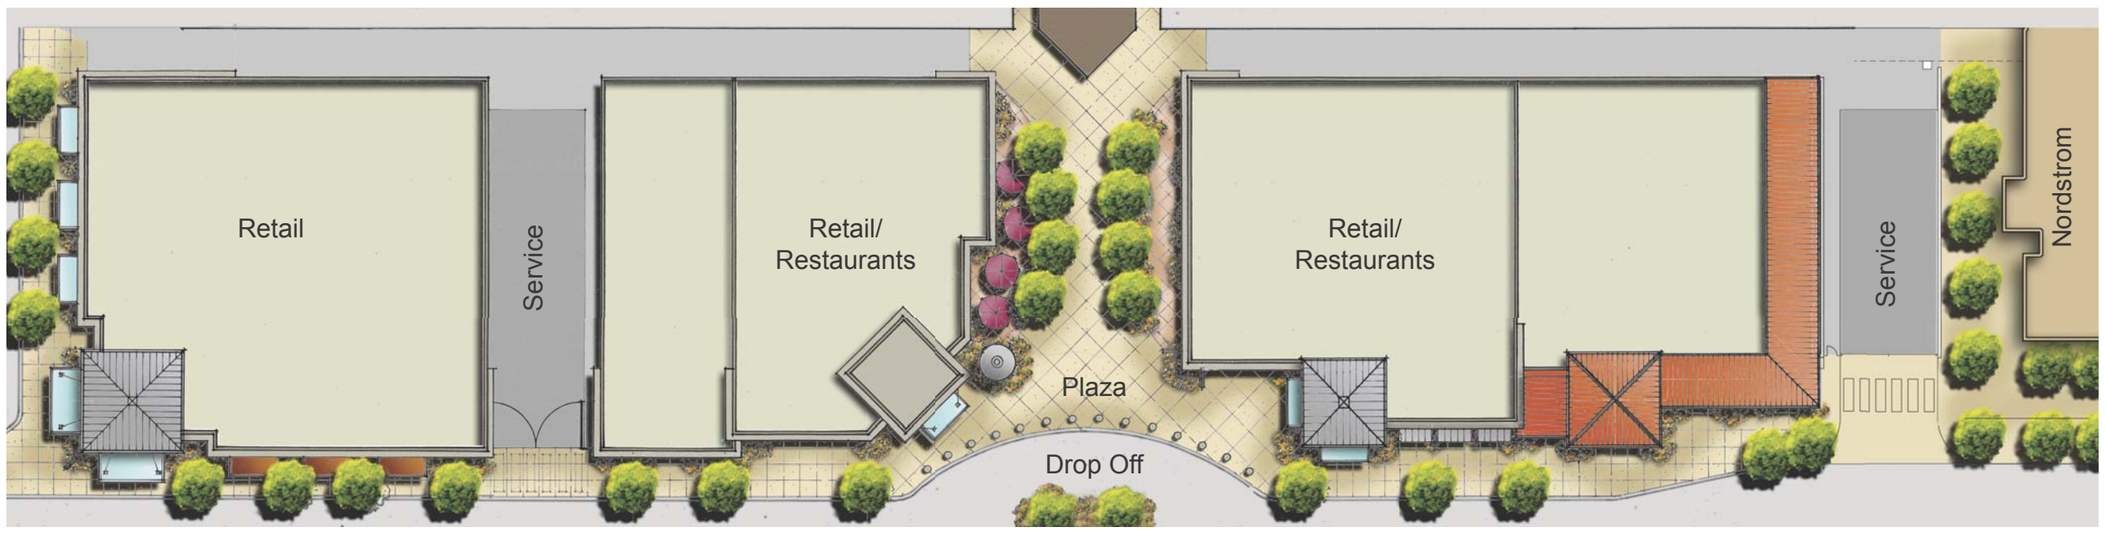

SCALE: 1" = 16' - 0" 0' 8' 16' 32'

PLAN

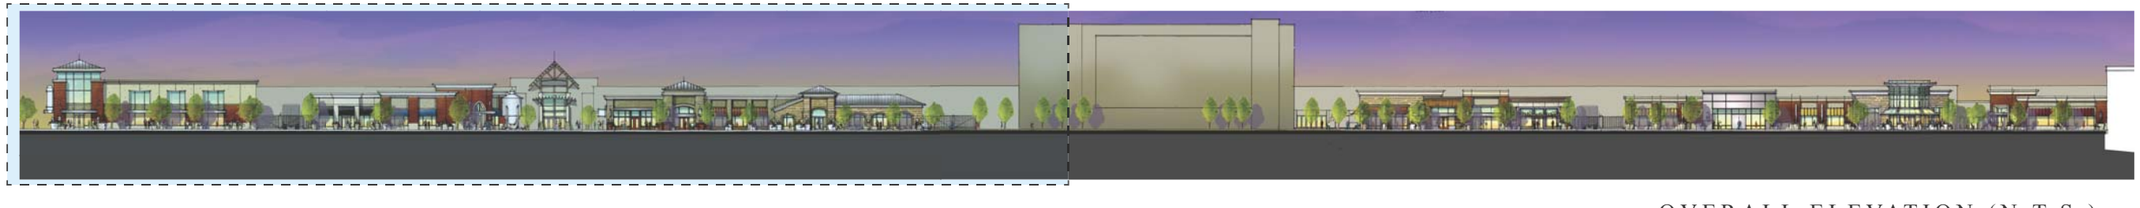

OVERALL ELEVATION (N.T.S.)

NORTHGATE MALL

Simon
September 22, 2004
Project #: 204263.00

PARTIAL WEST ELEVATION (NORTH)

CALLISON

SCALE: 1" = 16' - 0" 0' 8' 16' 32'

ELEVATION

SCALE: 1" = 16' - 0" 0' 8' 16' 32'

PLAN

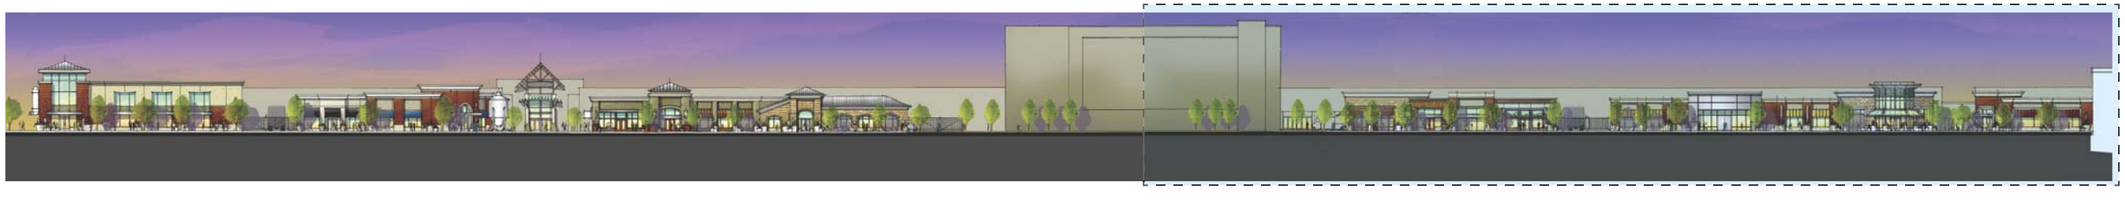

OVERALL ELEVATION

NORTHGATE MALL

Simon
September 22, 2004
Project #: 204263.00

PARTIAL WEST ELEVATION (SOUTH)

CALLISON

0' 50' 100' 200'

N

NORTHGATE MALL

Simon
September 22, 2004
Project #: 204263.00

ILLUSTRATIVE SITE PLAN