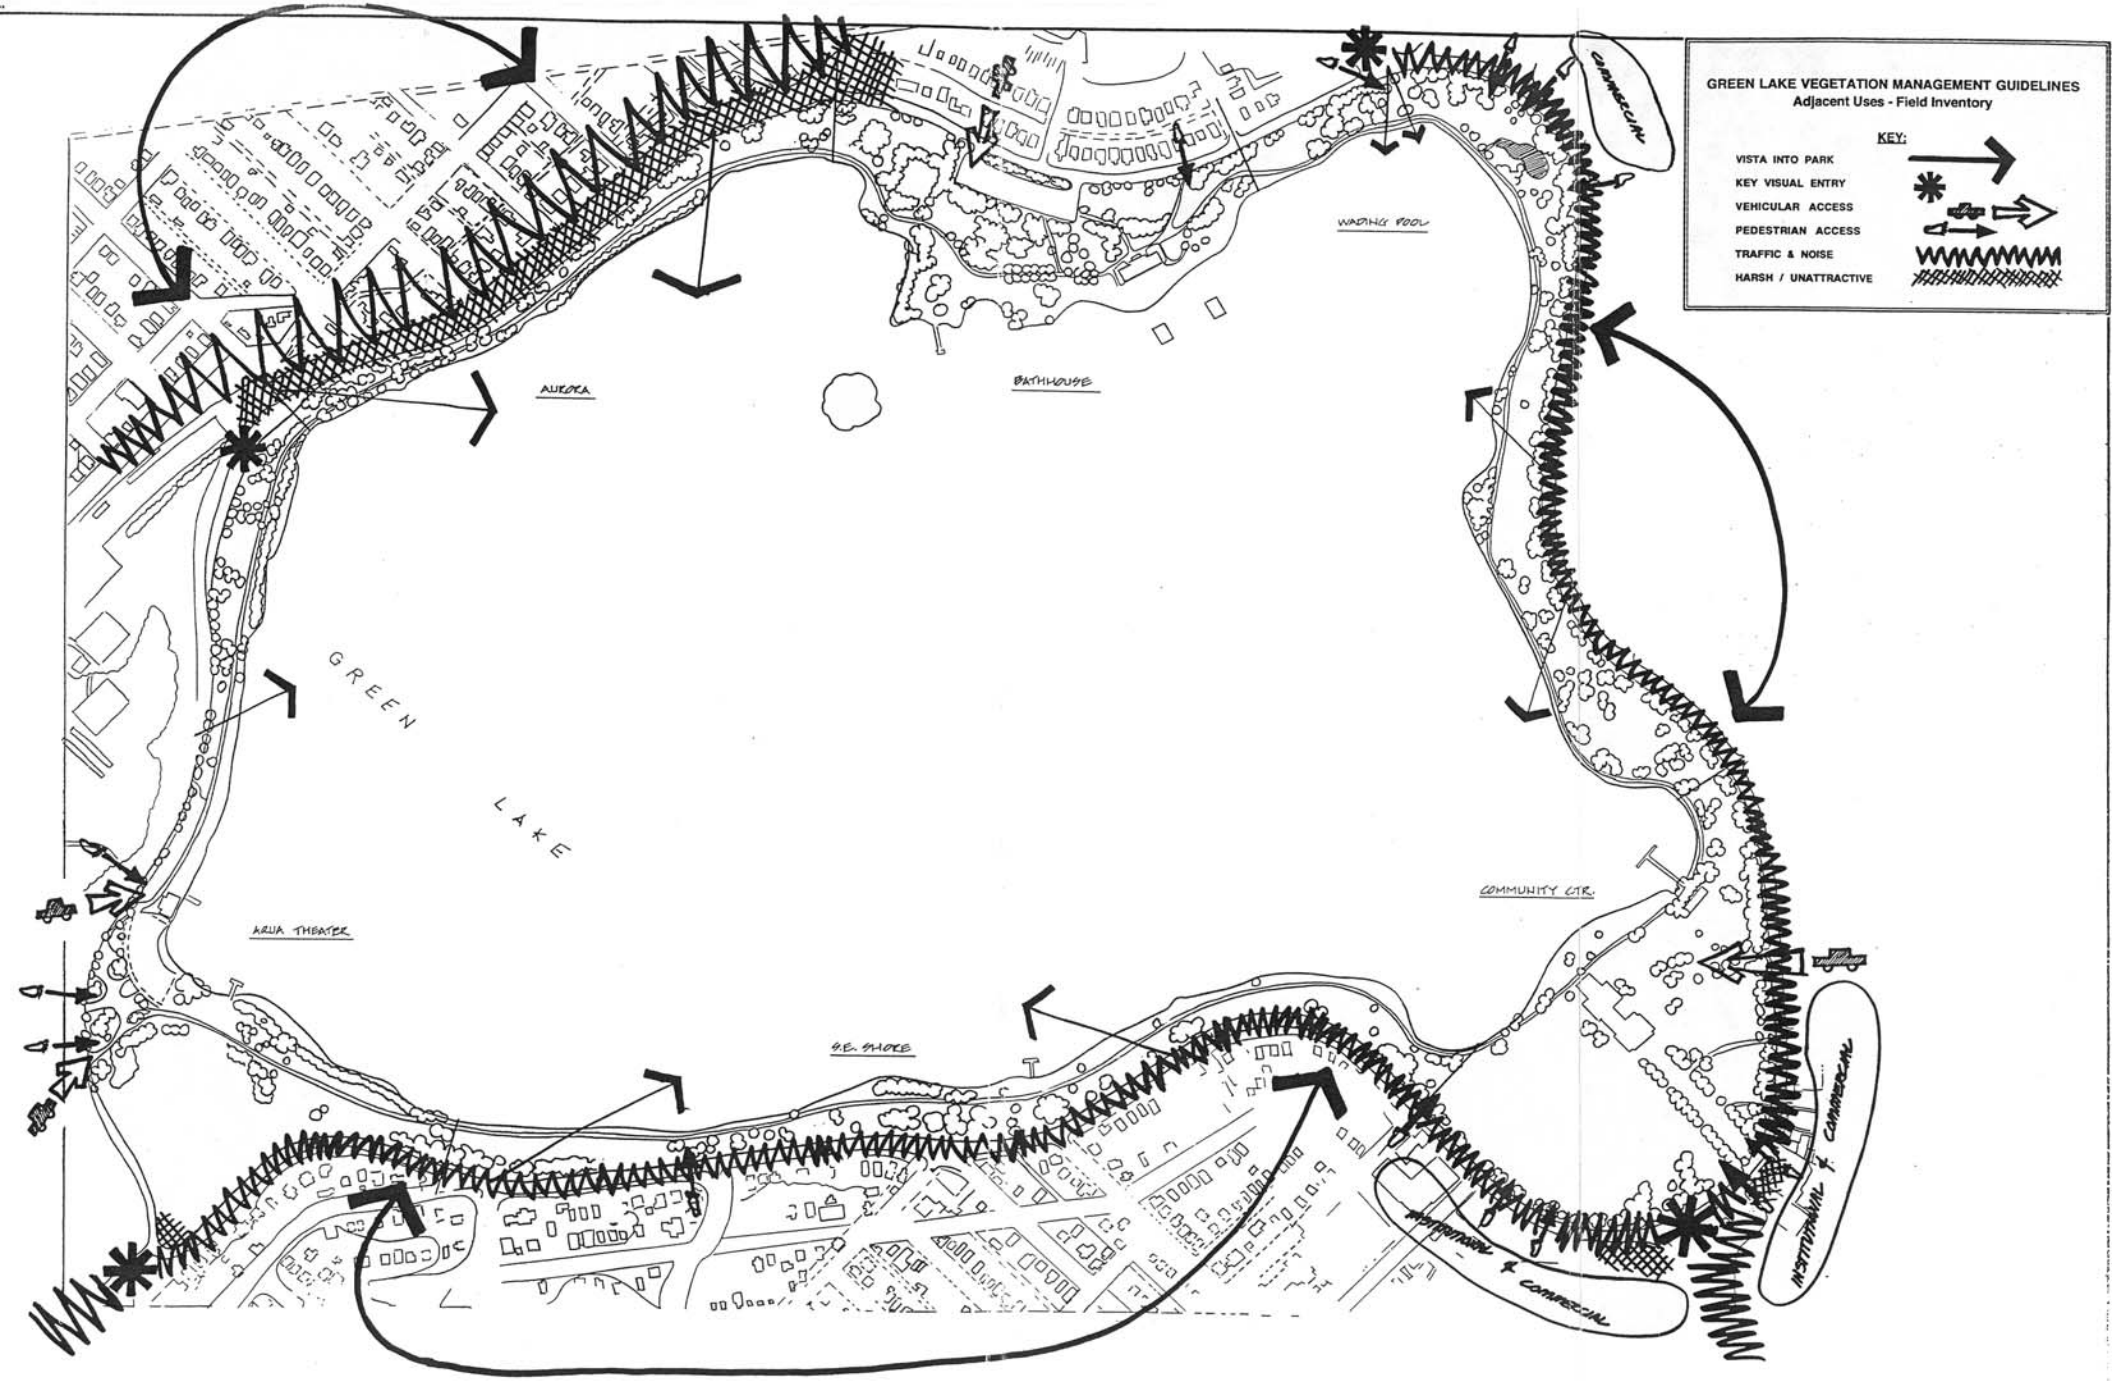
GREEN LAKE VEGETATION MANAGEMENT GUIDELINES
Adjacent Uses - Field Inventory
KEY:
VISTA INTO PARK
KEY VISUAL ENTRY
VEHICULAR ACCESS
PEDESTRIAN ACCESS
TRAFFIC & NOISE
HARSH / UNATTRACTIVE
COMMERCIAL
WADING POOL
AURORA
BATHHOUSE
GREEN
LAKE
COMMUNITY CTR.
AQUA THEATER
S.E. SHORE
INSTITUTIONAL & COMMERCIAL
INSTITUTIONAL & COMMERCIAL