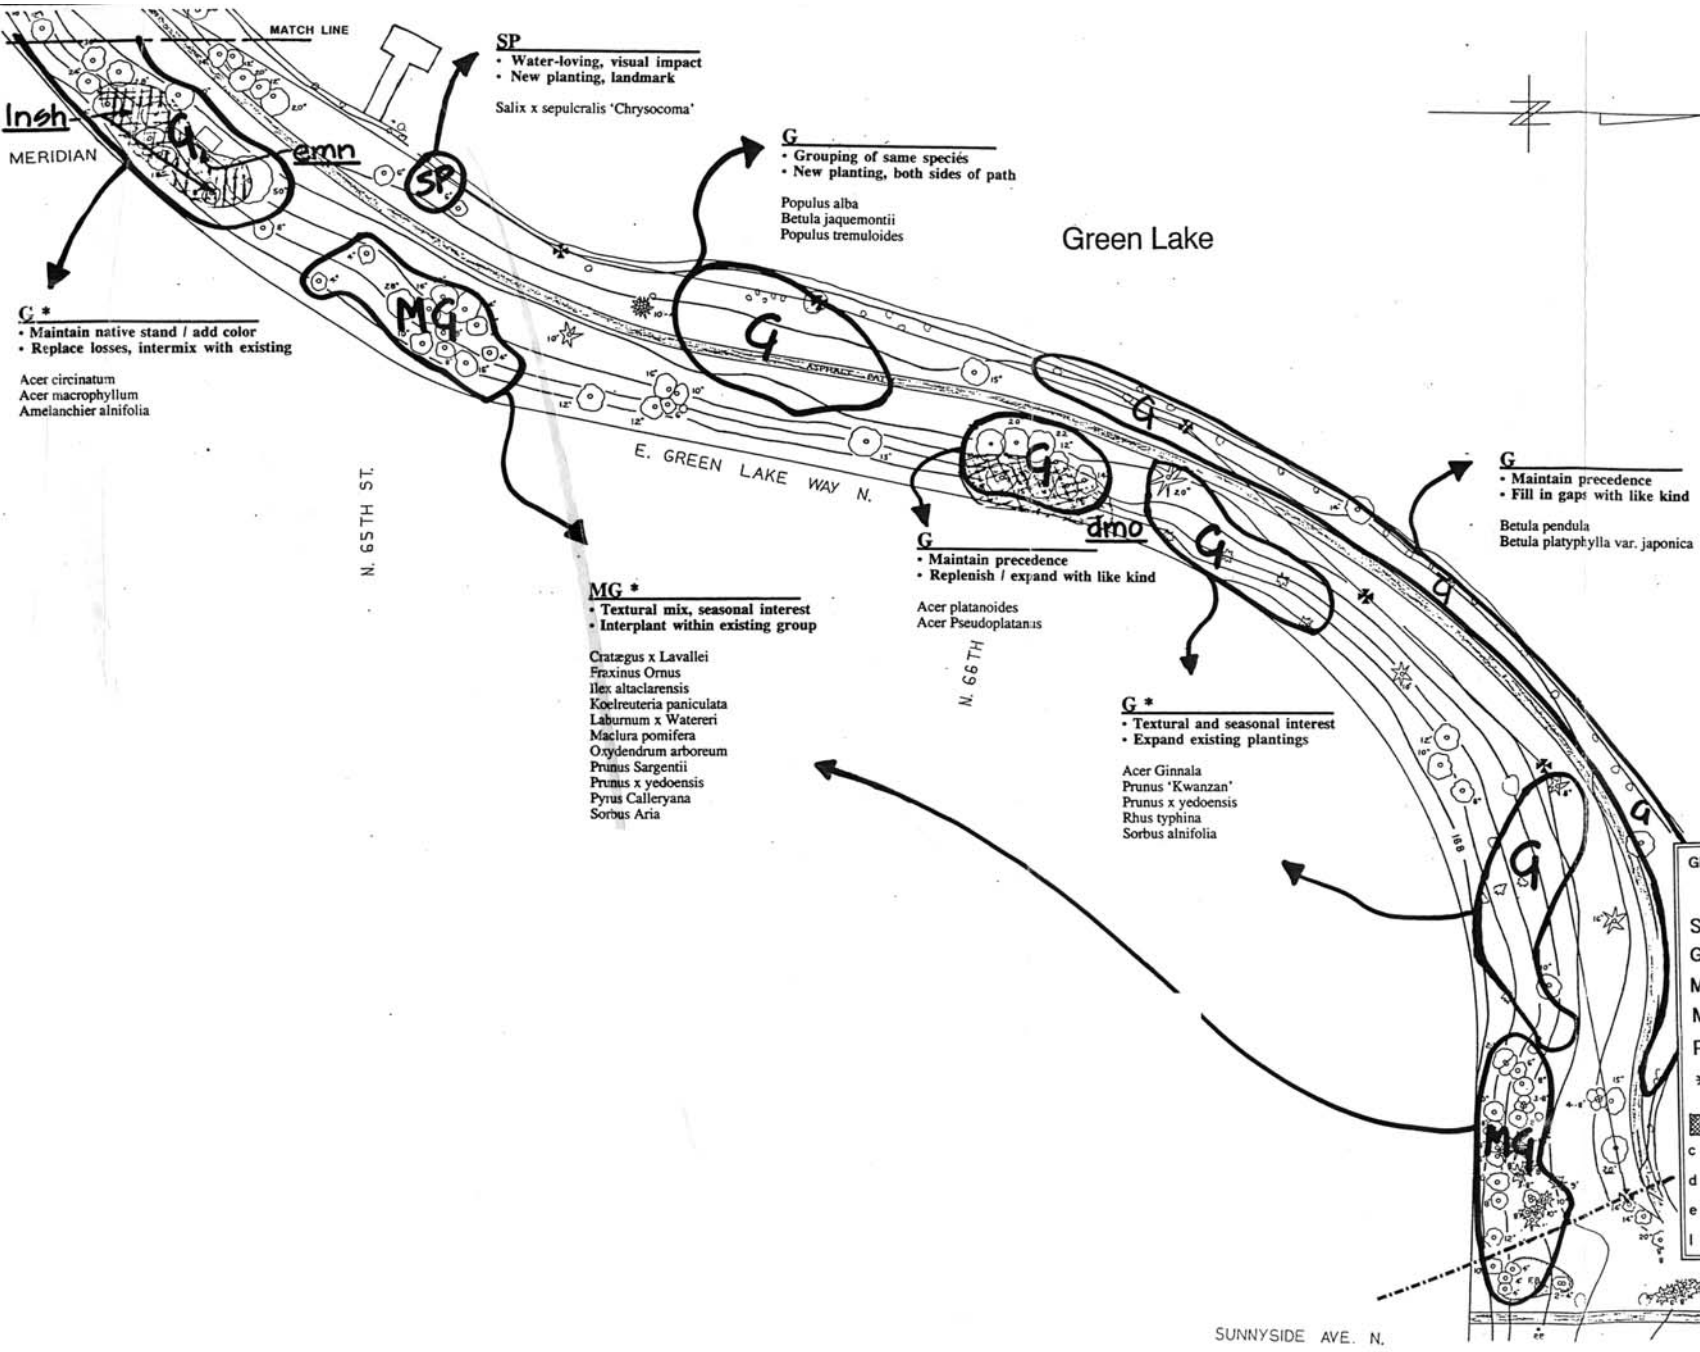

GREEN LAKE VEGETATION MANAGEMENT GUIDELINES
Plant Recommendations and Locations

TREES

SP	Specimen	1-3 trees of same kind, focal point.
G	Grove	1-3 species irregularly spaced
MG	Mixed Group	4 or more species interplanted
M	Mass/Screen	Densely planted trees / large shrubs
R	Row	Evenly spaced allees, street trees,etc.
*	Priority	Most important planting additions.

UNDERSTORY

NOTE: Use Understory Matrix for species selection

c	seasonal color	m	mass / screen	s	full sun
d	dry-site	n	native	sh	shade
e	evergreen	o	ornamental	w	wet-site
l	low plants	p	pollution tolerant	wi	wildlife

GREEN LAKE PARK
Southeast Shore - East