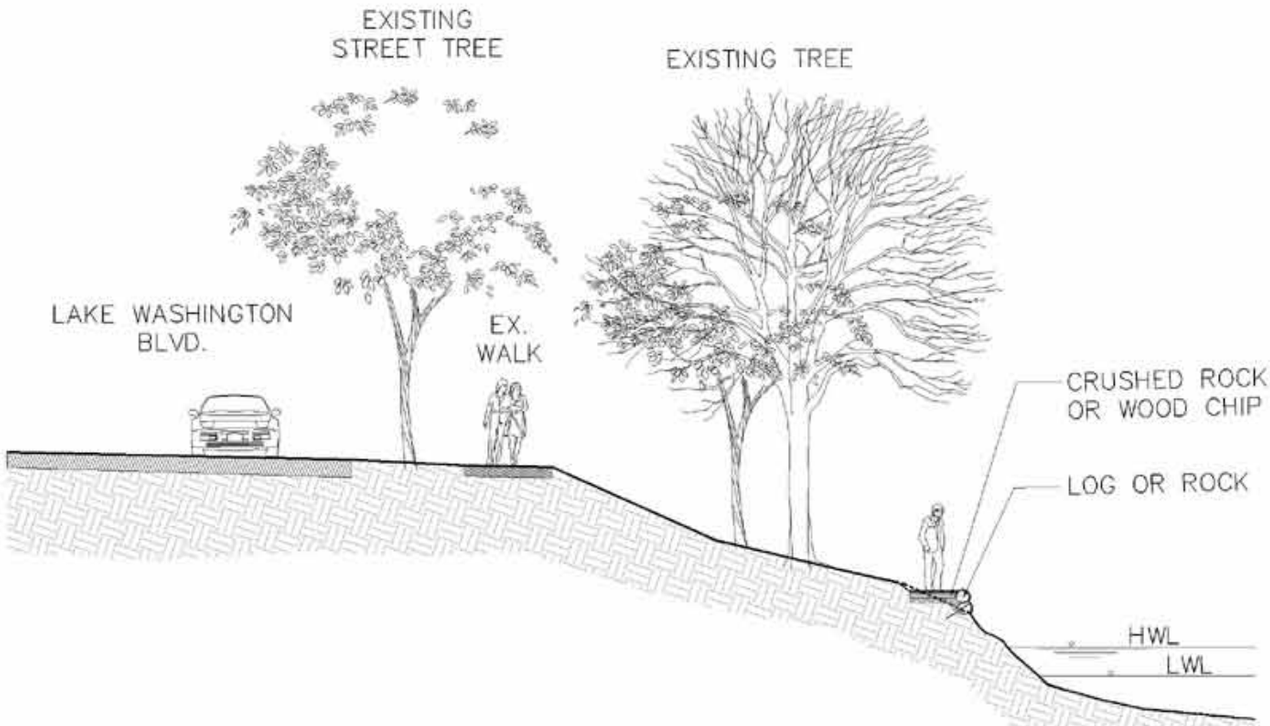

CROSS SECTION A-A

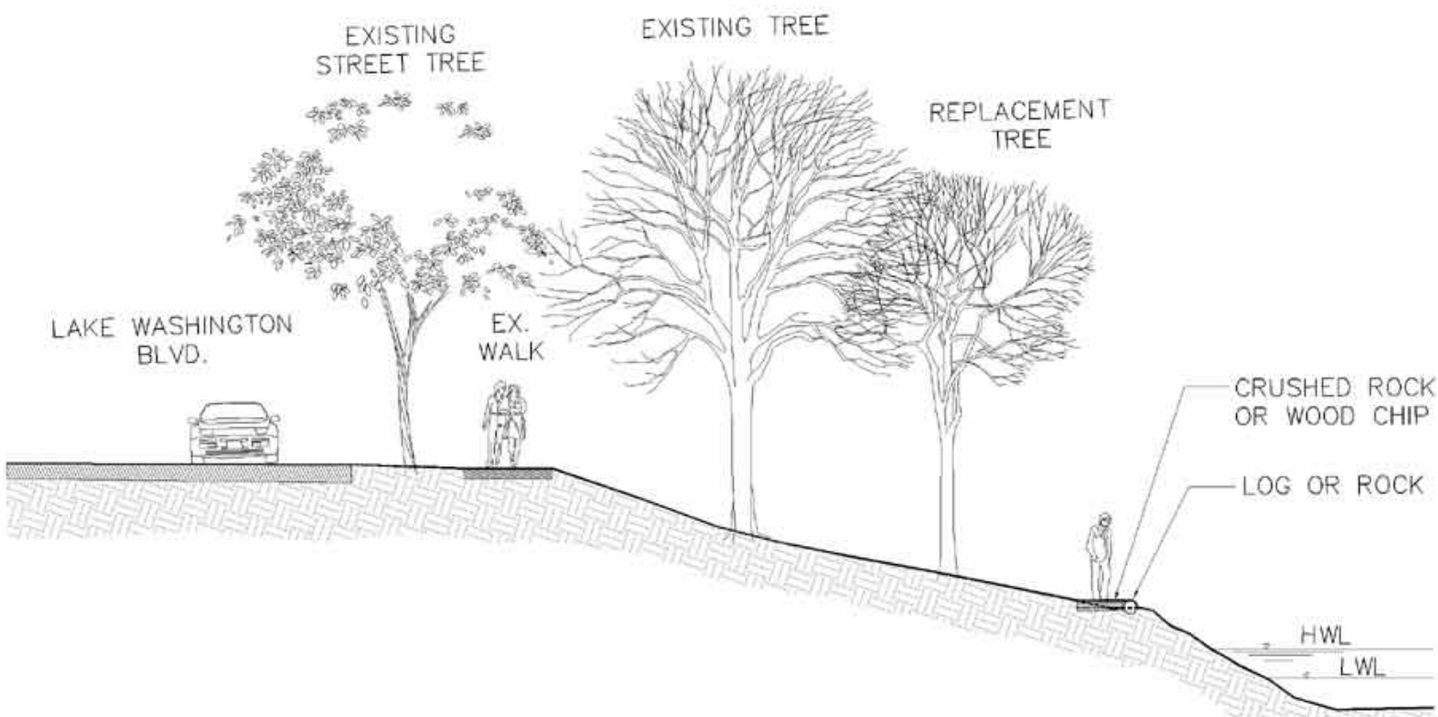

CROSS SECTION B-B

EXISTING TRAIL CONDITIONS AT LOW POINTS

EX. TRAIL WITH LOG REVETMENT

SCHEMATIC CROSS SECTIONS

DATE: JUNE 7, 2006

SEATTLE PARKS AND RECREATION

LAKE WASHINGTON BLVD. TRAIL IMPROVEMENTS