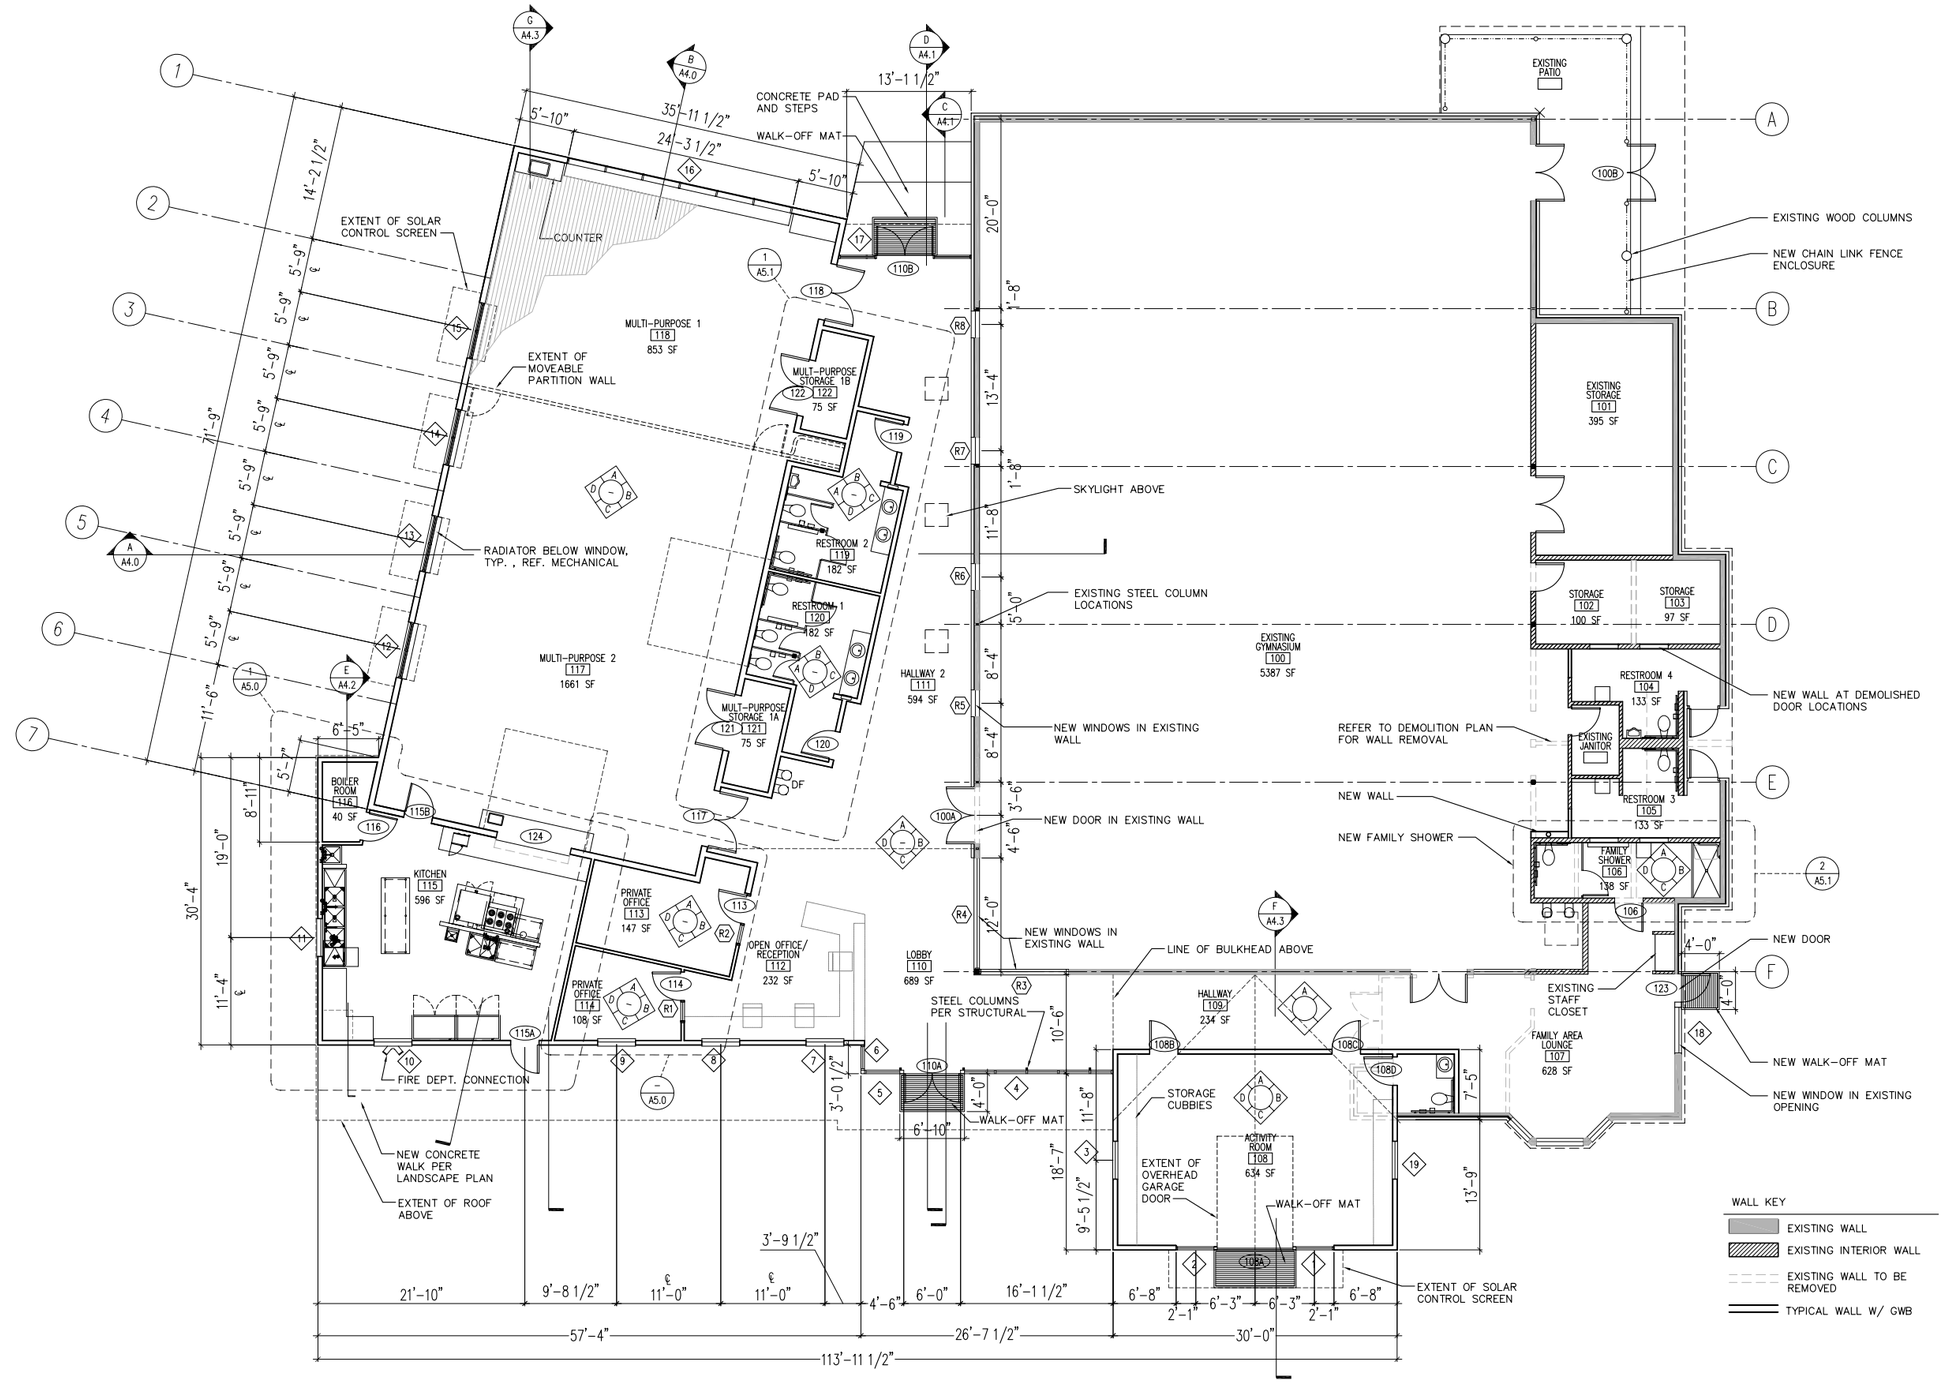
EXISTING PATIO
CONCRETE PAD AND STEPS
WALK-OFF MAT
EXTENT OF SOLAR CONTROL SCREEN
COUNTER
EXTENT OF MOVEABLE PARTITION WALL
MULTI-PURPOSE 1
118
853 SF
MULT-PURPOSE STORAGE 1B
122
75 SF
RESTROOM 2
119
182 SF
RESTROOM 1
120
182 SF
MULTI-PURPOSE 2
117
1661 SF
MULT-PURPOSE STORAGE 1A
121
75 SF
HALLWAY 2
111
594 SF
RADIATOR BELOW WINDOW, TYP., REF. MECHANICAL
SKYLIGHT ABOVE
EXISTING STEEL COLUMN LOCATIONS
NEW WINDOWS IN EXISTING WALL
NEW DOOR IN EXISTING WALL
NEW WINDOWS IN EXISTING WALL
LINE OF BULKHEAD ABOVE
STEEL COLUMNS PER STRUCTURAL
WALK-OFF MAT
BOILER ROOM
116
40 SF
KITCHEN
115
596 SF
PRIVATE OFFICE
113
147 SF
OPEN OFFICE/ RECEPTION
112
232 SF
PRIVATE OFFICE
114
108 SF
LOBBY
110
689 SF
FIRE DEPT. CONNECTION
NEW CONCRETE WALK PER LANDSCAPE PLAN
EXTENT OF ROOF ABOVE
EXISTING GYMNASIUM
100
5387 SF
EXISTING STORAGE
101
395 SF
STORAGE
102
100 SF
STORAGE
103
97 SF
RESTROOM 4
104
133 SF
EXISTING JANITOR
RESTROOM 3
105
133 SF
FAMILY SHOWER
106
138 SF
EXISTING WOOD COLUMNS
NEW CHAIN LINK FENCE ENCLOSURE
NEW WALL AT DEMOLISHED DOOR LOCATIONS
REFER TO DEMOLITION PLAN FOR WALL REMOVAL
NEW WALL
NEW FAMILY SHOWER
NEW DOOR
EXISTING STAFF CLOSET
FAMILY AREA LOUNGE
107
628 SF
NEW WALK-OFF MAT
NEW WINDOW IN EXISTING OPENING
HALLWAY
109
234 SF
STORAGE CUBBIES
ACTIVITY ROOM
108
634 SF
EXTENT OF OVERHEAD GARAGE DOOR
WALK-OFF MAT
EXTENT OF SOLAR CONTROL SCREEN
WALL KEY
EXISTING WALL
EXISTING INTERIOR WALL
EXISTING WALL TO BE REMOVED
TYPICAL WALL W/ GWB