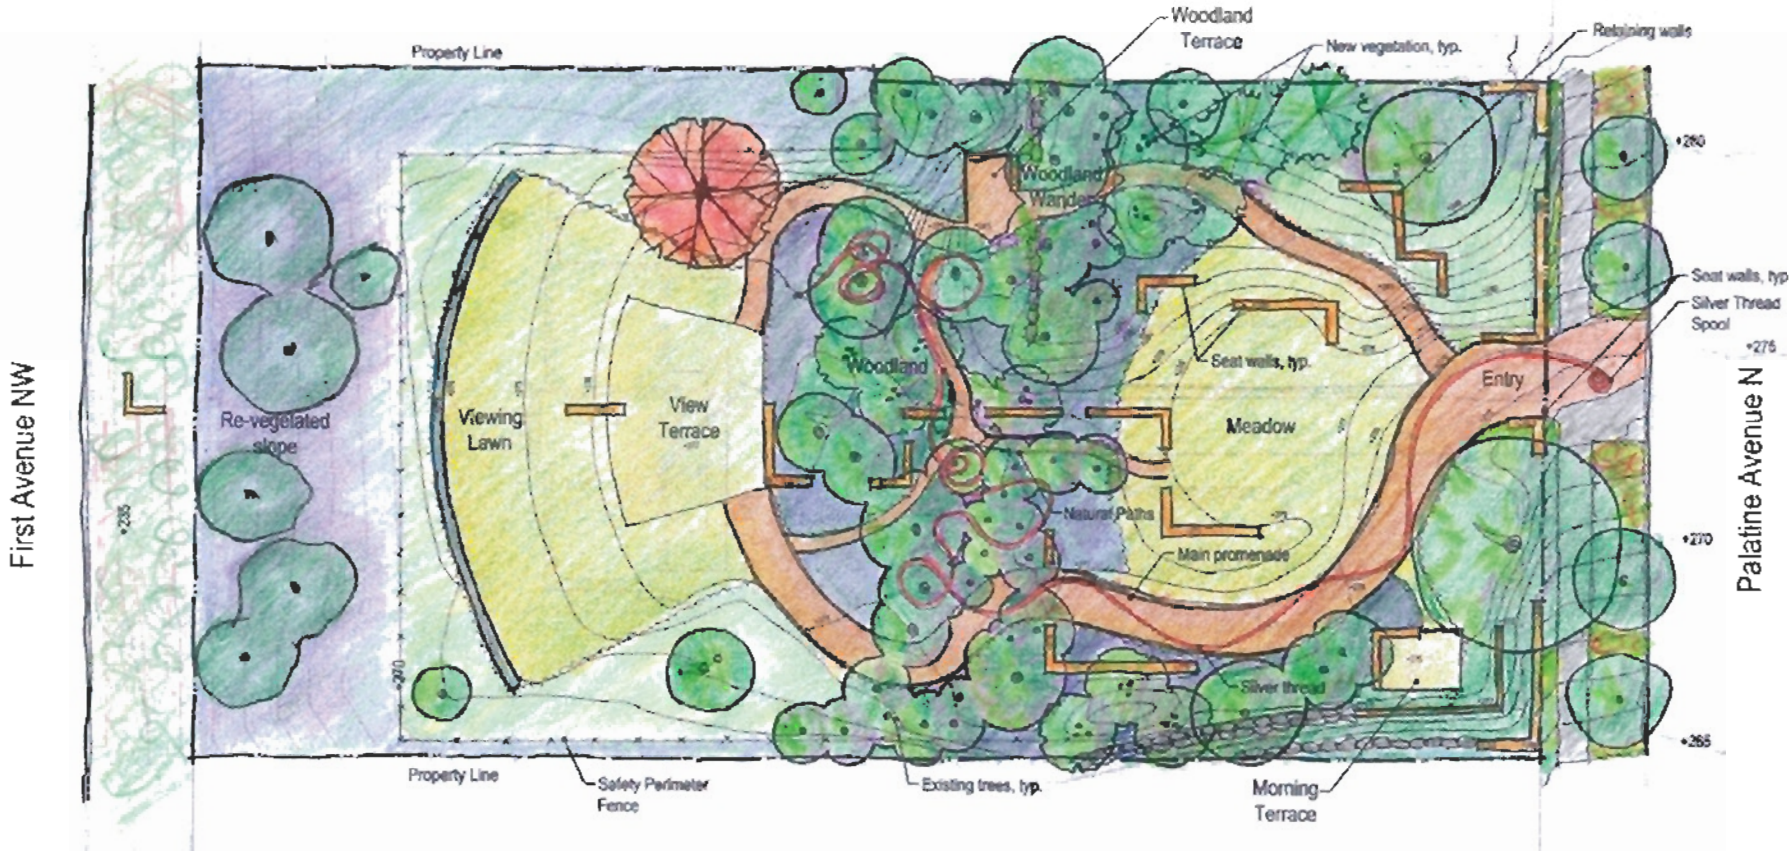

Plan

0 20' 40'

NORTH

GGLO
1301 First Avenue
Suite 301
Seattle, WA 98101
Tel: (206) 467-5828
Fax: (206) 467-0627
Email: gglo@gglo.com
http://www.gglo.com

DRAWING ISSUES
19 APRIL 2005

SHEET TITLE
REFINED CONCEPT

PROJECT
FREMONT PEAK PARK
REVISED SCHEMATIC DESIGN

PROJECT NO
2004043.80
SCALE
1" = 20'-0"
SHEET NO
1