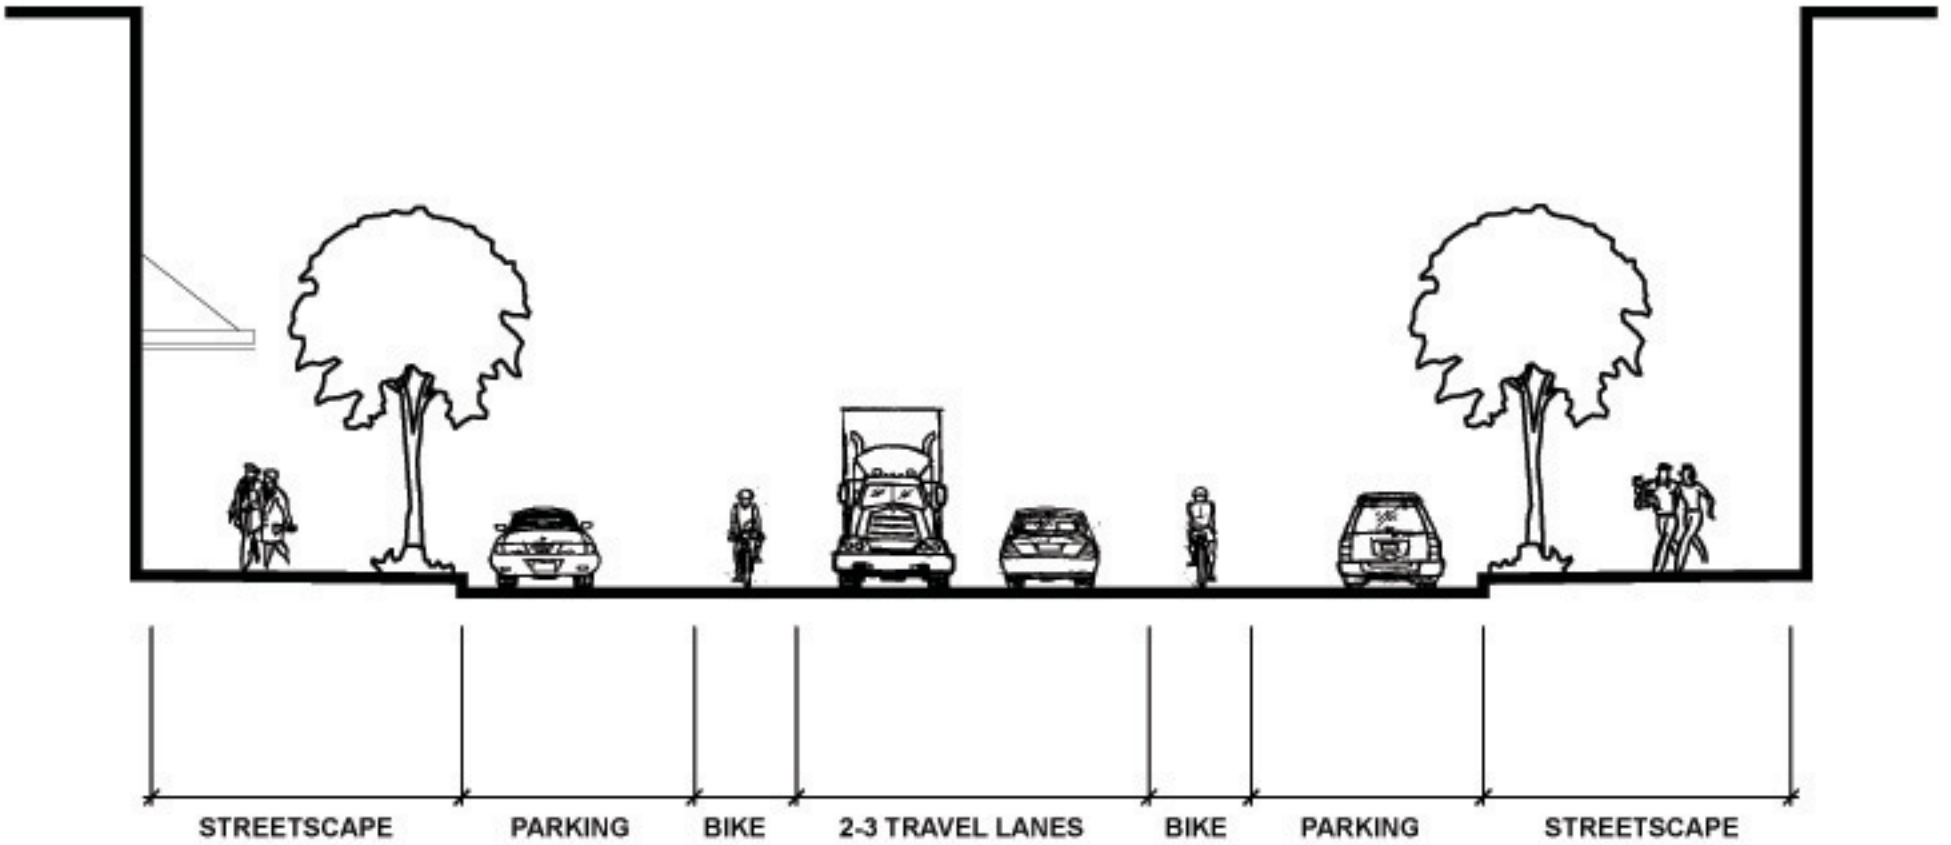

Figure 4-5 September 2005

Mixed Use Street

SEATTLE RIGHT-OF-WAY manual

NOT TO SCALE