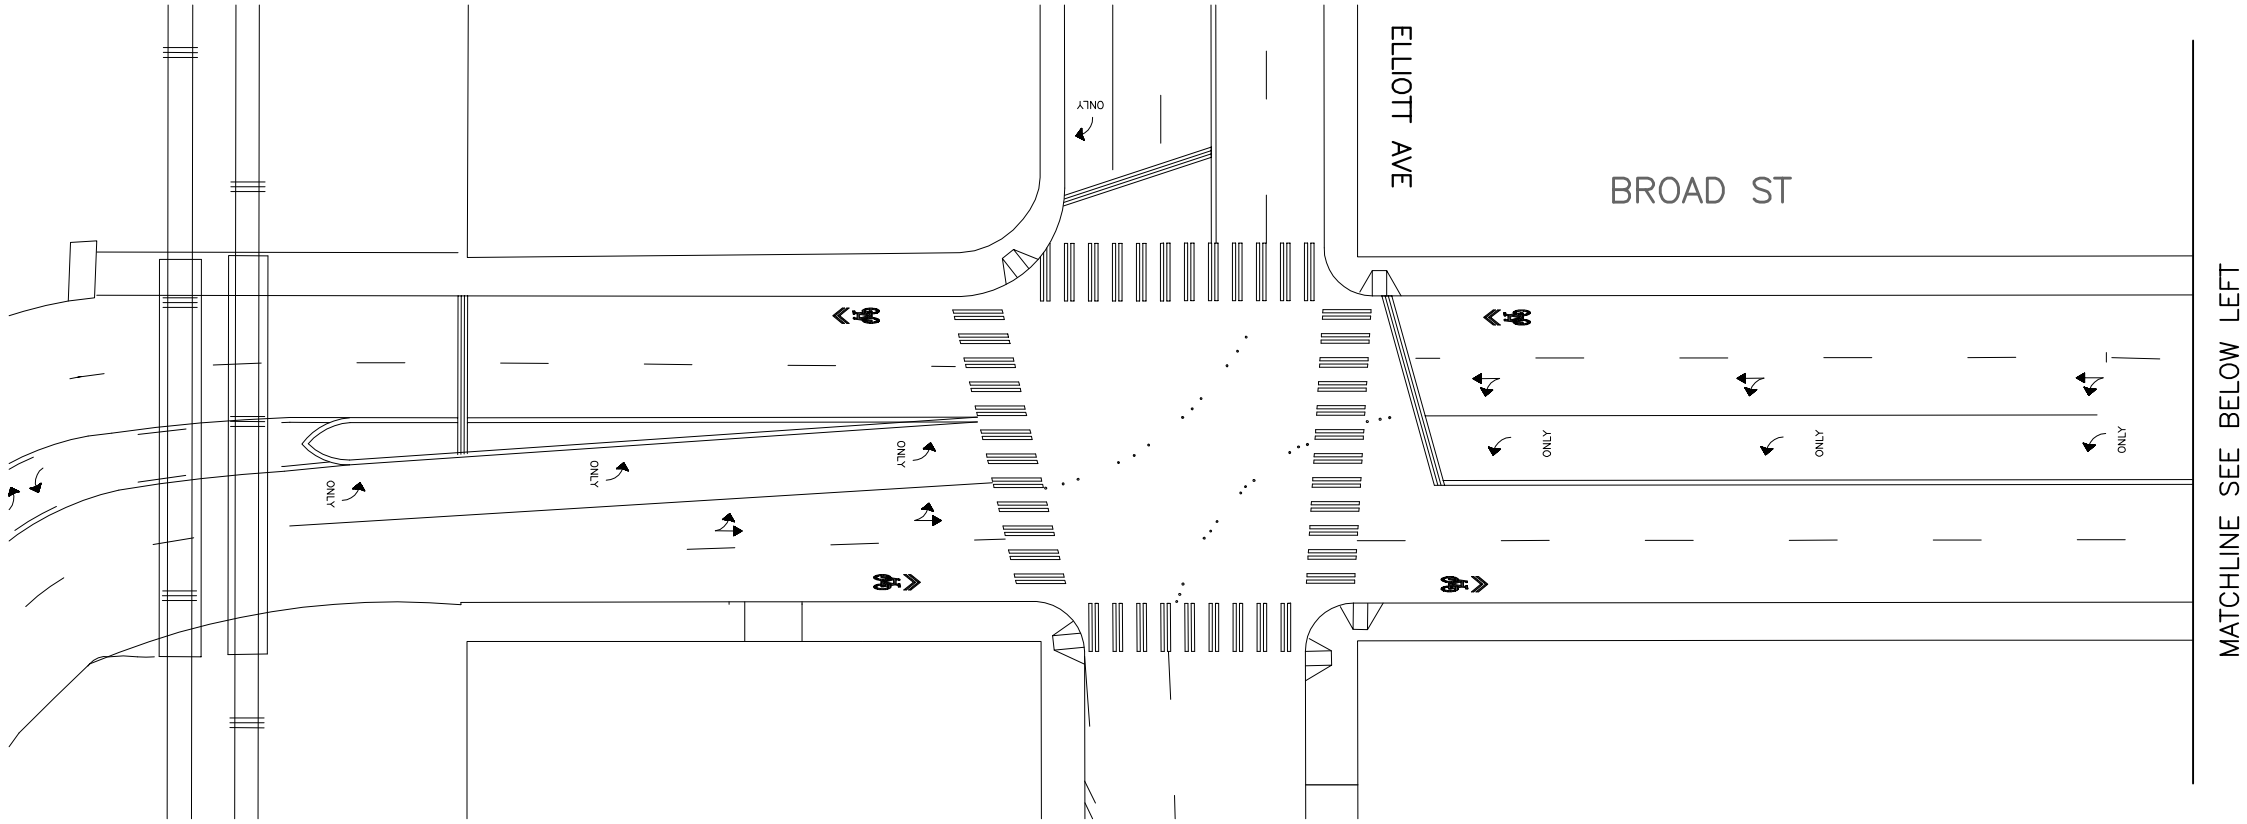

CH1

30% NOT FOR CONSTRUCTION – CHANNELIZATION PLAN

20 10 0 20 40

SCALE IN FEET

APPROVED FOR ADVERTISING
XXXX XXXXXX
PURCHASING AND CONTRACTING SERVICES DIVISION
SEATTLE, WASHINGTON . . . . . 20 . . .

BY: . . . . . .
PURCHASING AND CONTRACTING SERVICES DIRECTOR

NAME OR INITIALS AND DATE	INITIALS AND DATE
DESIGNED . ARV	REVIEWED:
CHECKED	PE . . . . . CONST. . . . .
	PROJ. MGR. . . . .
DRAWN . ARV	RECEIVED . . . . .
CHECKED	REVISED AS BUILT . . . . .

ALL WORK DONE IN ACCORDANCE WITH THE CITY OF SEATTLE STANDARD PLANS AND SPECIFICATIONS AND OTHER DOCUMENTS CALLED FOR IN SECTION 0-02.3 OF THE PROJECT MANUAL.

City of Seattle
Seattle Department of Transportation

ORDINANCE NO. . . . . APPROVED . . . . . .
FUND: . . . . . .
INSPECTOR'S BOOK . . . . . .

2012 BAT BROAD ST

JOB NO. PC TS5135A
R/W
CO XXXXX

VAULT PLAN NO.
XXX-XXX

SHEET 1 OF XX

MARK	DATE	NATURE REVISIONS	MADE	CHK'D	REV'D

Q:\Traffic Management\Traffic Operations\Arterial Ops\ReCHANNs\2013\Broad St BAT\Broad St BAT_Option_1.dwg
Jan/17/2013 9:43am

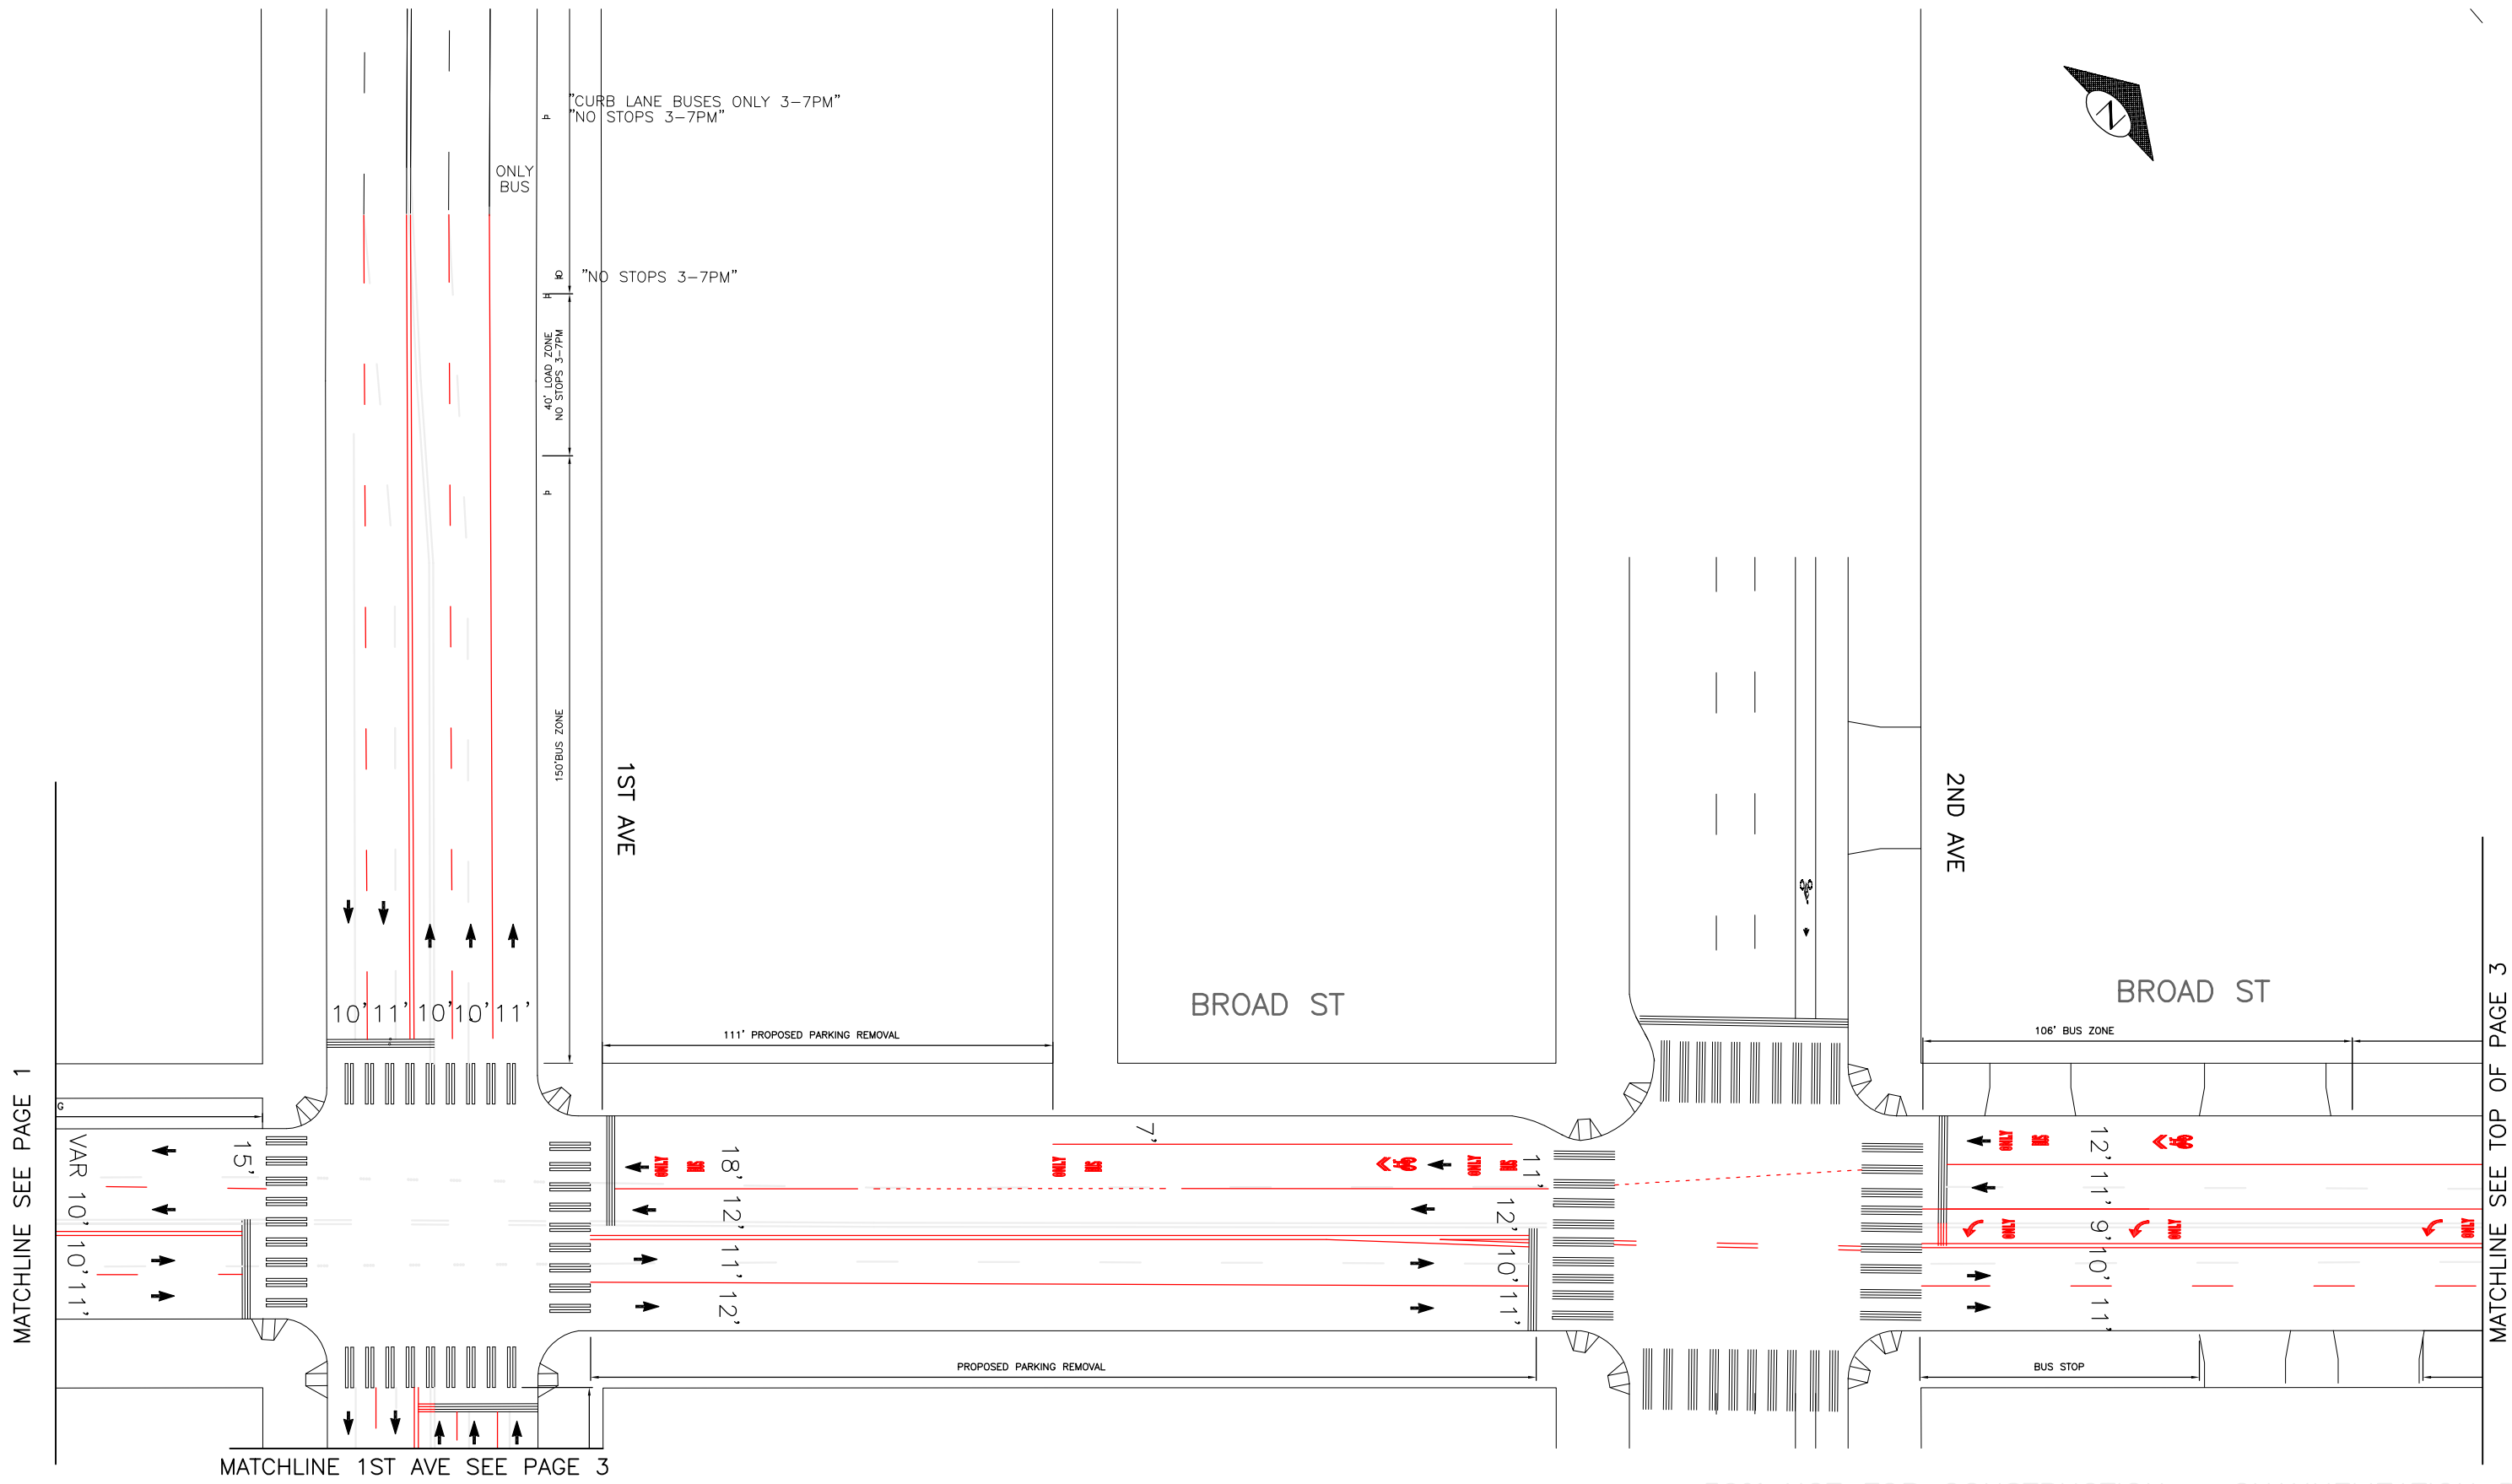

NATURE	MADE	CHK'D	REV'D
REVISIONS			

PROJECT SERIAL NO.	DATE	MARK	NATURE

O:\Traffic Management\Traffic Operations\Arterial Ops\ReCHANNels\2013\Broad St BAT
Jan/17/2013 9:43am

20 10 0 20 40
SCALE IN FEET

APPROVED FOR ADVERTISING
XXXX XXXXXX
PURCHASING AND CONTRACTING SERVICES DIVISION
SEATTLE, WASHINGTON . . . . . 20 . .

BY: . . . . . .
PURCHASING AND CONTRACTING SERVICES DIRECTOR

NAME OR INITIALS AND DATE	INITIALS AND DATE
DESIGNED . ARV	REVIEWED:
CHECKED	PE . . . . . CONST. . . . .
	PROJ. MGR. . . . .
DRAWN . ARV	RECEIVED . . . . .
CHECKED	REVISED AS BUILT . . . . .

ALL WORK DONE IN ACCORDANCE WITH THE CITY OF SEATTLE STANDARD PLANS AND SPECIFICATIONS AND OTHER DOCUMENTS CALLED FOR IN SECTION 0-02.3 OF THE PROJECT MANUAL.

City of Seattle
Seattle Department of Transportation

ORDINANCE NO. . . . . APPROVED. . . . . .
FUND: . . . . . .
INSPECTOR'S BOOK . . . . . .

2012 BAT
BROAD ST

JOB NO. PC TS5135A
R/W
CO XXXXX

VAULT PLAN NO.
XXX-XXX

SHEET 2 OF XX

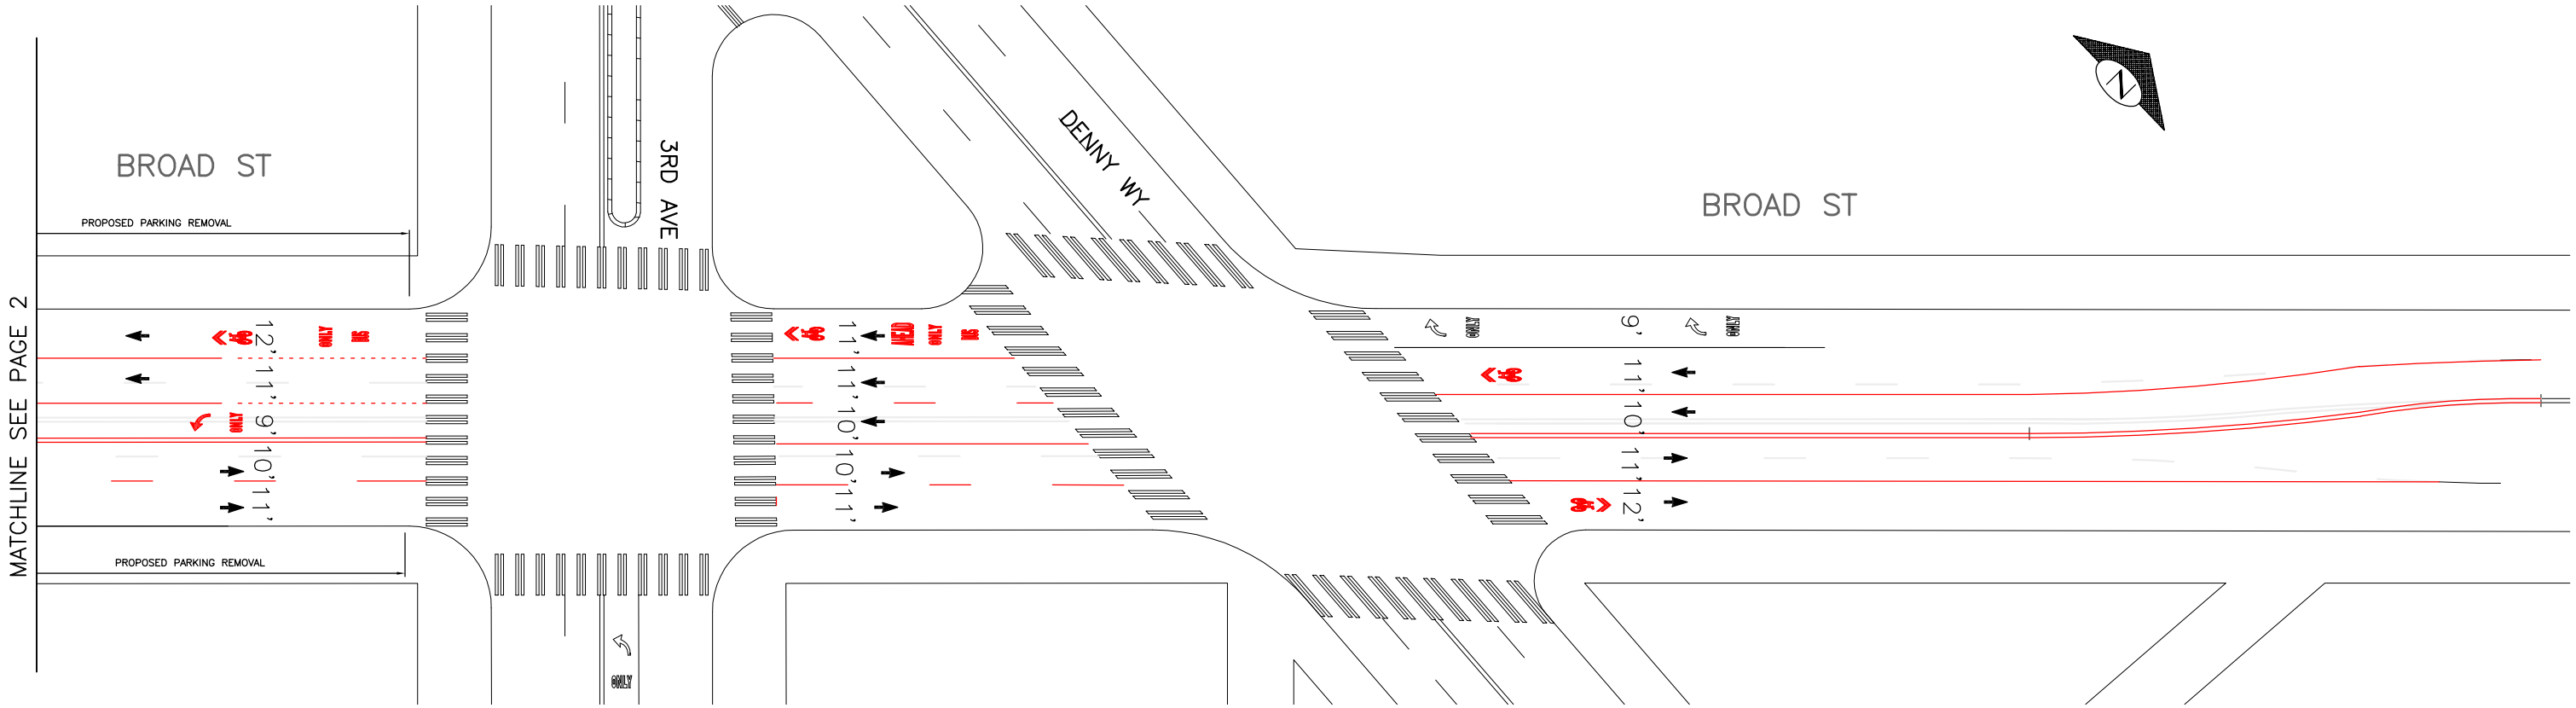

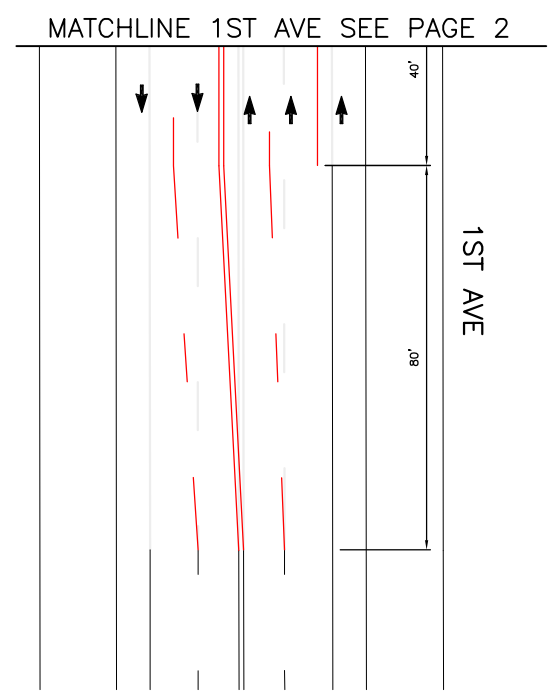

CH3

30% NOT FOR CONSTUCTION – CHANNELIZATION PLAN

20 10 0 20 40

SCALE IN FEET

APPROVED FOR ADVERTISING
XXXX XXXXXX
PURCHASING AND CONTRACTING SERVICES DIVISION
SEATTLE, WASHINGTON . . . . . 20 . .

BY: . . . . . .
PURCHASING AND CONTRACTING SERVICES DIRECTOR

NAME OR INITIALS AND DATE
DESIGNED . ARV . . . . . .
CHECKED . . . . . .
DRAWN . ARV . . . . . .
CHECKED . . . . . .

INITIALS AND DATE
REVIEWED:
PE . . . . . CONST. . . . . .
PROJ. MGR. . . . . .
RECEIVED . . . . . .
REVISED AS BUILT . . . . . .

ALL WORK DONE IN ACCORDANCE WITH THE CITY OF SEATTLE STANDARD PLANS AND SPECIFICATIONS AND OTHER DOCUMENTS CALLED FOR IN SECTION 0-02.3 OF THE PROJECT MANUAL.

City of Seattle
Seattle Department of Transportation

ORDINANCE NO. . . . . APPROVED . . . . . .
FUND: . . . . . .
INSPECTOR'S BOOK . . . . . .

2012 BAT BROAD ST

JOB NO.
PC TS5135A
R/W
CO XXXXX

VAULT PLAN NO.
XXX-XXX

SHEET 3 OF XX

Q:\Traffic Management\Traffic Operations\Arterial Ops\ReCHANNs\2013\Broad St BAT\Broad St BAT.dgn
Jan/17/2013 9:43am

NATURE REVISIONS	MARK	DATE	MADE	CHK'D	REV'D