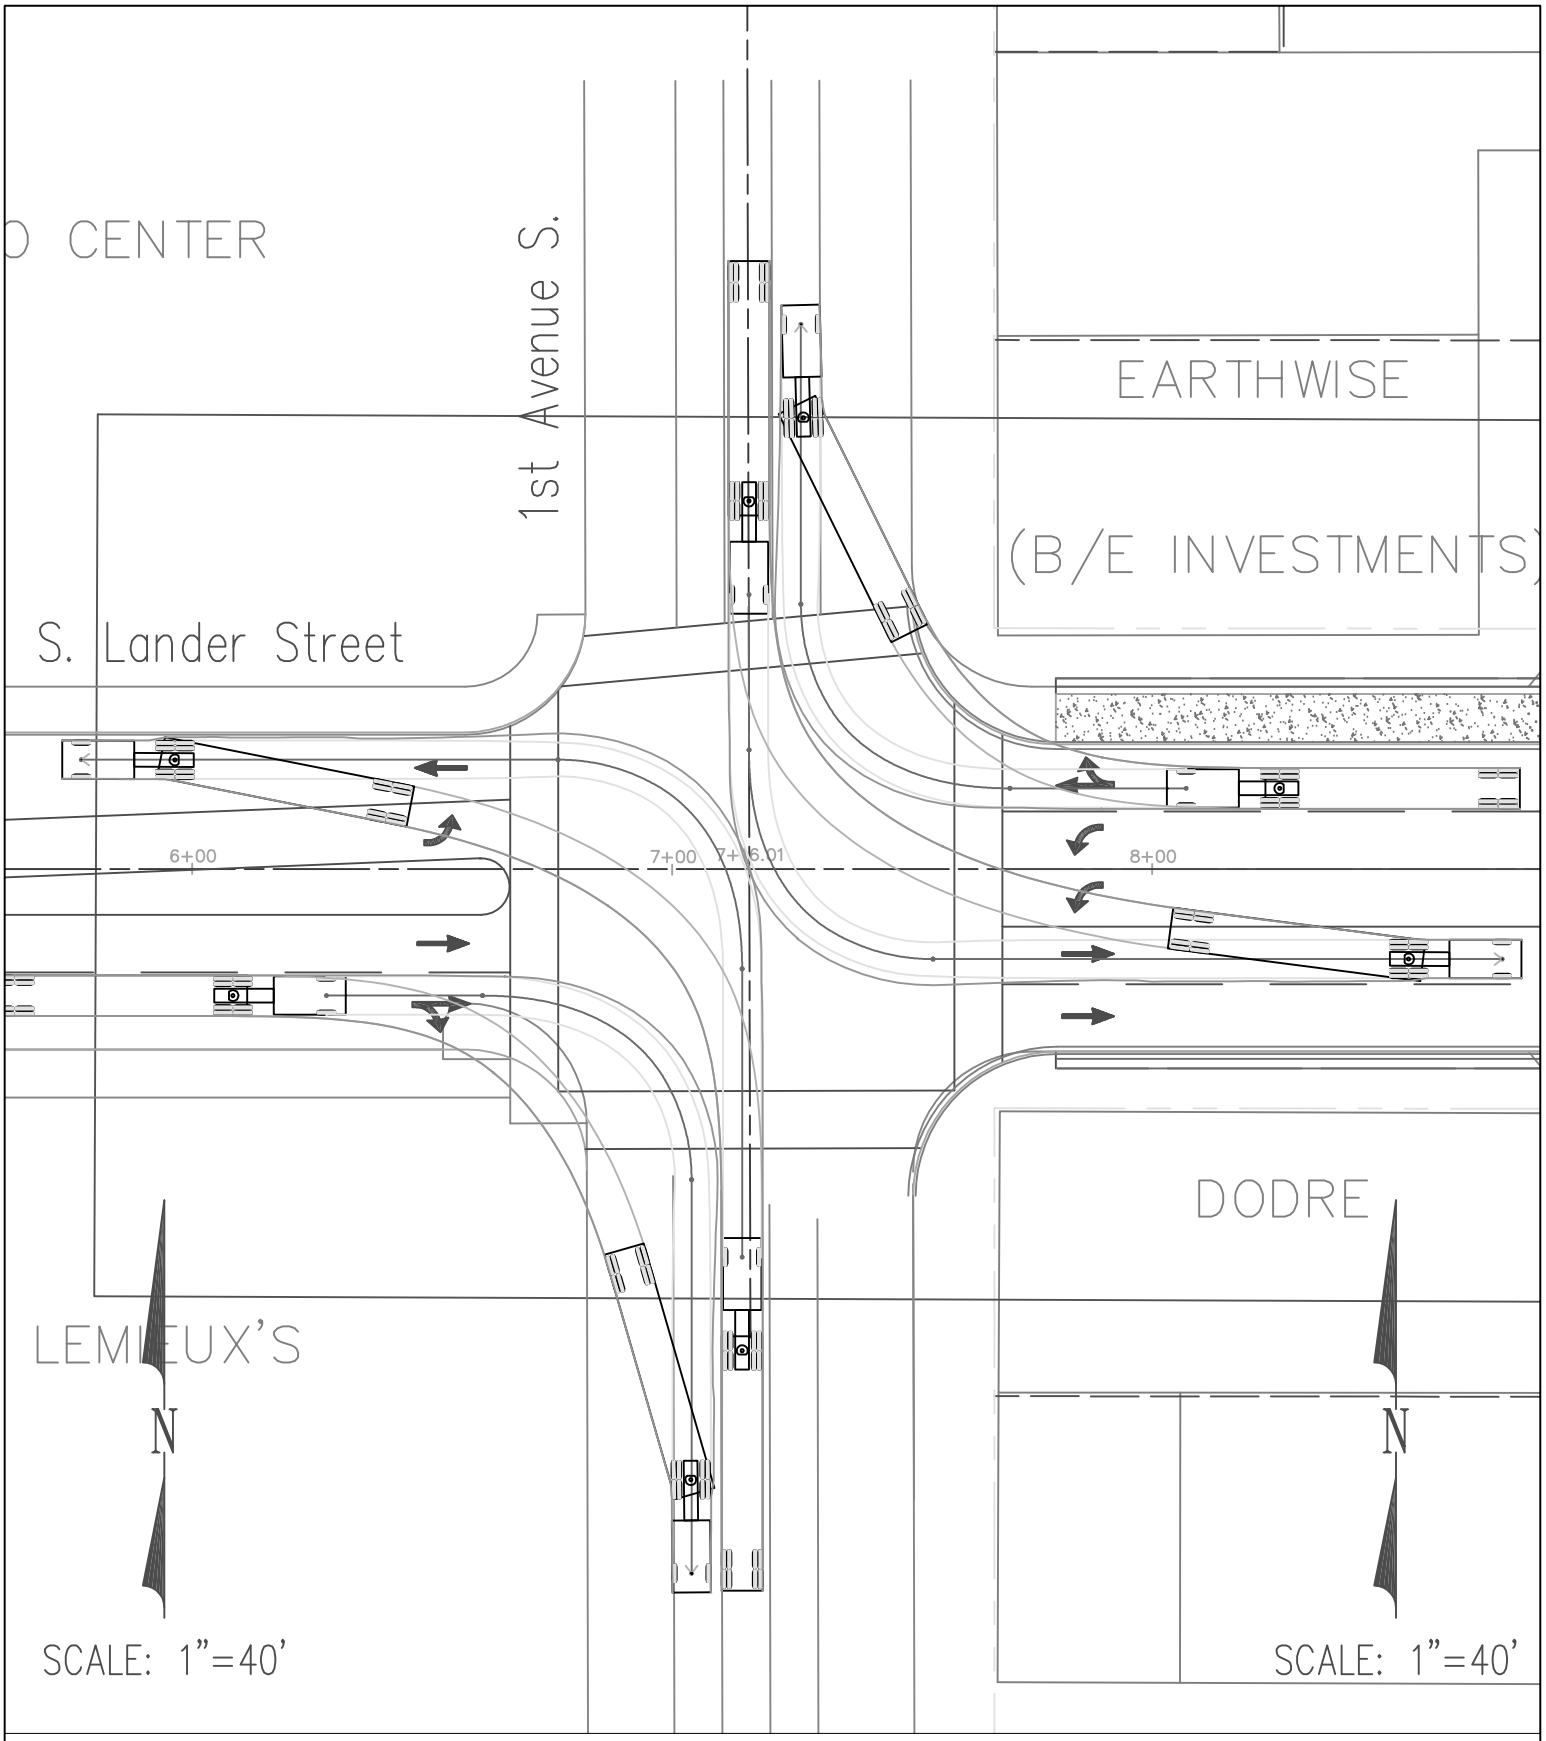

1st Avenue S. and S. Lander Street
WB-67 Turning Movements

S. Lander Street Grade Separation Project