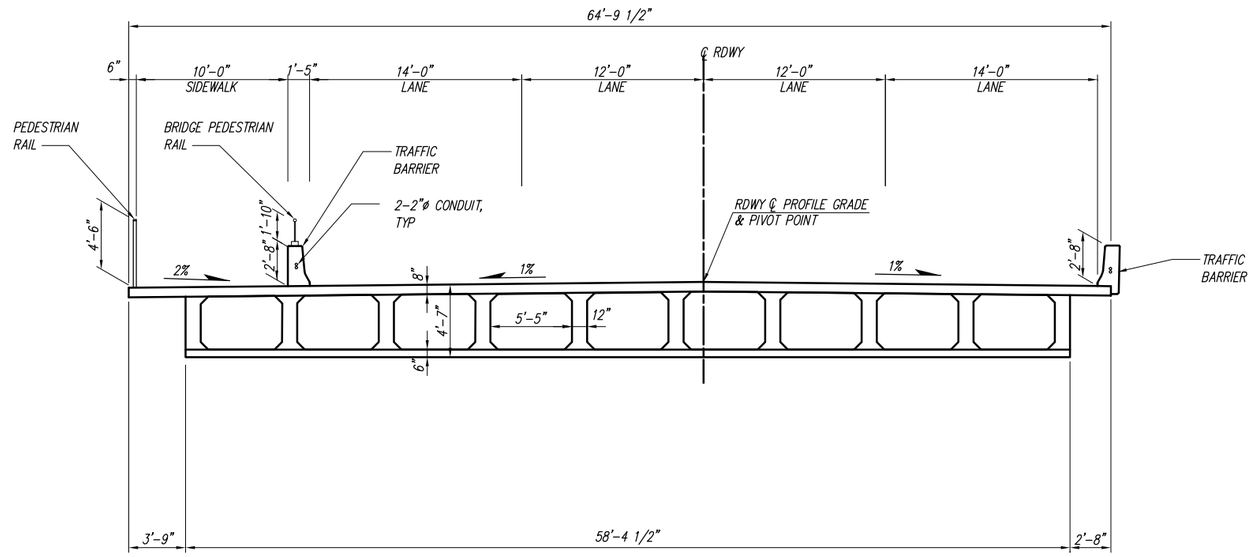

TYPICAL BRIDGE SECTION

SCALE: 1"=5'

NO.	DATE	BY	CHD.	APPR.	REVISION

DRAWN BY TLA | DESIGNED BY DKM
CHECKED BY DKM | APPROVED BY
DATE
J O B No. : 101315

CALL 48 HOURS BEFORE YOU DIG 1-800-424-5555

S C A L E: AS SHOWN

kpff Consulting Engineers
1601 Fifth Avenue, Suite 1600
Seattle, Washington 98101
(206) 622-5822 Fax (206) 622-8130

RICHARD K. JOHNSON
STATE OF WASHINGTON
24617
REGISTERED
PROFESSIONAL ENGINEER
EXPIRES 9/10/

S. LANDER STREET
LOCATION (CITY, STATE)

TYPCIAL SECTION

SHEET 2

FILE PATH & NAME: V:\101400 (S. LANDER STREET)\DESIGN\S-LNDR-OPT3.DWG
JOB # 101400.50
JOB NAME S. LANDER ST.
PLOTTED DATE & TIME MAR. 26, 2003 9:26:57 AM
UPDATED BY ALINAE
PLOT SCALE 1=1
'PCP' FILE STRUCT HALFSIZE
PLOT VIEW PLOT
XREFS: SLST2234XTB, b0xbas,