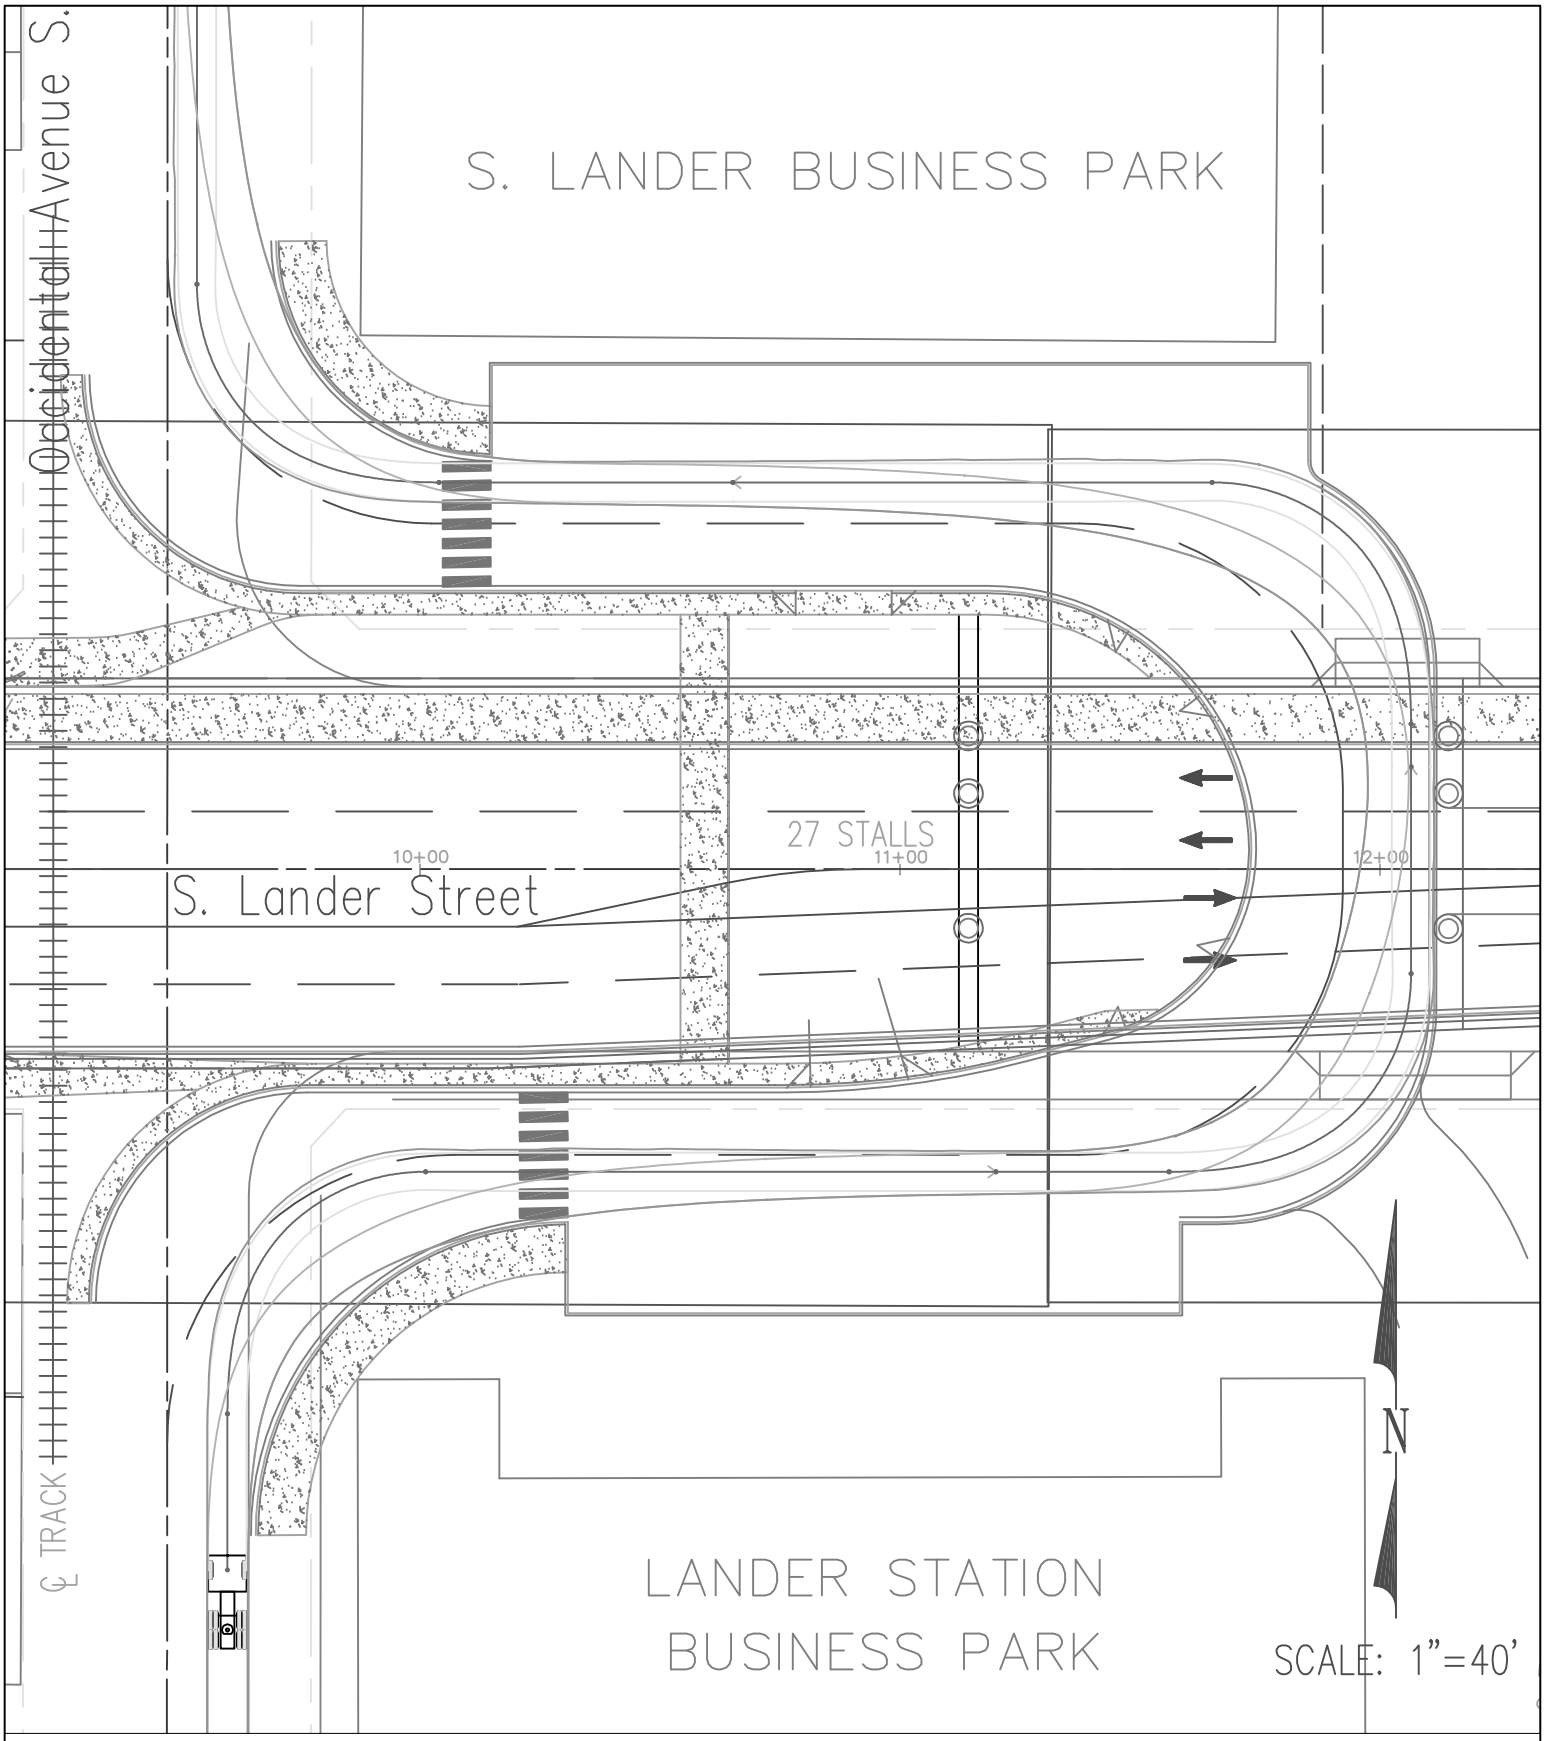

Occidental Avenue S.
WB-50 Northbound Turning Movements
S. Lander Street Grade Separation Project