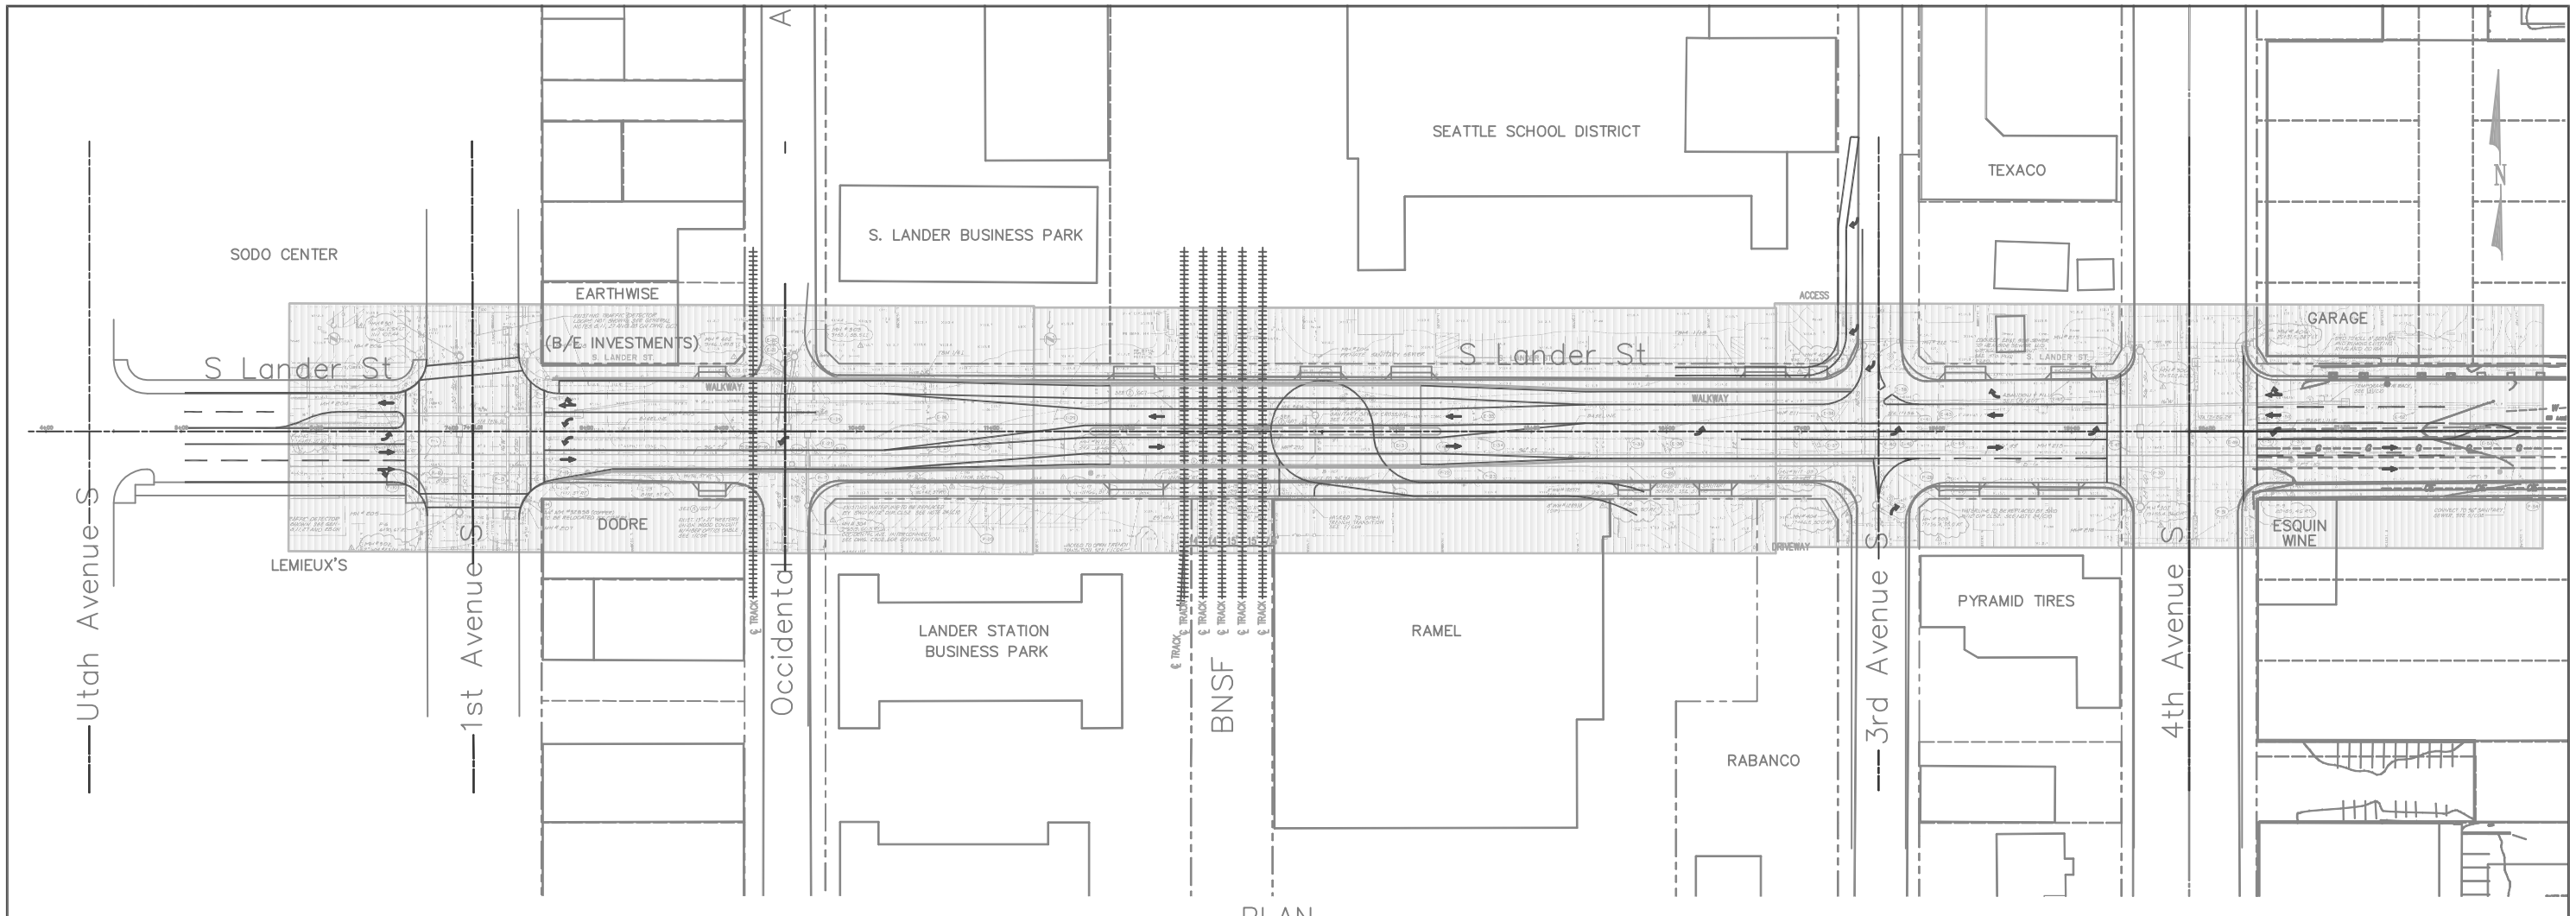

PLAN

GRAPHIC SCALE

0 20 40 80 160

1 Inch = 40 ft. HORIZ.

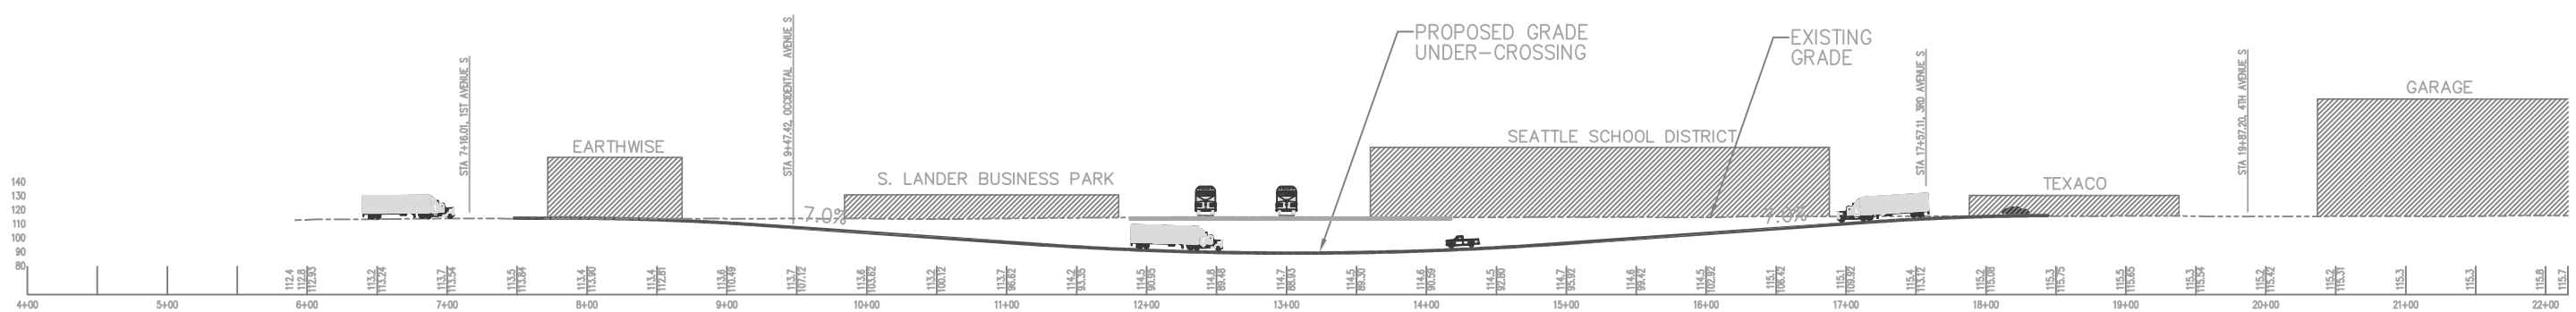

PROFILE

LOOKING NORTH

LANDER STREET
2 LANE UNDERCROSSING

CONCEPT
EXHIBIT No. 2

kpff Consulting Engineers
1201 Third Avenue, Suite 900
Seattle, Washington 98101
(206) 622-5822 Fax (206) 622-8130