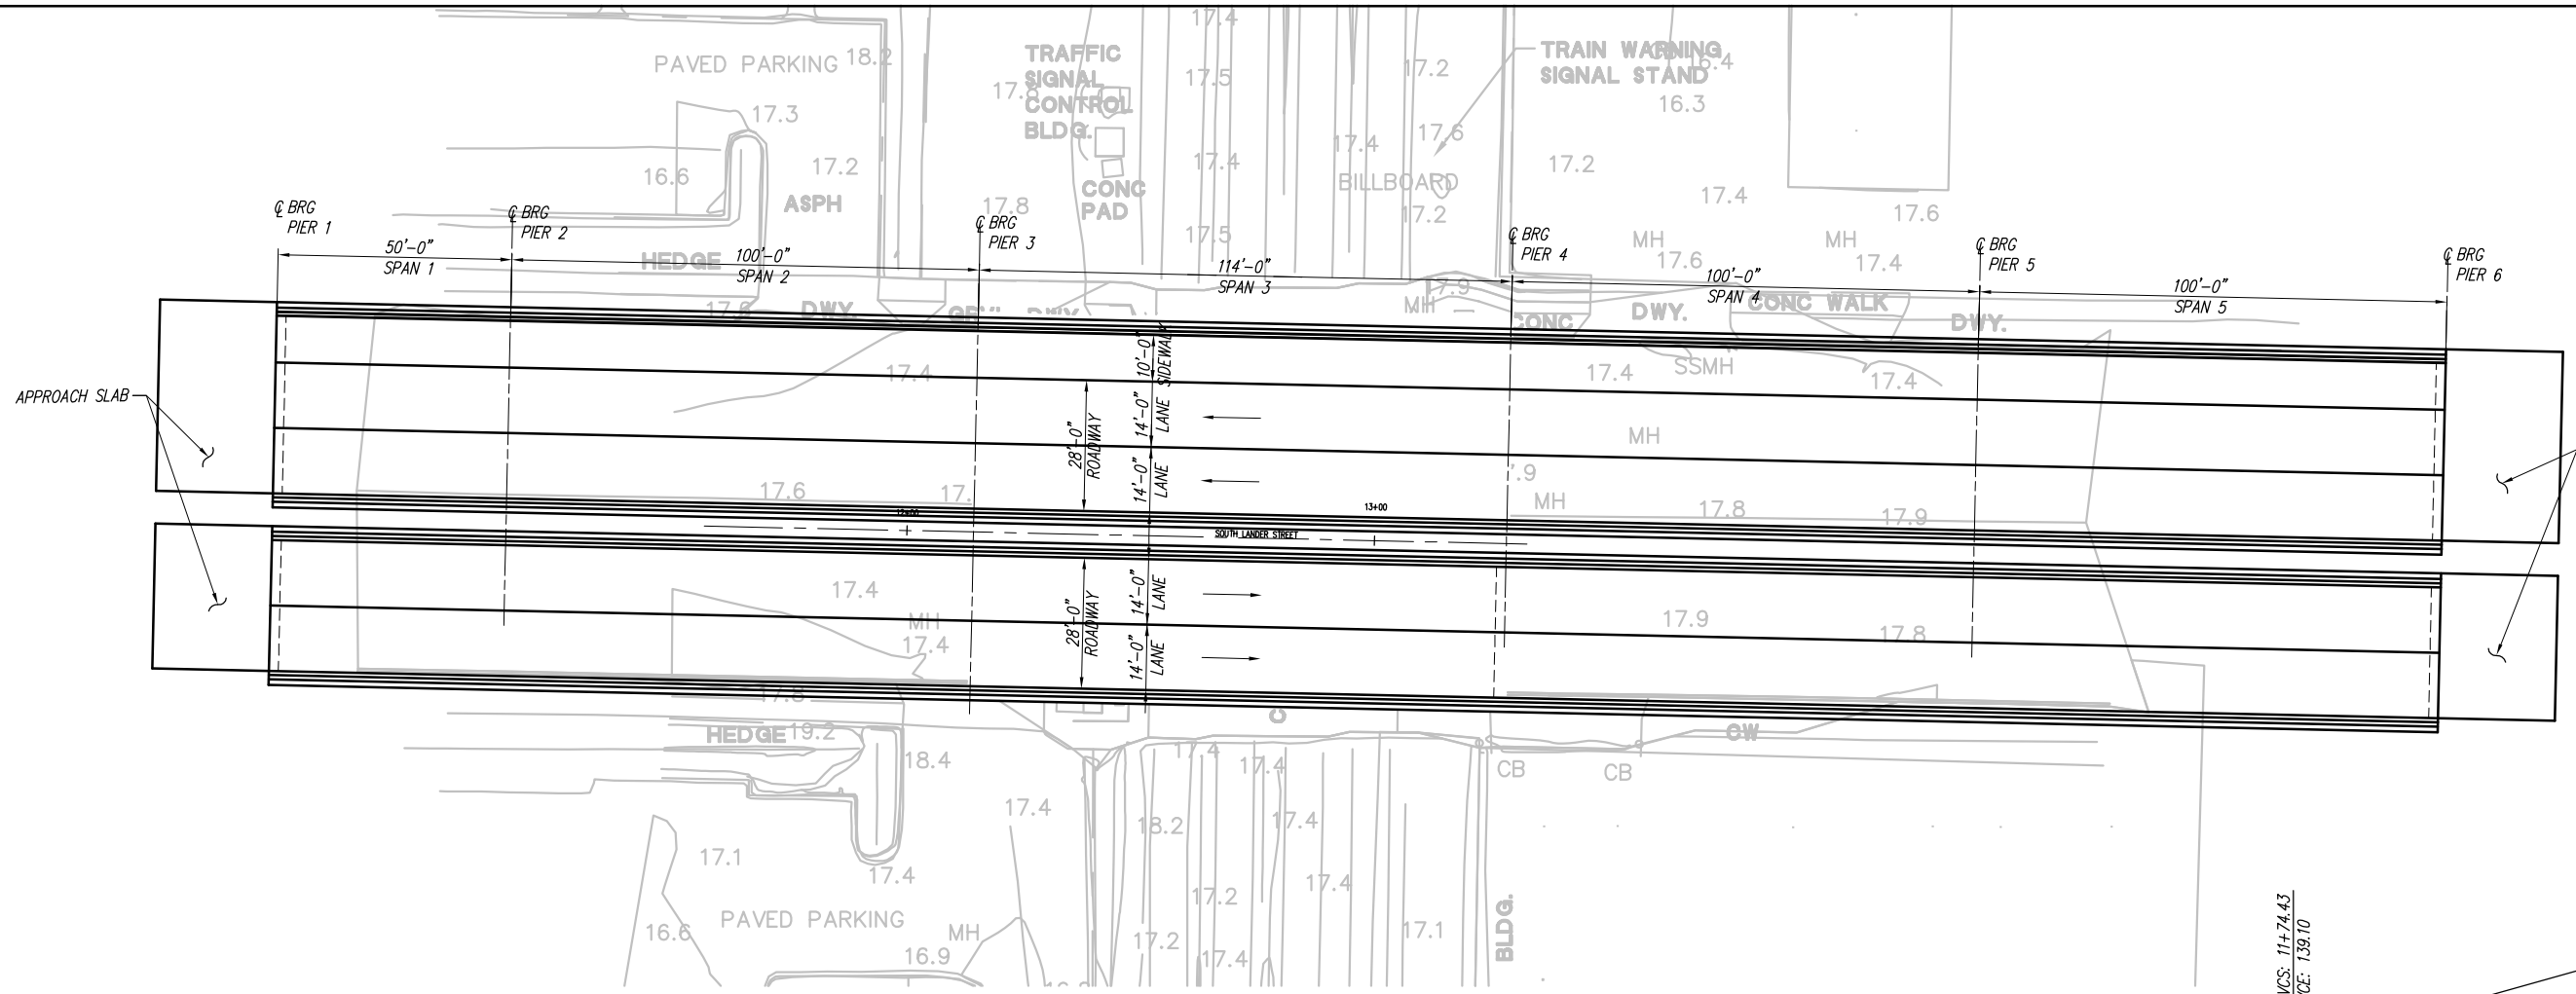

PLAN

0 20 40 60

SCALE IN FEET

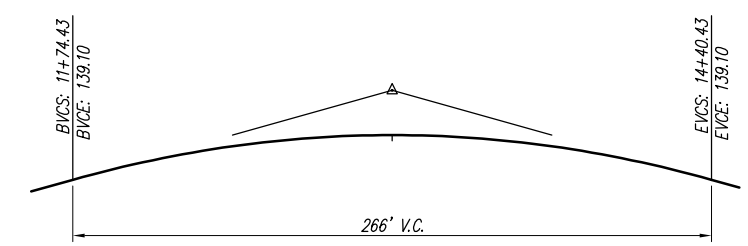

VERTICAL PROFILE

NO SCALE

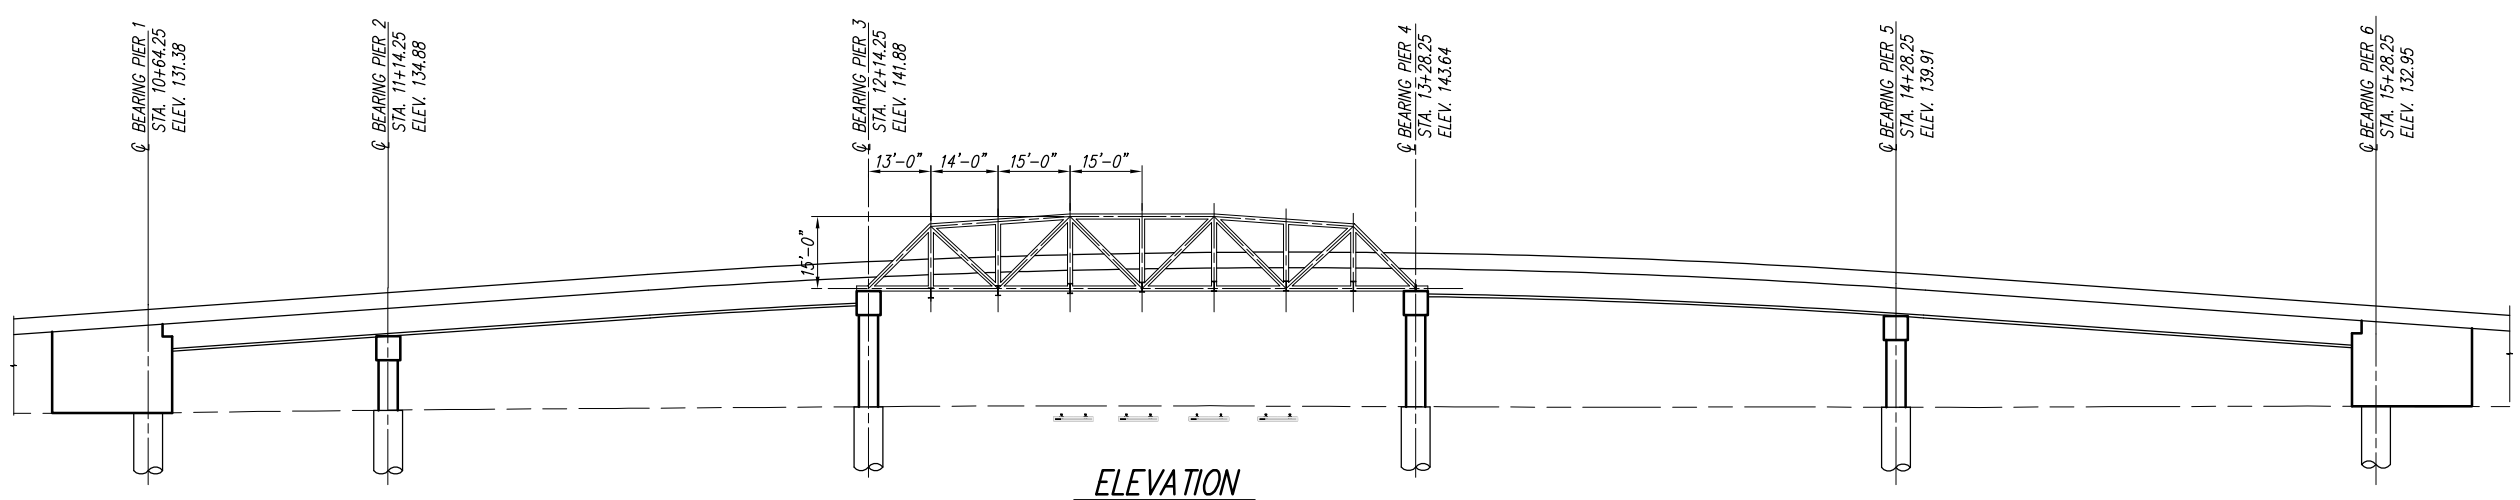

ELEVATION

GRADE ELEVATIONS SHOWN ARE FINISHED GRADES AT TOP OF ROADWAY SLAB ON S. LANDER ST. STATION LINE AND ARE EQUAL TO PROFILE GRADE

0 5 10 15

SCALE IN FEET

kpff Consulting Engineers
1601 Fifth Avenue, Suite 1600
Seattle, Washington 98101-3665
(206) 622-5822 Fax (206) 622-8130

OPTION 1B
DUAL PONY TRUSSES
BRIDGE PLAN ELEVATION