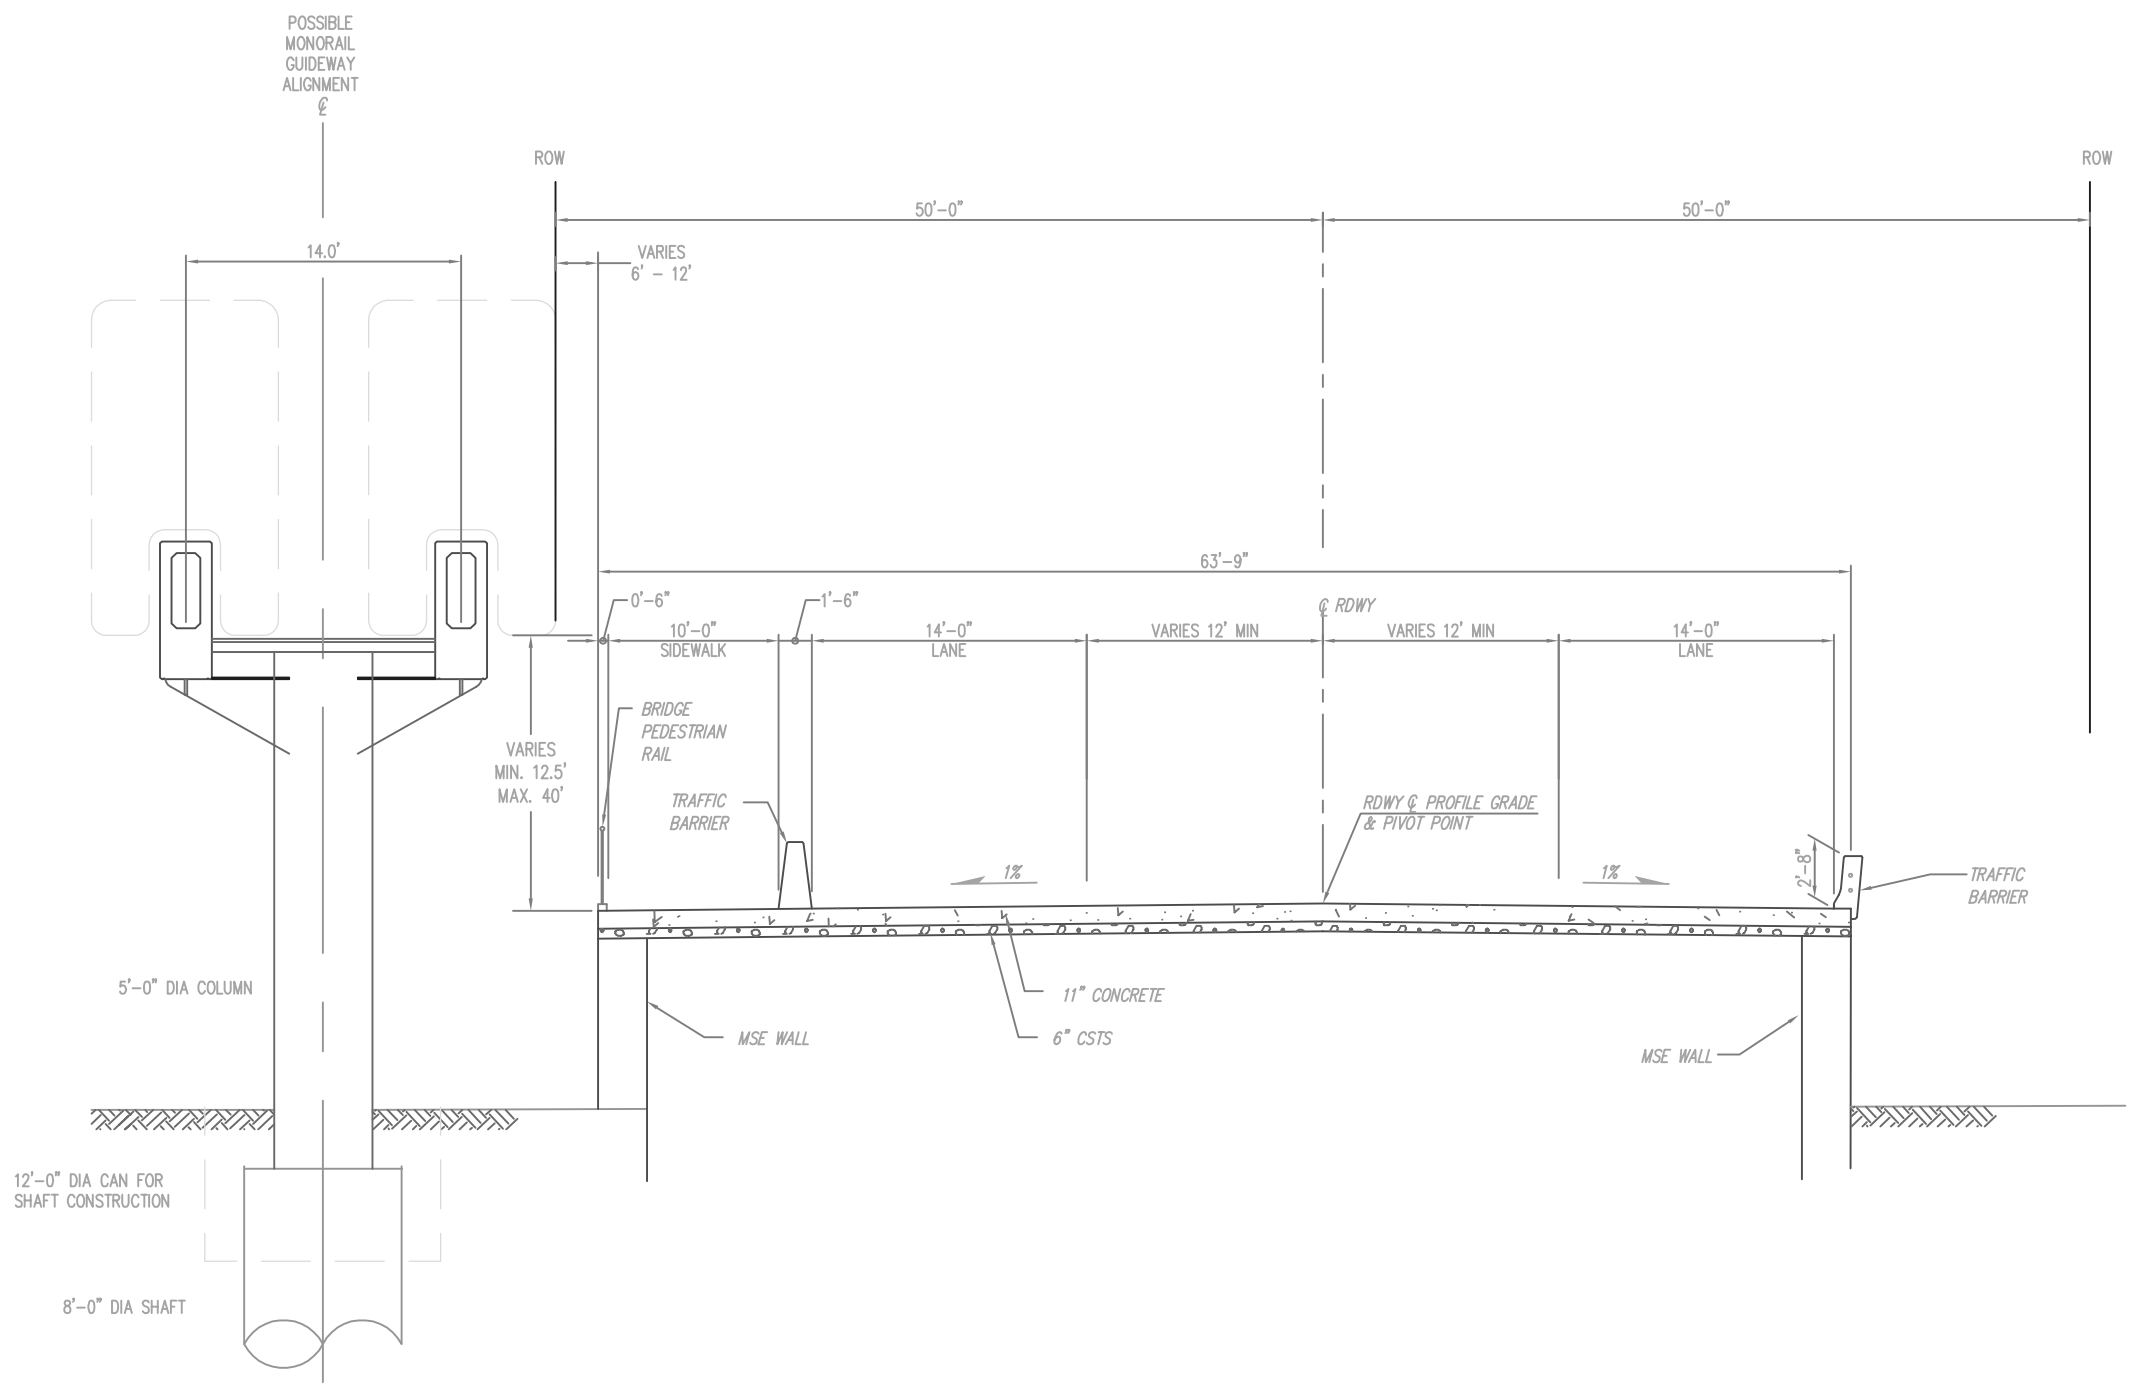

TYPICAL ROADWAY SECTION

SCALE: 1" = 5'

NO.	DATE	BY	CHD.	APPR.	REVISION

DRAWN BY REB | DESIGNED BY
CHECKED BY | APPROVED BY
DATE 03/11/03
JOB No. :

CALL 48 HOURS BEFORE YOU DIG 1-800-424-5555

SCALE: N.T.S.

kpff Consulting Engineers
1601 Fifth Avenue, Suite 1600
Seattle, Washington 98101
(206) 622-5822 Fax (206) 622-8130

RONALD J. LEIMKUHLER STATE OF WASHINGTON 24099 REGISTERED PROFESSIONAL ENGINEER
EXPIRES 08/01/03

S. LANDER STREET GRADE SEPARATION PROJECT
SEATTLE, WA

S. LANDER STREET GRADE SEPARATION PROJECT
TS&L STUDY

SHEET 3