ELEVATION "B"
(6" ABOVE CENTER OF ROAD ELEVATION)

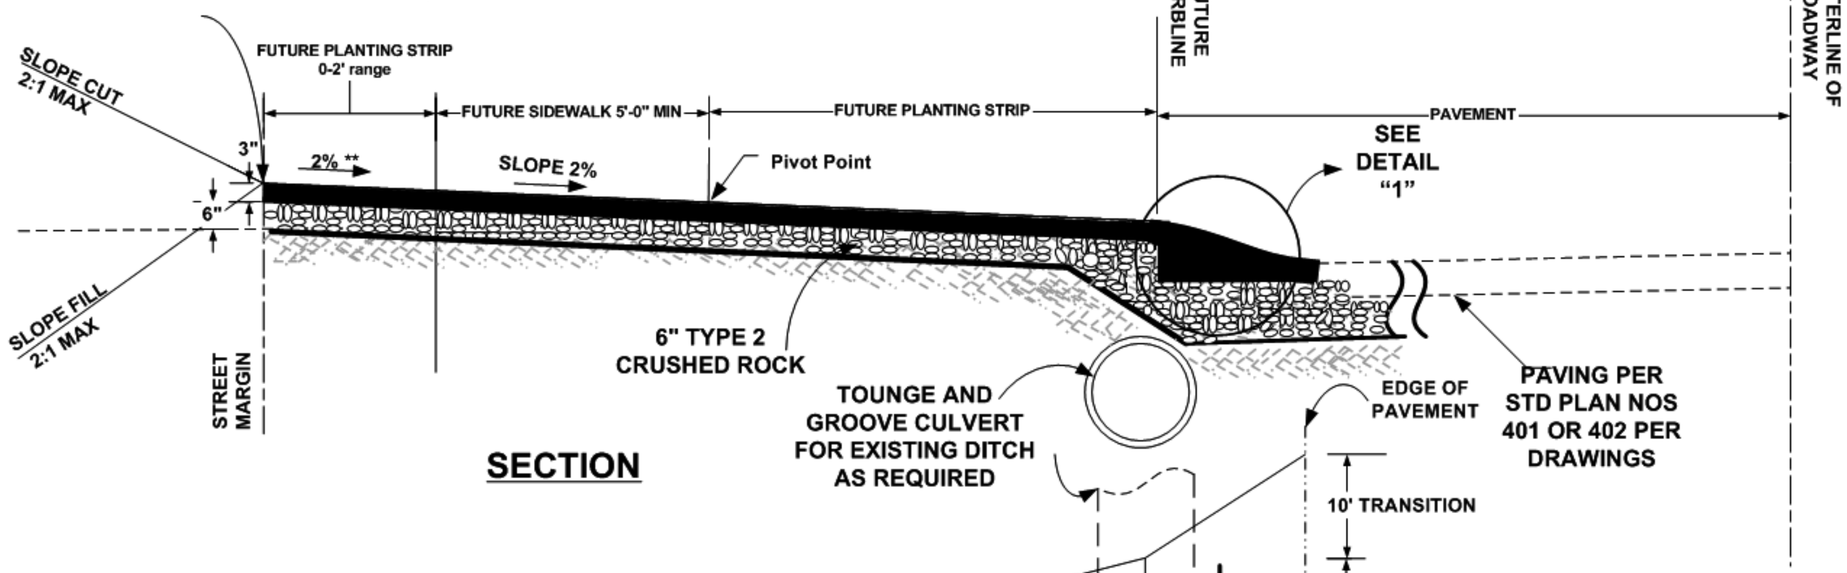

SECTION

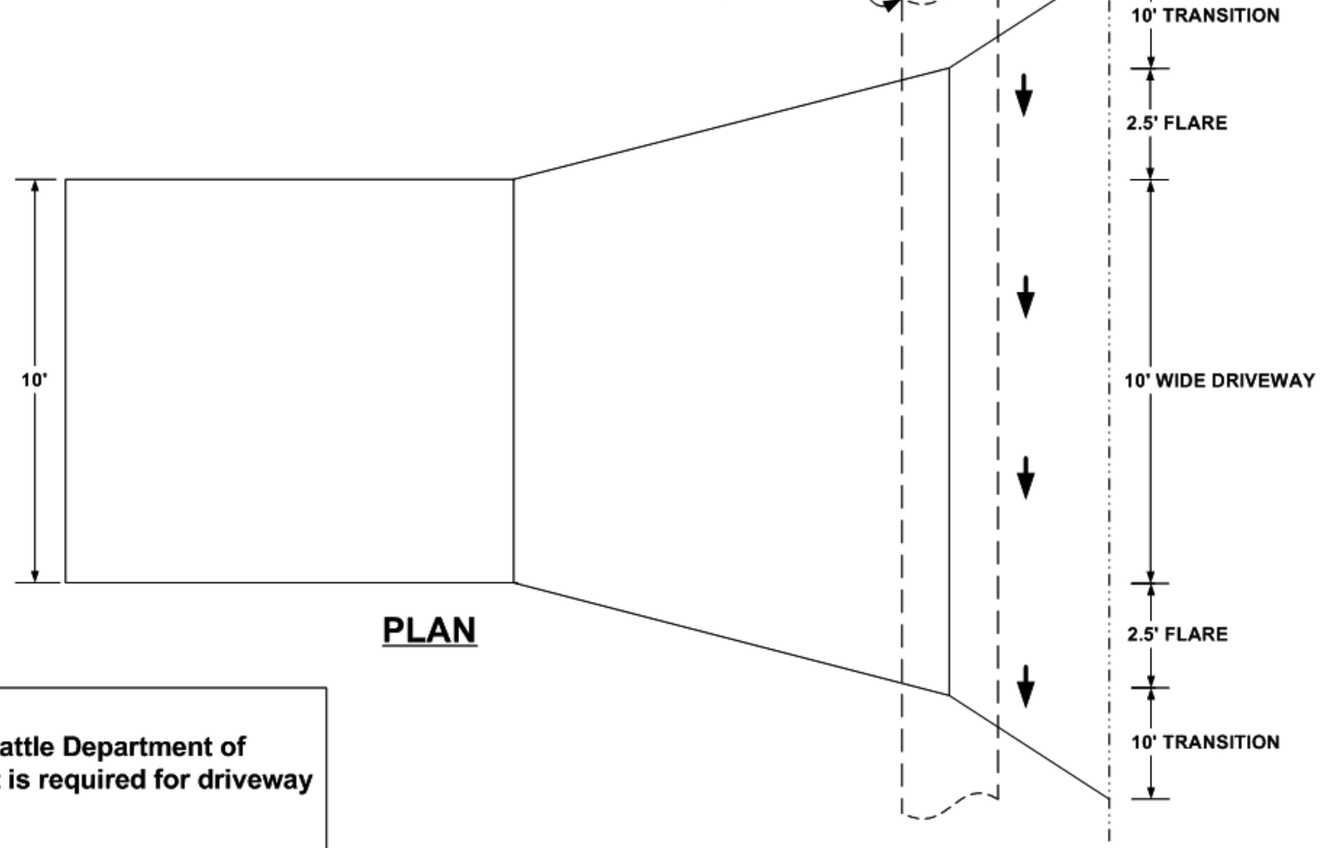

PLAN

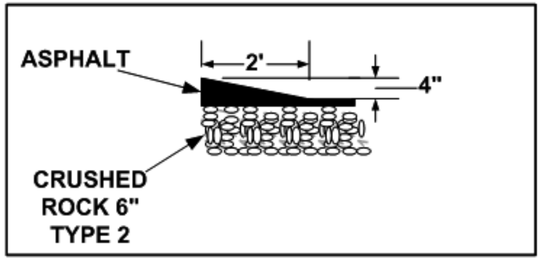

DETAIL 1

Notes:
1) A field review and Seattle Department of Transportation permit is required for driveway in street right of way

STANDARD ASPHALT DRIVEWAY STANDARD RIGHT OF WAY DRAWING # ADS-0001		
REF STD SPEC SEC 2-03	Not to scale	Date: 2003