GENERAL NOTES:

1. SHARROW SYMBOLS SHALL BE PER CITY OF SEATTLE STANDARD DETAIL. SHARROW SYMBOLS SHALL BE PLACED WHERE INDICATED ON THE DRAWINGS.

CONSTRUCTION NOTES

1. PROPOSED CONTINUOUS BIKE LANE LINE (6" WHITE STRIPE)
2. CONTINUOUS DOTTED LINE. MATCH CONNECTED LANE LINE WIDTH
3. PROPOSED CONTINUOUS PARKING LANE LINE (4" WHITE STRIPE)
4. PROPOSED SHARROW SYMBOL
5. PROPOSED BIKE SYMBOL
6. REMOVE EXISTING STRIPING
7. INSTALL CENTERLINE (4" DOUBLE SOLID YELLOW STRIPE)
8. INSTALL TWO-WAY LEFT TURN LANE LINE (4" YELLOW DASHED AND 4" YELLOW SOLID STRIPE)
9. MATCH EXISTING
10. INSTALL LANE LINE (4" SOLID WHITE STRIPE)
11. INSTALL LEFT TURN LEGEND
12. INSTALL THROUGH-RIGHT LEGEND
13. INSTALL RIGHT TURN LEGEND AND "ONLY"

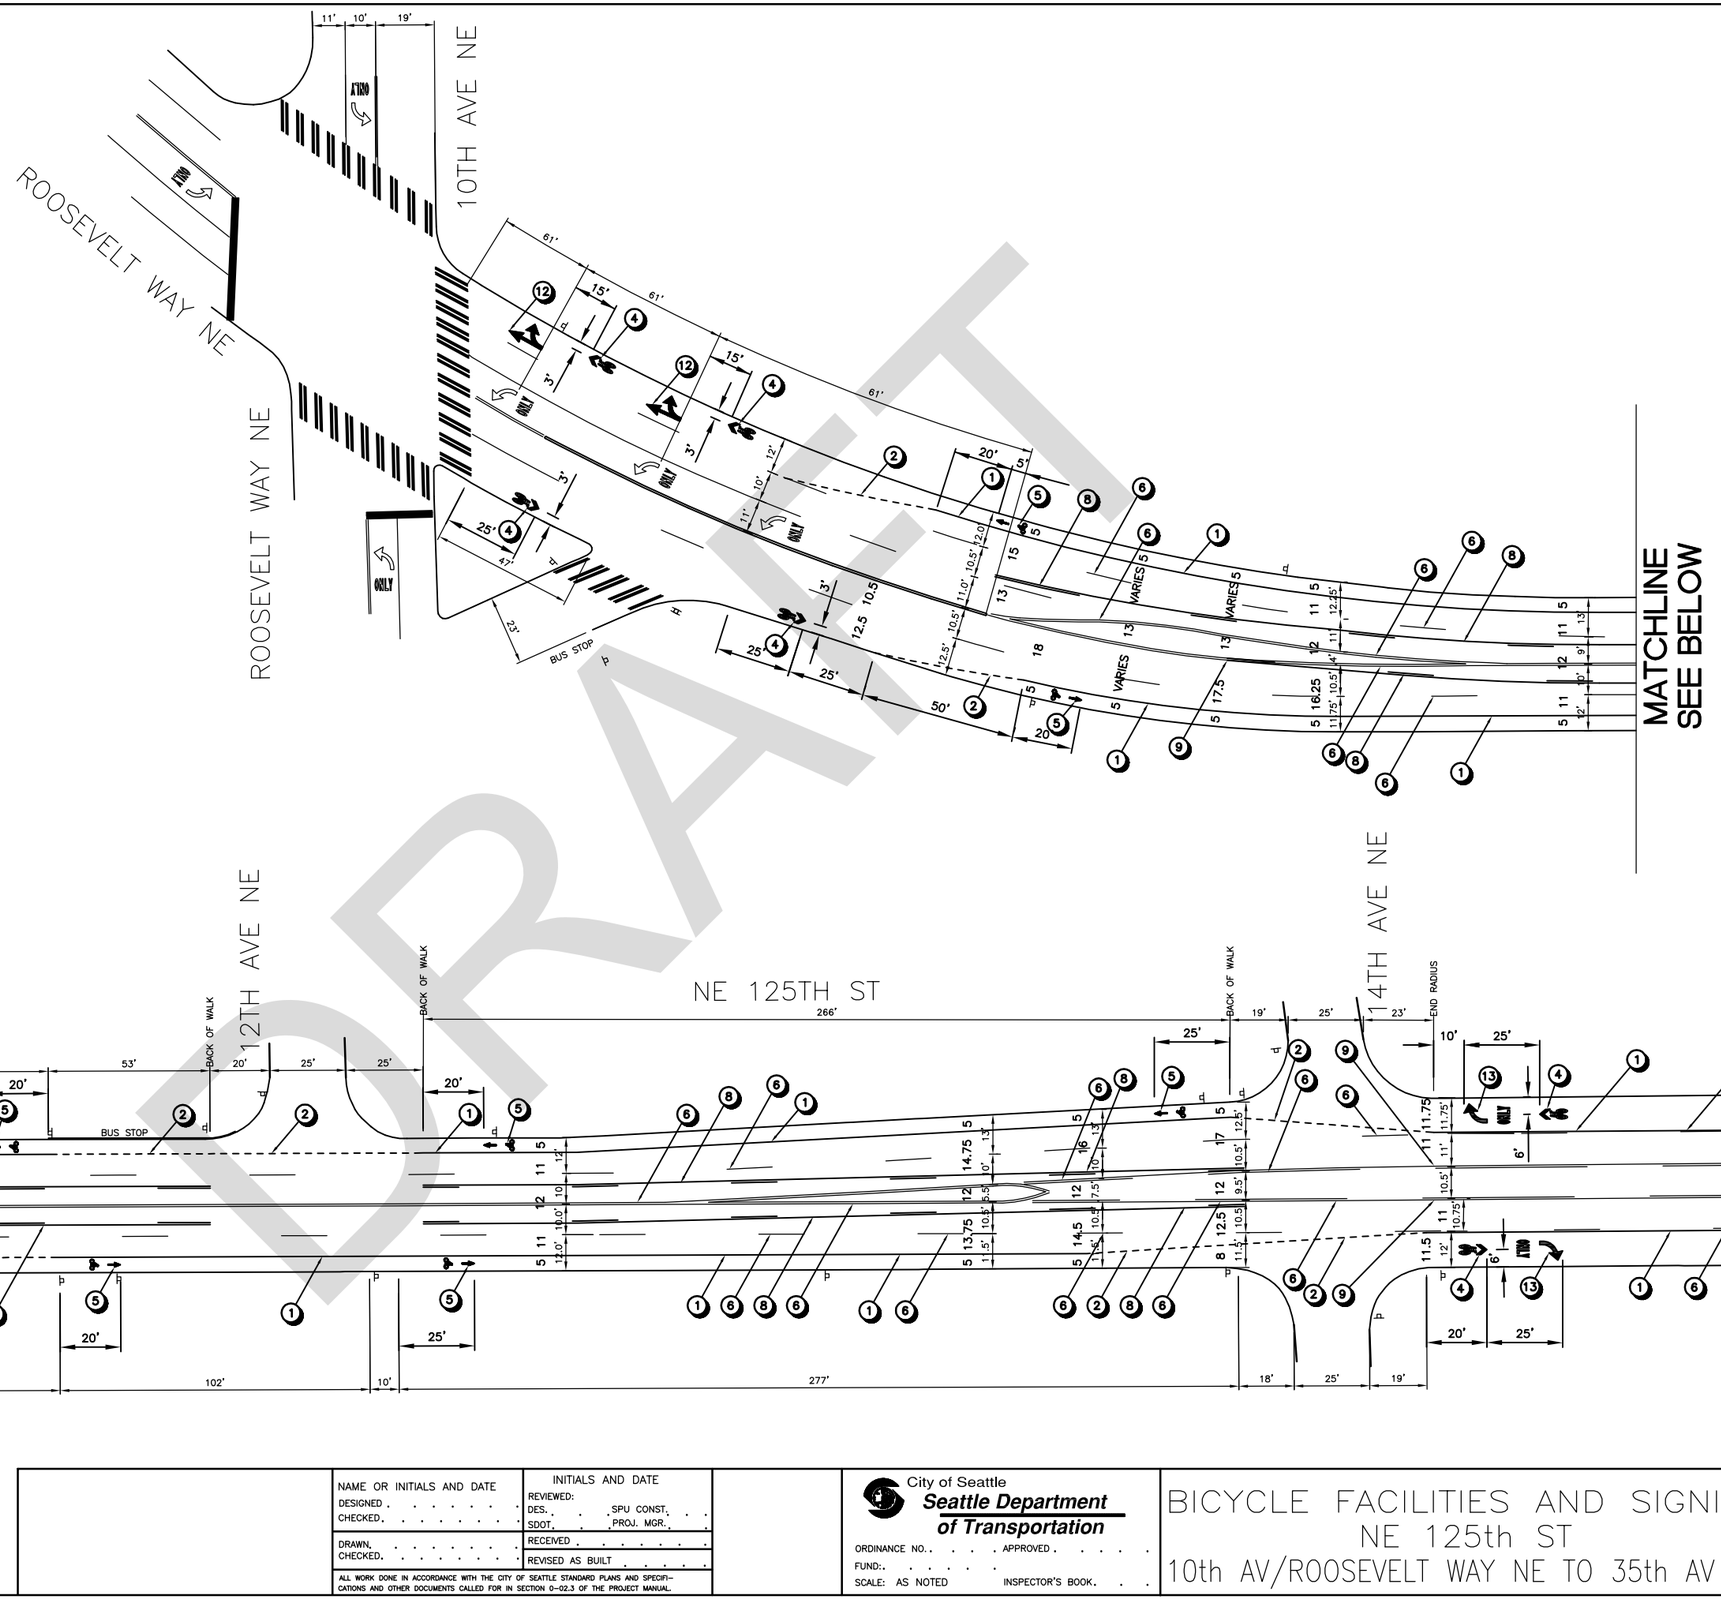

DRAFT

MATCHLINE SEE SHEET 2

PRELIMINARY - 06/23/2010

VAULT SERIAL NO.	REVISIONS			
	MARK	DATE	CHK'D	REV'D
	MADE			
	DESCRIPTION			

NAME OR INITIALS AND DATE	INITIALS AND DATE
DESIGNED	REVIEWED:
CHECKED	DES. SPU CONST.
DRAWN	SDOT. PROJ. MGR.
CHECKED	RECEIVED
	REVISED AS BUILT

ALL WORK DONE IN ACCORDANCE WITH THE CITY OF SEATTLE STANDARD PLANS AND SPECIFICATIONS AND OTHER DOCUMENTS CALLED FOR IN SECTION 0-02.3 OF THE PROJECT MANUAL.

City of Seattle
Seattle Department of Transportation

ORDINANCE NO. APPROVED
FUND:
SCALE: AS NOTED INSPECTOR'S BOOK.

BICYCLE FACILITIES AND SIGNING
NE 125th ST
10th AV/ROOSEVELT WAY NE TO 35th AV NE

JOB NO. PC R/W CO
VAULT PLAN NO.
SHEET 1 OF 6

Plotted: Jun 23, 2010 - 1:57pm adamb K:\project\31400\31450\Dwg\Cl.dwg Layout Name: 1

GENERAL NOTES:

1. SHARROW SYMBOLS SHALL BE PER CITY OF SEATTLE STANDARD DETAIL. SHARROW SYMBOLS SHALL BE PLACED WHERE INDICATED ON THE DRAWINGS.

CONSTRUCTION NOTES

1. PROPOSED CONTINUOUS BIKE LANE LINE (6" WHITE STRIPE)
2. CONTINUOUS DOTTED LINE. MATCH CONNECTED LANE LINE WIDTH
3. PROPOSED CONTINUOUS PARKING LANE LINE (4" WHITE STRIPE)
4. PROPOSED SHARROW SYMBOL
5. PROPOSED BIKE SYMBOL
6. REMOVE EXISTING STRIPING
7. INSTALL CENTERLINE (4" DOUBLE SOLID YELLOW STRIPE)
8. INSTALL TWO-WAY LEFT TURN LANE LINE (4" YELLOW DASHED AND 4" YELLOW SOLID STRIPE)
9. MATCH EXISTING
10. INSTALL LANE LINE (4" SOLID WHITE STRIPE)
11. INSTALL LEFT TURN LEGEND
12. INSTALL THROUGH-RIGHT LEGEND
13. INSTALL RIGHT TURN LEGEND AND "ONLY"

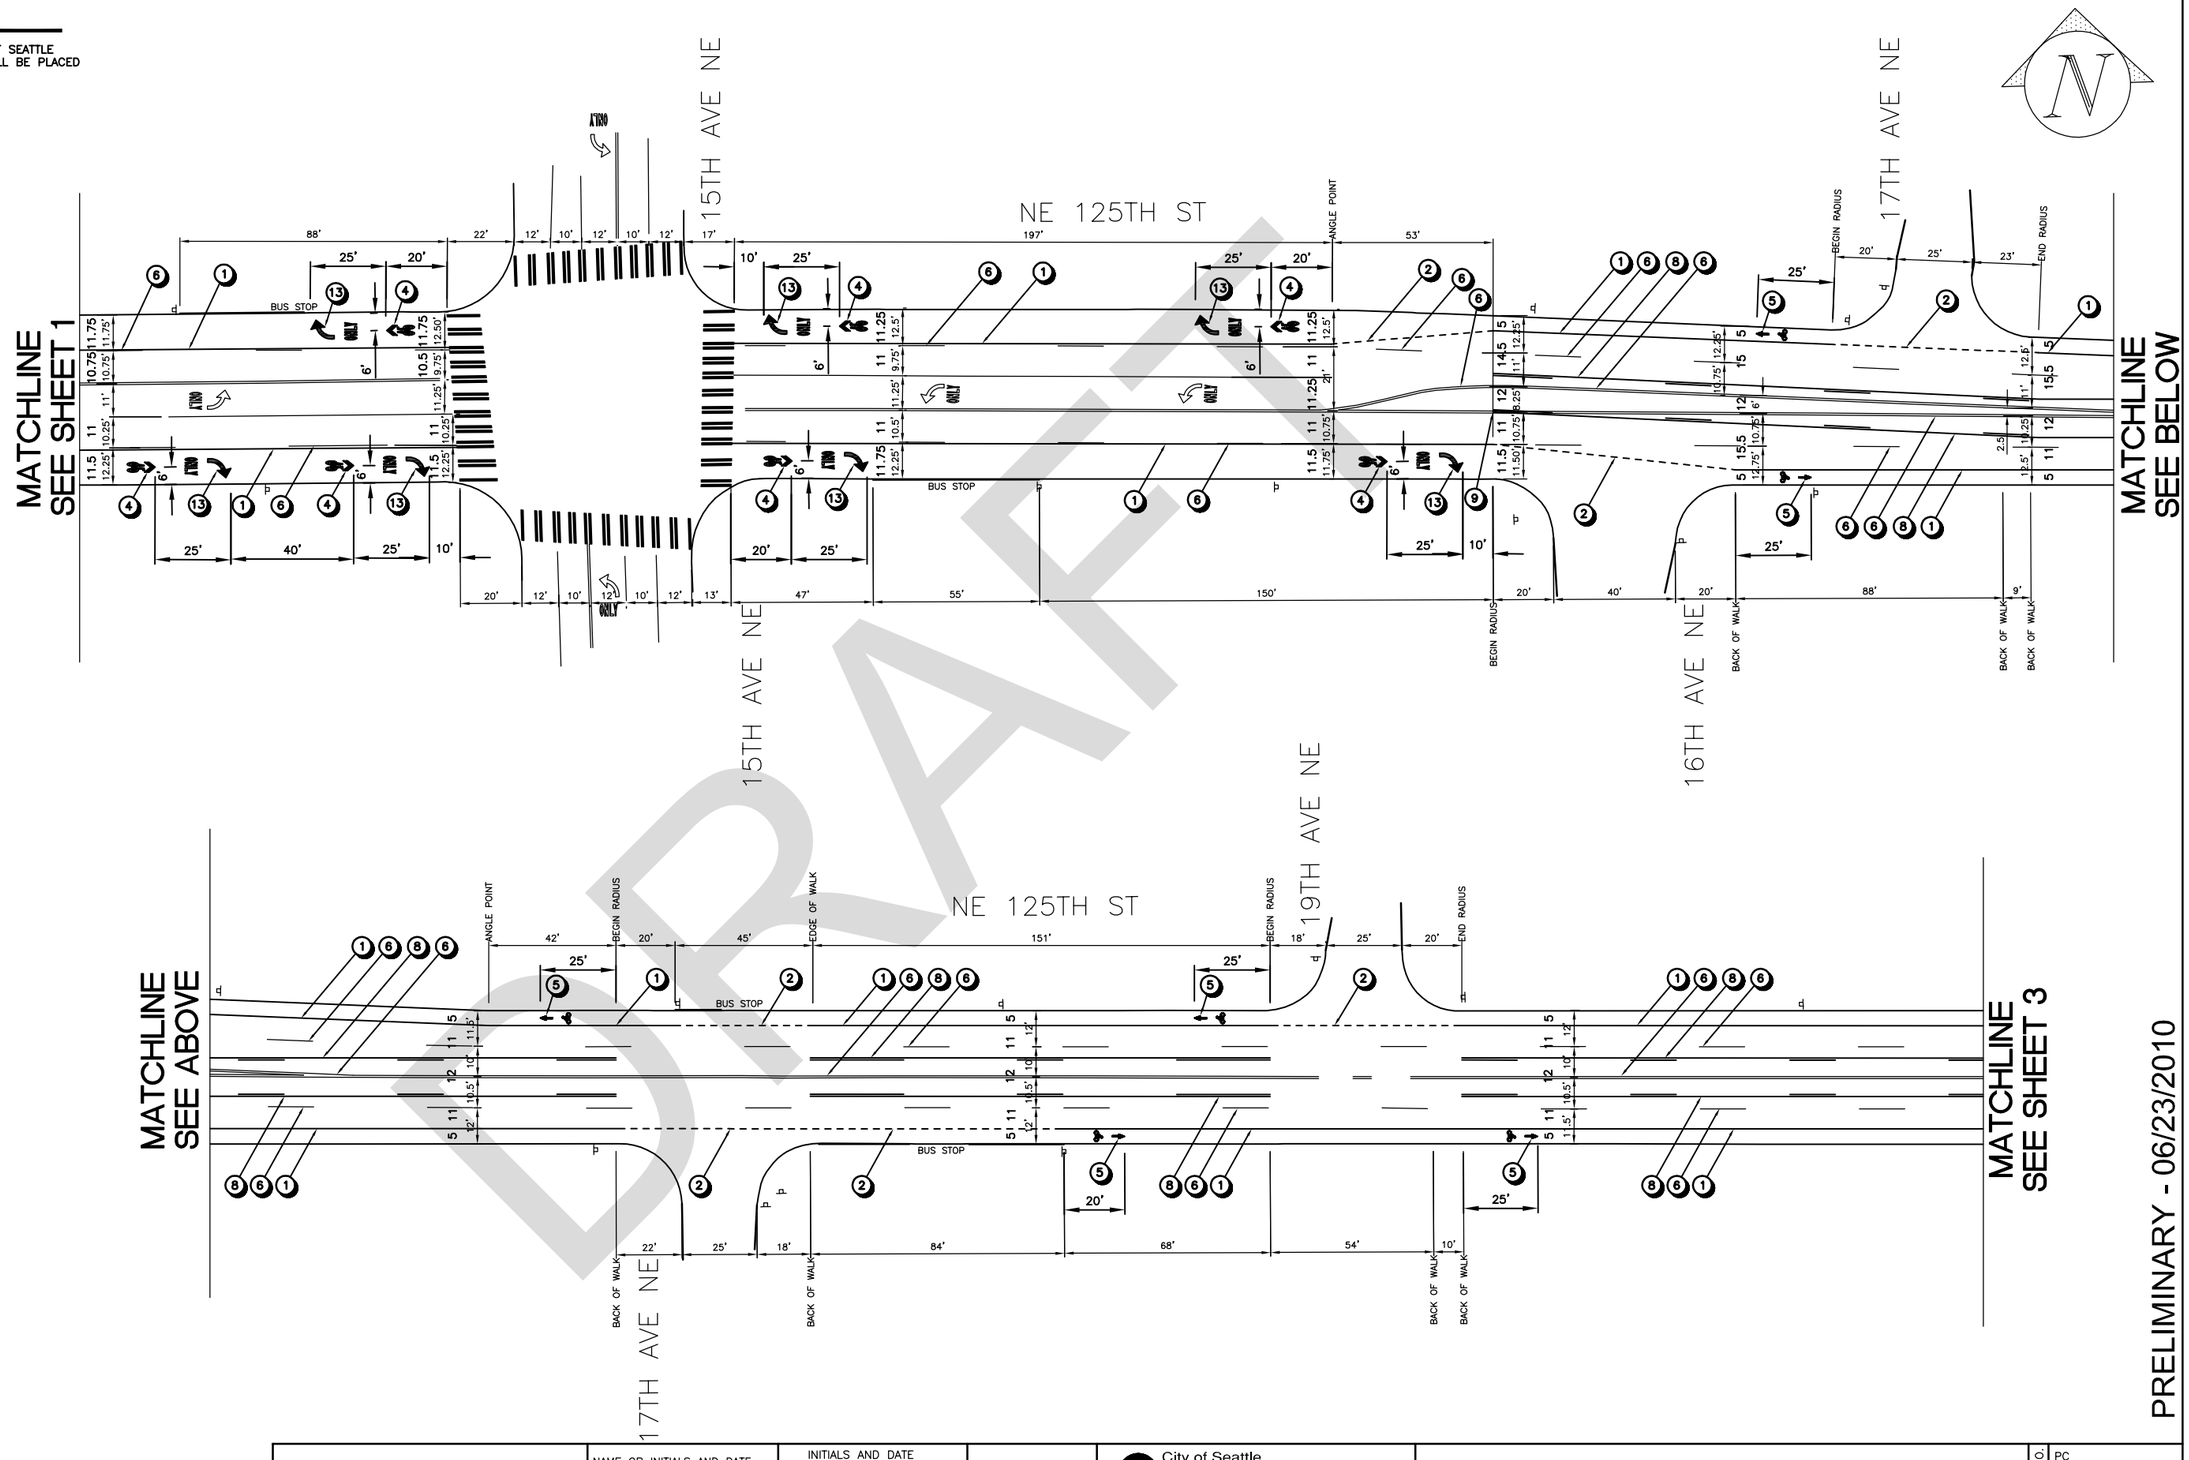

DRAFT

PRELIMINARY - 06/23/2010

Plotted: Jun 23, 2010 – 1:57pm adamb K:\project\31400\31450\Dwg\CU.dwg Layout Name: 2

VAULT SERIAL NO.	REVISIONS			
	MARK	DATE	CHK'D	REV'D
	MADE			
	DESCRIPTION			

NAME OR INITIALS AND DATE	INITIALS AND DATE
DESIGNED	REVIEWED:
CHECKED	DES. SPU CONST.
DRAWN	SDOT. PROJ. MGR.
CHECKED	RECEIVED
	REVISED AS BUILT

ALL WORK DONE IN ACCORDANCE WITH THE CITY OF SEATTLE STANDARD PLANS AND SPECIFICATIONS AND OTHER DOCUMENTS CALLED FOR IN SECTION 0-02.3 OF THE PROJECT MANUAL.

City of Seattle
Seattle Department of Transportation

ORDINANCE NO. APPROVED
FUND:
SCALE: AS NOTED INSPECTOR'S BOOK.

BICYCLE FACILITIES AND SIGNING
NE 125th ST
10th AV/ROOSEVELT WAY NE TO 35th AV NE

JOB NO.	PC
	R/W
	CO
VAULT PLAN NO.	
SHEET 2 OF 6	

GENERAL NOTES:

1. SHARROW SYMBOLS SHALL BE PER CITY OF SEATTLE STANDARD DETAIL. SHARROW SYMBOLS SHALL BE PLACED WHERE INDICATED ON THE DRAWINGS.

CONSTRUCTION NOTES

1. PROPOSED CONTINUOUS BIKE LANE LINE (6" WHITE STRIPE)
2. CONTINUOUS DOTTED LINE. MATCH CONNECTED LANE LINE WIDTH
3. PROPOSED CONTINUOUS PARKING LANE LINE (4" WHITE STRIPE)
4. PROPOSED SHARROW SYMBOL
5. PROPOSED BIKE SYMBOL
6. REMOVE EXISTING STRIPING
7. INSTALL CENTERLINE (4" DOUBLE SOLID YELLOW STRIPE)
8. INSTALL TWO-WAY LEFT TURN LANE LINE (4" YELLOW DASHED AND 4" YELLOW SOLID STRIPE)
9. MATCH EXISTING
10. INSTALL LANE LINE (4" SOLID WHITE STRIPE)
11. INSTALL LEFT TURN LEGEND
12. INSTALL THROUGH-RIGHT LEGEND
13. INSTALL RIGHT TURN LEGEND AND "ONLY"

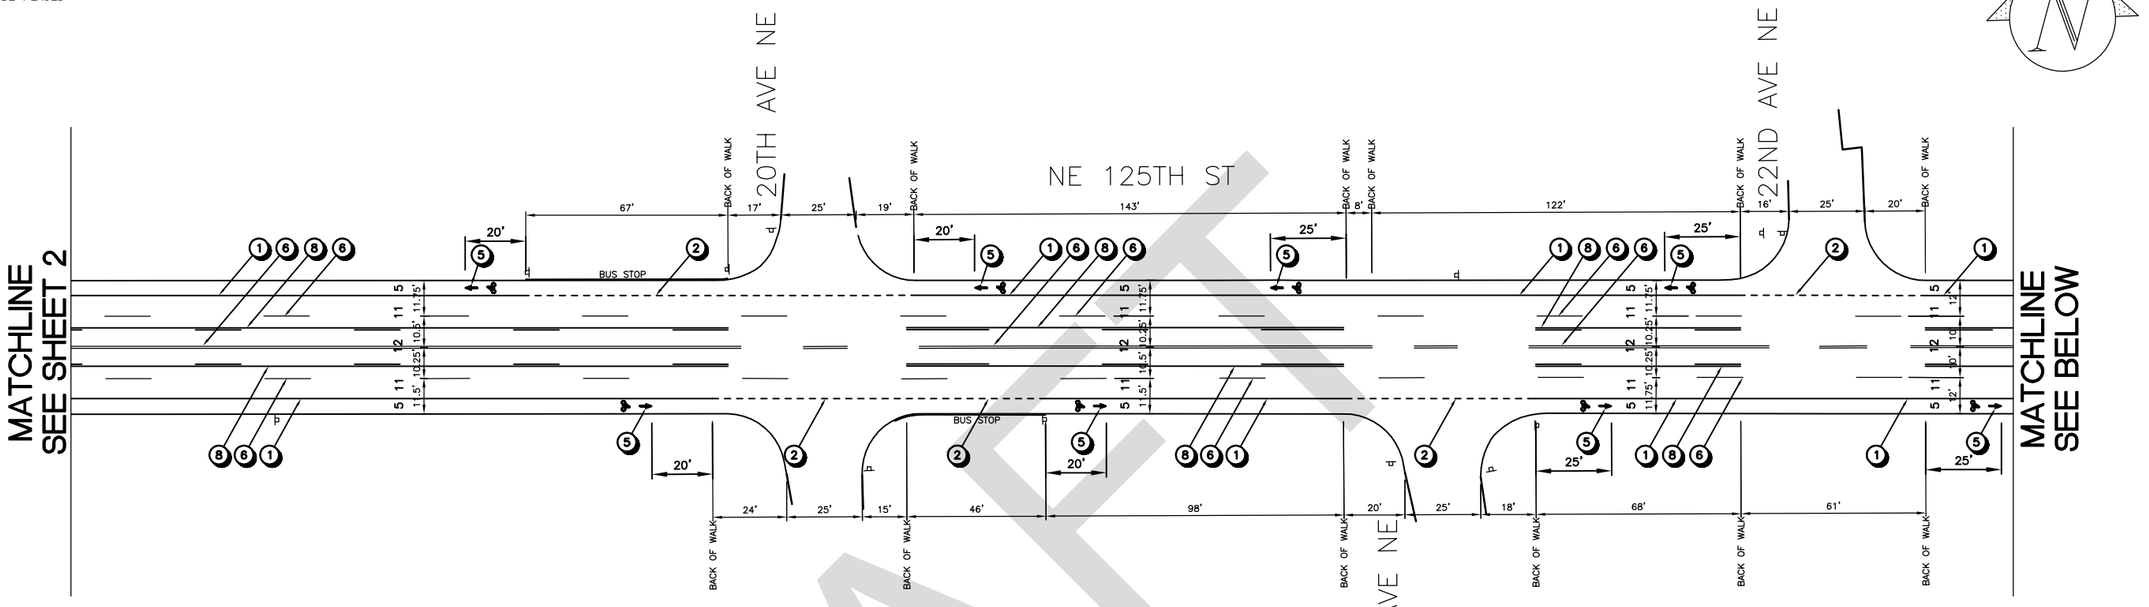

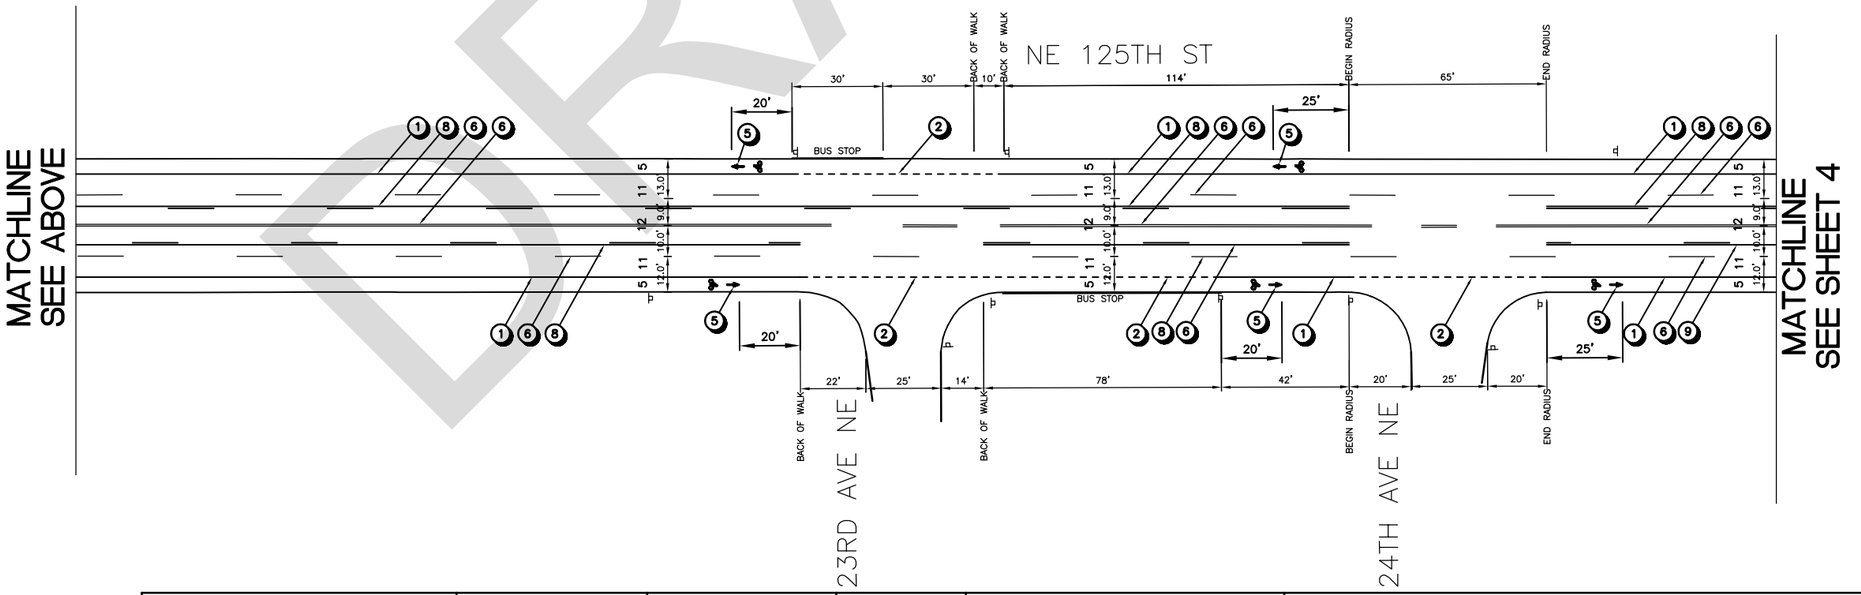

DRAFT

PRELIMINARY - 06/23/2010

Plotted: Jun 23, 2010 – 1:37pm adamb K:\project\31400\31450\Dwg\CU.dwg Layout Name: 3

VAULT SERIAL NO.	REVISIONS			
	MARK	DATE	MADE	CHK'D
				REV'D
			DESCRIPTION	

NAME OR INITIALS AND DATE	INITIALS AND DATE
DESIGNED	REVIEWED:
CHECKED	DES. SPU CONST.
	SDOT. PROJ. MGR.
DRAWN	RECEIVED
CHECKED	REVISED AS BUILT

ALL WORK DONE IN ACCORDANCE WITH THE CITY OF SEATTLE STANDARD PLANS AND SPECIFICATIONS AND OTHER DOCUMENTS CALLED FOR IN SECTION 0-02.3 OF THE PROJECT MANUAL.

City of Seattle
Seattle Department of Transportation

ORDINANCE NO. APPROVED
FUND:
SCALE: AS NOTED INSPECTOR'S BOOK.

BICYCLE FACILITIES AND SIGNING
NE 125th ST
10th AV/ROOSEVELT WAY NE TO 35th AV NE

JOB NO. PC R/W CO
VAULT PLAN NO.
SHEET 3 OF 6

GENERAL NOTES:

1. SHARROW SYMBOLS SHALL BE PER CITY OF SEATTLE STANDARD DETAIL. SHARROW SYMBOLS SHALL BE PLACED WHERE INDICATED ON THE DRAWINGS.

CONSTRUCTION NOTES

1. PROPOSED CONTINUOUS BIKE LANE LINE (6" WHITE STRIPE)
2. CONTINUOUS DOTTED LINE. MATCH CONNECTED LANE LINE WIDTH
3. PROPOSED CONTINUOUS PARKING LANE LINE (4" WHITE STRIPE)
4. PROPOSED SHARROW SYMBOL
5. PROPOSED BIKE SYMBOL
6. REMOVE EXISTING STRIPING
7. INSTALL CENTERLINE (4" DOUBLE SOLID YELLOW STRIPE)
8. INSTALL TWO-WAY LEFT TURN LANE LINE (4" YELLOW DASHED AND 4" YELLOW SOLID STRIPE)
9. MATCH EXISTING
10. INSTALL LANE LINE (4" SOLID WHITE STRIPE)
11. INSTALL LEFT TURN LEGEND
12. INSTALL THROUGH-RIGHT LEGEND
13. INSTALL RIGHT TURN LEGEND AND "ONLY"

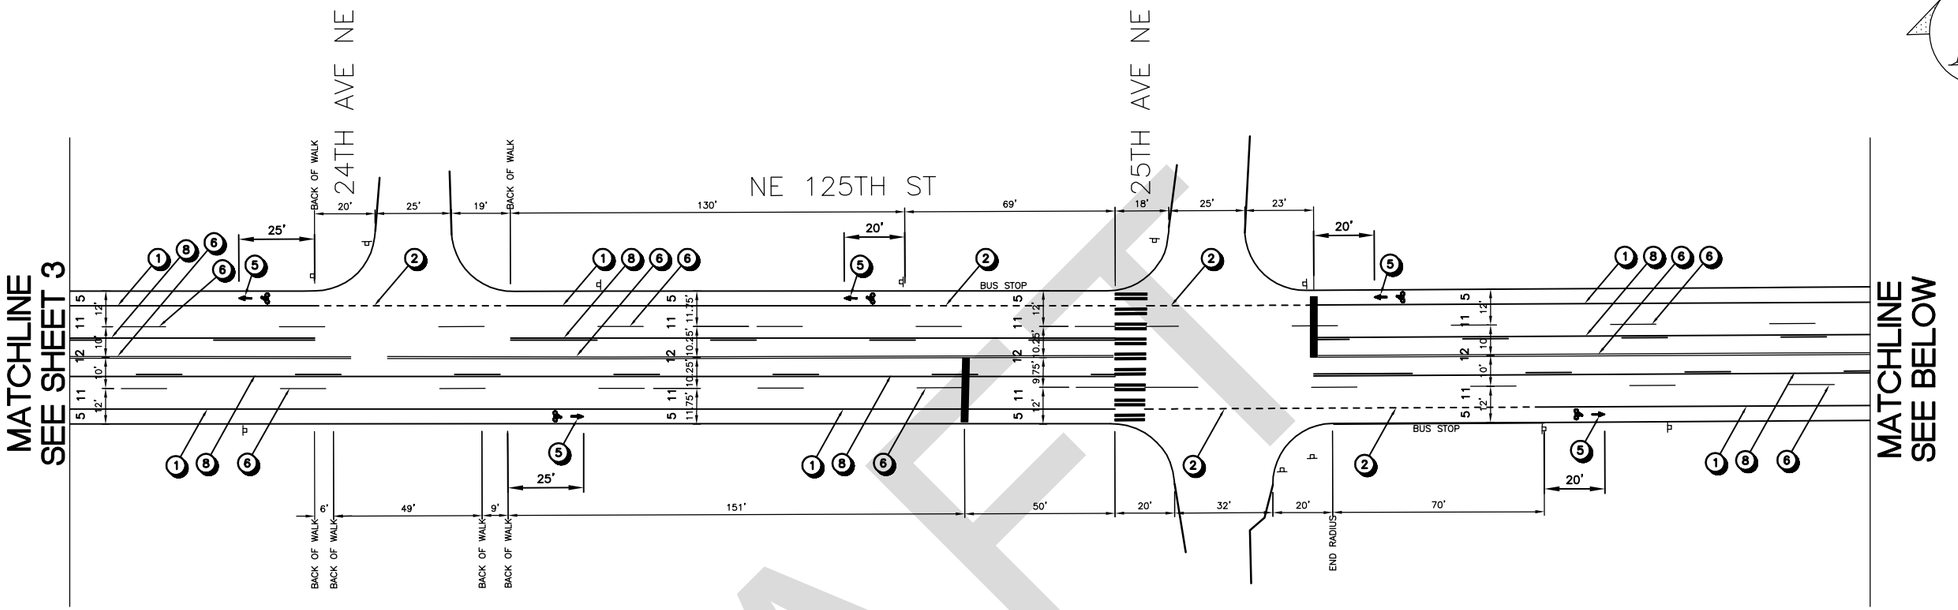

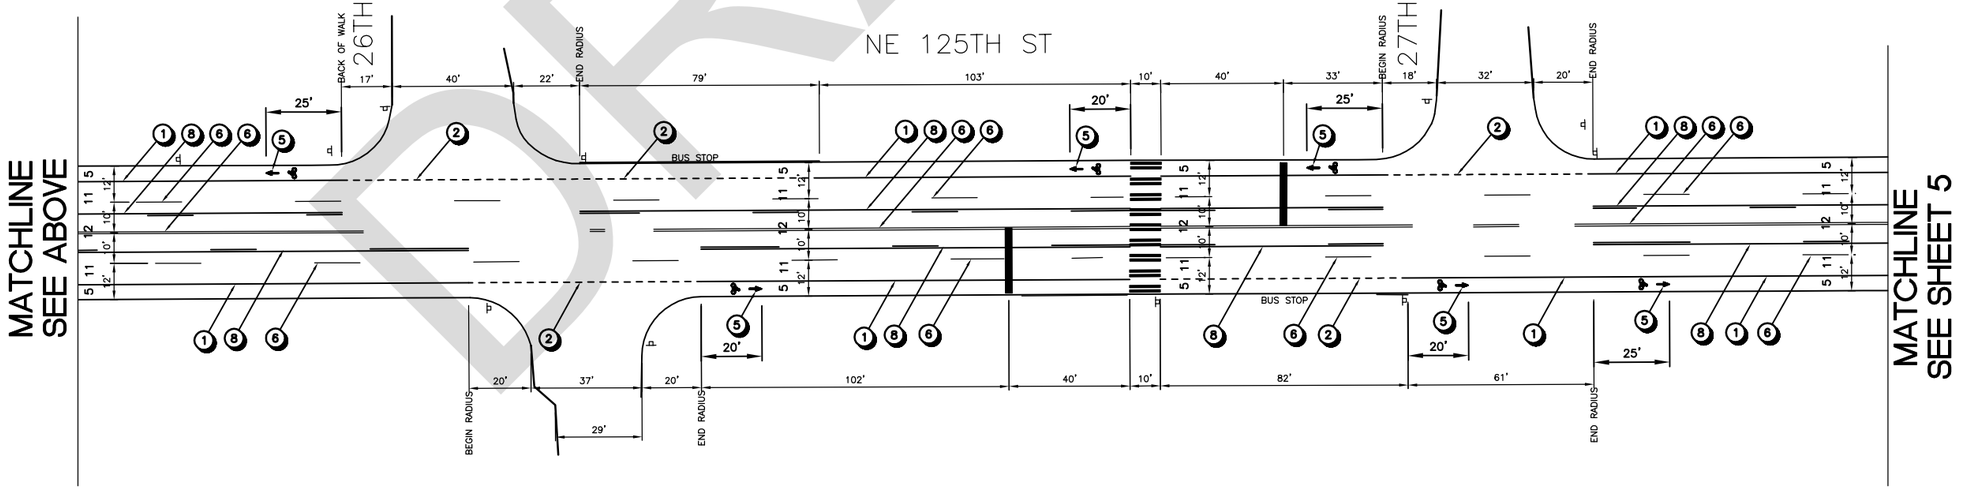

DRAFT

PRELIMINARY - 06/23/2010

Plotted: Jun 23, 2010 - 1:57pm adamb K:\project\31400\31450\Dwg\CU.dwg Layout Names: 4

VAULT SERIAL NO.	MARK	REVISIONS	DATE	MADE	CHK'D	REV'D
		DESCRIPTION				

NAME OR INITIALS AND DATE	INITIALS AND DATE
DESIGNED	REVIEWED: DES. SPU CONST. SDOT. PROJ. MGR.
CHECKED	
DRAWN	RECEIVED
CHECKED	REVISED AS BUILT

ALL WORK DONE IN ACCORDANCE WITH THE CITY OF SEATTLE STANDARD PLANS AND SPECIFICATIONS AND OTHER DOCUMENTS CALLED FOR IN SECTION 0-02.3 OF THE PROJECT MANUAL.

City of Seattle
Seattle Department of Transportation

ORDINANCE NO. APPROVED
FUND:
SCALE: AS NOTED INSPECTOR'S BOOK

BICYCLE FACILITIES AND SIGNING
NE 125th ST
10th AV/ROOSEVELT WAY NE TO 35th AV NE

JOB NO. PC R/W CO
VAULT PLAN NO.
SHEET 4 OF 6

GENERAL NOTES:

1. SHARROW SYMBOLS SHALL BE PER CITY OF SEATTLE STANDARD DETAIL. SHARROW SYMBOLS SHALL BE PLACED WHERE INDICATED ON THE DRAWINGS.

CONSTRUCTION NOTES

1. PROPOSED CONTINUOUS BIKE LANE LINE (6" WHITE STRIPE)
2. CONTINUOUS DOTTED LINE. MATCH CONNECTED LANE LINE WIDTH
3. PROPOSED CONTINUOUS PARKING LANE LINE (4" WHITE STRIPE)
4. PROPOSED SHARROW SYMBOL
5. PROPOSED BIKE SYMBOL
6. REMOVE EXISTING STRIPING
7. INSTALL CENTERLINE (4" DOUBLE SOLID YELLOW STRIPE)
8. INSTALL TWO-WAY LEFT TURN LANE LINE (4" YELLOW DASHED AND 4" YELLOW SOLID STRIPE)
9. MATCH EXISTING
10. INSTALL LANE LINE (4" SOLID WHITE STRIPE)
11. INSTALL LEFT TURN LEGEND
12. INSTALL THROUGH-RIGHT LEGEND
13. INSTALL RIGHT TURN LEGEND AND "ONLY"

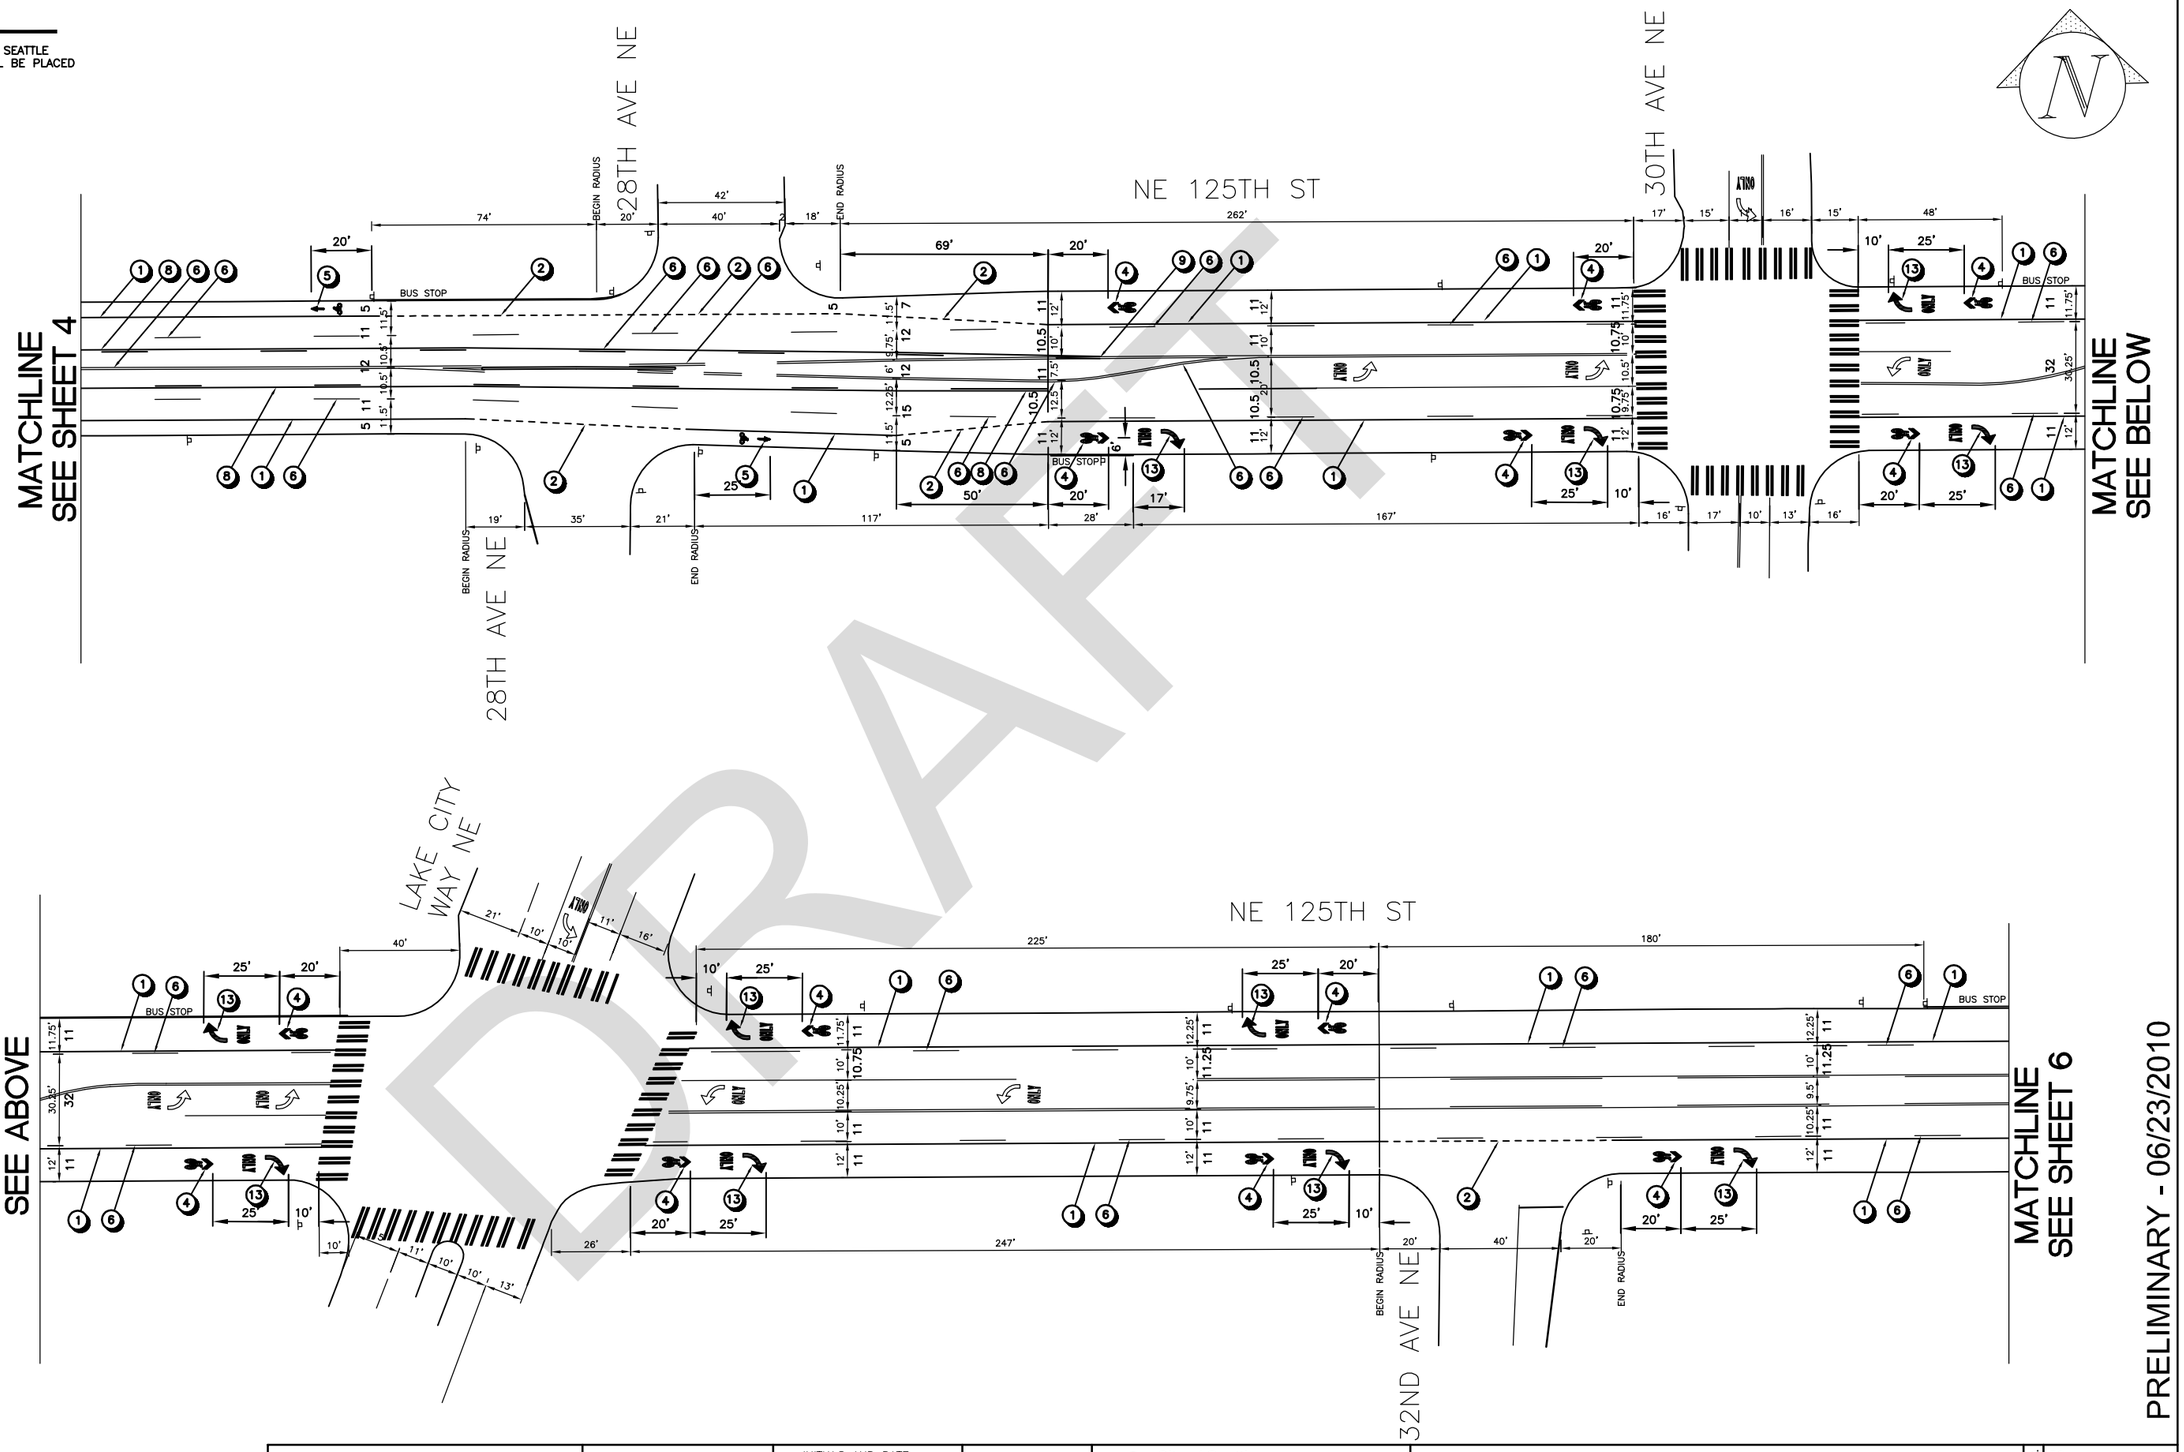

DRAFT

PRELIMINARY - 06/23/2010

NAME OR INITIALS AND DATE	INITIALS AND DATE
DESIGNED	REVIEWED: DES. SPU CONST. SDOT. PROJ. MGR.
CHECKED	
DRAWN	RECEIVED
CHECKED	REVISED AS BUILT

ALL WORK DONE IN ACCORDANCE WITH THE CITY OF SEATTLE STANDARD PLANS AND SPECIFICATIONS AND OTHER DOCUMENTS CALLED FOR IN SECTION 0-02.3 OF THE PROJECT MANUAL.

City of Seattle
Seattle Department of Transportation

ORDINANCE NO. APPROVED
FUND:
SCALE: AS NOTED INSPECTOR'S BOOK.

BICYCLE FACILITIES AND SIGNING
NE 125th ST
10th AV/ROOSEVELT WAY NE TO 35th AV NE

JOB NO. PC R/W CO
VAULT PLAN NO.
SHEET 5 OF 6

VAULT SERIAL NO.	REVISIONS		
	MARK	DATE	MADE	CHK'D	REV'D DESCRIPTION

Plotted: Jun 23, 2010 – 1:57pm adamb K:\project\31400\31450\Dwg\CU.dwg Layout Name: 5

GENERAL NOTES:

1. SHARROW SYMBOLS SHALL BE PER CITY OF SEATTLE STANDARD DETAIL. SHARROW SYMBOLS SHALL BE PLACED WHERE INDICATED ON THE DRAWINGS.

CONSTRUCTION NOTES

1. PROPOSED CONTINUOUS BIKE LANE LINE (6" WHITE STRIPE)
2. CONTINUOUS DOTTED LINE. MATCH CONNECTED LANE LINE WIDTH
3. PROPOSED CONTINUOUS PARKING LANE LINE (4" WHITE STRIPE)
4. PROPOSED SHARROW SYMBOL
5. PROPOSED BIKE SYMBOL
6. REMOVE EXISTING STRIPING
7. INSTALL CENTERLINE (4" DOUBLE SOLID YELLOW STRIPE)
8. INSTALL TWO-WAY LEFT TURN LANE LINE (4" YELLOW DASHED AND 4" YELLOW SOLID STRIPE)
9. MATCH EXISTING
10. INSTALL LANE LINE (4" SOLID WHITE STRIPE)
11. INSTALL LEFT TURN LEGEND
12. INSTALL THROUGH-RIGHT LEGEND
13. INSTALL RIGHT TURN LEGEND AND "ONLY"

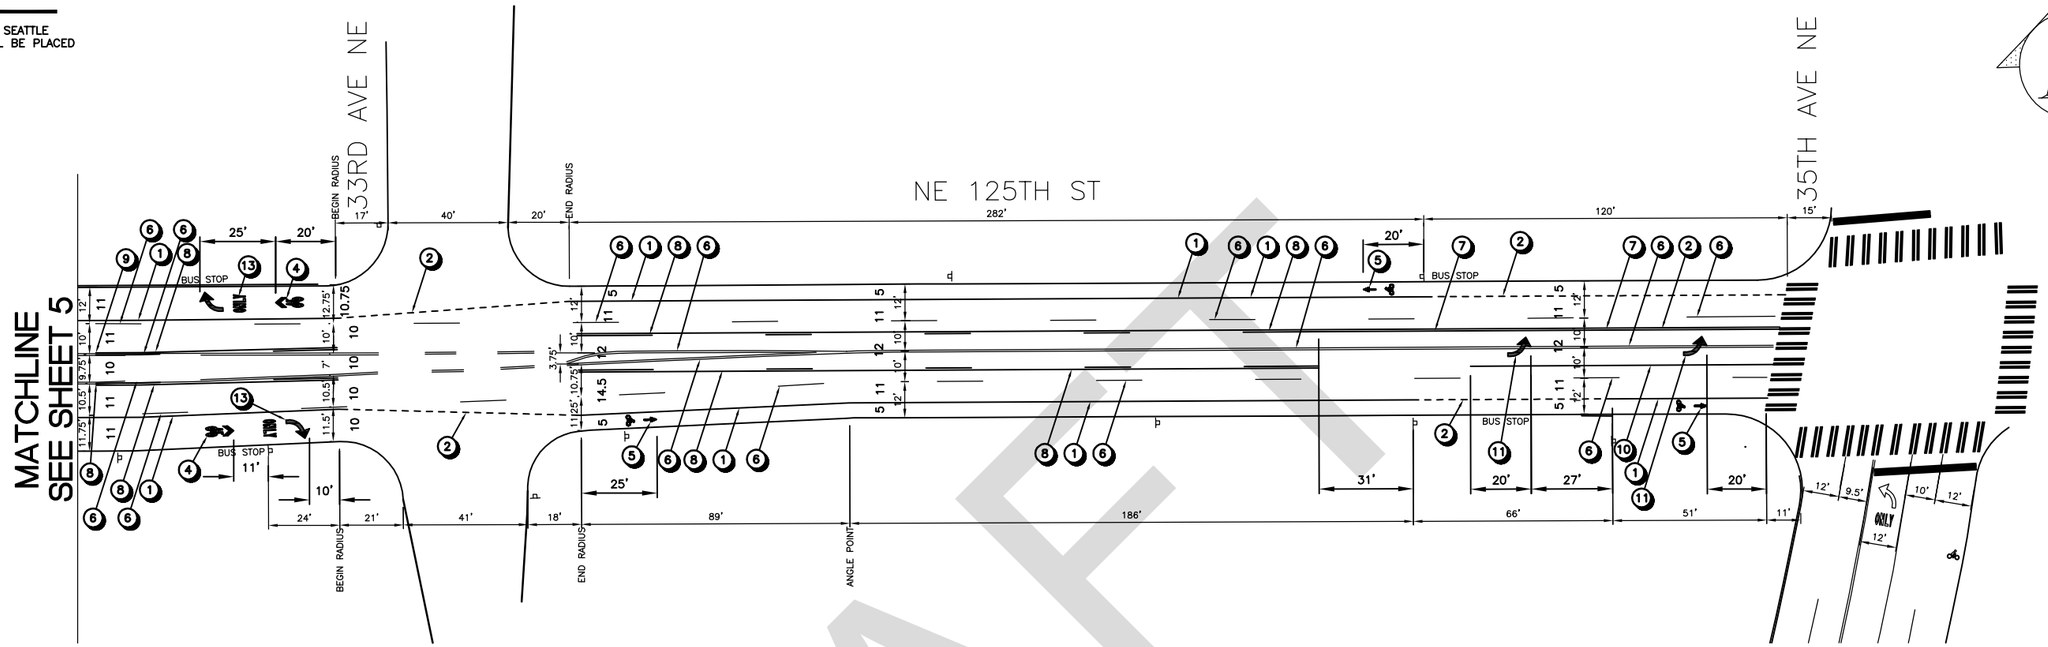

DRAFT

PRELIMINARY - 06/23/2010

Plotted: Jun 23, 2010 – 1:38pm adamb K:\project\31400\31450\Dwg\CU.dwg Layout Name: 6

VAULT SERIAL NO.	MARK	DATE	MADE	CHK'D	REV'D	DESCRIPTION
	REVISIONS					

NAME OR INITIALS AND DATE	INITIALS AND DATE
DESIGNED	REVIEWED:
CHECKED	DES. SPU CONST.
DRAWN	SDOT PROJ. MGR.
CHECKED	RECEIVED
	REVISED AS BUILT

ALL WORK DONE IN ACCORDANCE WITH THE CITY OF SEATTLE STANDARD PLANS AND SPECIFICATIONS AND OTHER DOCUMENTS CALLED FOR IN SECTION 0-02.3 OF THE PROJECT MANUAL.

City of Seattle
Seattle Department of Transportation

ORDINANCE NO. APPROVED
FUND:
SCALE: AS NOTED INSPECTOR'S BOOK

BICYCLE FACILITIES AND SIGNING
NE 125th ST
10th AV/ROOSEVELT WAY NE TO 35th AV NE

JOB NO. PC R/W CO
VAULT PLAN NO.
SHEET 6 OF 6