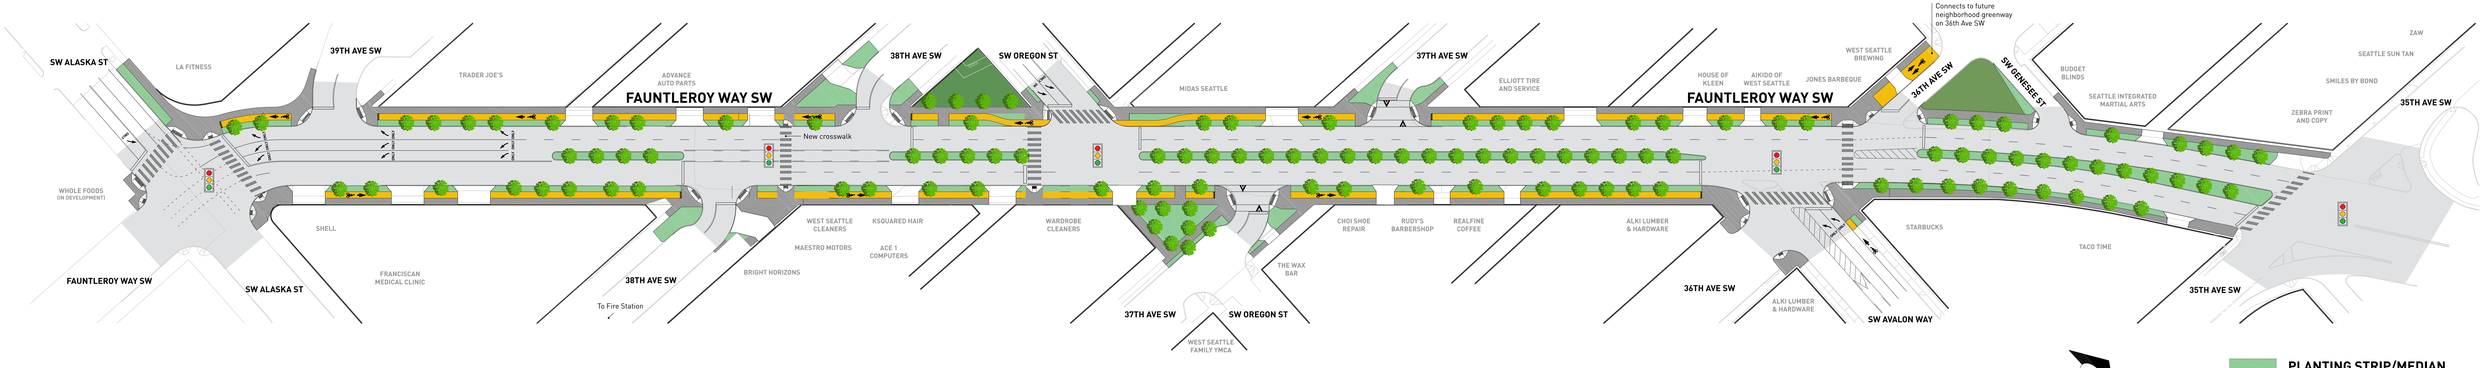

FAUNTLEROY WAY SW BOULEVARD
60% PROJECT DESIGN