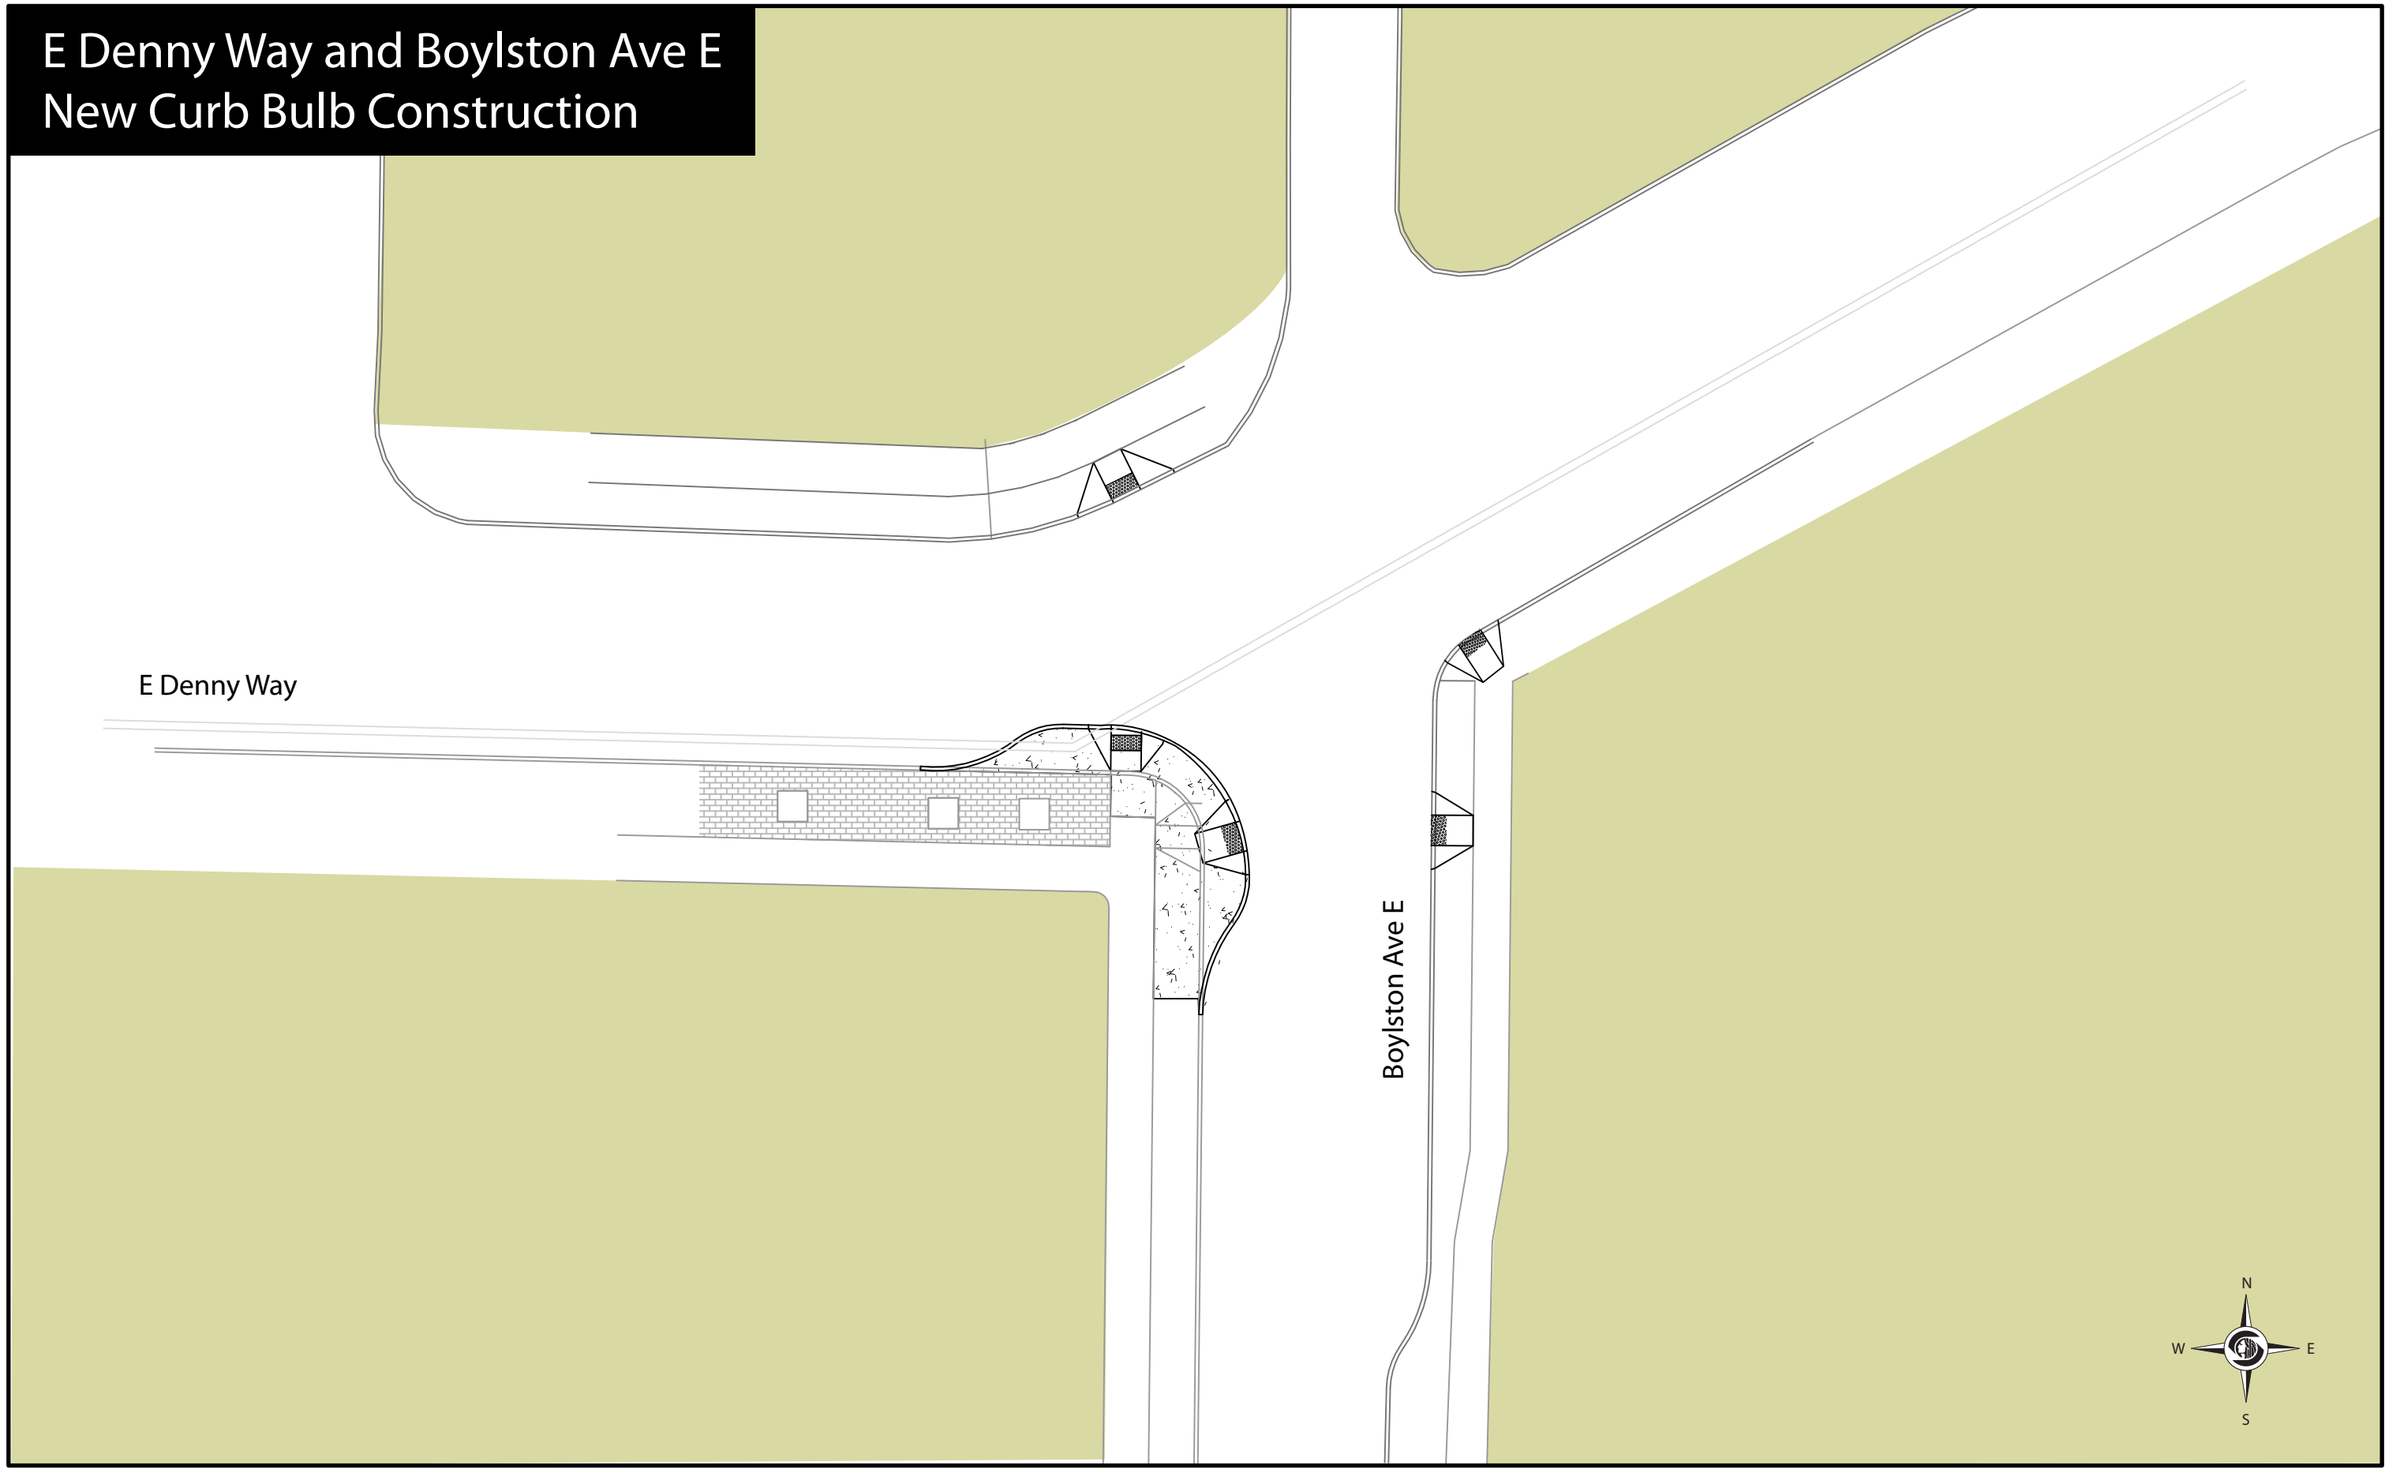E Denny Way and Boylston Ave E
New Curb Bulb Construction