REGION NO.	STATE	FEDERAL AID PROJECT NO.	SHEET NO.
10	WA	####	

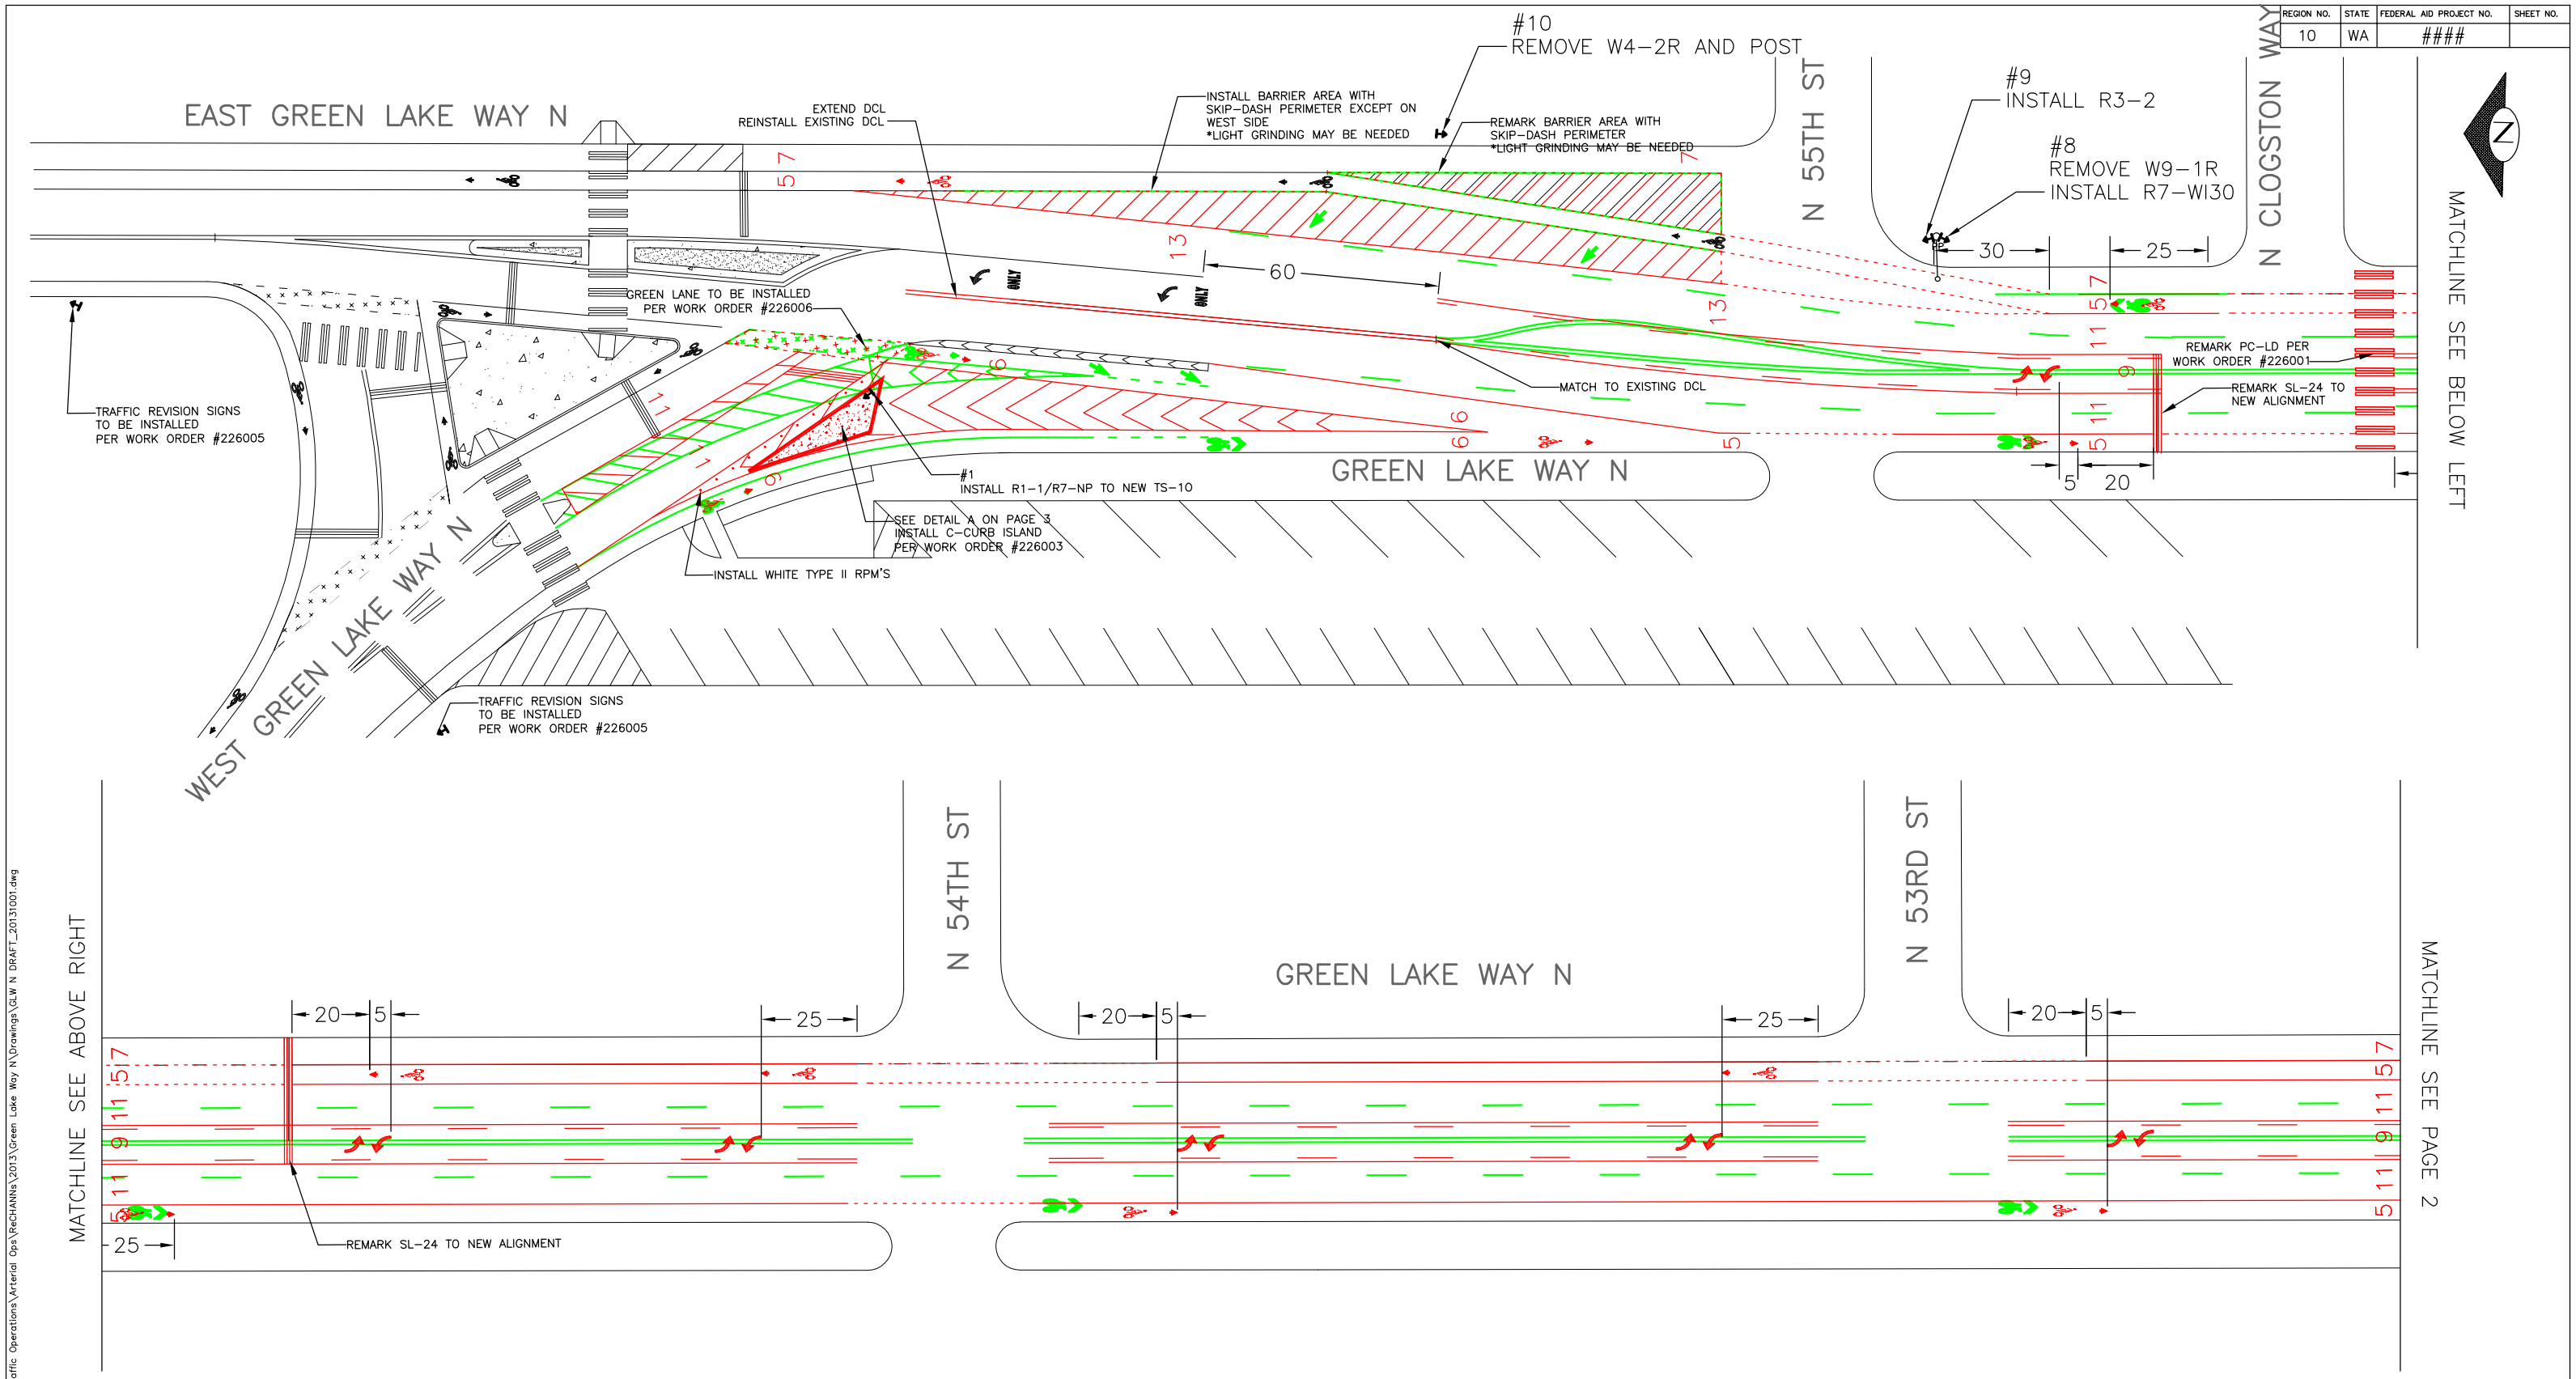

PROPOSED IMPROVEMENTS
CH 1

G:\Traffic Management\Traffic Operations\Arterial Ops\ReCHANNs\2013\Green Lake Way N\Drawings\GLW N DRAFT_20131001.dwg
Oct/16/2013 11:41am

VAULT SERIAL NO.	REVISIONS		
	MARK	DATE	MADE (CHK'D) REV'D DESCRIPTION

40 20 0 40 80
SCALE IN FEET

0 Ø 1
IF THIS BAR DOES NOT MEASURE 1" THEN DRAWING IS NOT PLOTTED TO ORIGINAL SCALE.

APPROVED FOR ADVERTISING
FRED PODESTA
DEPARTMENT OF EXECUTIVE ADMINISTRATION
SEATTLE, WASHINGTON . . . . . 20 . . .
BY: . . . . . .
DIRECTOR, CONTRACTING SERVICES

NAME OR INITIALS AND DATE
DESIGNED ARV . 10/13/2013 . . .
CHECKED . . . . . .
DRAWN . . . . . .
CHECKED . . . . . .

INITIALS AND DATE
REVIEWED:
DES. . . . . CONST. . . . . .
SDOT . . . . . PROJ. MGR. . . .
RECEIVED . . . . . .
REVISED AS BUILT . . . . . .

ALL WORK DONE IN ACCORDANCE WITH THE CITY OF SEATTLE STANDARD PLANS AND SPECIFICATIONS AND OTHER DOCUMENTS CALLED FOR IN SECTION 0-02.3 OF THE PROJECT MANUAL.

City of Seattle
Seattle Department of Transportation
ORDINANCE NO. . . . . APPROVED. . . . . .
FUND: . . . . . .
SCALE: 1"=40' INSPECTOR'S BOOK . . . . . .

GREEN LAKE WAY N

JOB NO.
PC TS4122A
R/W
CO TS4348C
VAULT PLAN NO.
.....
SHEET 1 OF 3

REGION NO.	STATE	FEDERAL AID PROJECT NO.	SHEET NO.
10	WA	####	

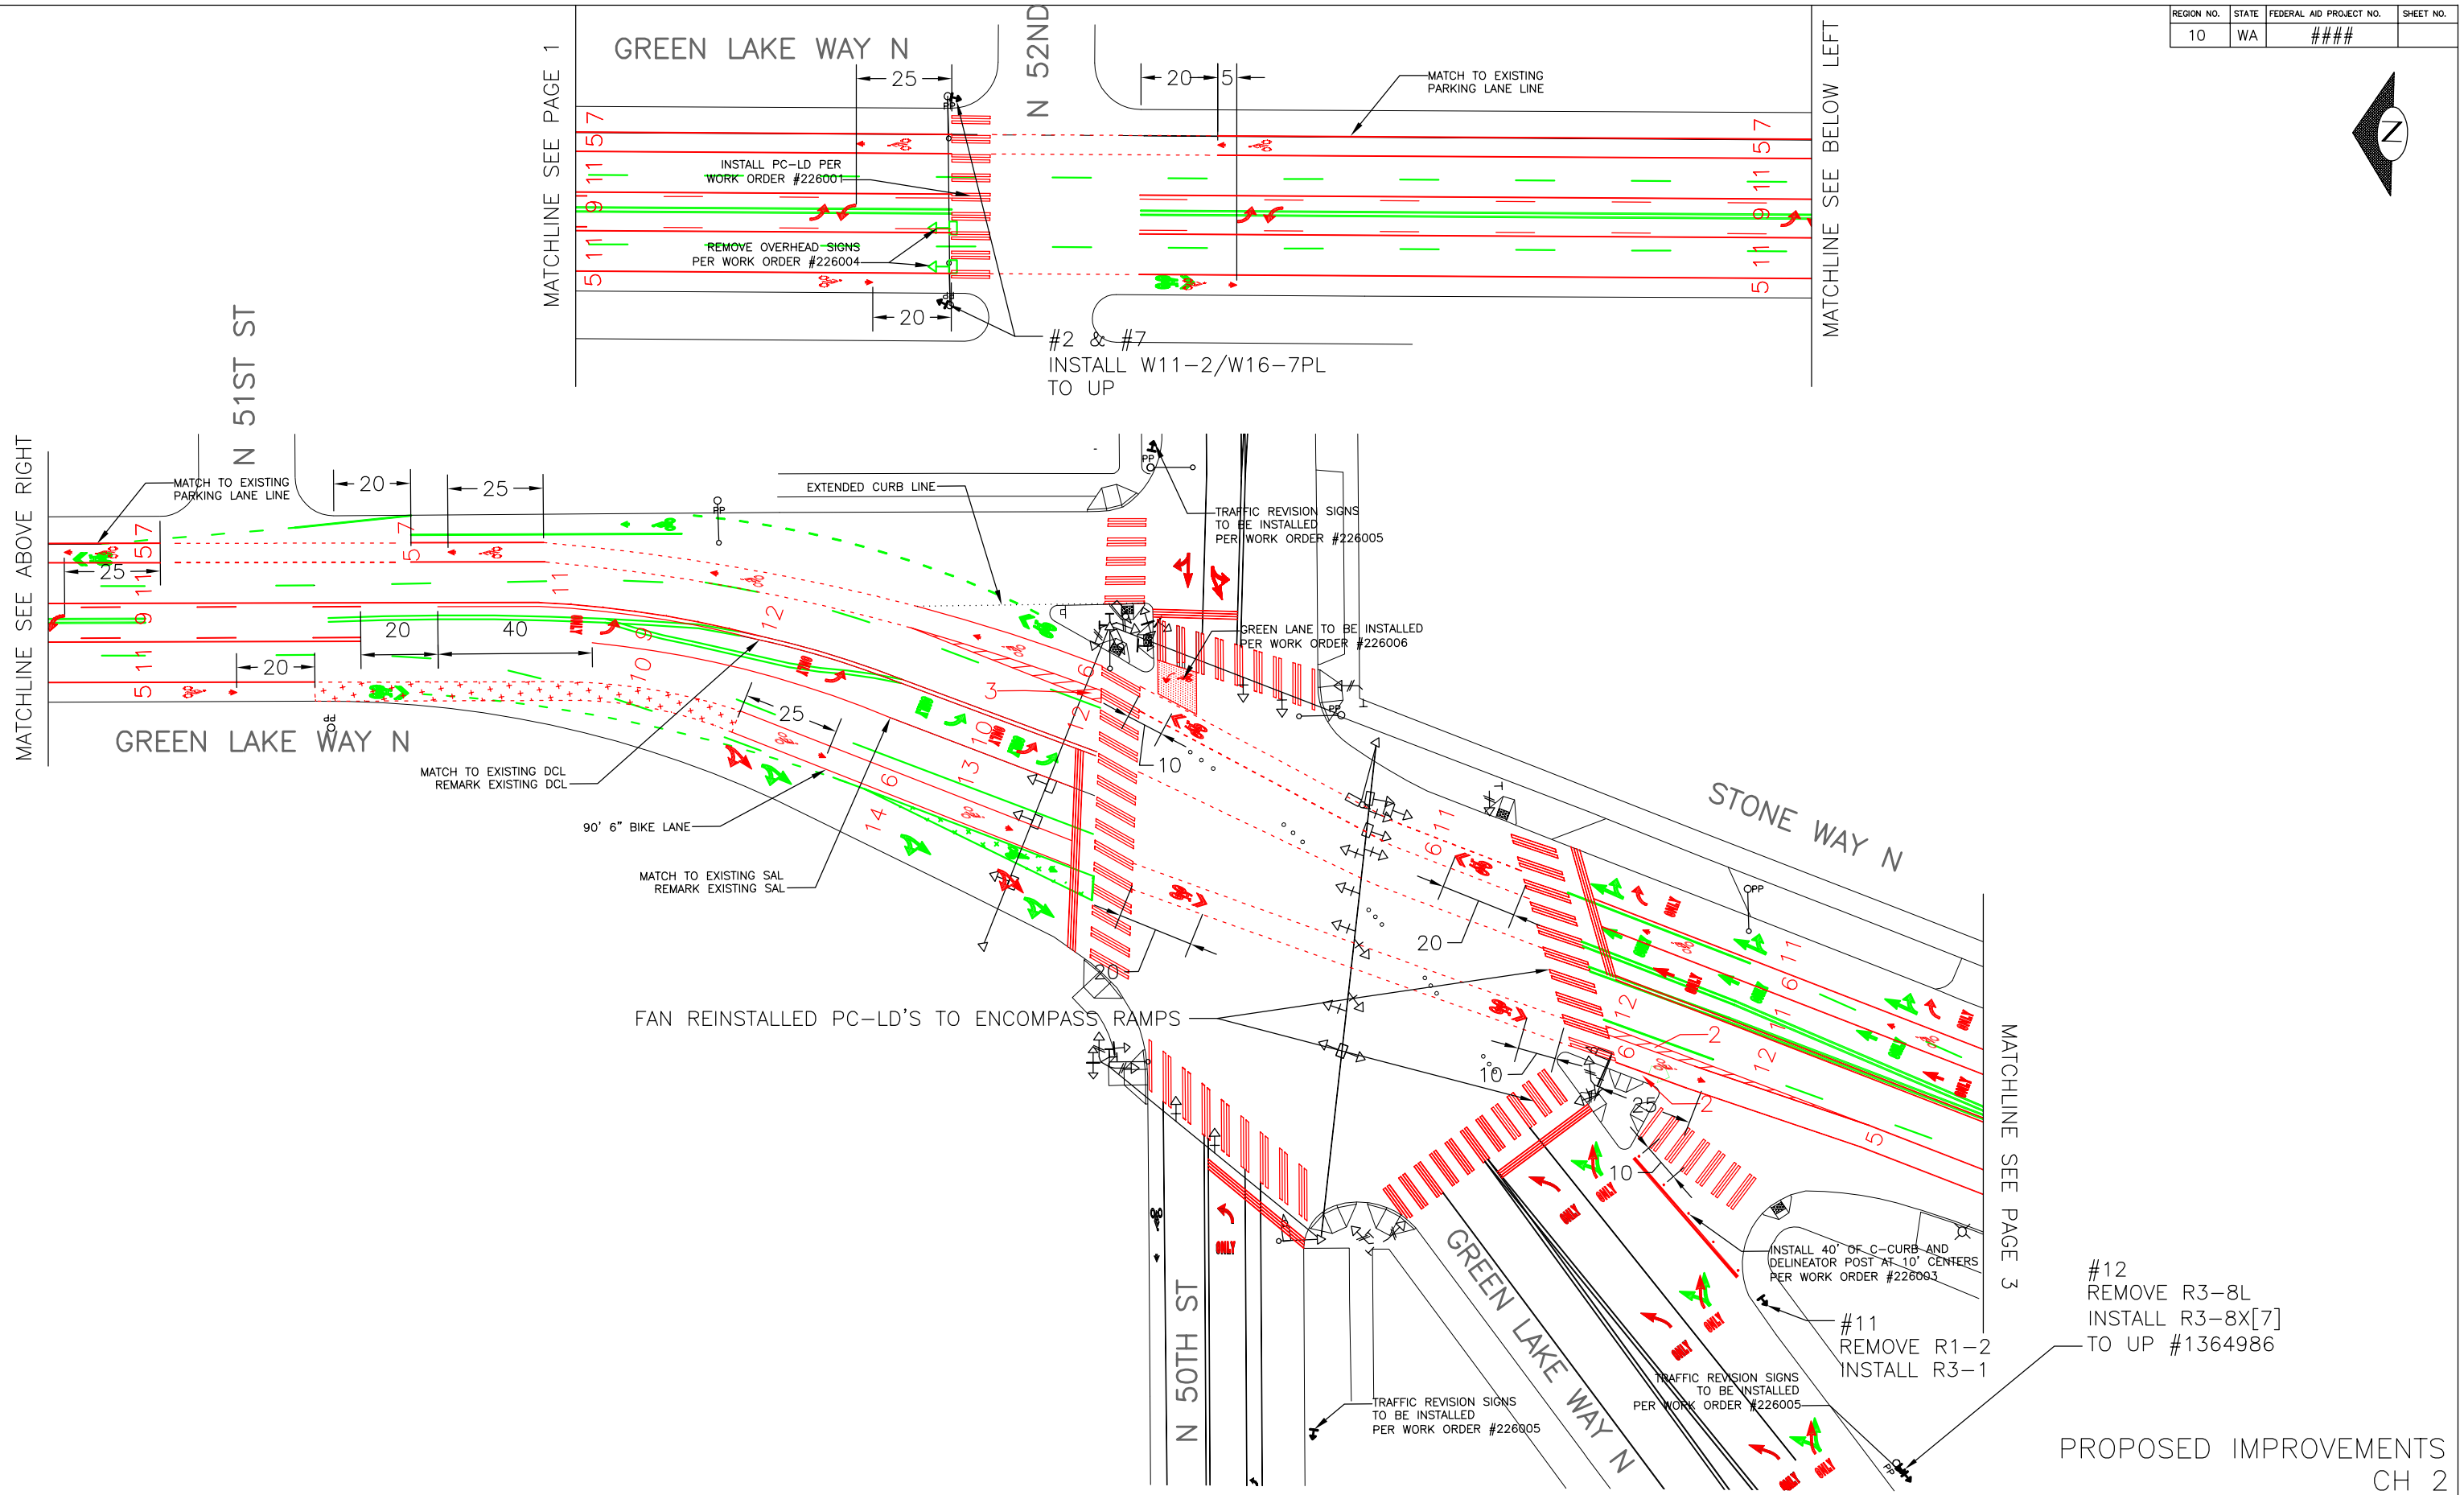

Q:\Traffic Management\Traffic Operations\Arterial Ops\ReCHANNels\2013\Green Lake Way N\Drawings\GLW N DRAFT_20131001.dwg
Oct/16/2013 11:41am

VAULT SERIAL NO.			
REVISIONS	MARK	DATE	MADE / CHK'D / REV'D
			DESCRIPTION

40 20 0 40 80
SCALE IN FEET

0 Ø 1
IF THIS BAR DOES NOT MEASURE 1" THEN DRAWING IS NOT PLOTTED TO ORIGINAL SCALE.

APPROVED FOR ADVERTISING
FRED PODESTA
DEPARTMENT OF EXECUTIVE ADMINISTRATION
SEATTLE, WASHINGTON . . . . . 20 . .

BY: . . . . . .
DIRECTOR, CONTRACTING SERVICES

NAME OR INITIALS AND DATE	INITIALS AND DATE
DESIGNED ARV 10/13/2013	REVIEWED ARV 10/13/2013
CHECKED	DES. . . . . CONST. . . . .
	SDOT . . . . . PROJ. MGR. . . .
DRAWN	RECEIVED . . . . .
CHECKED	REVISED AS BUILT . . . . .

ALL WORK DONE IN ACCORDANCE WITH THE CITY OF SEATTLE STANDARD PLANS AND SPECIFICATIONS AND OTHER DOCUMENTS CALLED FOR IN SECTION 0-02.3 OF THE PROJECT MANUAL.

City of Seattle
Seattle Department of Transportation

ORDINANCE NO. . . . . APPROVED. . . . . .
FUND: . . . . . .
SCALE: 1"=40' INSPECTOR'S BOOK . . . . . .

GREEN LAKE WAY N

JOB NO.		
	PC	TS4122A
	R/W	
	CO	TS4348C

VAULT PLAN NO.
.....

SHEET 2 OF 3

REGION NO.	STATE	FEDERAL AID PROJECT NO.	SHEET NO.
10	WA	####	

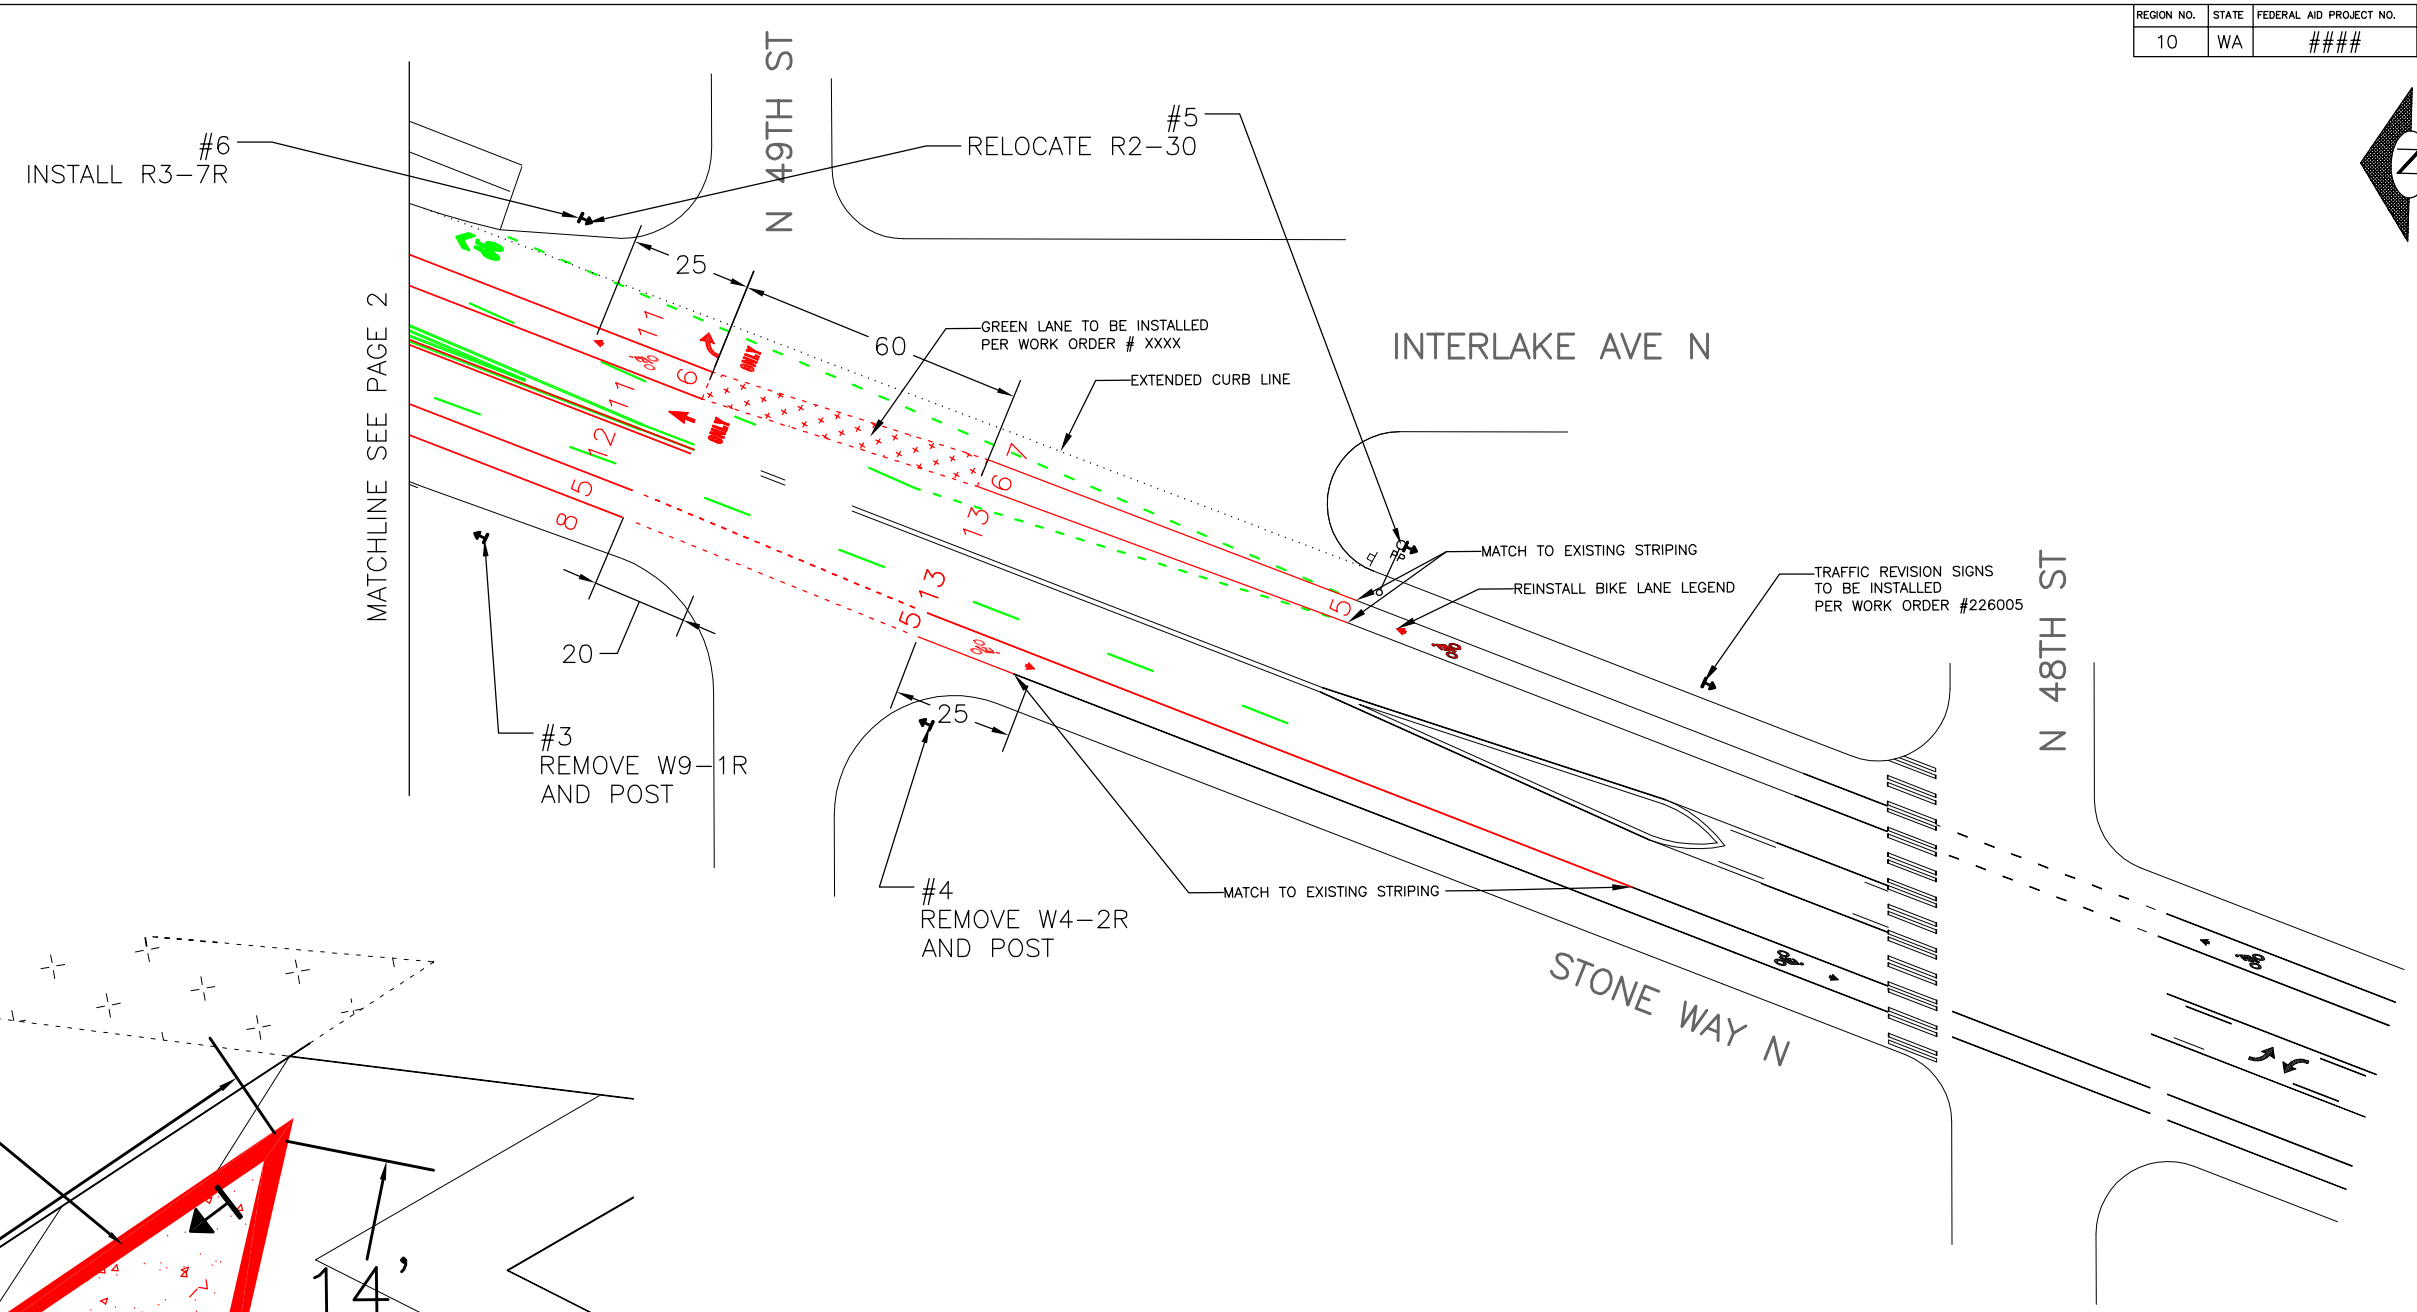

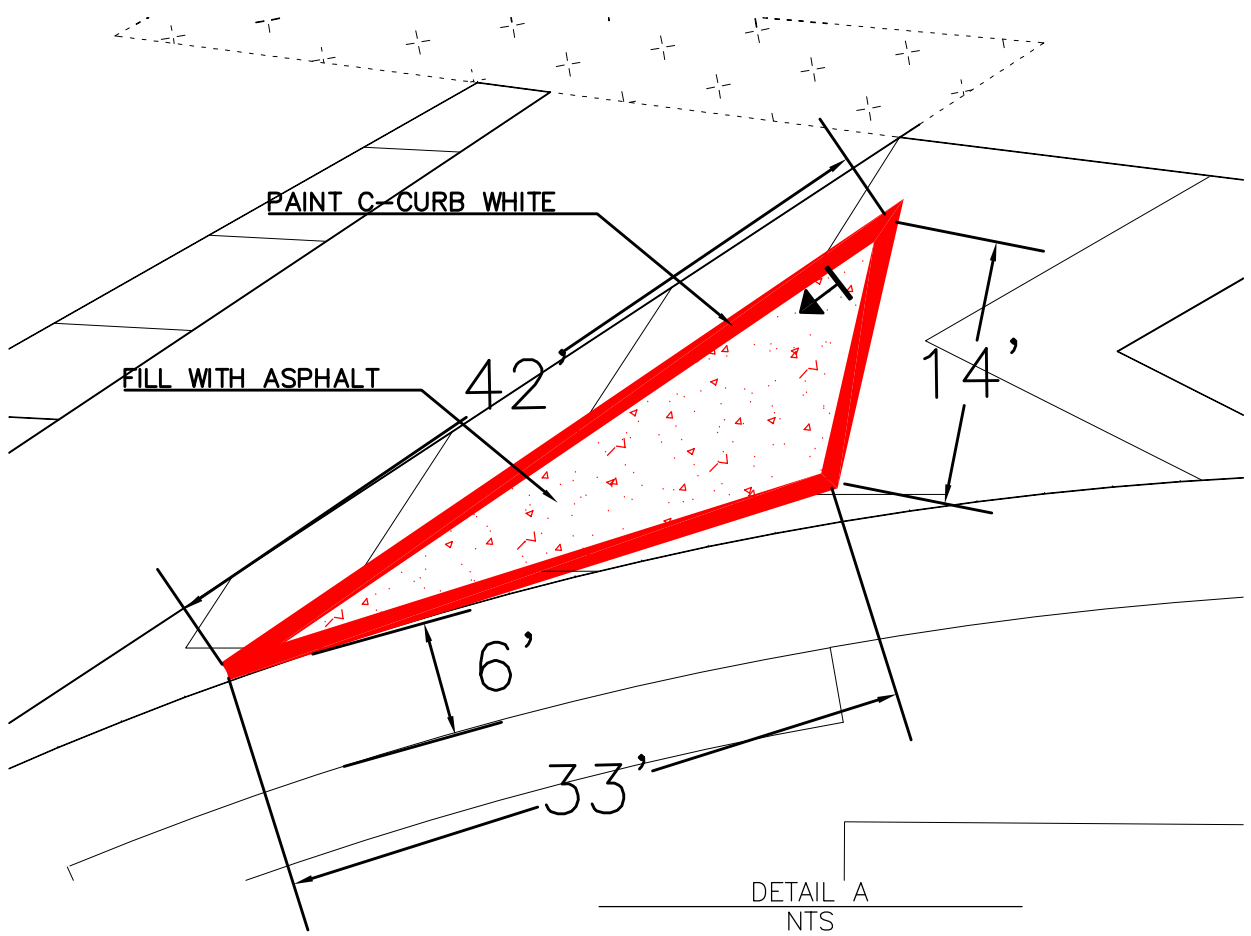

DETAIL A
NTS

PROPOSED IMPROVEMENTS
CH 3

Q:\Traffic Management\Traffic Operations\Arterial Ops\ReCHANNels\2013\Green Lake Way N\Drawings\GLW N DRAFT_20131001.dwg
Oct/16/2013 11:41am

VAULT SERIAL NO.	REVISIONS			
	MARK	DATE	CHK'D	REV'D
	MADE			
	DESCRIPTION			

40 20 0 40 80
SCALE IN FEET

0 Ø 1
IF THIS BAR DOES NOT MEASURE 1" THEN DRAWING IS NOT PLOTTED TO ORIGINAL SCALE.

APPROVED FOR ADVERTISING
FRED PODESTA
DEPARTMENT OF EXECUTIVE ADMINISTRATION
SEATTLE, WASHINGTON . . . . . 20 . .
BY: . . . . . .
DIRECTOR, CONTRACTING SERVICES

NAME OR INITIALS AND DATE
DESIGNED ARV . . 10/13/2013 . . . .
CHECKED . . . . . .
DRAWN . . . . . .
CHECKED . . . . . .

INITIALS AND DATE
REVIEWED:
DES. . . . . CONST. . . . . .
SDOT . . . . . PROJ. MGR. . . .
RECEIVED . . . . . .
REVISED AS BUILT . . . . . .

ALL WORK DONE IN ACCORDANCE WITH THE CITY OF SEATTLE STANDARD PLANS AND SPECIFI-CATIONS AND OTHER DOCUMENTS CALLED FOR IN SECTION 0-02.3 OF THE PROJECT MANUAL.

City of Seattle
Seattle Department of Transportation
ORDINANCE NO. . . . . APPROVED. . . . . .
FUND: . . . . . .
SCALE: 1"=40' INSPECTOR'S BOOK . . . . . .

GREEN LAKE WAY N

JOB NO.		
	PC	TS4122A
	R/W	
	CO	TS4348C
VAULT PLAN NO.		
.....		
SHEET	3 OF 3	