SDOT Seattle Department of Transportation

Westlake Hub Strategy

McGraw Square Park at Westlake Ave - Existing Conditions

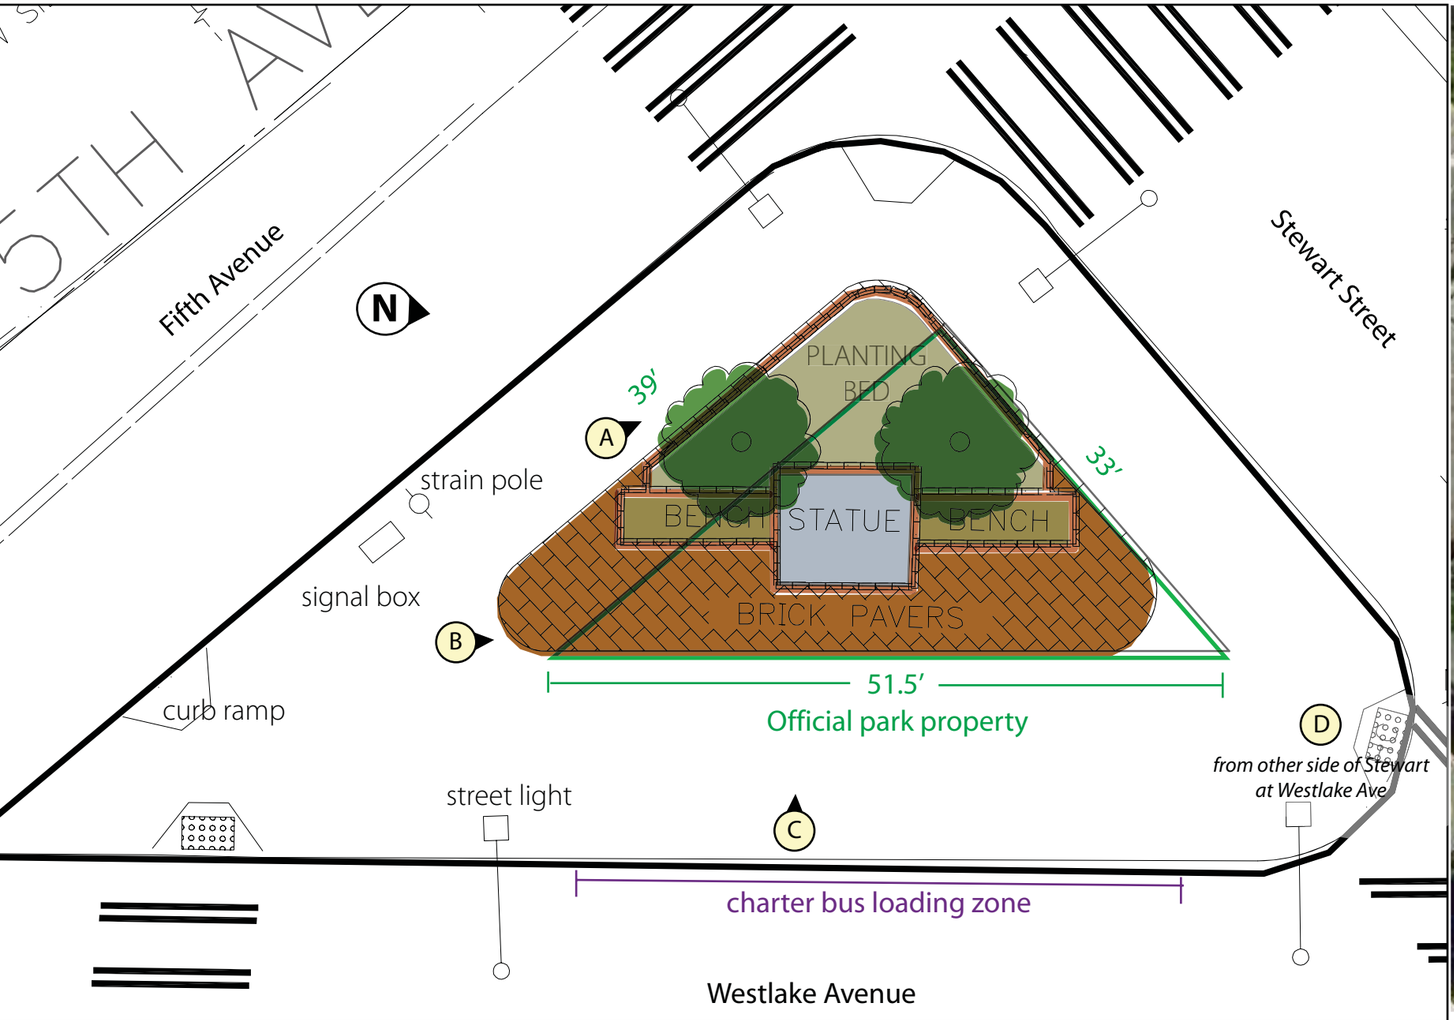

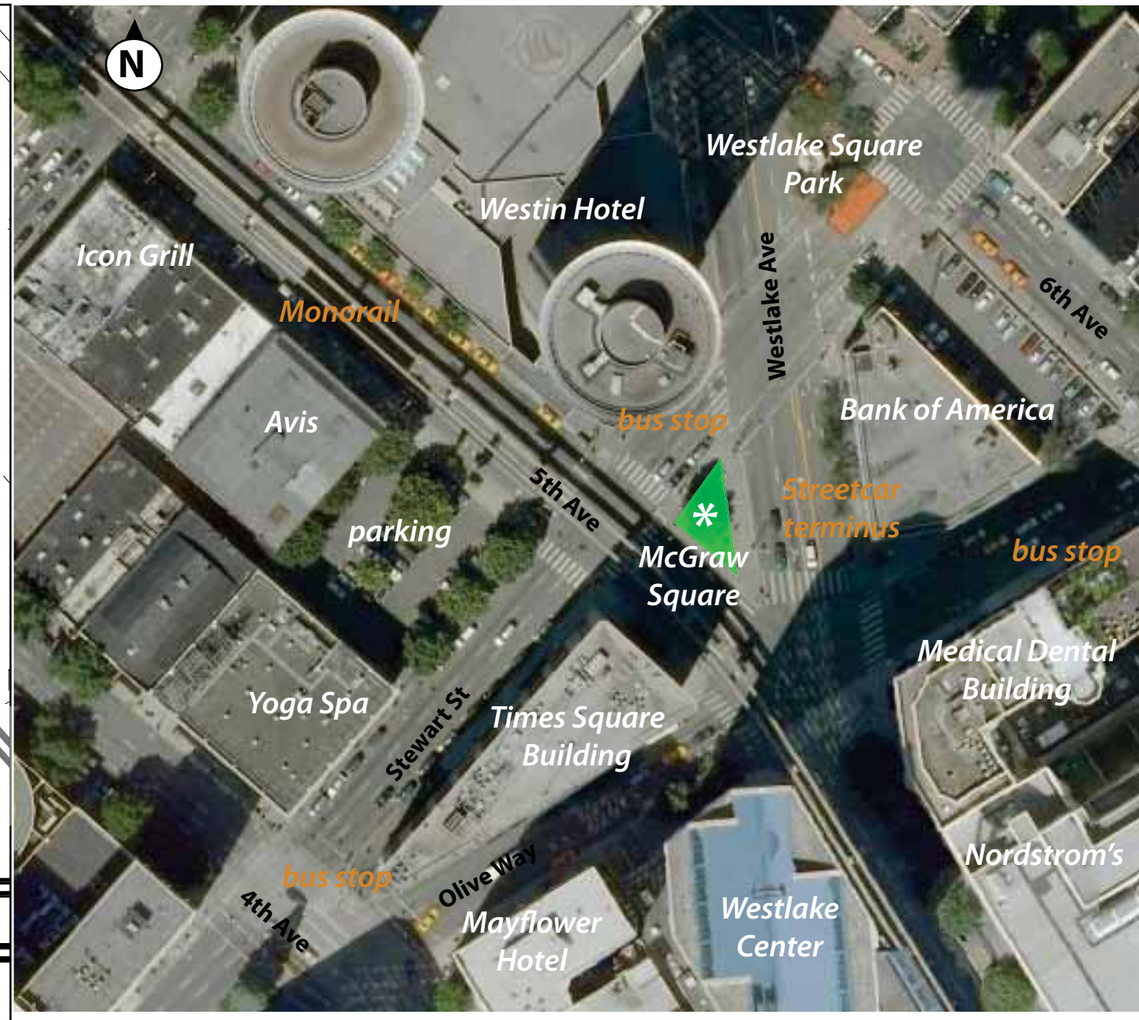

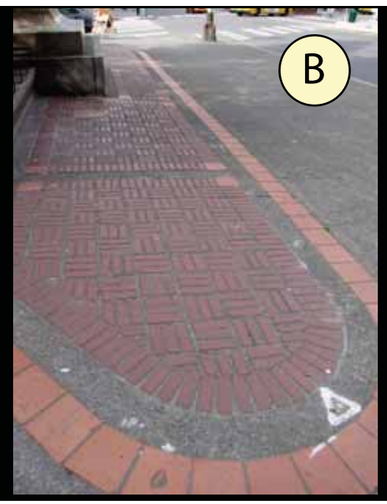

McGraw Square Park - Existing Conditions (cont.)

SDOT
Seattle Department of Transportation

Westlake Hub Strategy

McGraw Square Park at Westlake Ave - Proposed Concept

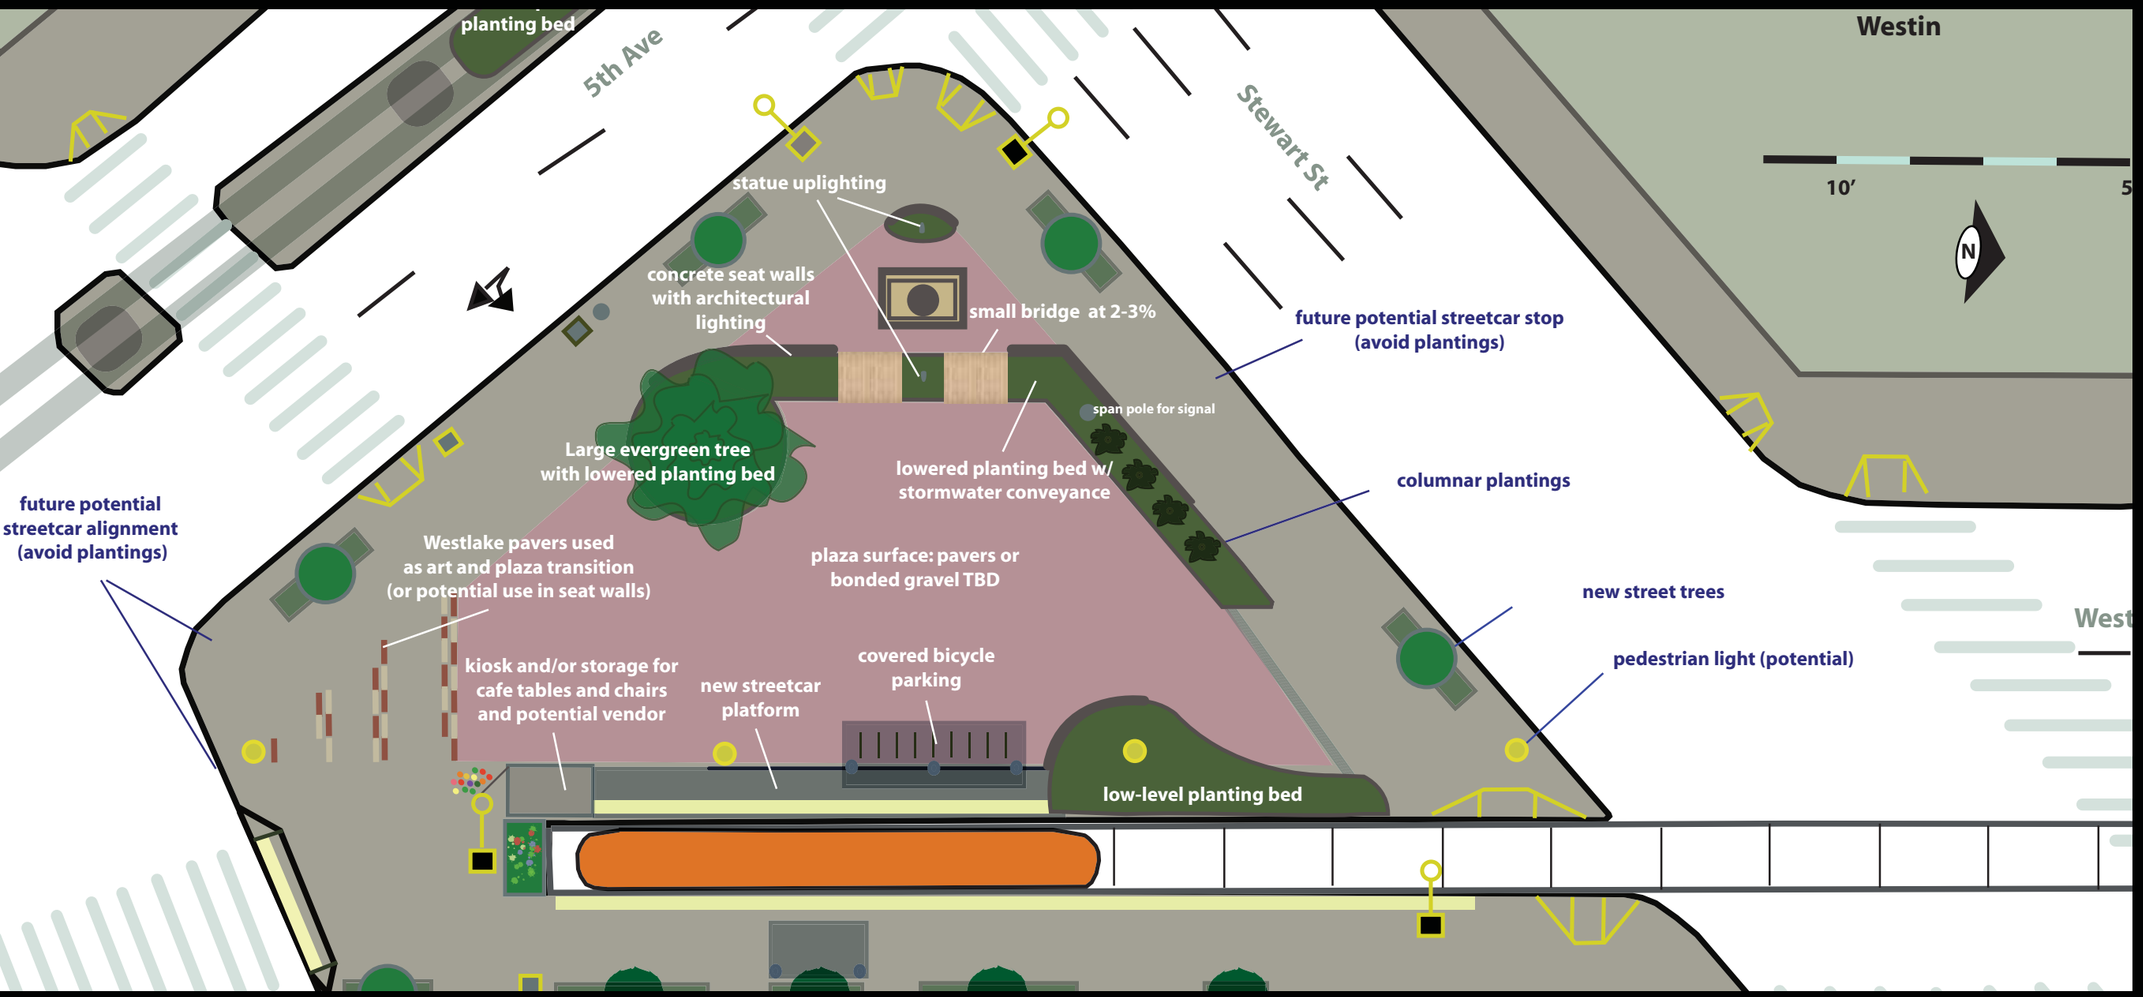

SDOT
Seattle Department of Transportation

Westlake Hub Strategy

McGraw Square Park at Westlake Ave - Materials/Specs

Resin-bonded gravel - various color options (to delineate sidewalks from plaza)

Permeable interlocking pavers (as potential landscaping trim)

Concrete seat walls and planting edges

Salvaged granite pavers as art/detail

Architectural ighting fixtures - louvered bollards, inlaid tiles, color wash lights

Westlake Hub Strategy

McGraw Square - Proposed Plaza Section (draft)

Looking south from Stewart St (not to scale)