REGION NO.	STATE	FEDERAL AID PROJECT NO.	SHEET NO.
10	WA		

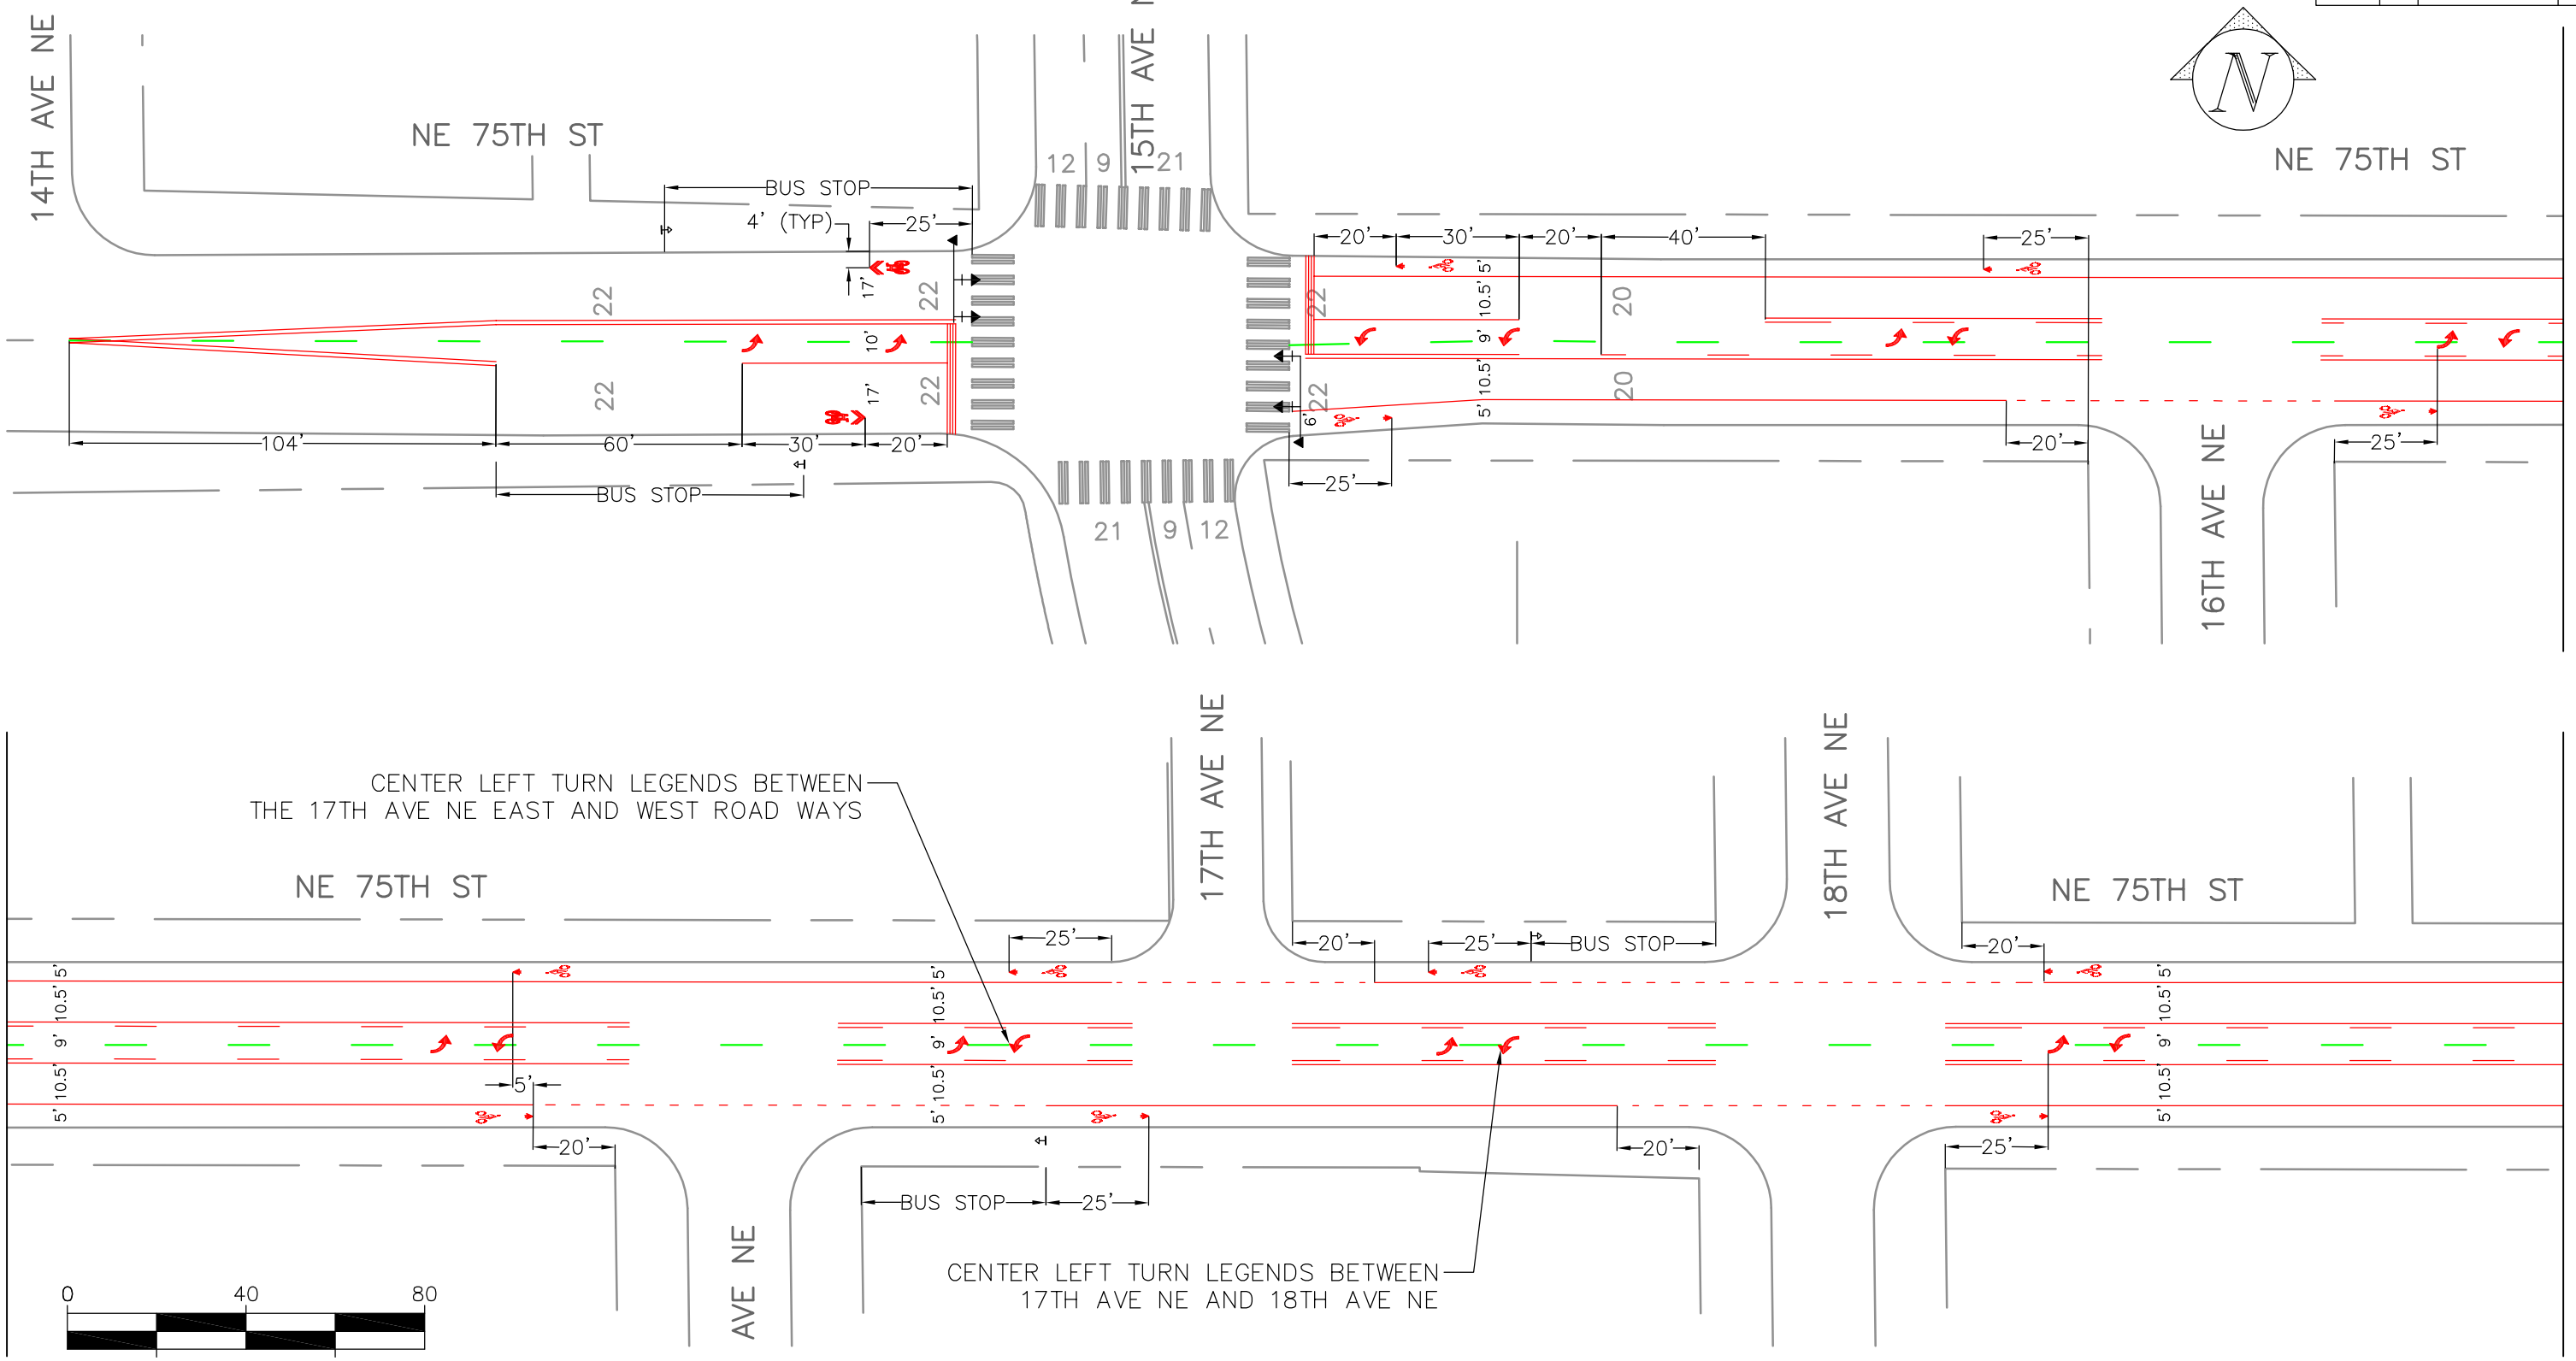

NE 75TH ST
CHANNELIZATION

Q:\Traffic Management\Traffic Operations\Arterial Ops\ReCHANNs\2013\NE 75 St\DRAWINGS\Sheet set NE 75 St.dwg
Aug/13/2013 4:52pm

VAULT SERIAL NO.	REVISIONS			
	MARK	DATE	CHK'D	REV'D
	MADE			
	DESCRIPTION			

0 Ø 1
IF THIS BAR DOES NOT MEASURE 1" THEN DRAWING IS NOT PLOTTED TO ORIGINAL SCALE.

APPROVED FOR ADVERTISING
FRED PODESTA
DEPARTMENT OF EXECUTIVE ADMINISTRATION
SEATTLE, WASHINGTON . . . . . 20 . .
BY: . . . . . .
DIRECTOR, CONTRACTING SERVICES

NAME OR INITIALS AND DATE	INITIALS AND DATE
DESIGNED ARV . . . 8/5/2013 . . .	REVIEWED: DES. . . . . CONST. . . . . SDOT . . . . . PROJ. MGR. . . .
CHECKED	RECEIVED . . . . .
DRAWN	REVISED AS BUILT . . . . .
CHECKED	

ALL WORK DONE IN ACCORDANCE WITH THE CITY OF SEATTLE STANDARD PLANS AND SPECIFICATIONS AND OTHER DOCUMENTS CALLED FOR IN SECTION 0-02.3 OF THE PROJECT MANUAL.

City of Seattle
Seattle Department of Transportation
ORDINANCE NO. . . . . APPROVED . . . . . .
FUND: . . . . . .
SCALE: 1"=40' INSPECTOR'S BOOK . . . . . .

NE 75TH ST ROAD SAFETY CORRIDOR

JOB NO. PC R/W CO ####
VAULT PLAN NO.
SHEET 1 OF 5

REGION NO.	STATE	FEDERAL AID PROJECT NO.	SHEET NO.
10	WA		

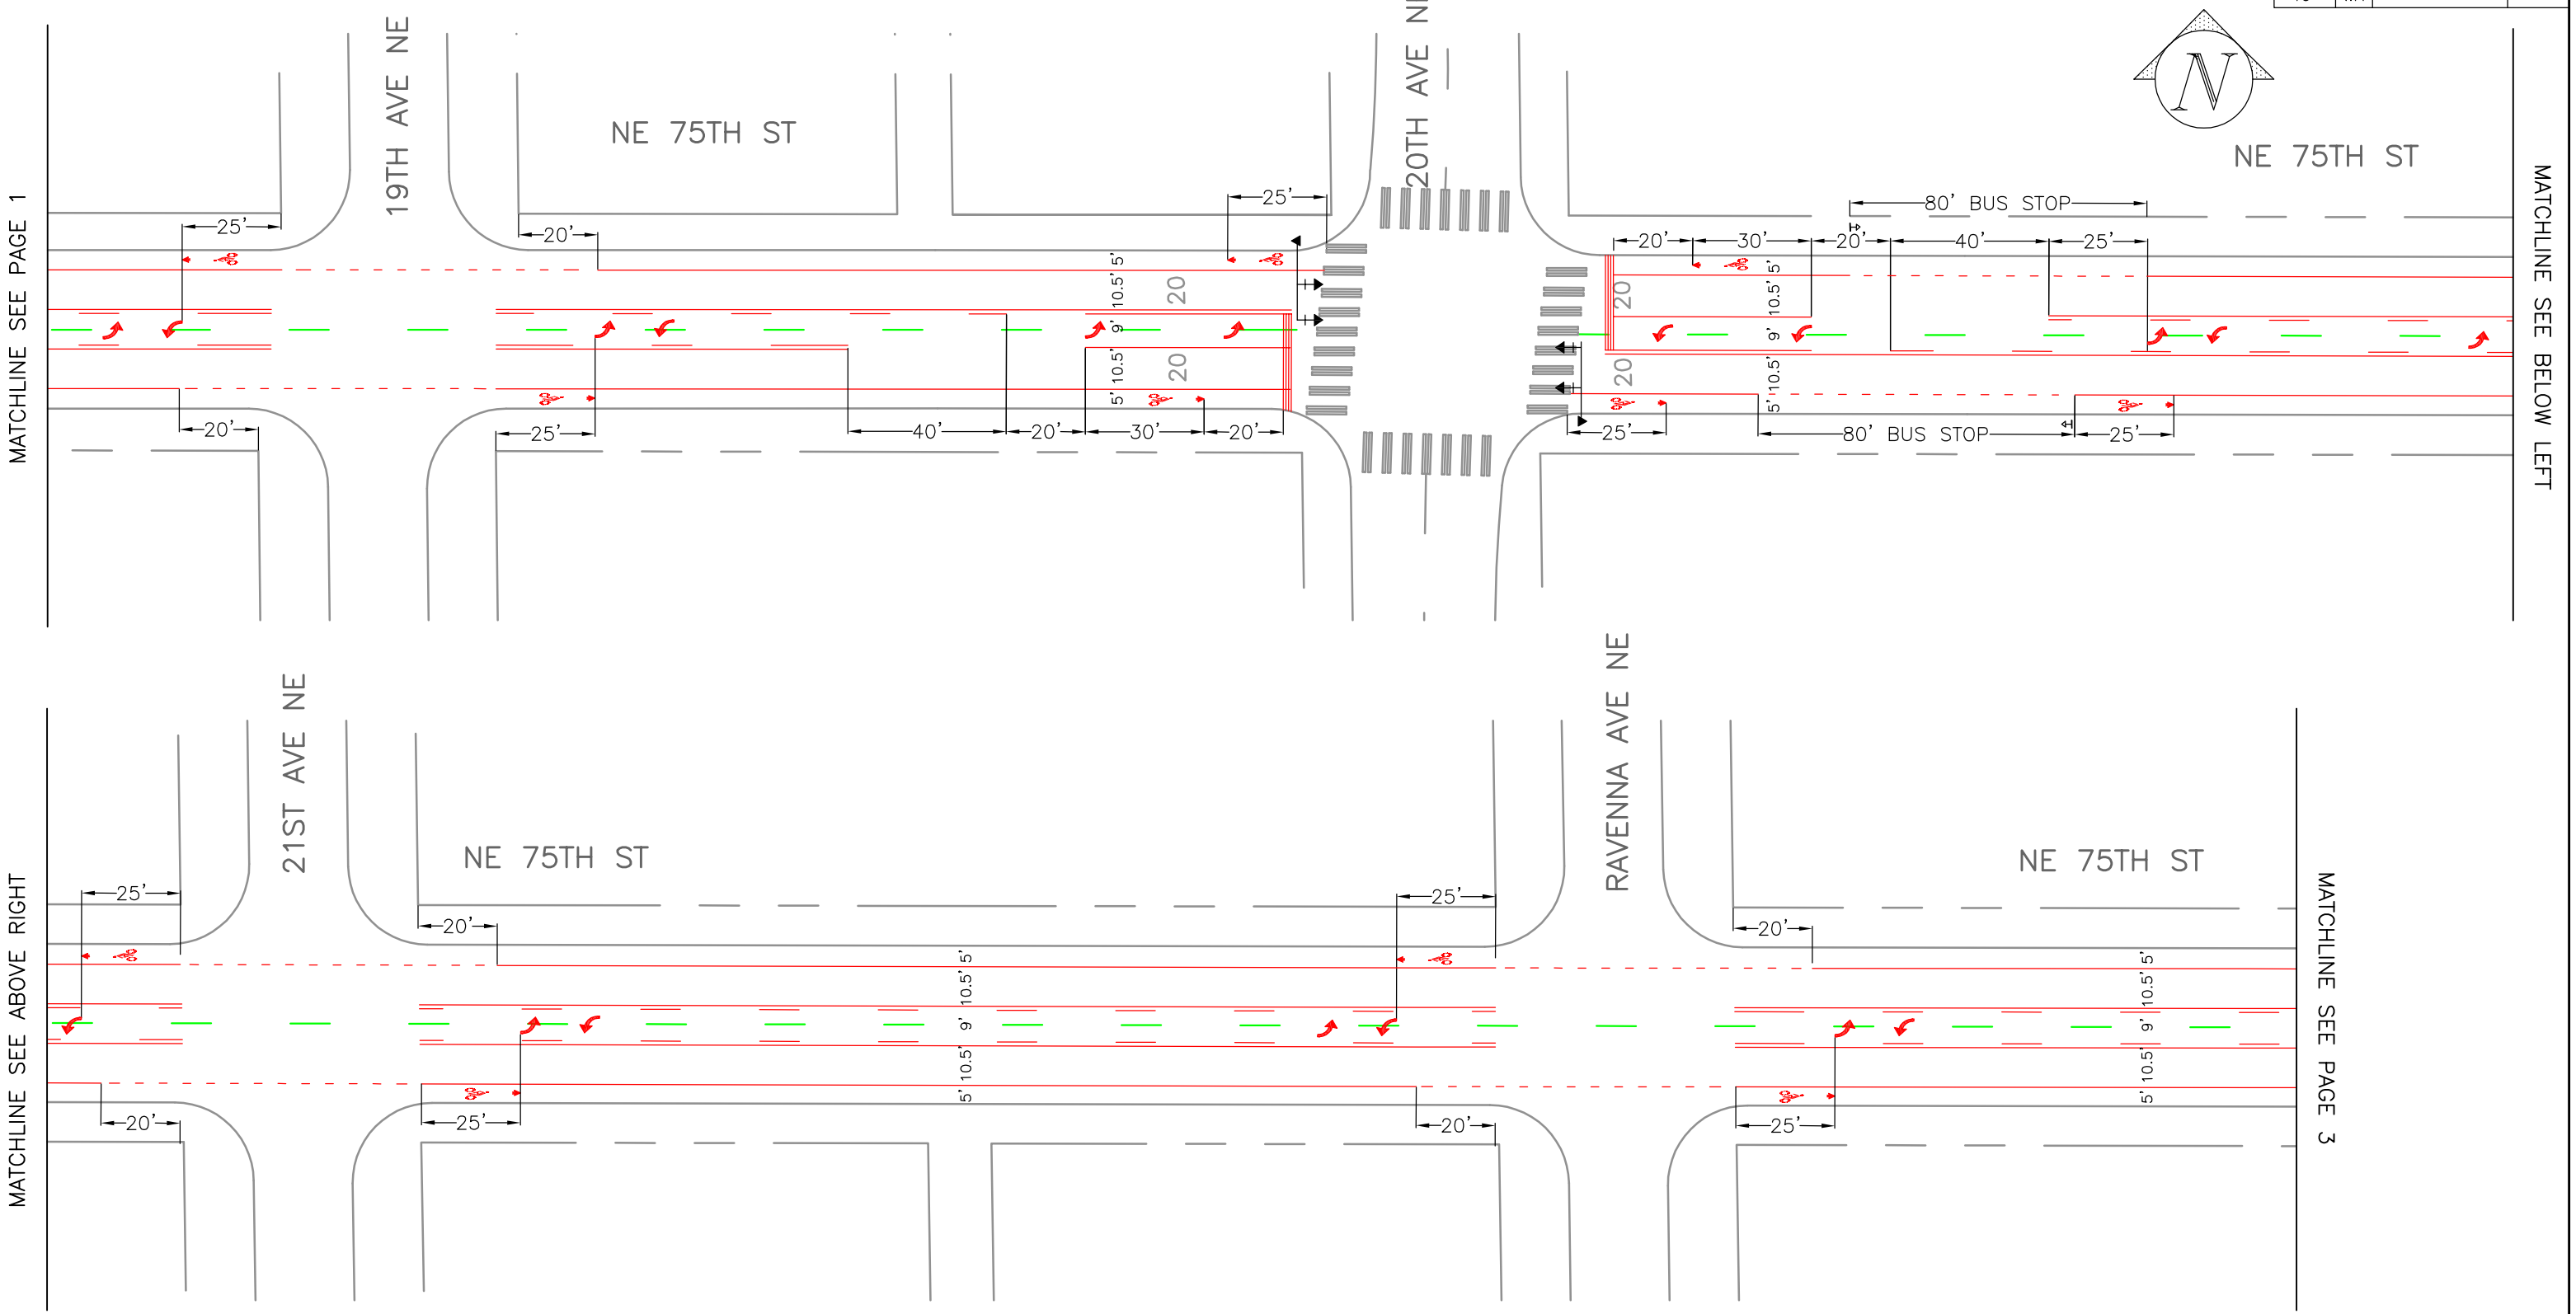

0 40 80
20 60

SCALE: 1"=40'

NE 75TH ST
CHANNELIZATION

Q:\Traffic Management\Traffic Operations\Arterial Ops\ReCHANNs\2013\NE 75 ST\DRAWINGS\Sheet set NE 75 ST.dwg
Aug/13/2013 4:52pm

VAULT SERIAL NO.	REVISIONS			
	MARK	DATE	MADE	CHK'D	REV'D	DESCRIPTION

0 Ø 1
IF THIS BAR DOES NOT MEASURE 1" THEN DRAWING IS NOT PLOTTED TO ORIGINAL SCALE.

APPROVED FOR ADVERTISING
FRED PODESTA
DEPARTMENT OF EXECUTIVE ADMINISTRATION
SEATLE, WASHINGTON . . . . . 20 . . .
BY: . . . . . .
DIRECTOR, CONTRACTING SERVICES

NAME OR INITIALS AND DATE	INITIALS AND DATE
DESIGNED ARV . . . 8/5/2013 . . .	REVIEWED: DES. . . . . CONST. . . . . SDOT . . . . . PROJ. MGR. . . .
CHECKED	
DRAWN	RECEIVED . . . . .
CHECKED	REVISED AS BUILT . . . . .

ALL WORK DONE IN ACCORDANCE WITH THE CITY OF SEATTLE STANDARD PLANS AND SPECIFICATIONS AND OTHER DOCUMENTS CALLED FOR IN SECTION 0-02.3 OF THE PROJECT MANUAL.

City of Seattle
Seattle Department of Transportation
ORDINANCE NO. . . . . APPROVED . . . . . .
FUND: . . . . . .
SCALE: 1"=40' INSPECTOR'S BOOK . . . . . .

NE 75TH ST ROAD SAFETY CORRIDOR

JOB NO. PC R/W CO ####
VAULT PLAN NO.
SHEET 2 OF 5

REGION NO.	STATE	FEDERAL AID PROJECT NO.	SHEET NO.
10	WA		

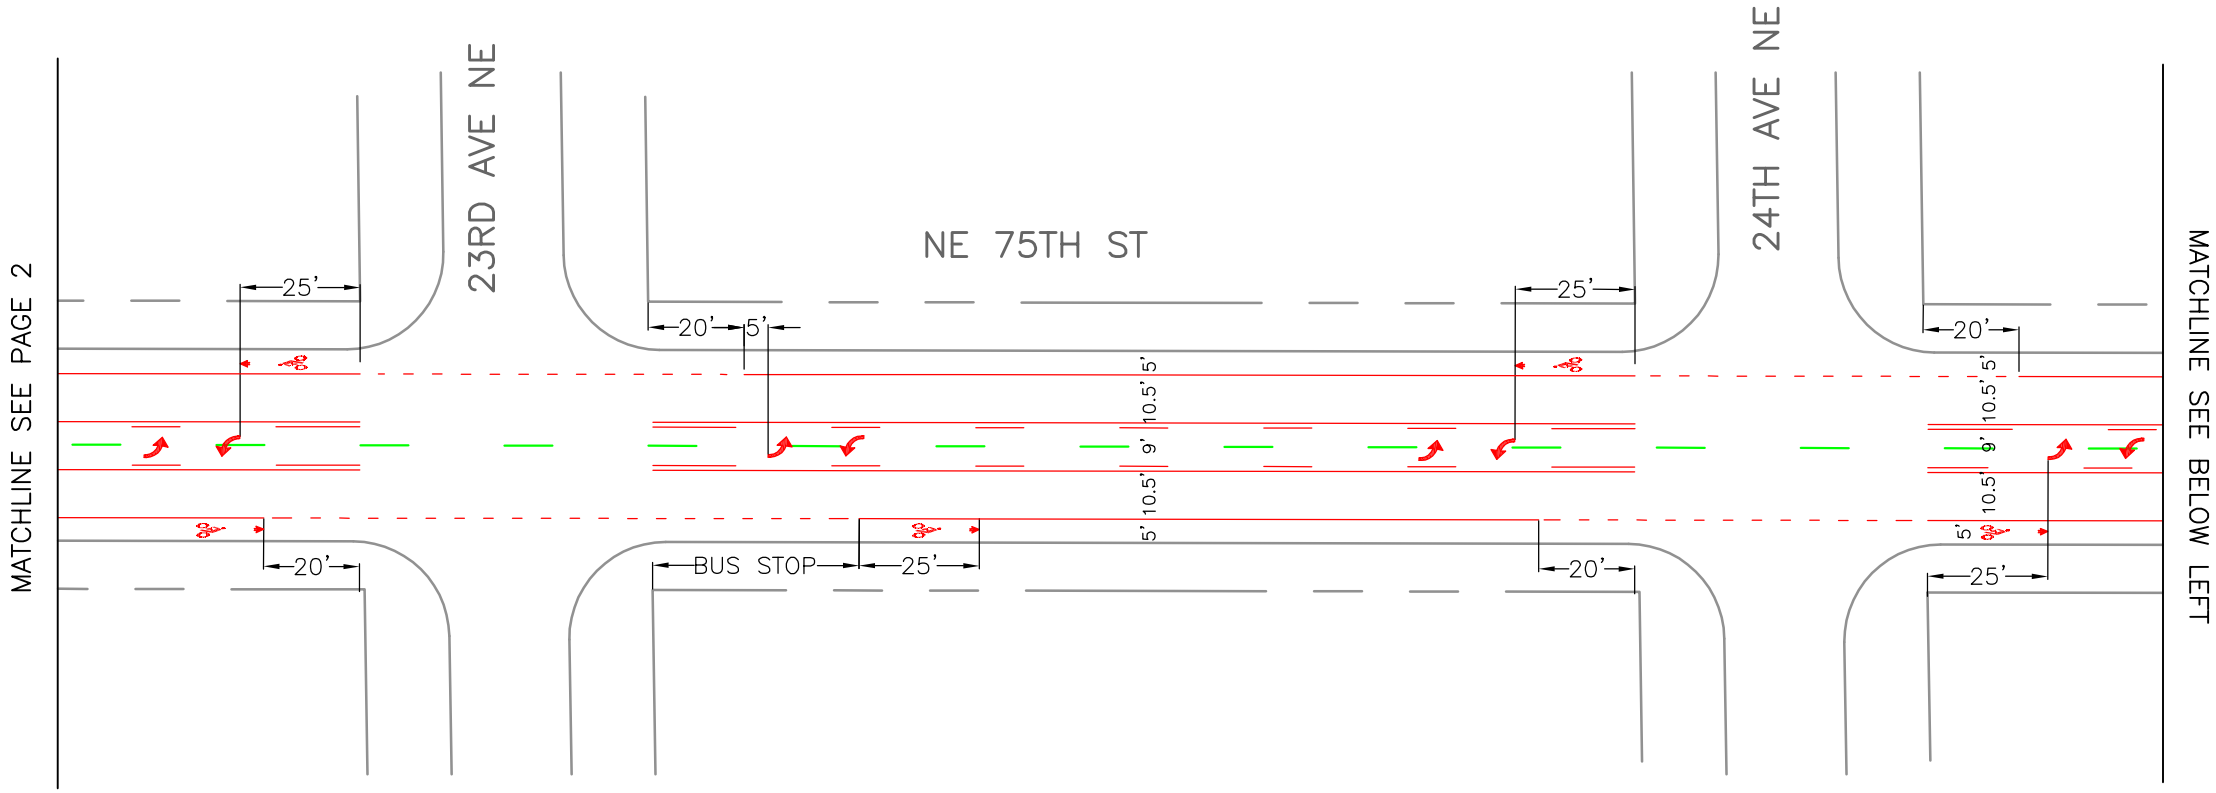

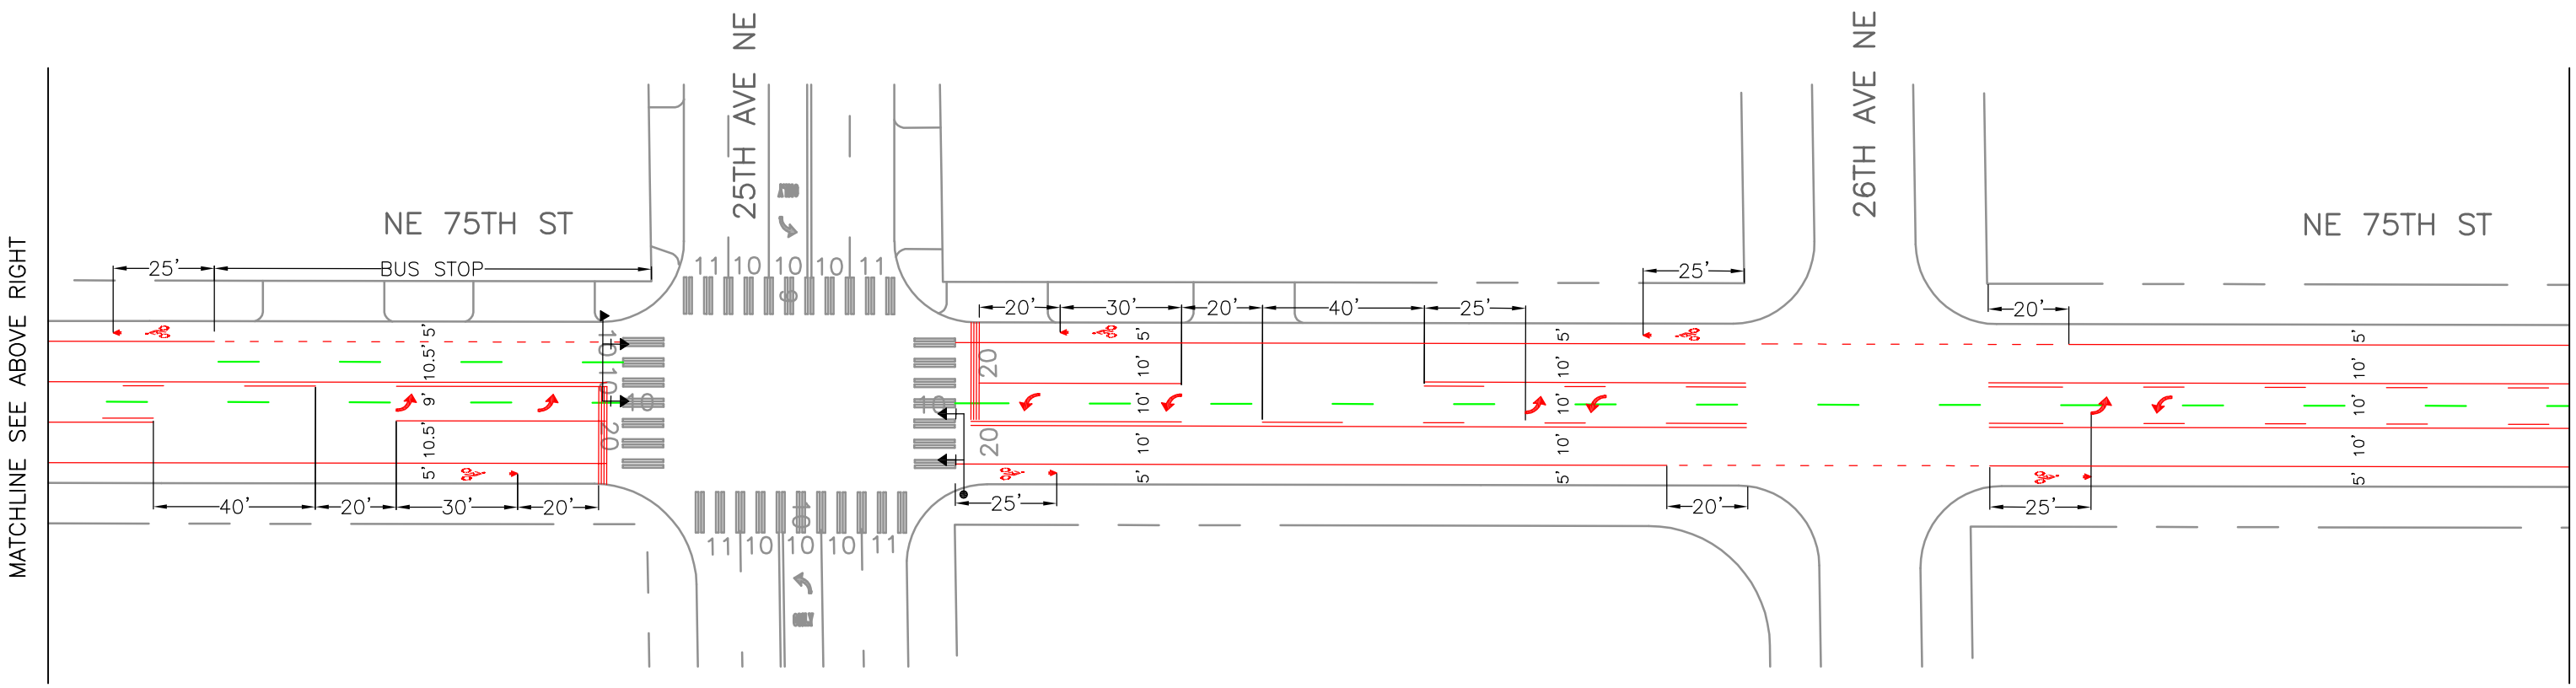

0 40 80
20 60

SCALE: 1"=40'

NE 75TH ST
CHANNELIZATION

VAULT SERIAL NO.
REVISIONS
MARK | DATE | MADE | CHK'D | REV'D
DESCRIPTION

0 Ø 1
IF THIS BAR DOES NOT MEASURE 1" THEN DRAWING IS NOT PLOTTED TO ORIGINAL SCALE.

APPROVED FOR ADVERTISING
FRED PODESTA
DEPARTMENT OF EXECUTIVE ADMINISTRATION
SEATTLE, WASHINGTON . . . . . 20 . .
BY: . . . . . .
DIRECTOR, CONTRACTING SERVICES

NAME OR INITIALS AND DATE
DESIGNED ARV . . . 8/5/2013 . . . .
CHECKED . . . . . .
DRAWN . . . . . .
CHECKED . . . . . .

INITIALS AND DATE
REVIEWED:
DES. . . . . CONST. . . . . .
SDOT . . . . . PROJ. MGR. . . .
RECEIVED . . . . . .
REVISED AS BUILT . . . . . .

ALL WORK DONE IN ACCORDANCE WITH THE CITY OF SEATTLE STANDARD PLANS AND SPECIFICATIONS AND OTHER DOCUMENTS CALLED FOR IN SECTION 0-02.3 OF THE PROJECT MANUAL.

City of Seattle
Seattle Department of Transportation
ORDINANCE NO. . . . . APPROVED. . . . . .
FUND: . . . . . .
SCALE: 1"=40' INSPECTOR'S BOOK . . . . . .

NE 75TH ST ROAD SAFETY CORRIDOR

JOB NO. PC R/W CO ####
VAULT PLAN NO.
SHEET 3 OF 5

Q:\Traffic Management\Traffic Operations\Arterial Ops\ReCHANNs\2013\NE 75 St\DRAWINGS\Sheet set NE 75 St.dwg
Aug/13/2013 4:52pm

REGION NO.	STATE	FEDERAL AID PROJECT NO.	SHEET NO.
10	WA		

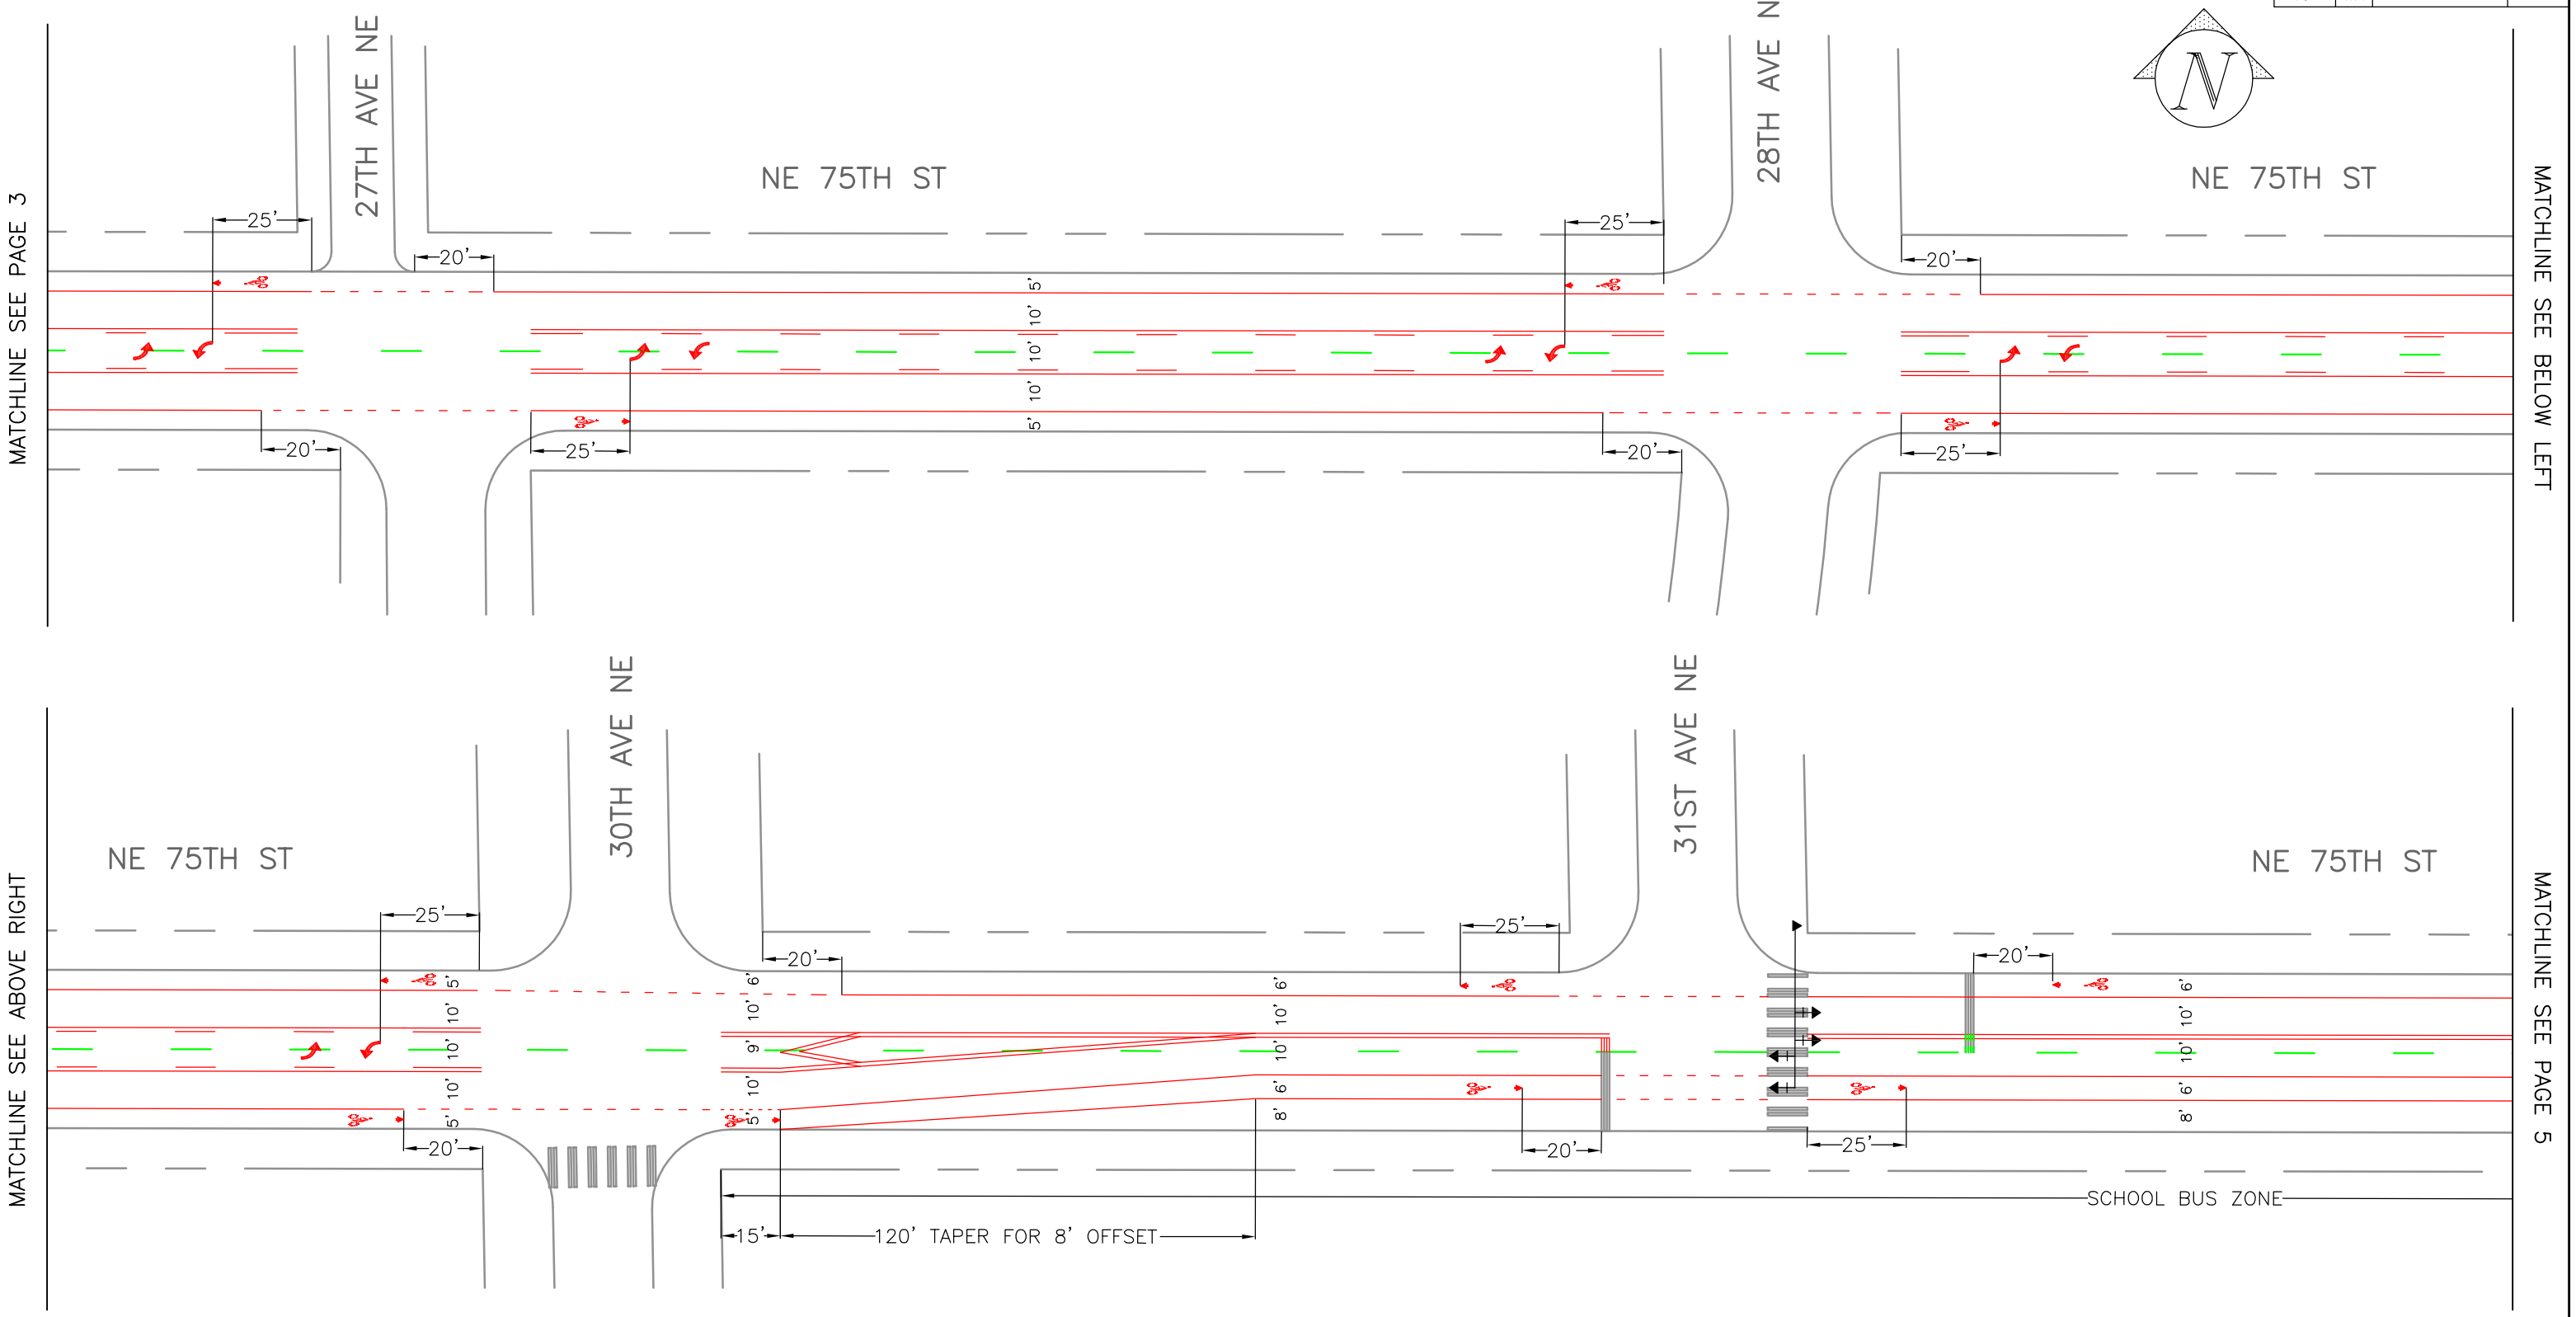

0 40 80
20 60

SCALE: 1"=40'

NE 75TH ST
CHANNELIZATION

Q:\Traffic Management\Traffic Operations\Arterial Ops\ReCHANNs\2013\NE 75 St\DRAWINGS\Sheet set NE 75 ST.dwg
Aug/15/2013 4:53pm

VAULT SERIAL NO.	REVISIONS			
	MARK	DATE	MADE	CHK'D	REV'D	DESCRIPTION

0 Ø 1
IF THIS BAR DOES NOT MEASURE 1" THEN DRAWING IS NOT PLOTTED TO ORIGINAL SCALE.

APPROVED FOR ADVERTISING
FRED PODESTA
DEPARTMENT OF EXECUTIVE ADMINISTRATION
SEATTLE, WASHINGTON . . . . . 20 . . .

BY: . . . . . .
DIRECTOR, CONTRACTING SERVICES

NAME OR INITIALS AND DATE
DESIGNED ARV . . . 8/5/2013 . . . .
CHECKED . . . . . .
DRAWN . . . . . .
CHECKED . . . . . .

INITIALS AND DATE
REVIEWED:
DES. . . . . CONST. . . . . .
SDOT . . . . . PROJ. MGR. . . . .
RECEIVED . . . . . .
REVISED AS BUILT . . . . . .

ALL WORK DONE IN ACCORDANCE WITH THE CITY OF SEATTLE STANDARD PLANS AND SPECIFICATIONS AND OTHER DOCUMENTS CALLED FOR IN SECTION 0-02.3 OF THE PROJECT MANUAL.

City of Seattle
Seattle Department of Transportation

ORDINANCE NO. . . . . APPROVED. . . . . .
FUND: . . . . . .
SCALE: 1"=40' INSPECTOR'S BOOK . . . . . .

NE 75TH ST ROAD SAFETY CORRIDOR

JOB NO. PC R/W CO ####
VAULT PLAN NO.
SHEET 4 OF 5

REGION NO.	STATE	FEDERAL AID PROJECT NO.	SHEET NO.
10	WA		

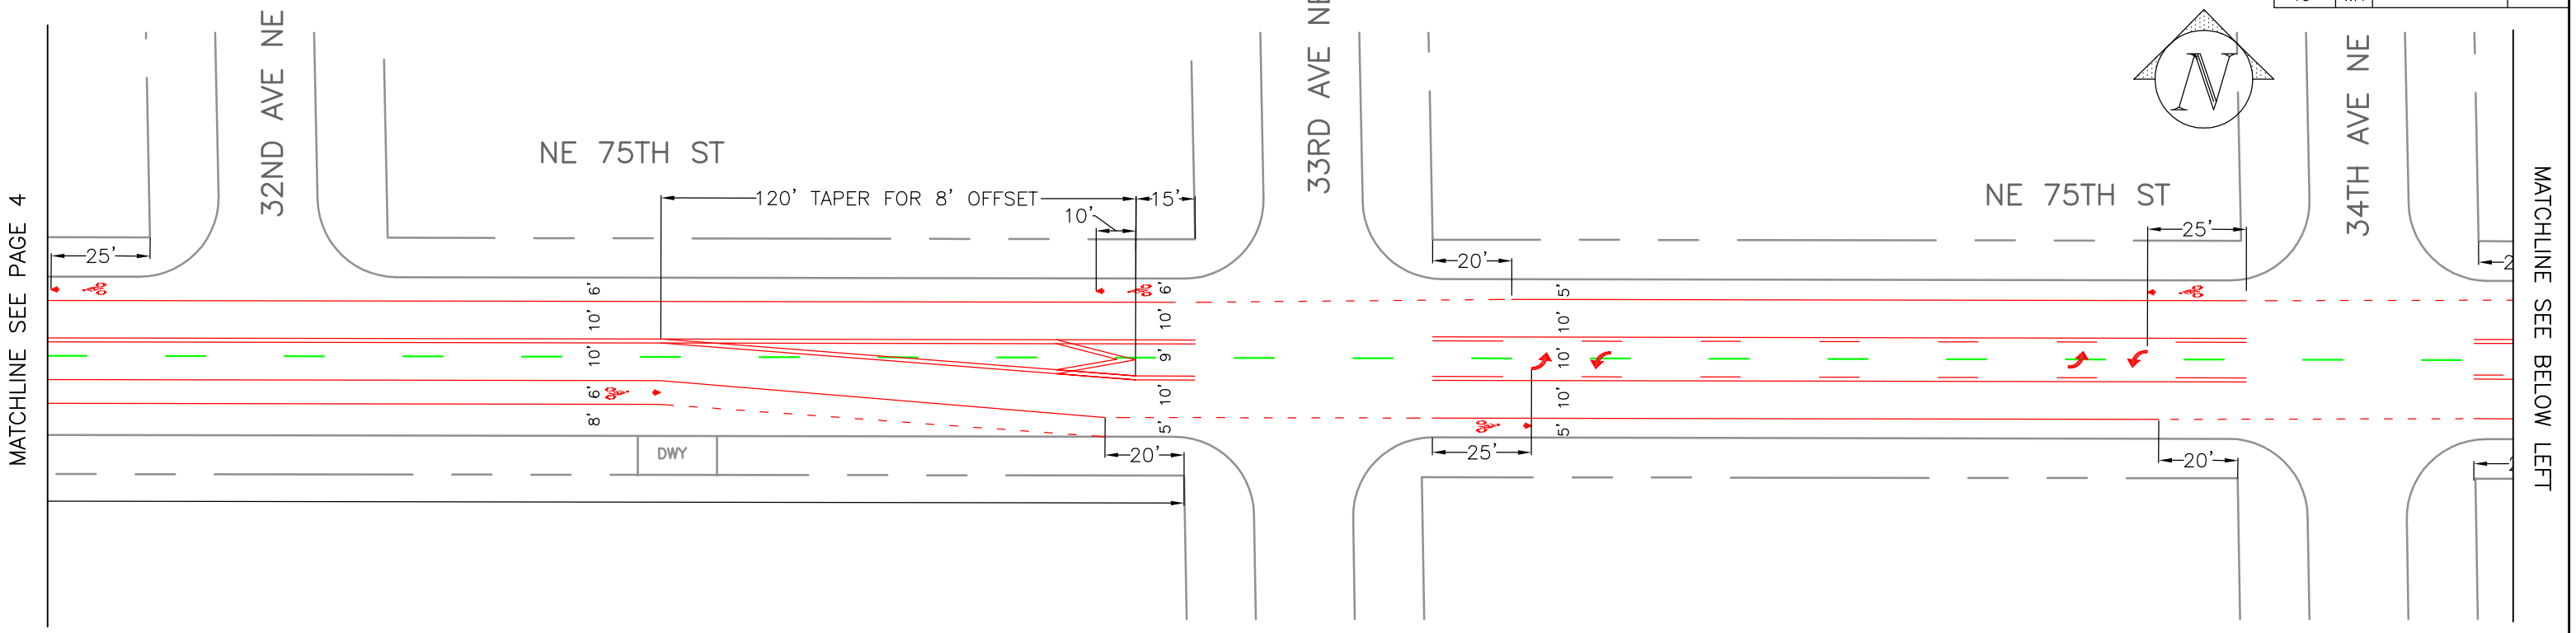

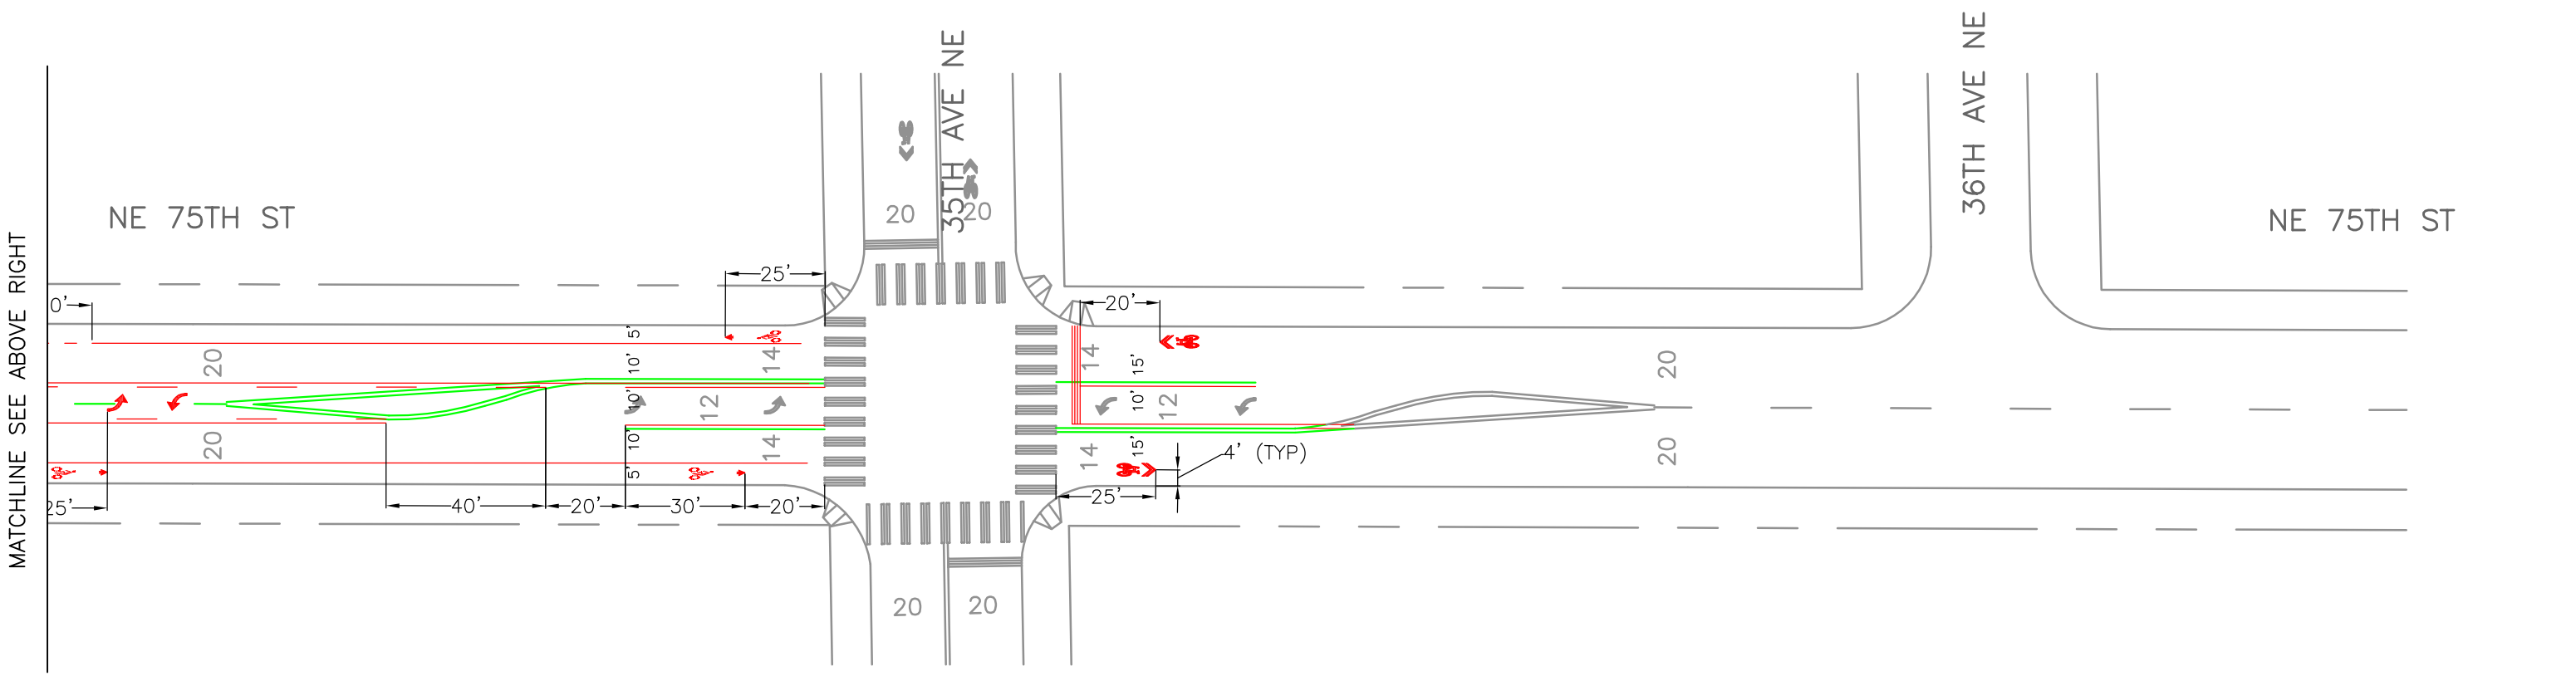

0 40 80
20 60

SCALE: 1"=40'

NE 75TH ST
CHANNELIZATION

Q:\Traffic Management\Traffic Operations\Arterial Ops\ReCHANNs\2013\NE 75 ST\DRAWINGS\Sheet set NE 75 ST.dwg
Aug/13/2013 4:53pm

VAULT SERIAL NO.	REVISIONS			
	MARK	DATE	MADE	CHK'D	REV'D	DESCRIPTION

0 Ø 1
IF THIS BAR DOES NOT MEASURE 1" THEN DRAWING IS NOT PLOTTED TO ORIGINAL SCALE.

APPROVED FOR ADVERTISING
FRED PODESTA
DEPARTMENT OF EXECUTIVE ADMINISTRATION
SEATTLE, WASHINGTON . . . . . 20 . . .
BY: . . . . . .
DIRECTOR, CONTRACTING SERVICES

NAME OR INITIALS AND DATE
DESIGNED ARV . . . 8/5/2013 . . .
CHECKED . . . . . .
DRAWN . . . . . .
CHECKED . . . . . .

INITIALS AND DATE
REVIEWED:
DES. . . . . CONST. . . . . .
SDOT . . . . . PROJ. MGR. . . . .
RECEIVED . . . . . .
REVISED AS BUILT . . . . . .

ALL WORK DONE IN ACCORDANCE WITH THE CITY OF SEATTLE STANDARD PLANS AND SPECIFICATIONS AND OTHER DOCUMENTS CALLED FOR IN SECTION 0-02.3 OF THE PROJECT MANUAL.

City of Seattle
Seattle Department of Transportation
ORDINANCE NO. . . . . APPROVED. . . . . .
FUND: . . . . . .
SCALE: 1"=40' INSPECTOR'S BOOK . . . . . .

NE 75TH ST ROAD SAFETY CORRIDOR

JOB NO. PC R/W CO ####
VAULT PLAN NO.
SHEET 5 OF 5