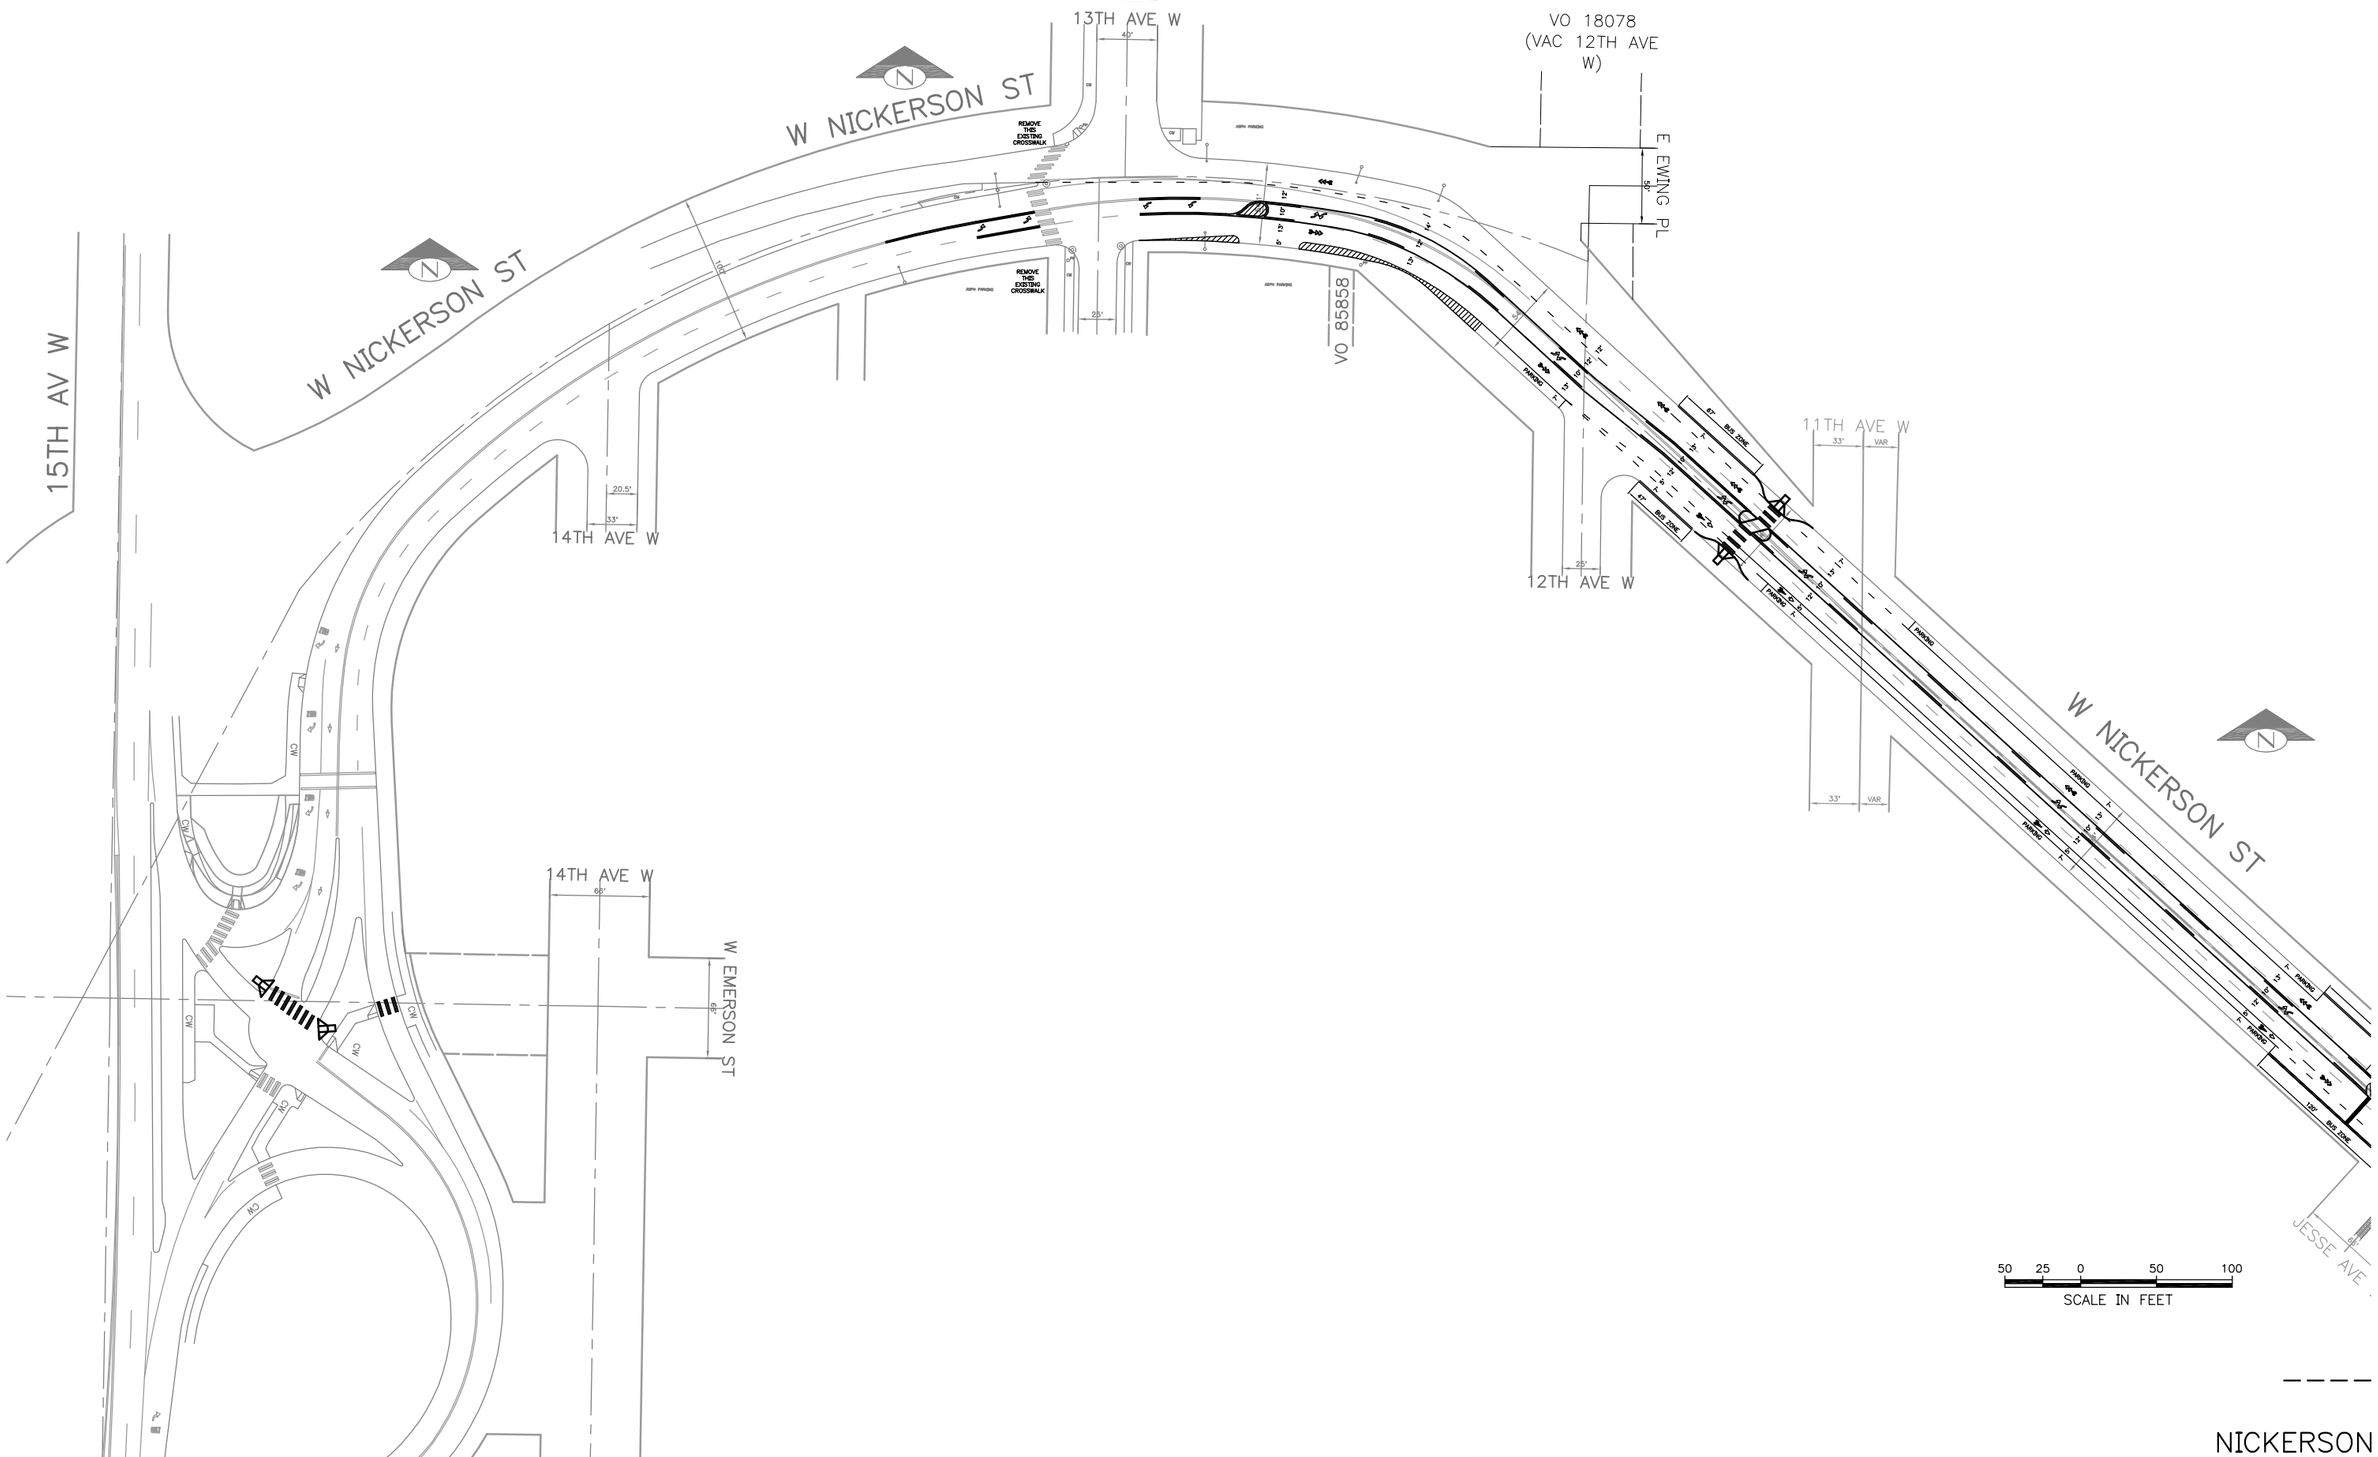

NICKERSON

	APPROVED FOR ADVERTISING FRED PODESTA DEPARTMENT OF EXECUTIVE ADMINISTRATION SEATTLE, WASHINGTON . . . . . 20 . . BY: . . . . . . DIRECTOR, CONTRACTING SERVICES	NAME OR INITIALS AND DATE DESIGNED . . . . . . CHECKED . . . . . . DRAWN . TIMG . . . . . . CHECKED . . . . . . ALL WORK DONE IN ACCORDANCE WITH THE CITY OF SEATTLE STANDARD PLANS AND SPECIFICATIONS AND OTHER DOCUMENTS CALLED FOR IN SECTION 0-02.3 OF THE PROJECT MANUAL.	INITIALS AND DATE REVIEWED: DES. . . . . CONST. . . . . . SDOT . . . . . PROJ. MGR. . . . RECEIVED . . . . . . REVISED AS BUILT . . . . .

City of Seattle
Seattle Department of Transportation

ORDINANCE NO. . . . . APPROVED. . . . . .
FUND: . . . . . .
SCALE: H. 1"=20', V. 1"=10' INSPECTOR'S BOOK. . . . . .

NICKERSON

JOB NO.	
PC	TS4030A
R/W	
CO	TS4030C
VAULT PLAN NO.	
SHEET — — OF ?	

VAULT SERIAL NO.	DATE	MARK	NATURE REVISIONS	MADE	CHK'D	REV'D
RSON_P.dwg						

Mar-23-09 1:42pm C:\Documents and Settings\galisgt\Local Settings\Temp\AcPublish_2148\TS4030A_CH_NICKERSON_P.dwg

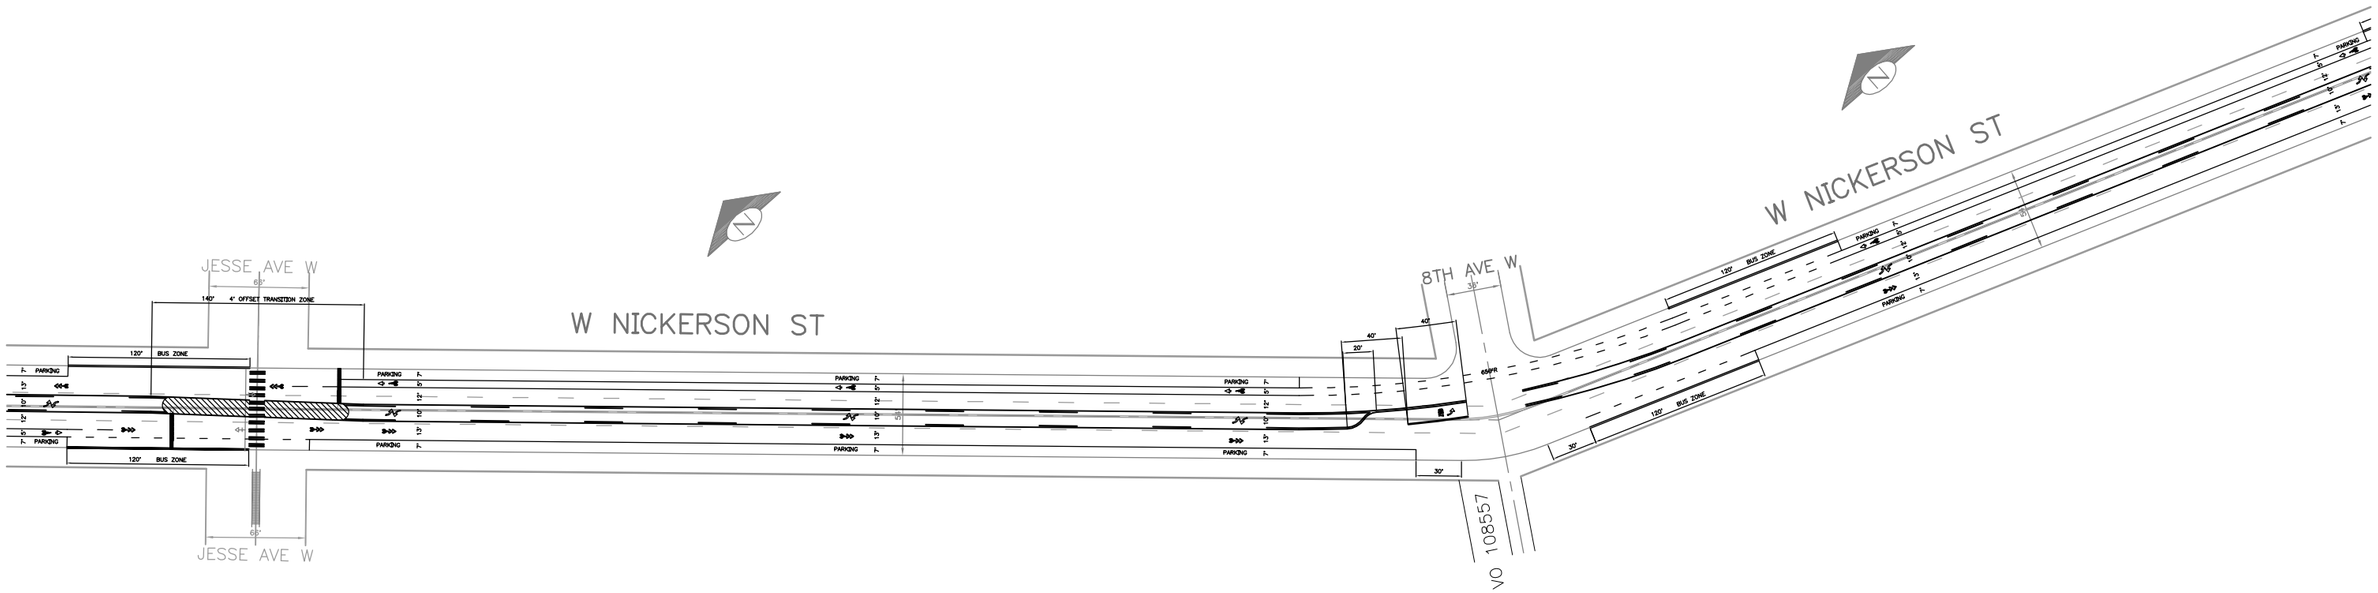

50 25 0 50 100
SCALE IN FEET

NICKERSON

VAULT SERIAL NO.	DATE	MARK	NATURE REVISIONS	MADE	CHK'D	REV'D
RSON_P.dwg						

Mar-23-09 1:42pm C:\Documents and Settings\gallogt\Local Settings\Temp\AcPublish_2148\TS4030A_CH_NICKERSON_P.dwg

APPROVED FOR ADVERTISING
FRED PODESTA
DEPARTMENT OF EXECUTIVE ADMINISTRATION
SEATTLE, WASHINGTON . . . . . 20 . .

BY: . . . . . .
DIRECTOR, CONTRACTING SERVICES

NAME OR INITIALS AND DATE	INITIALS AND DATE
DESIGNED	REVIEWED: DES. . . . . CONST. . . . .
CHECKED	SDOT . . . . . PROJ. MGR. . . .
DRAWN . TIMG	RECEIVED . . . . .
CHECKED	REVISED AS BUILT . . . . .

ALL WORK DONE IN ACCORDANCE WITH THE CITY OF SEATTLE STANDARD PLANS AND SPECIFICATIONS AND OTHER DOCUMENTS CALLED FOR IN SECTION 0-02.3 OF THE PROJECT MANUAL.

City of Seattle
Seattle Department of Transportation

ORDINANCE NO. . . . . APPROVED. . . . . .
FUND: . . . . . .
SCALE: H. 1" = 20', V. 1" = 10' INSPECTOR'S BOOK. . . . . .

NICKERSON

JOB NO.		
	PC	TS4030A
	R/W	
	CO	TS4030C

VAULT PLAN NO.

SHEET — — OF ?

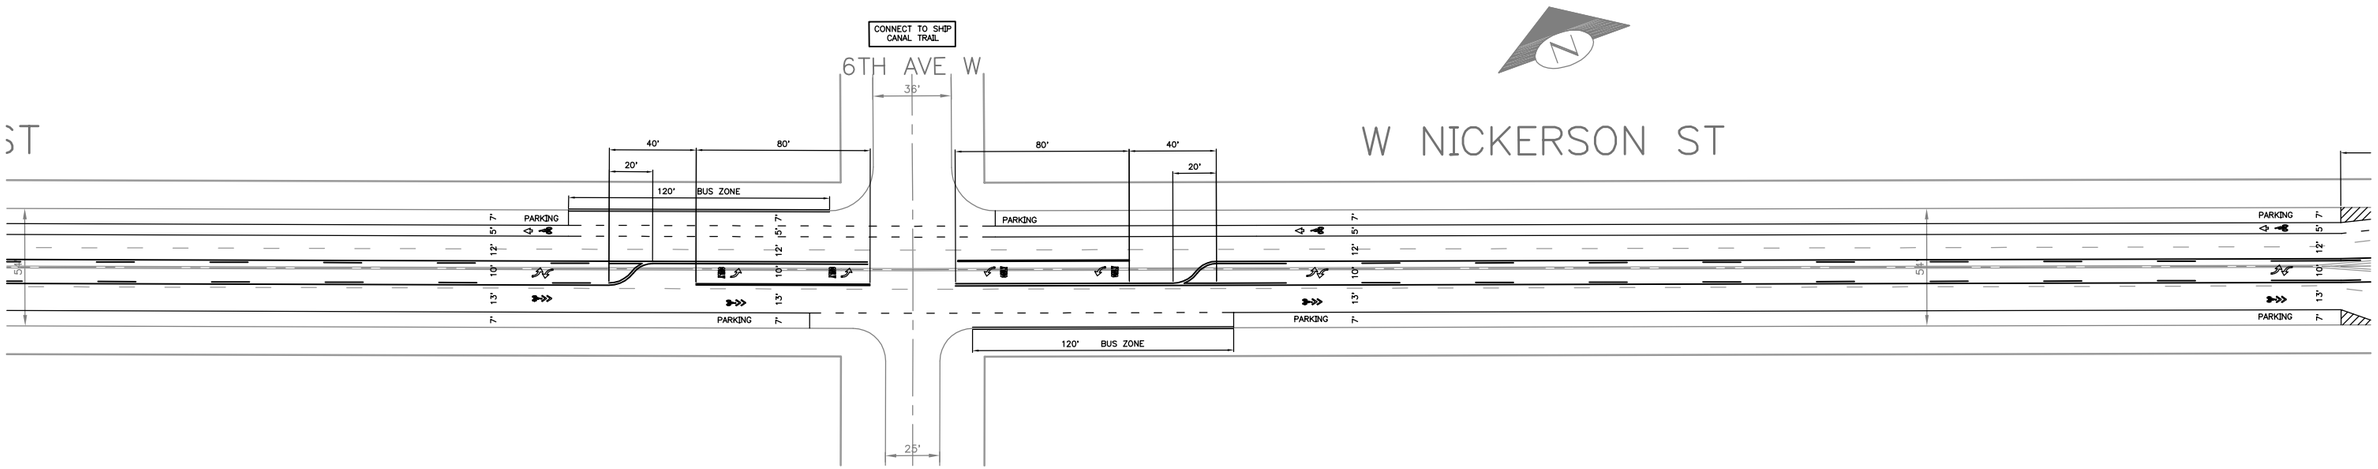

50 25 0 50 100
SCALE IN FEET

NICKERSON

VAULT SERIAL NO.	DATE	MARK	NATURE REVISIONS	MADE	CHK'D	REV'D

Mar-23-09 1:42pm C:\Documents and Settings\gallagt\Local Settings\Temp\AcPublish_2148\TS4030A_CH_NICKERSON_P.dwg

APPROVED FOR ADVERTISING
FRED PODESTA
DEPARTMENT OF EXECUTIVE ADMINISTRATION
SEATTLE, WASHINGTON . . . . . 20 . .

BY: . . . . . .
DIRECTOR, CONTRACTING SERVICES

NAME OR INITIALS AND DATE	INITIALS AND DATE
DESIGNED	REVIEWED:
CHECKED	DES. . . . . CONST. . . . .
	SDOT . . . . . PROJ. MGR. . . .
DRAWN . TIMG	RECEIVED . . . . .
CHECKED	REVISED AS BUILT . . . . .

ALL WORK DONE IN ACCORDANCE WITH THE CITY OF SEATTLE STANDARD PLANS AND SPECIFICATIONS AND OTHER DOCUMENTS CALLED FOR IN SECTION 0-02.3 OF THE PROJECT MANUAL.

City of Seattle
Seattle Department of Transportation

ORDINANCE NO. . . . . APPROVED. . . . . .
FUND: . . . . . .
SCALE: H. 1"=20', V. 1"=10' INSPECTOR'S BOOK. . . . . .

NICKERSON

JOB NO.
PC TS4030A
R/W
CO TS4030C

VAULT PLAN NO.

SHEET — — OF ?

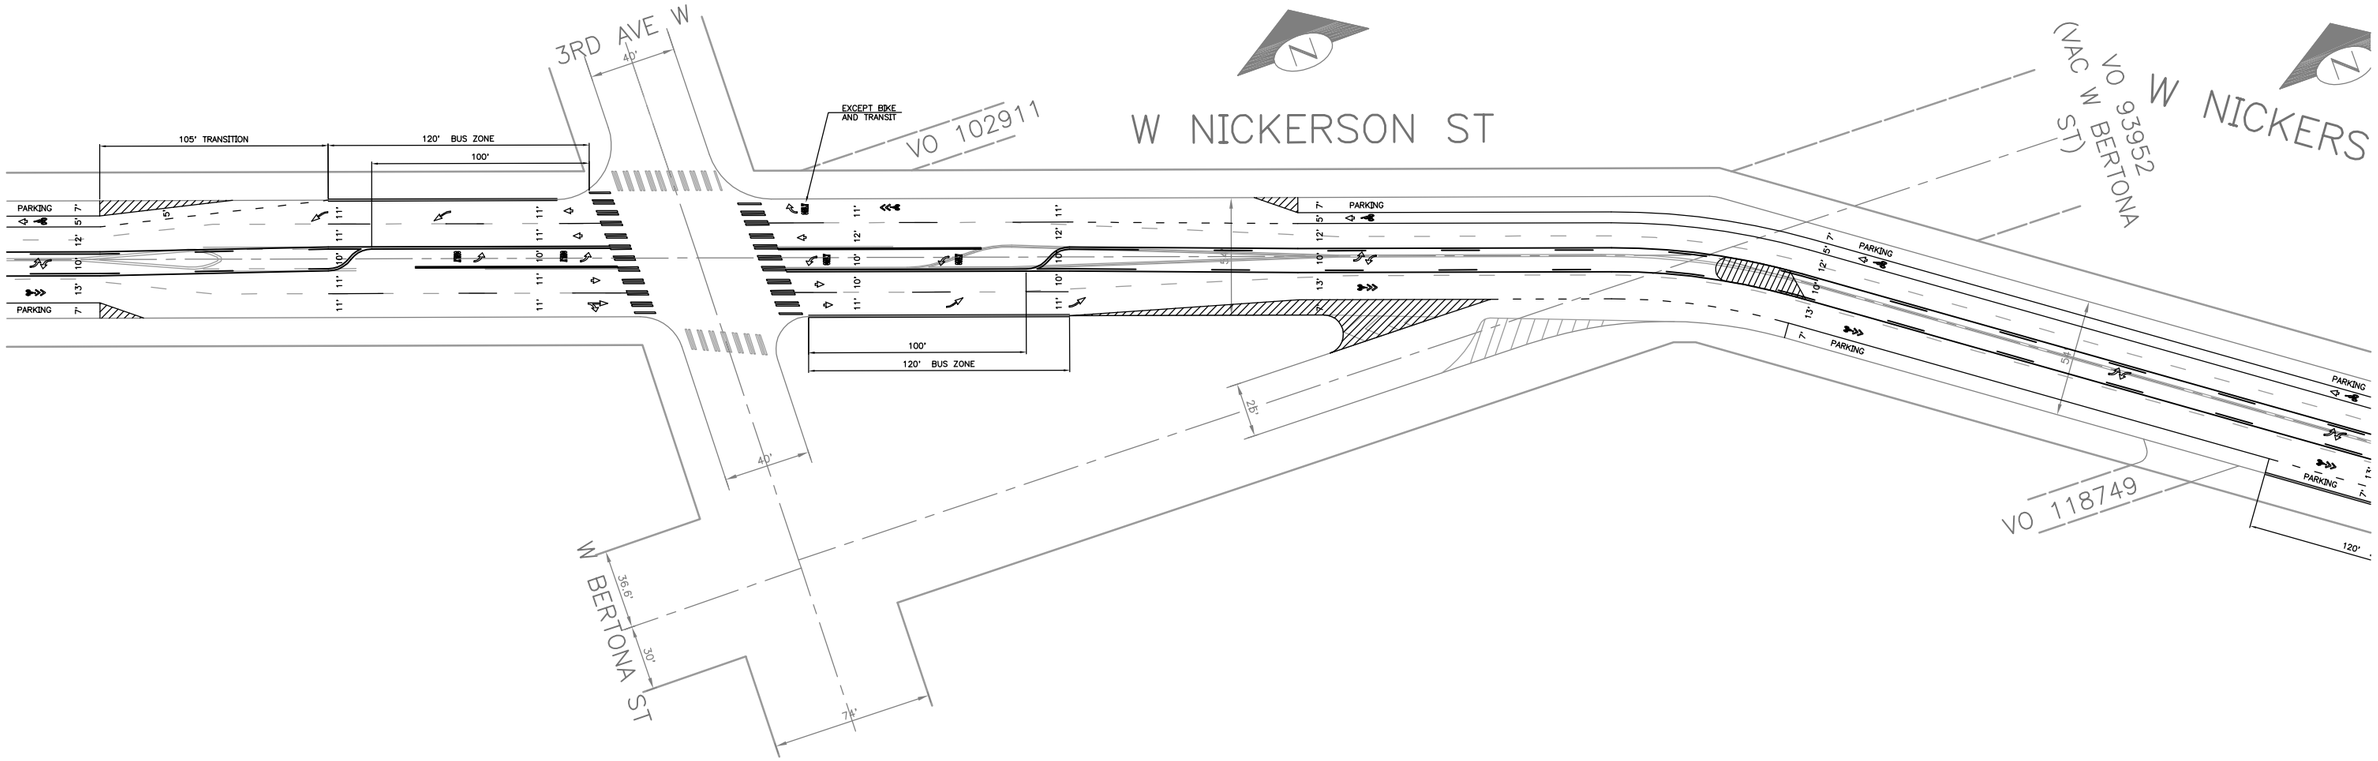

50 25 0 50 100
SCALE IN FEET

NICKERSON

VAULT SERIAL NO.	DATE	MARK	NATURE REVISIONS	MADE	CHK'D	REV'D
RSON_P.dwg						

Mar-23-09 1:42pm C:\Documents and Settings\gollogl\Local Settings\Temp\AcPublish_2148\TS4030A_CH_NICKERSON_P.dwg

APPROVED FOR ADVERTISING
FRED PODESTA
DEPARTMENT OF EXECUTIVE ADMINISTRATION
SEATTLE, WASHINGTON . . . . . 20 . .

BY: . . . . . .
DIRECTOR, CONTRACTING SERVICES

NAME OR INITIALS AND DATE	INITIALS AND DATE
DESIGNED	REVIEWED: DES. . . . . CONST. . . . . SDOT . . . . . PROJ. MGR. . . .
CHECKED	
DRAWN . TIMG	RECEIVED . . . . .
CHECKED	REVISED AS BUILT . . . . .

ALL WORK DONE IN ACCORDANCE WITH THE CITY OF SEATTLE STANDARD PLANS AND SPECIFICATIONS AND OTHER DOCUMENTS CALLED FOR IN SECTION 0-02.3 OF THE PROJECT MANUAL.

City of Seattle
Seattle Department of Transportation

ORDINANCE NO. . . . . APPROVED. . . . . .
FUND: . . . . . .
SCALE: H. 1"=20', V. 1"=10' INSPECTOR'S BOOK. . . . . .

NICKERSON

JOB NO.
PC TS4030A
R/W
CO TS4030C

VAULT PLAN NO.

SHEET — — OF ?

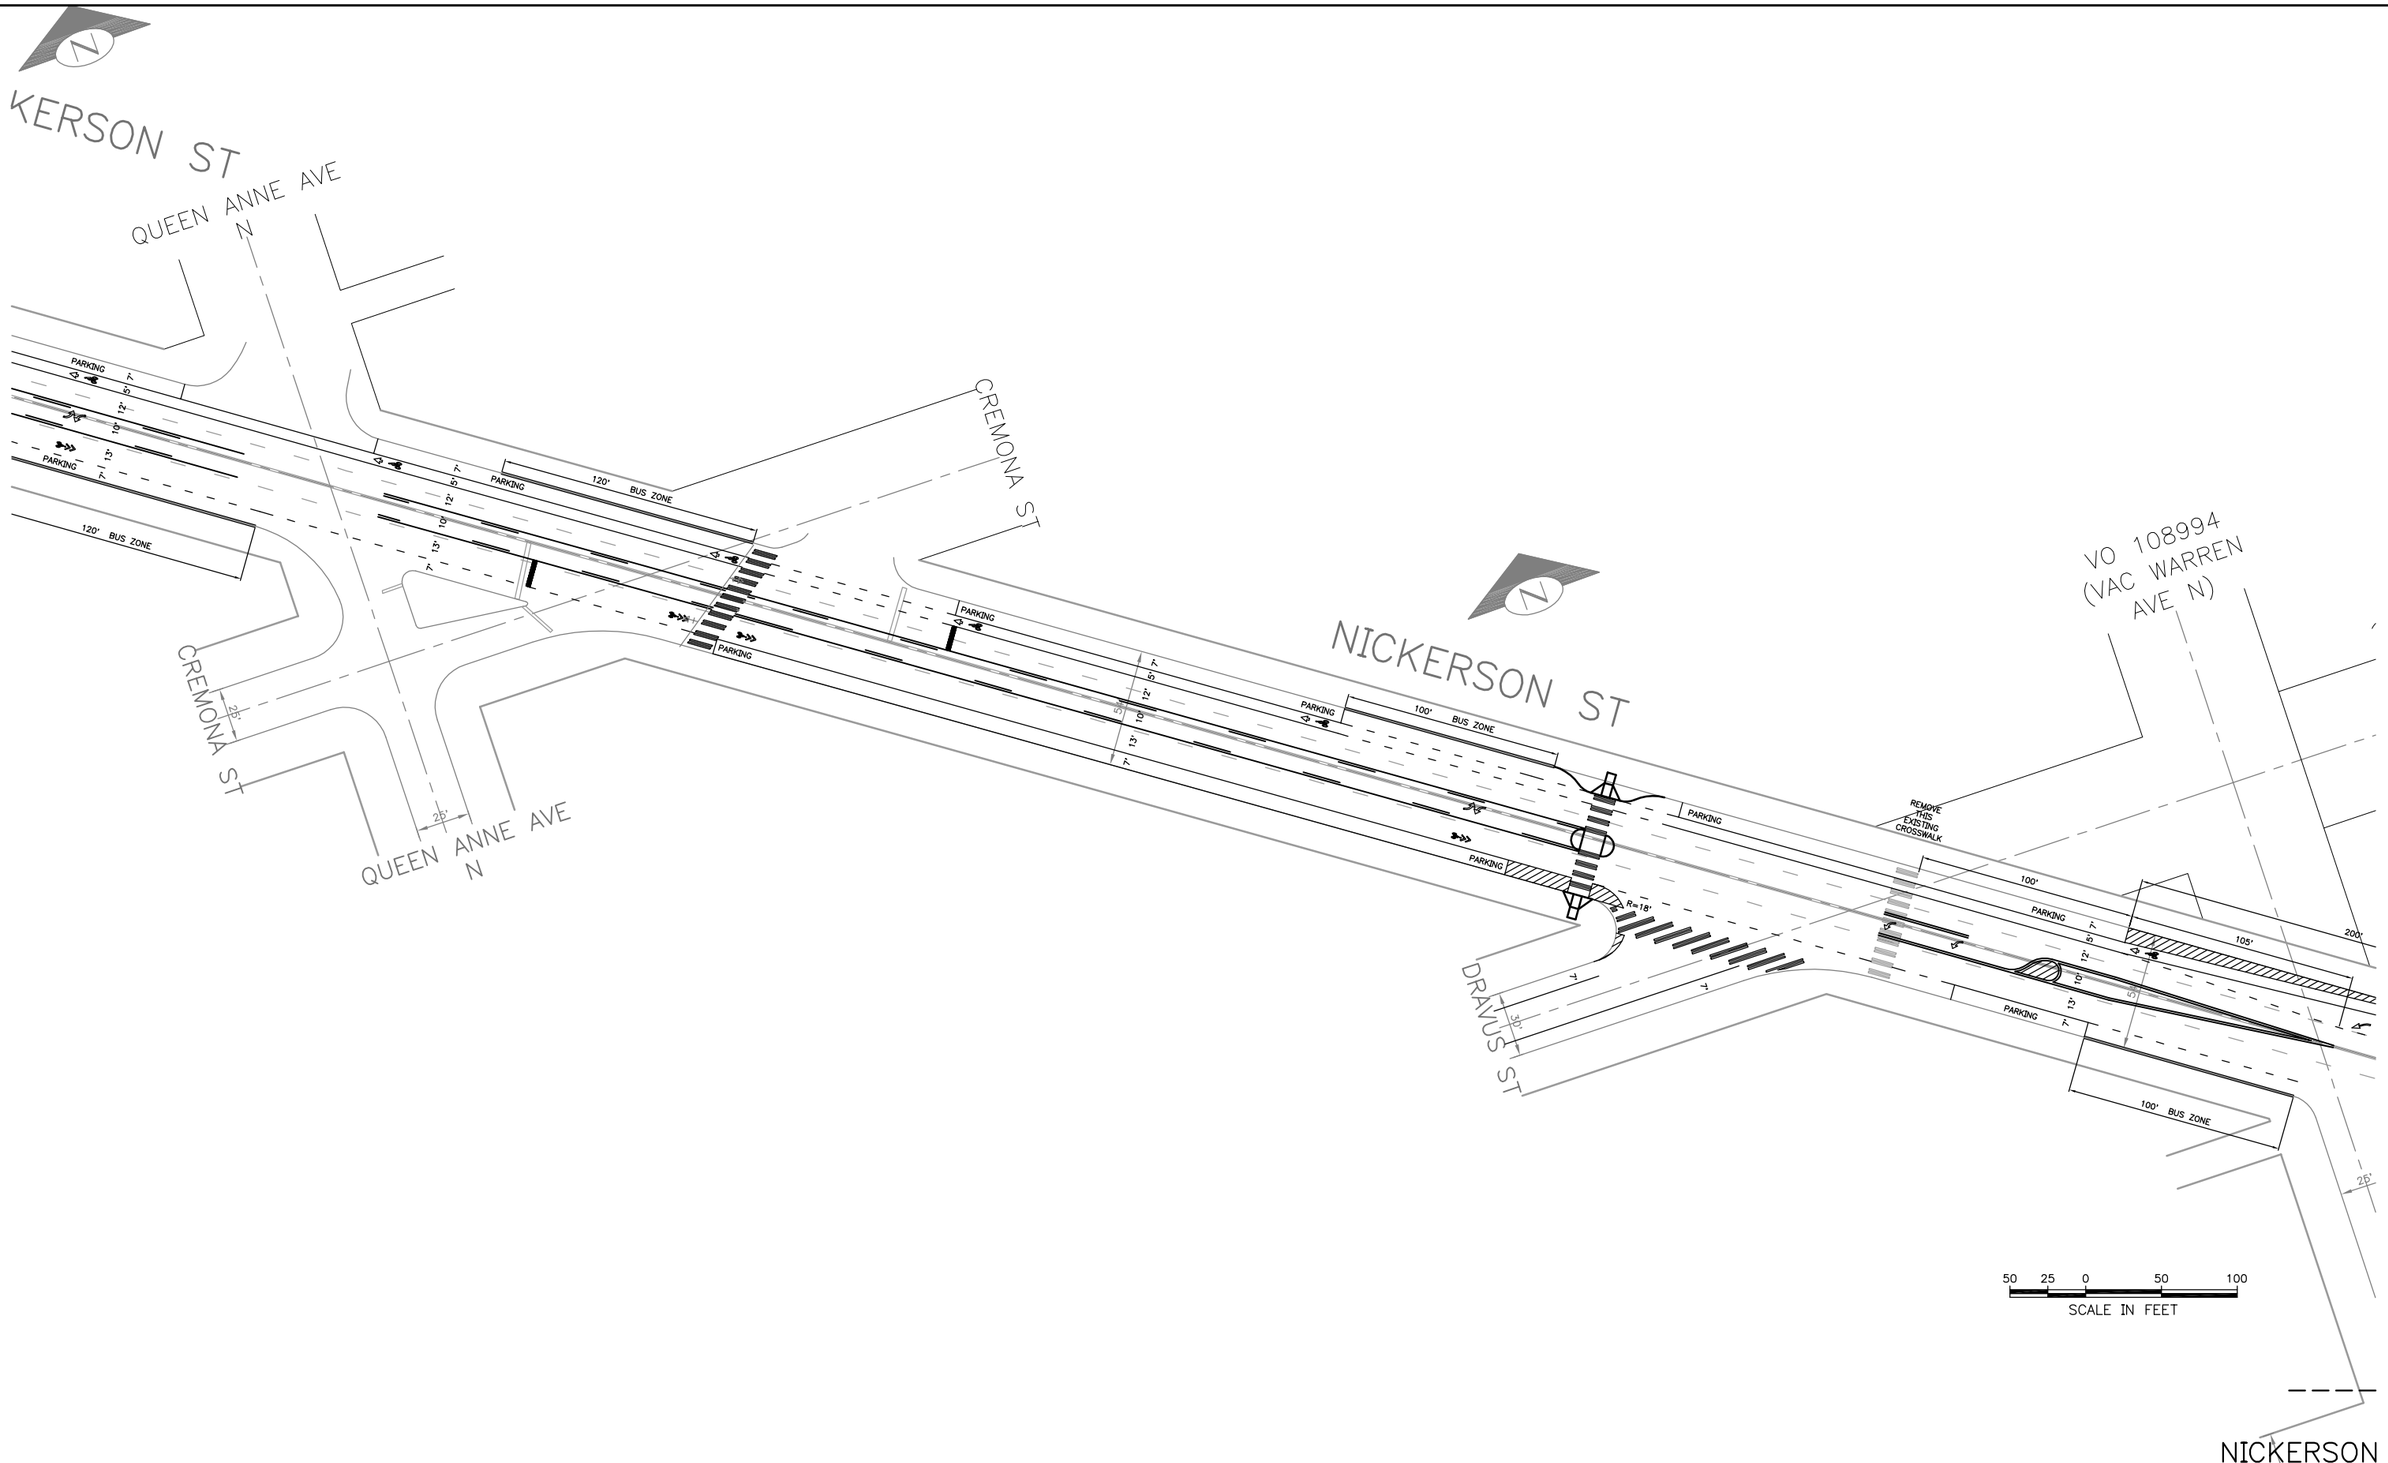

VAULT SERIAL NO.	DATE	MARK	NATURE REVISIONS	MADE	CHK'D	REV'D
ERSON_P.dwg						

Mar-23-09 1:42pm C:\Documents and Settings\gallag\Local Settings\Temp\AcPublish_2148\TS4030A_CH_NICKERSON_P.dwg

APPROVED FOR ADVERTISING
FRED PODESTA
DEPARTMENT OF EXECUTIVE ADMINISTRATION
SEATTLE, WASHINGTON . . . . . 20 . .

BY: . . . . . .
DIRECTOR, CONTRACTING SERVICES

NAME OR INITIALS AND DATE	INITIALS AND DATE
DESIGNED	REVIEWED: DES. . . . . CONST. . . . .
CHECKED	SDOT . . . . . PROJ. MGR. . . .
DRAWN . TIMG	RECEIVED . . . . .
CHECKED	REVISED AS BUILT . . . . .
ALL WORK DONE IN ACCORDANCE WITH THE CITY OF SEATTLE STANDARD PLANS AND SPECIFICATIONS AND OTHER DOCUMENTS CALLED FOR IN SECTION 0-02.3 OF THE PROJECT MANUAL.	

City of Seattle
Seattle Department of Transportation

ORDINANCE NO. . . . . APPROVED. . . . . .
FUND: . . . . . .
SCALE: H. 1" = 20', V. 1" = 10' INSPECTOR'S BOOK. . . . . .

NICKERSON

JOB NO.
PC TS4030A
R/W
CO TS4030C

VAULT PLAN NO.

SHEET — — OF ?

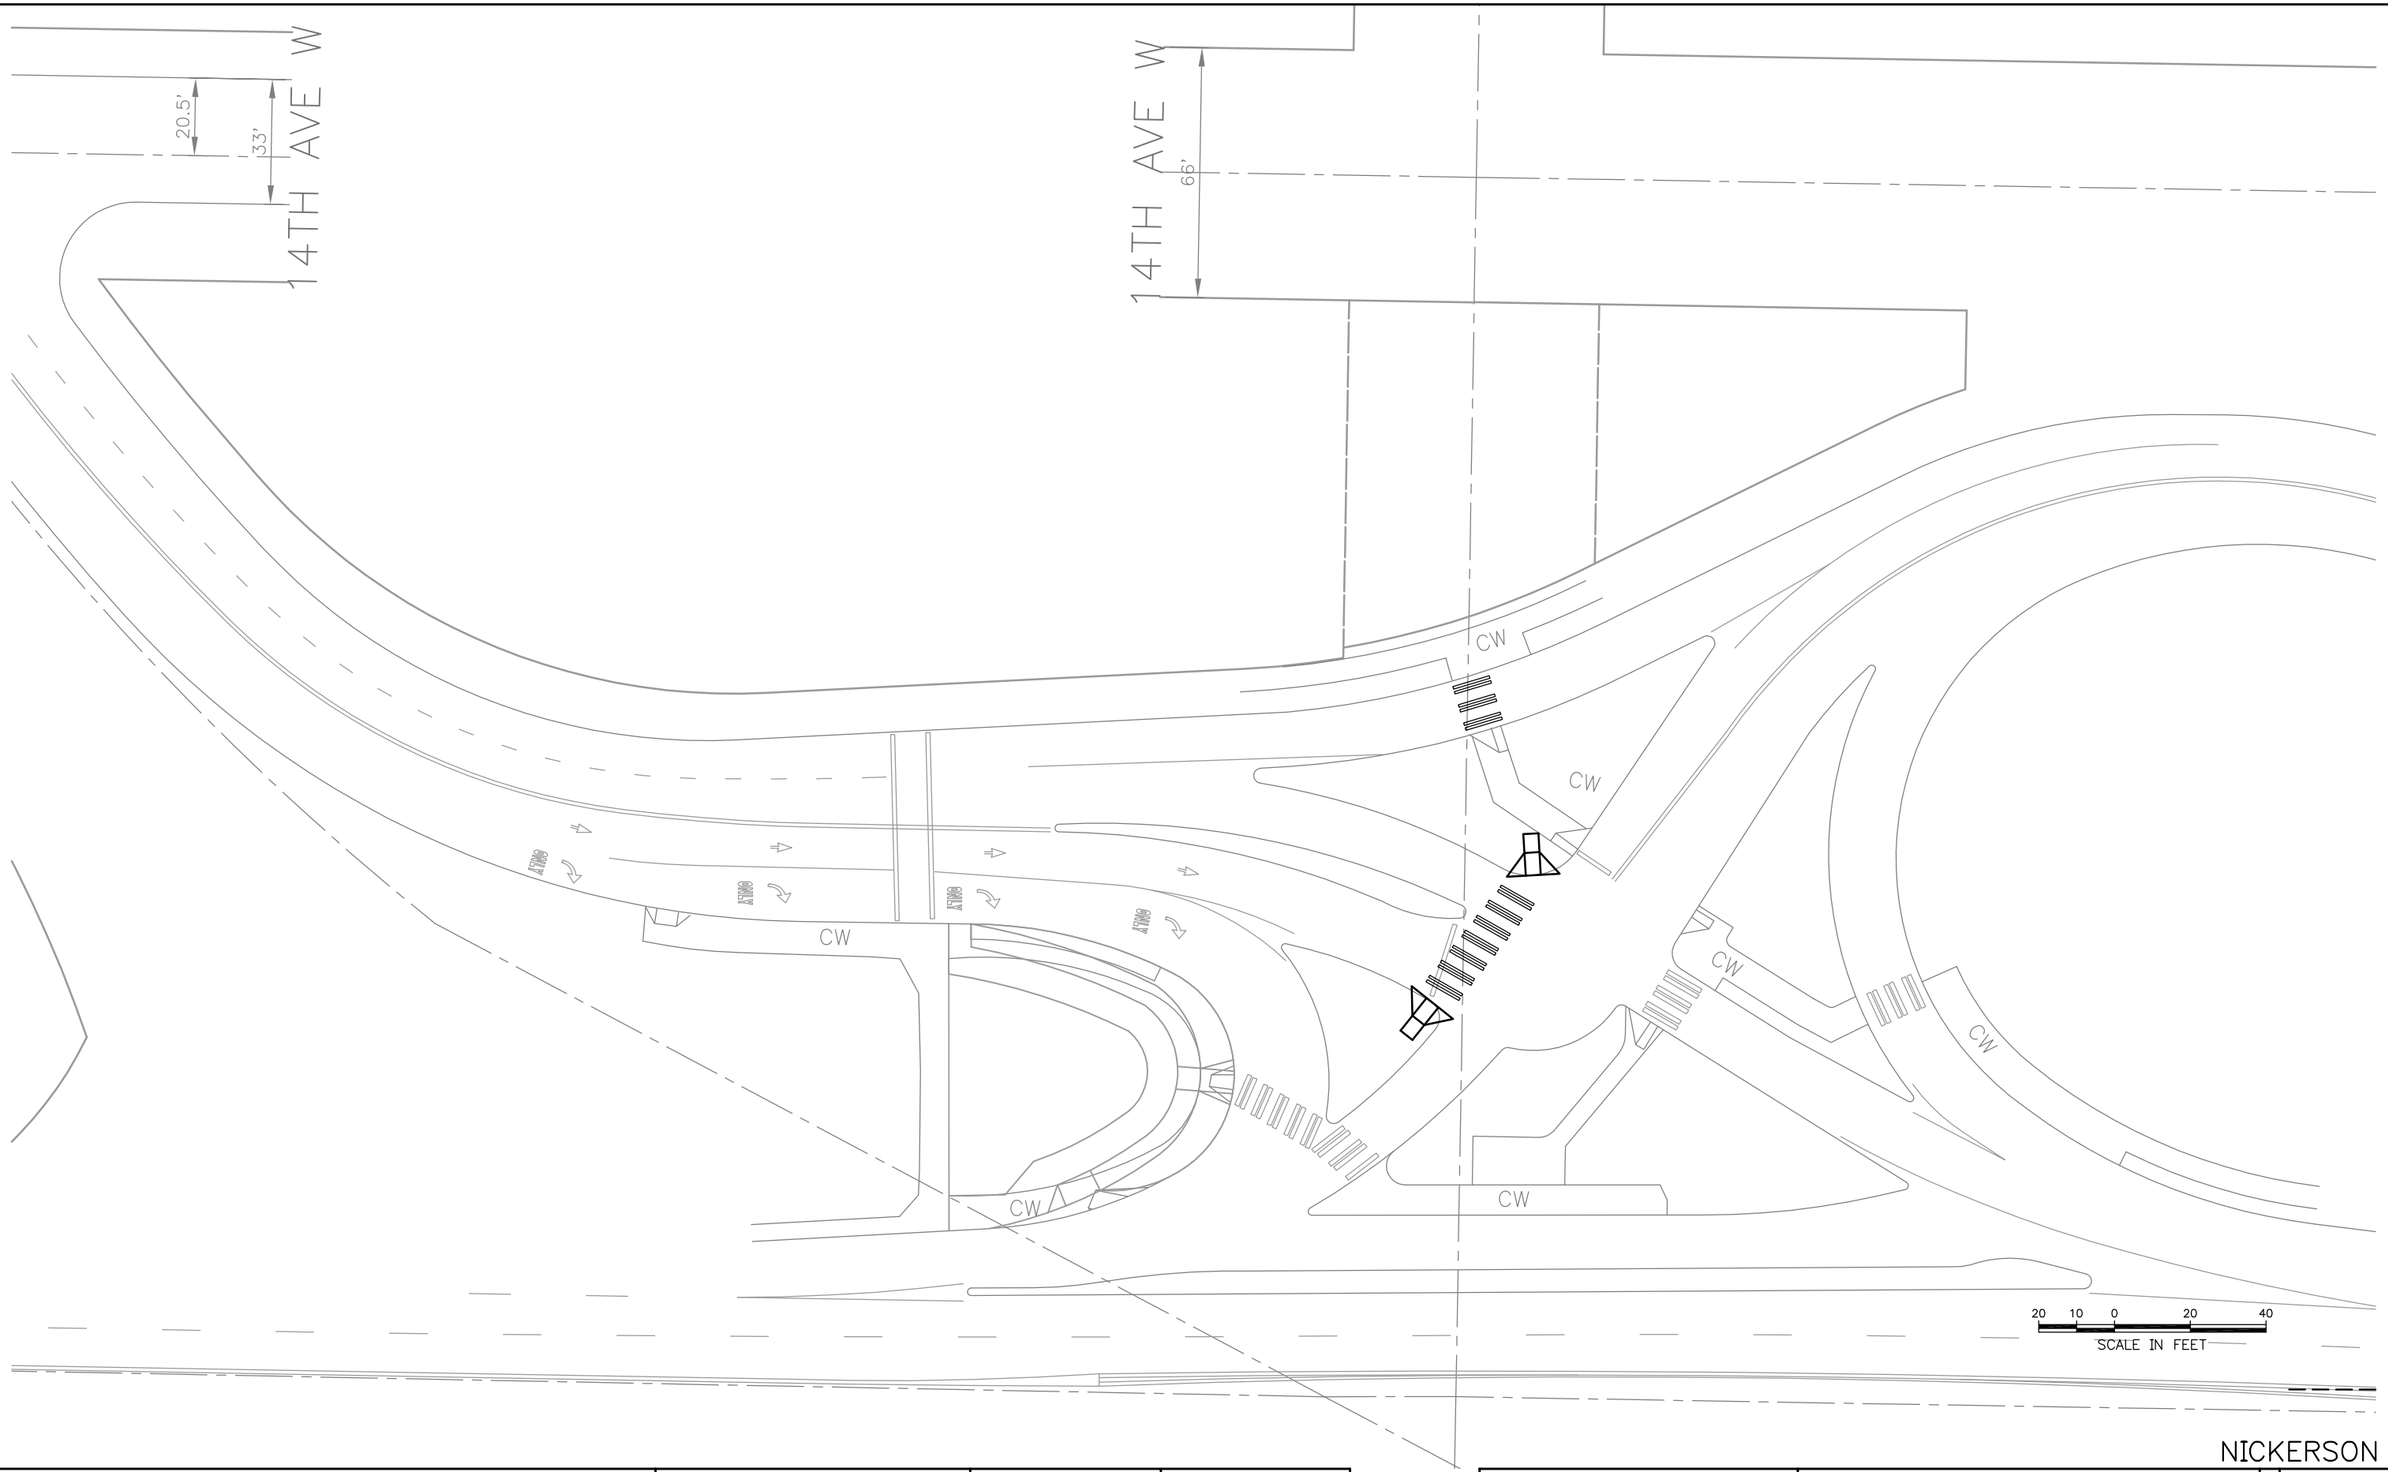

NICKERSON

VAULT SERIAL NO.	DATE	MARK	NATURE REVISIONS	MADE	CHK'D	REV'D
PERSON_P.dwg						

Mar-23-09 1:42pm C:\Documents and Settings\gallagt\Local Settings\Temp\AcPublish_2148\TS4030A_CH_NICKERSON_P.dwg

APPROVED FOR ADVERTISING
FRED PODESTA
DEPARTMENT OF EXECUTIVE ADMINISTRATION
SEATTLE, WASHINGTON . . . . . 20 . .

BY: . . . . . .
DIRECTOR, CONTRACTING SERVICES

NAME OR INITIALS AND DATE	INITIALS AND DATE
DESIGNED	REVIEWED:
CHECKED	DES. . . . . CONST. . . . .
	SDOT . . . . . PROJ. MGR. . .
DRAWN . TIMG	RECEIVED . . . . .
CHECKED	REVISED AS BUILT . . . . .

ALL WORK DONE IN ACCORDANCE WITH THE CITY OF SEATTLE STANDARD PLANS AND SPECIFICATIONS AND OTHER DOCUMENTS CALLED FOR IN SECTION 0-02.3 OF THE PROJECT MANUAL.

City of Seattle
Seattle Department of Transportation

ORDINANCE NO. . . . . APPROVED. . . . . .
FUND: . . . . . .
SCALE: H. 1"=20', V. 1"=10' INSPECTOR'S BOOK. . . . . .

NICKERSON

JOB NO.
PC TS4030A
R/W
CO TS4030C

VAULT PLAN NO.

SHEET — — OF ?

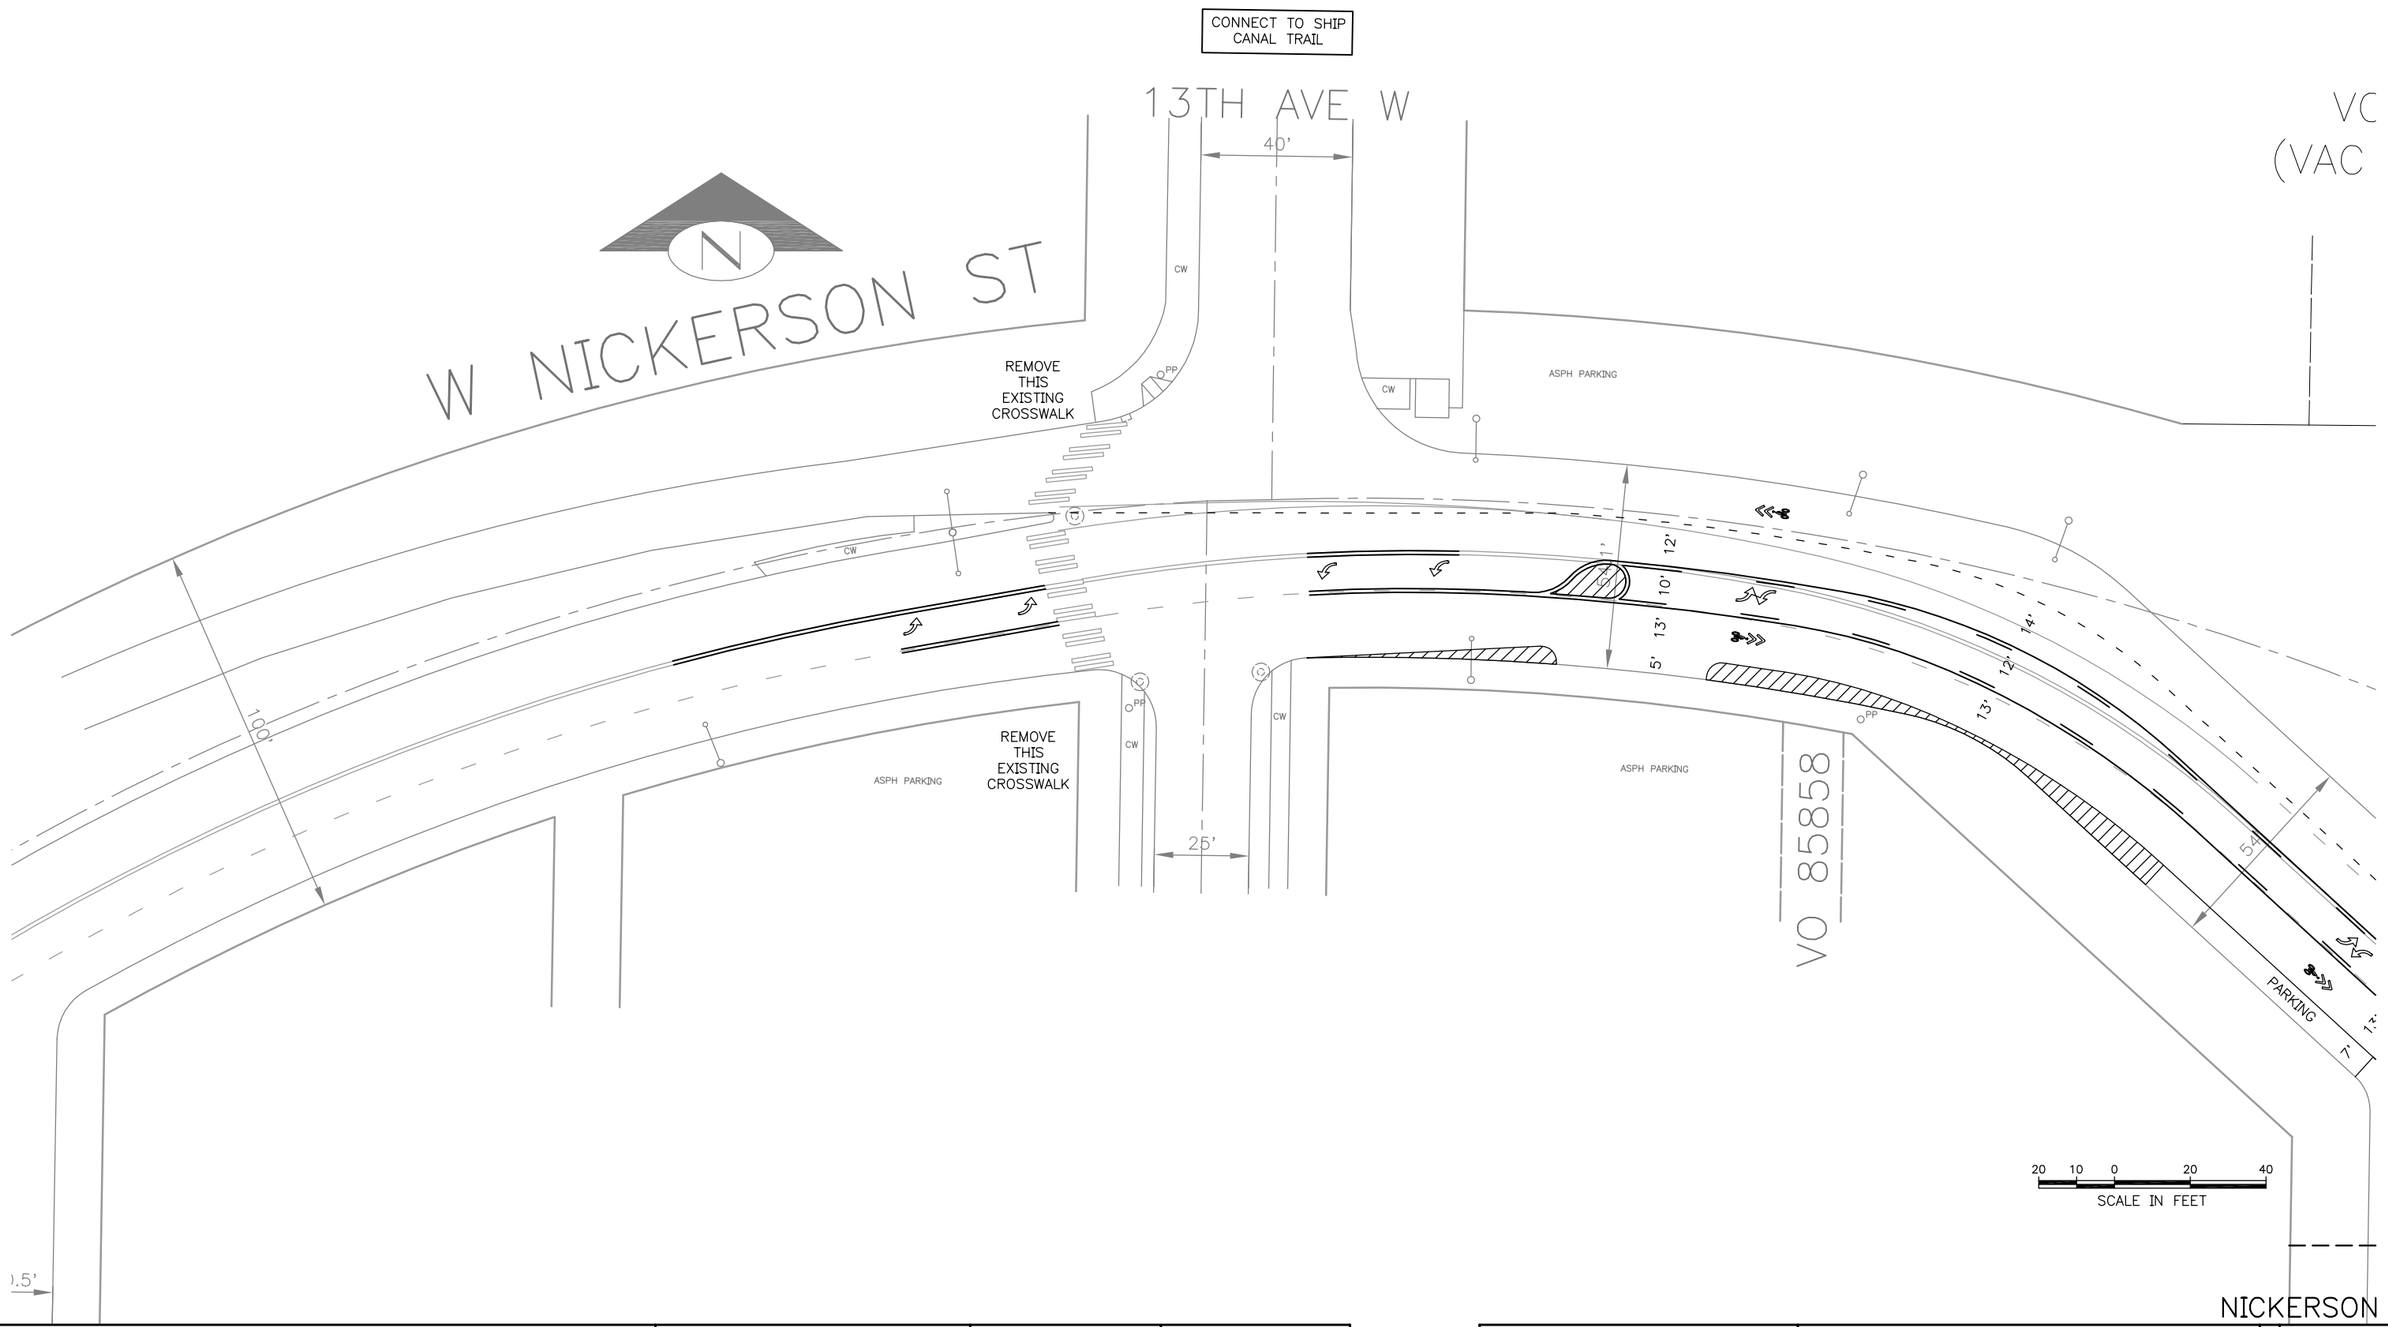

VAULT SERIAL NO.	DATE	MARK	NATURE REVISIONS	MADE	CHK'D	REV'D
PERSON_P.dwg						

Mar-23-09 1:42pm C:\Documents and Settings\gallagt\Local Settings\Temp\AcPublish_2148\TS4030A_CH_NICKERSON_P.dwg

APPROVED FOR ADVERTISING
FRED PODESTA
DEPARTMENT OF EXECUTIVE ADMINISTRATION
SEATTLE, WASHINGTON . . . . . 20 . .

BY: . . . . . .
DIRECTOR, CONTRACTING SERVICES

NAME OR INITIALS AND DATE	INITIALS AND DATE
DESIGNED	REVIEWED:
CHECKED	DES. . . . . CONST. . . . .
	SDOT . . . . . PROJ. MGR. . .
DRAWN . .TIMG	RECEIVED . . . . .
CHECKED	REVISED AS BUILT . . . . .

ALL WORK DONE IN ACCORDANCE WITH THE CITY OF SEATTLE STANDARD PLANS AND SPECIFICATIONS AND OTHER DOCUMENTS CALLED FOR IN SECTION 0-02.3 OF THE PROJECT MANUAL.

City of Seattle
Seattle Department of Transportation

ORDINANCE NO. . . . . APPROVED. . . . . .
FUND: . . . . . .
SCALE: H. 1"=20', V. 1"=10' INSPECTOR'S BOOK. . . . . .

NICKERSON

JOB NO.
PC TS4030A
R/W
CO TS4030C

VAULT PLAN NO.

SHEET — — OF ?

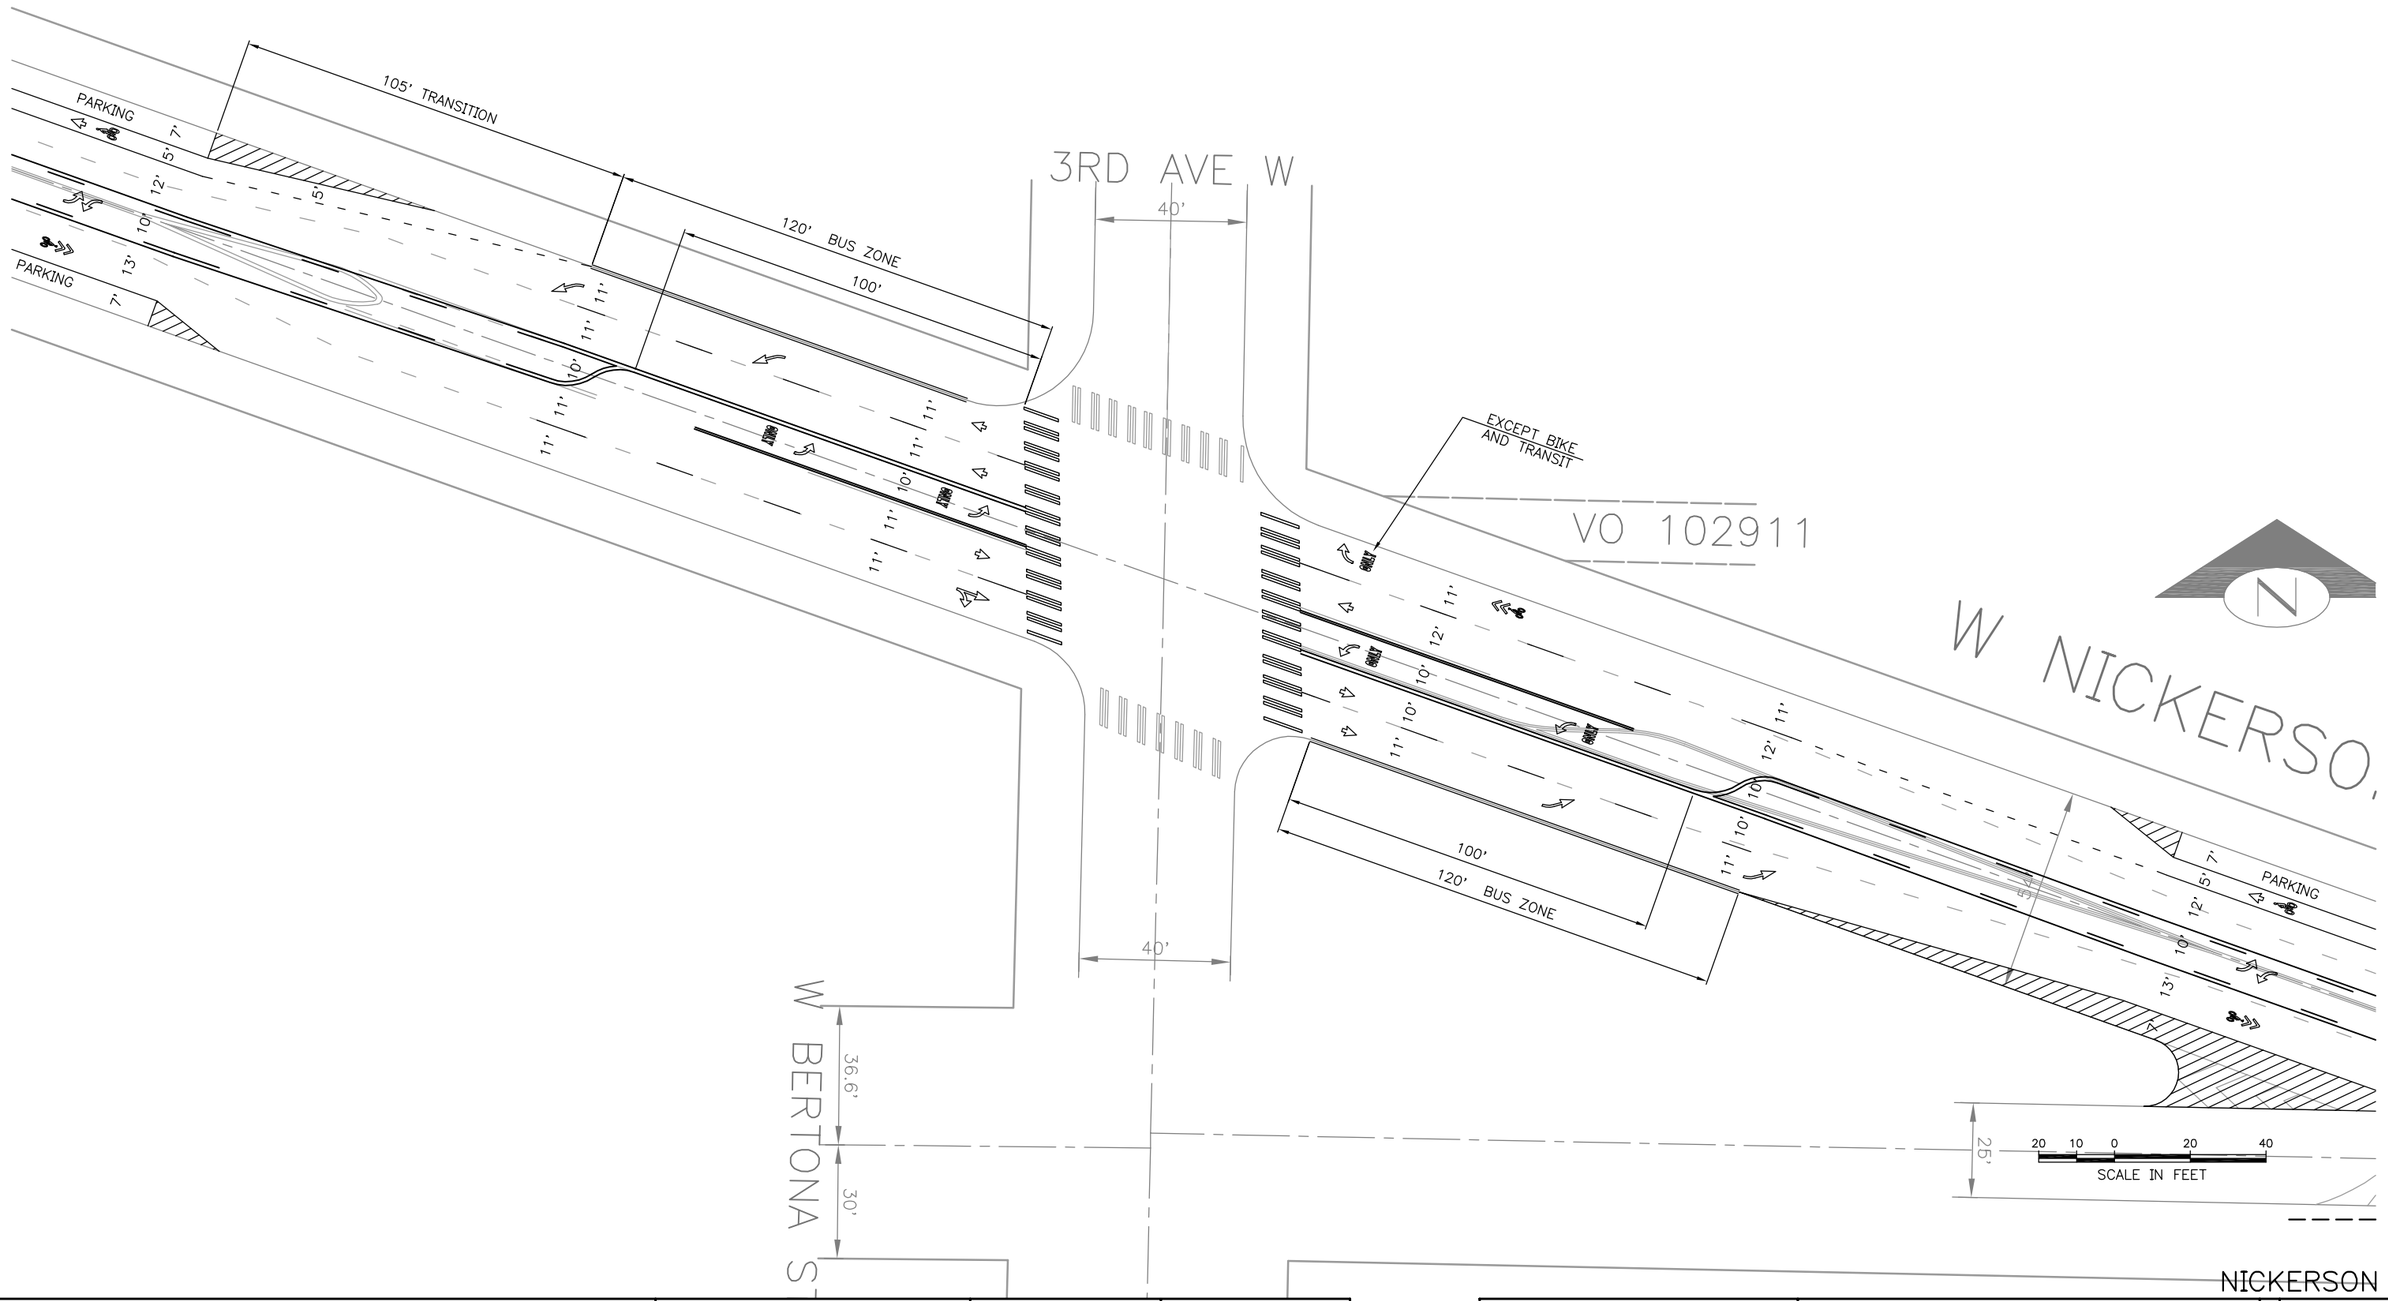

VAULT SERIAL NO.	DATE	MARK	NATURE REVISIONS	MADE	CHK'D	REV'D
FRSON_P.dwg						

Mar-23-09 1:42pm C:\Documents and Settings\galisgt\Local Settings\Temp\AcPublish_2148\TS4030A_CH_NICKERSON_P.dwg

APPROVED FOR ADVERTISING
FRED PODESTA
DEPARTMENT OF EXECUTIVE ADMINISTRATION
SEATTLE, WASHINGTON . . . . . 20 . .

BY: . . . . . .
DIRECTOR, CONTRACTING SERVICES

NAME OR INITIALS AND DATE
DESIGNED . . . . . .
CHECKED . . . . . .
DRAWN . TIMG . . . . . .
CHECKED . . . . . .

ALL WORK DONE IN ACCORDANCE WITH THE CITY OF SEATTLE STANDARD PLANS AND SPECIFICATIONS AND OTHER DOCUMENTS CALLED FOR IN SECTION 0-02.3 OF THE PROJECT MANUAL.

INITIALS AND DATE
REVIEWED:
DES. . . . . CONST. . . . . .
SDOT . . . . . PROJ. MGR. . . .
RECEIVED . . . . . .
REVISED AS BUILT . . . . . .

City of Seattle
Seattle Department of Transportation

ORDINANCE NO. . . . . APPROVED. . . . . .
FUND: . . . . . .
SCALE: H. 1"=20', V. 1"=10' INSPECTOR'S BOOK. . . . . .

NICKERSON

JOB NO. PC TS4030A
R/W
CO TS4030C

VAULT PLAN NO.

SHEET - - OF ?

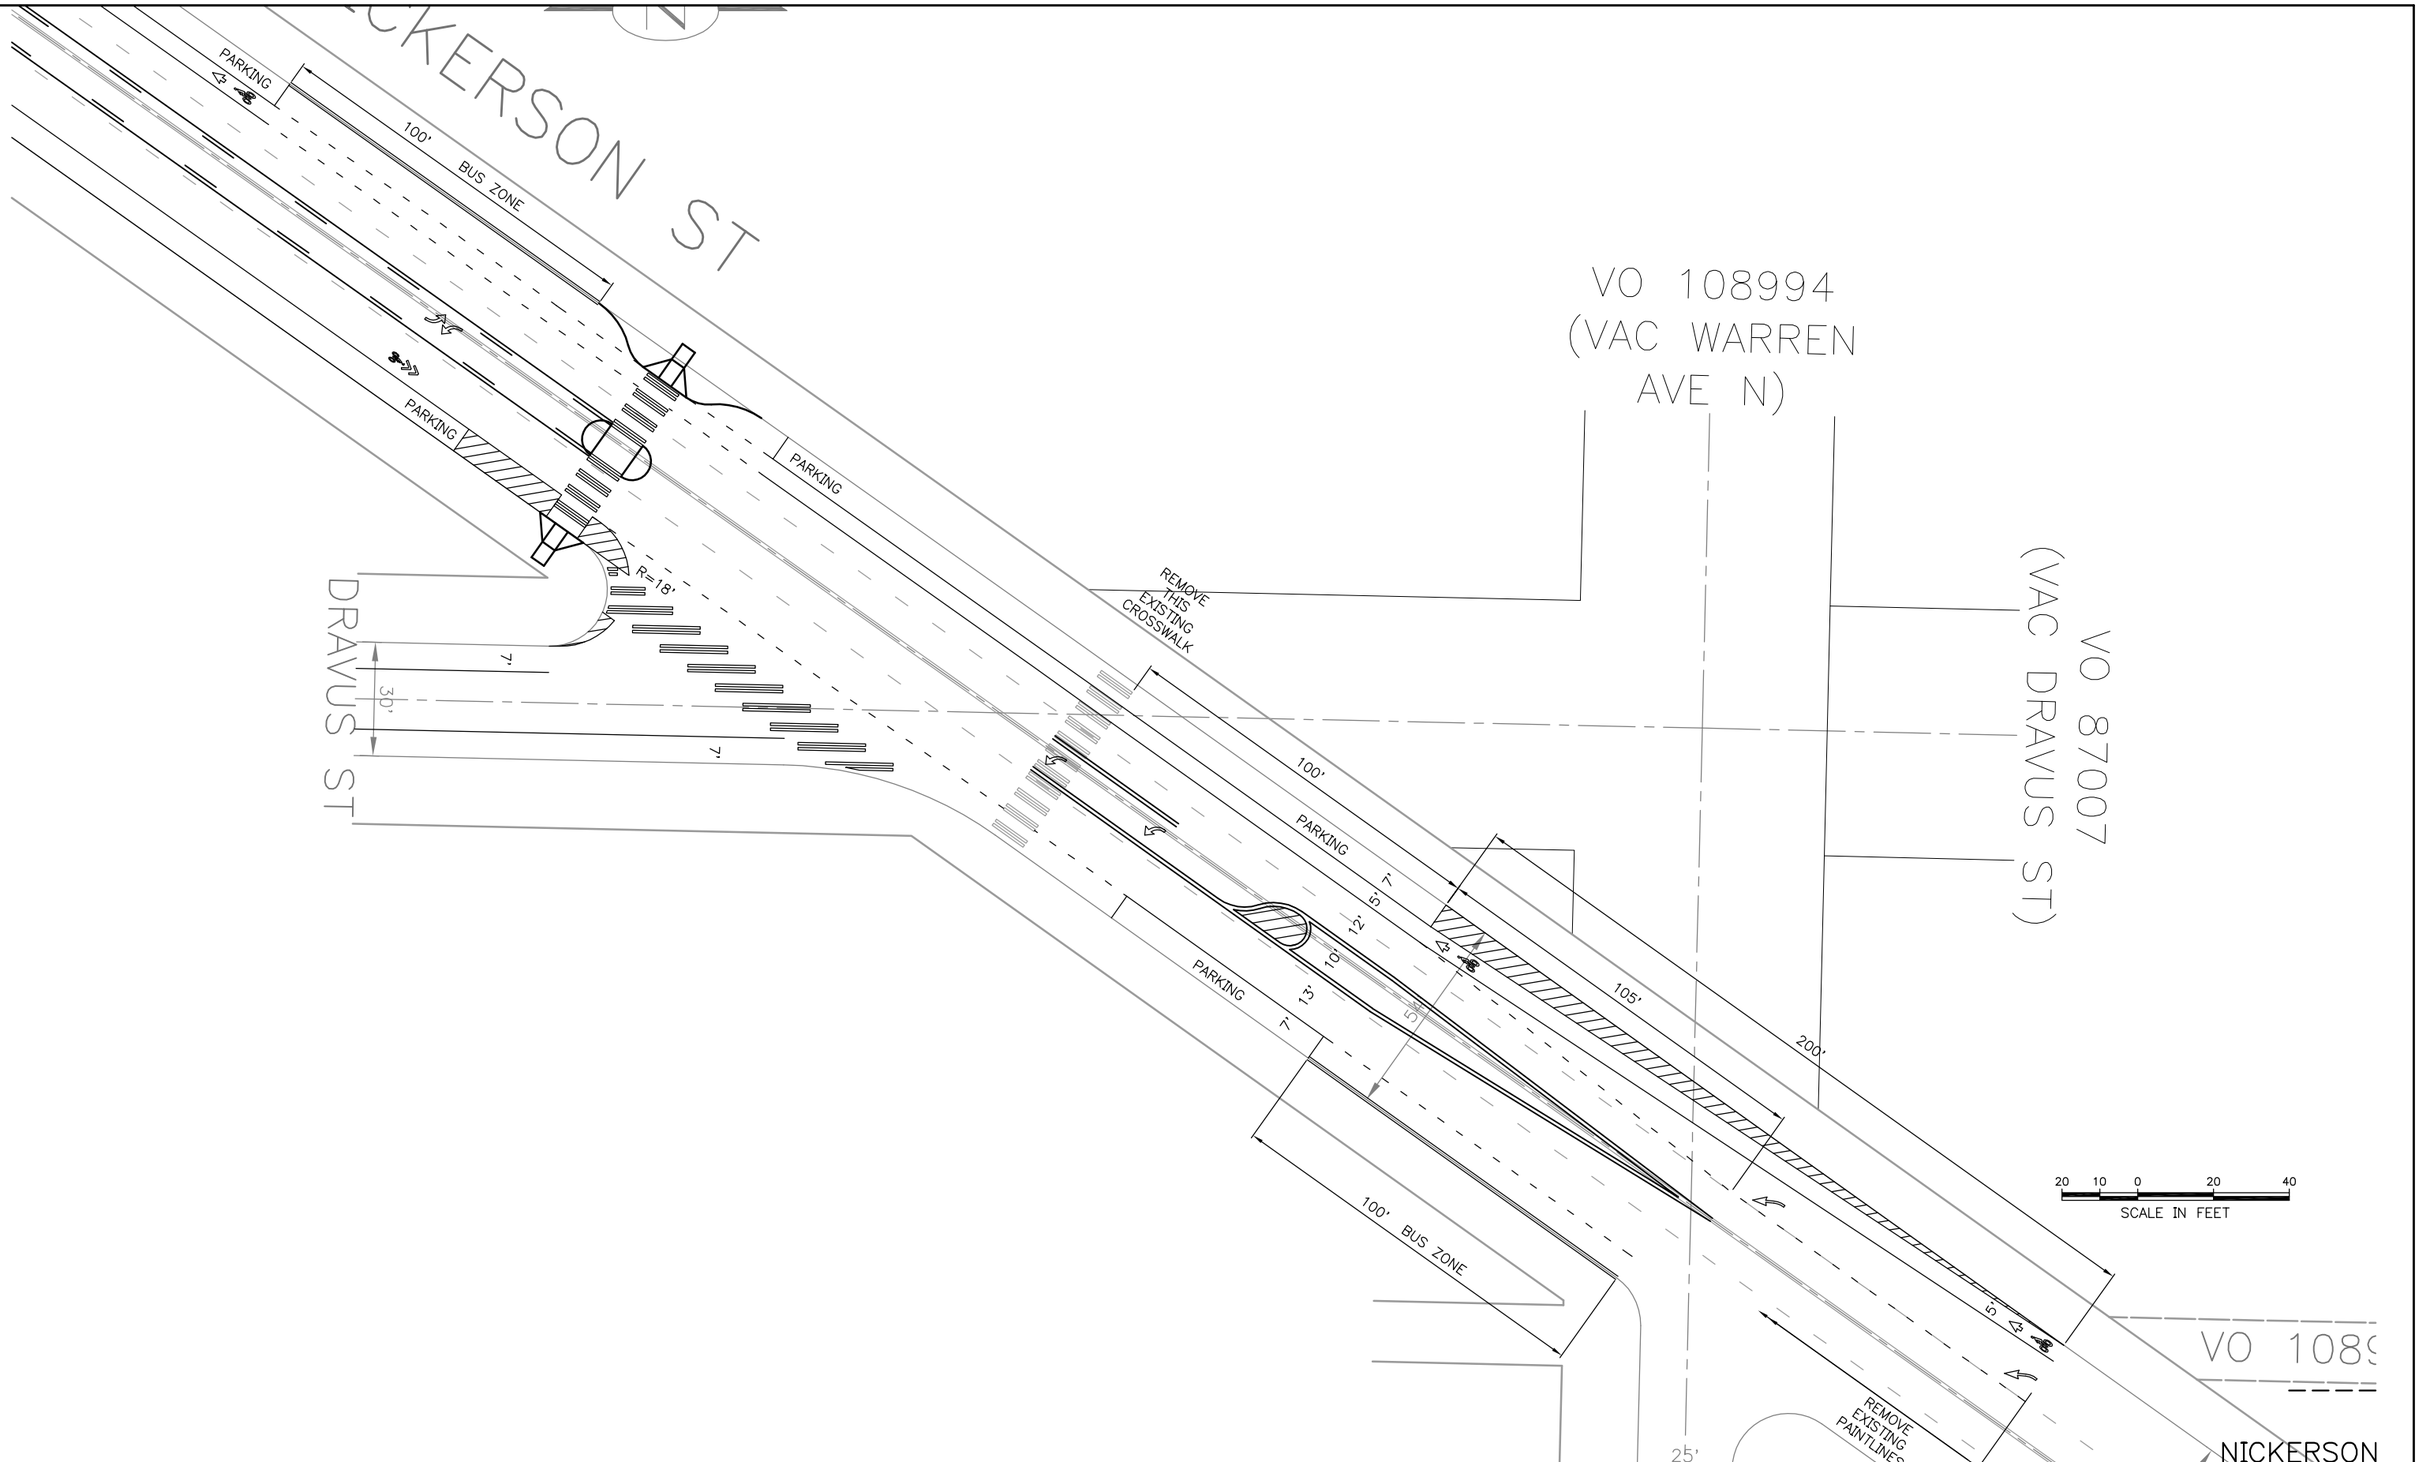

VAULT SERIAL NO.	DATE	MARK	NATURE REVISIONS	MADE	CHK'D	REV'D
FESON_P.dwg						

Mar-23-09 1:42pm C:\Documents and Settings\galiagt\Local Settings\Temp\AcPublish_2148\TS4030A_CH_NICKERSON_P.dwg

APPROVED FOR ADVERTISING
FRED PODESTA
DEPARTMENT OF EXECUTIVE ADMINISTRATION
SEATTLE, WASHINGTON . . . . . 20 . .

BY: . . . . . .
DIRECTOR, CONTRACTING SERVICES

NAME OR INITIALS AND DATE	INITIALS AND DATE
DESIGNED	REVIEWED:
CHECKED	DES. . . . . CONST. . . . .
	SDOT . . . . . PROJ. MGR. . . . .
DRAWN . TIMG	RECEIVED . . . . .
CHECKED	REVISED AS BUILT . . . . .

ALL WORK DONE IN ACCORDANCE WITH THE CITY OF SEATTLE STANDARD PLANS AND SPECIFICATIONS AND OTHER DOCUMENTS CALLED FOR IN SECTION 0-02.3 OF THE PROJECT MANUAL.

City of Seattle
Seattle Department of Transportation

ORDINANCE NO. . . . . APPROVED. . . . . .
FUND: . . . . . .
SCALE: H. 1"=20', V. 1"=10' INSPECTOR'S BOOK. . . . . .

NICKERSON

JOB NO.
PC TS4030A
R/W
CO TS4030C

VAULT PLAN NO.

SHEET — — OF ?