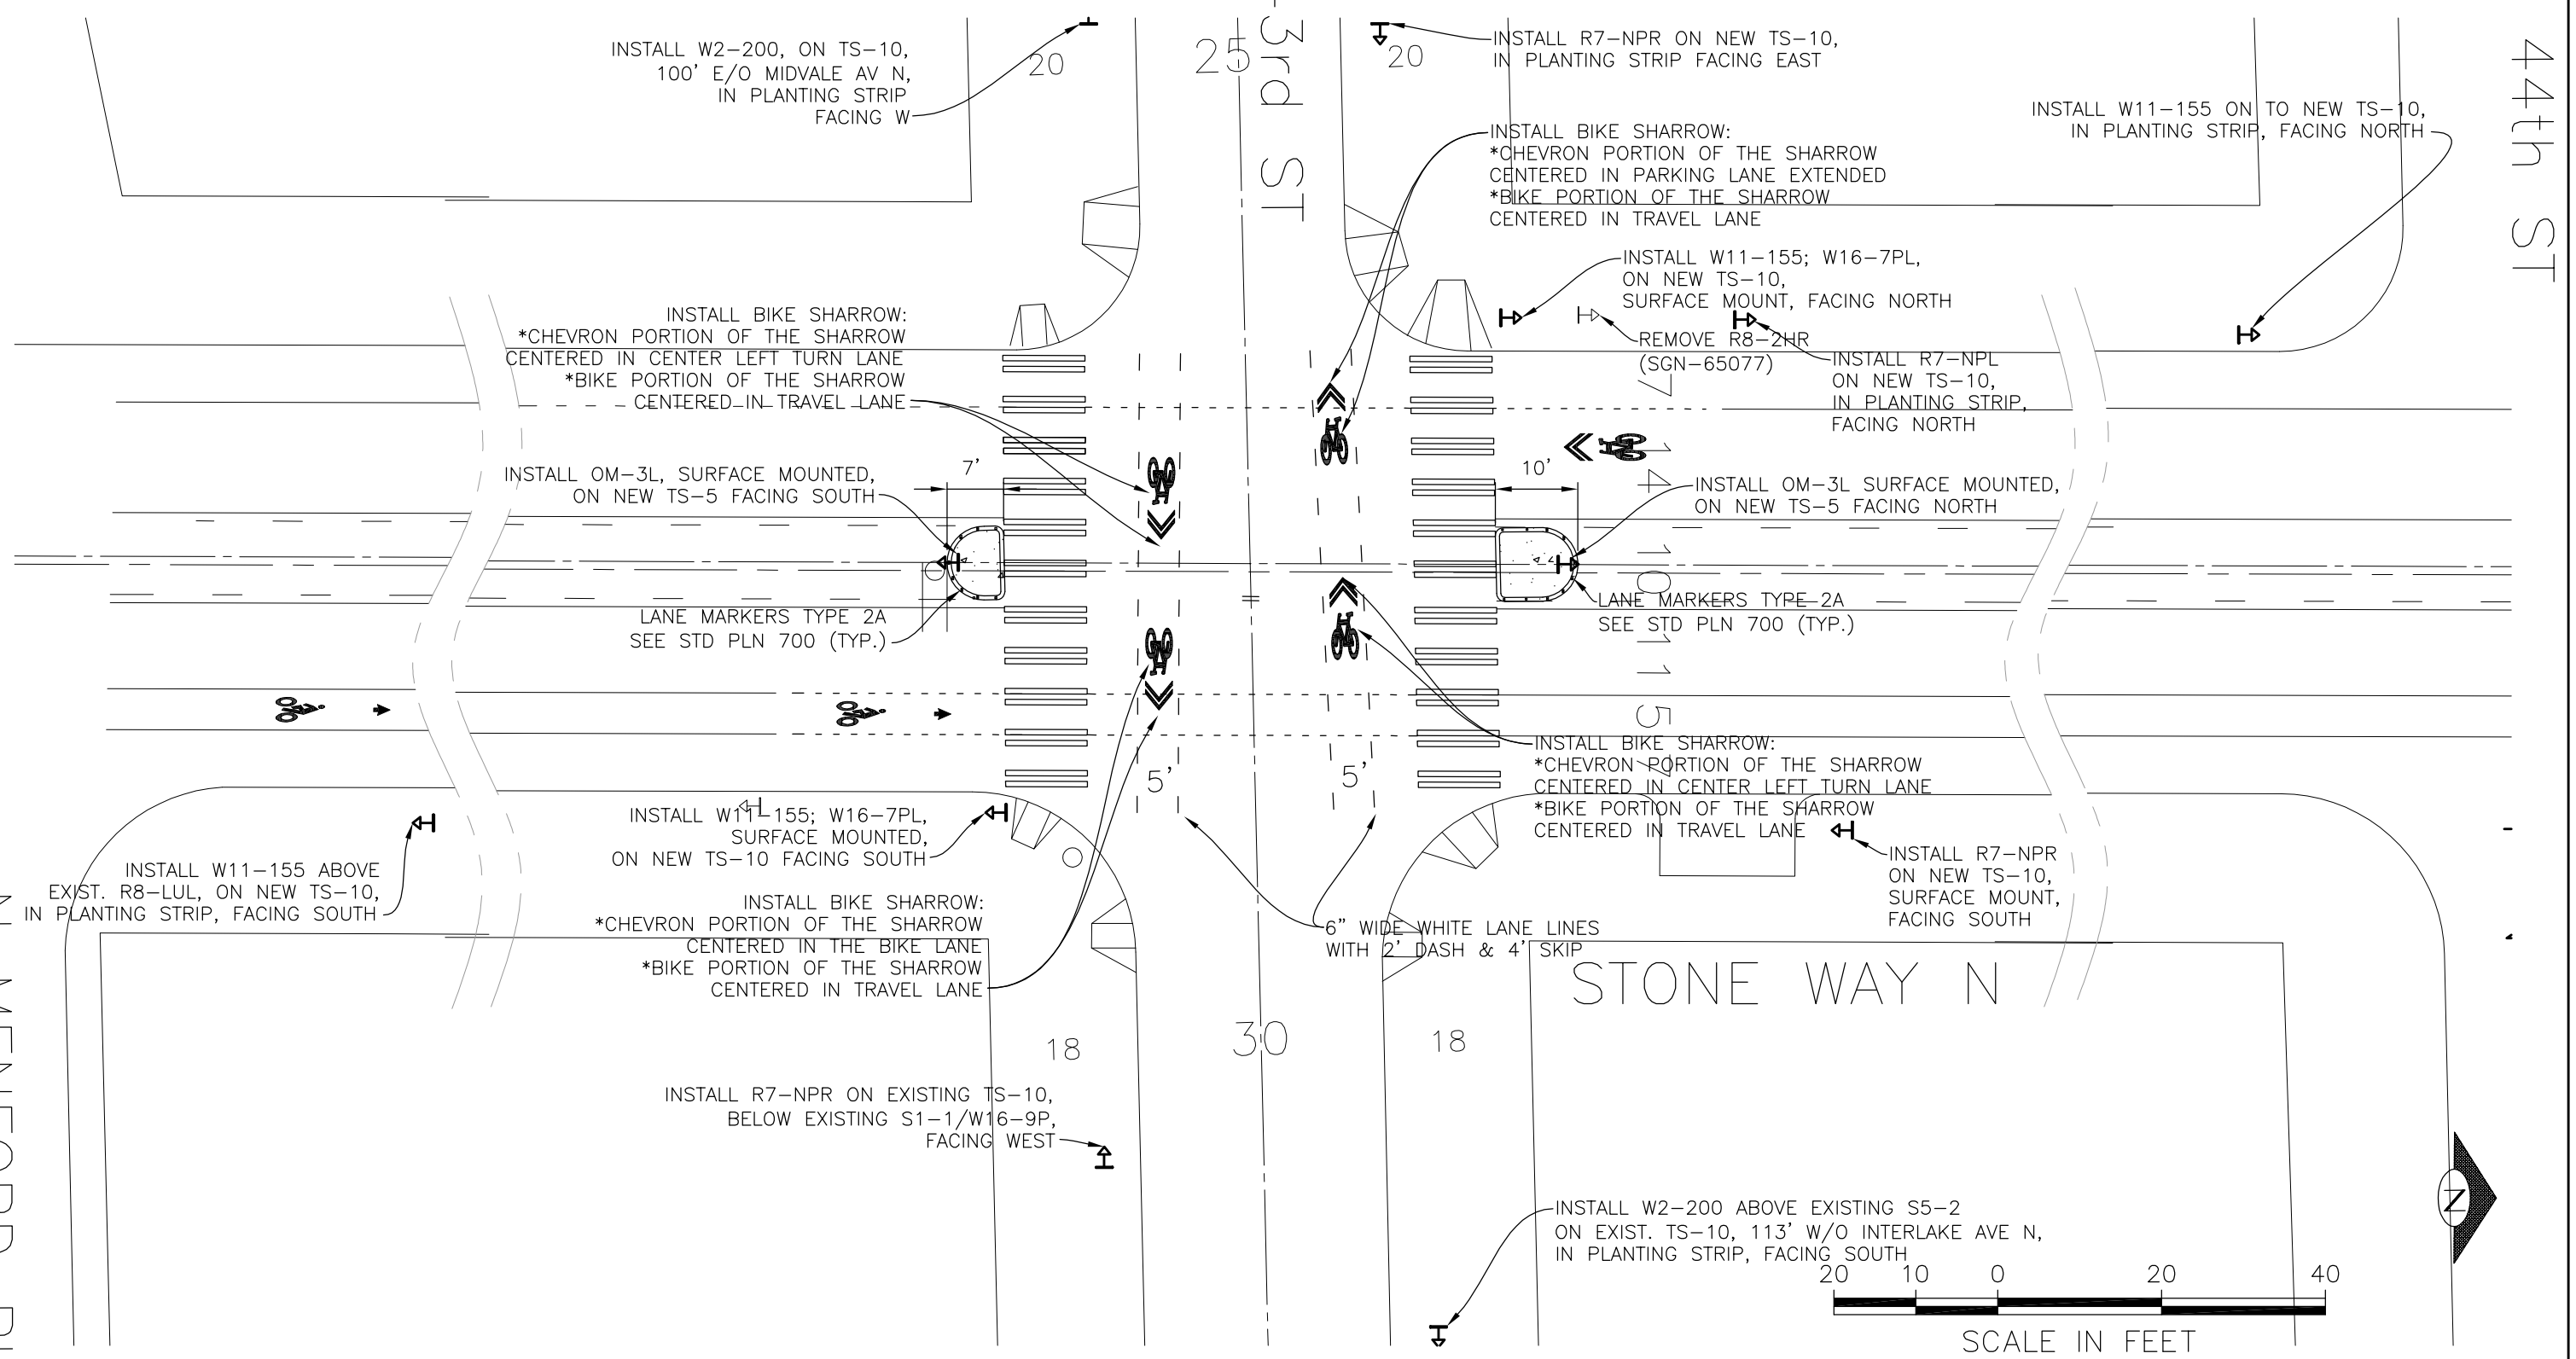

CH1

STONE WAY N – CHANNELIZATION PLAN

VAULT SERIAL NO.	DATE	MARK	NATURE REVISIONS	MADE	CHK'D	REV'D

Q:\Traffic Management\Traffic Operations\NSF\SMALL\2011\Projects\TS4953C Wallingford Neigh Greenway\Drawings\Wallingford Greenway\Wallingford Greenway 20120125.dwg
Jan/30/2012 4:10pm

APPROVED FOR ADVERTISING
NANCY LOCKE
PURCHASING AND CONTRACTING SERVICES DIVISION
SEATTLE, WASHINGTON . . . . . 20 . . .
BY: . . . . . .
PURCHASING AND CONTRACTING SERVICES DIRECTOR

NAME OR INITIALS AND DATE	INITIALS AND DATE
DESIGNED	REVIEWED:
CHECKED	PE . . . . . CONST. . . . .
	PROJ. MGR. . . . .
DRAWN	RECEIVED . . . . .
CHECKED	REVISED AS BUILT . . . . .

ALL WORK DONE IN ACCORDANCE WITH THE CITY OF SEATTLE STANDARD PLANS AND SPECIFICATIONS AND OTHER DOCUMENTS CALLED FOR IN SECTION 0-02.3 OF THE PROJECT MANUAL.

City of Seattle
Seattle Department of Transportation

ORDINANCE NO. . . . . APPROVED. . . . . .
FUND: . . . . . .
INSPECTOR'S BOOK . . . . . .

2011 WALLINGFORD GREENWAY

JOB NO.	
PC	TS4953C
R/W	
CO	TS4953C

VAULT PLAN NO. XXX-XXX

SHEET 1 OF 3