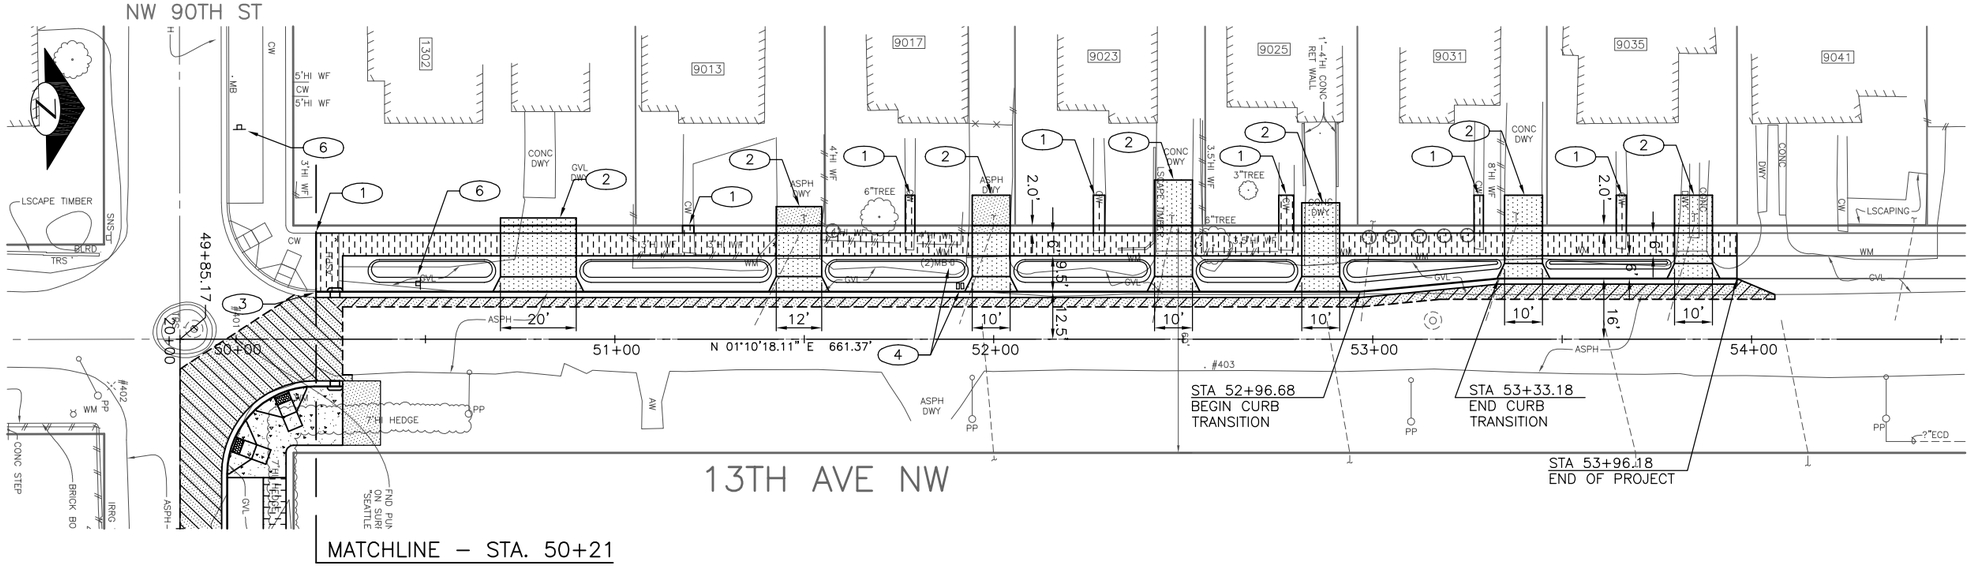

PAVING LEGEND

- PAVEMENT. 2" HMA CL ½", OVER 9" HMA CL 1", OVER MNRL AGG TYPE 2, 6" COMPACTED DEPTH.
- ASPHALT PATH/LANDING. 3" HMA CL ½", OVER MNRL AGG TYPE 2, 6" COMPACTED DEPTH.
- CEM CONC DRIVEWAY W/ 25% POZZOLANS. 6" CEM CONC, OVER MNRL AGG TYPE 2, 6" COMPACTED DEPTH, PER STD PLAN NO. 430A.
- PERMEABLE PAVEMENT SIDEWALK, PER STD PLAN NO. 425.
- CEM CONC SIDEWALK W/ 25% POZZOLANS, PER STD PLAN NO. 420.
- CURB RAMP W/ 25% POZZOLANS AND DETECTABLE WARNING, PER STD PLAN NO. 422A.
- CEM CONC CURB AND GUTTER W/ 25% POZZOLANS, PER STD PLAN NO. 410B.

GENERAL NOTES

1. CONTRACTOR SHALL COORDINATE MAILBOX AND SIGNAGE REMOVAL AND INSTALLATION.

CONSTRUCTION NOTES

1. MATCH EX SIDEWALK/LANDING.
2. MATCH EX DRIVEWAY.
3. MATCH EX CURB.
4. REMOVE AND RELOCATE EX MAILBOX.
5. RELOCATE EX SIGN, PER COS STD PLAN NO. 620/621.
6. INSTALL "NO PARKING" SIGN, PER COS STD PLAN NO. 620/621.

SIGNAGE LEGEND

- MAILBOX
- SIGN

CURB RETURN SCHEDULE

	PC – STA, OFFSET	PT – STA, OFFSET	RADIUS	LENGTH	PC	1/4	1/2	3/4	PT
1	20+12.50, 35.48' LT	20+35.50, 12.50' LT	23.00'	36.12'	354.80	354.84	354.89	354.93	354.98
2	22+94.85, 12.50' LT	23+17.85, 35.47' LT	23.00'	36.12'	353.18	353.23	353.16	353.07	352.98

20 10 0 20 40
SCALE IN FEET

PV1
13TH AVE NW – PAVING PLAN

VAULT SERIAL NO. 35896 | DATE | MARK | NATURE REVISIONS | MADE | CHK'D | REV'D

P:\STDrafter\2013_SDP\13th Ave NW\A_PLOT FILES\TS5548A-P-PV00.dwg
Apr/19/2013 10:32am

CALL 2 WORKING DAYS
BEFORE YOU DIG
1-800-424-5555

CSD REVIEW
NOT FOR CONSTRUCTION
APRIL 2013

APPROVED FOR ADVERTISING
NANCY LOCKE
DEPARTMENT OF FINANCE & ADMINISTRATIVE SERVICES
SEATTLE, WASHINGTON 20
BY:
PURCHASING AND CONTRACTING SERVICES DIRECTOR

NAME OR INITIALS AND DATE
DESIGNED
CHECKED
DRAWN
CHECKED

INITIALS AND DATE
REVIEWED:
PE. CONST.
PROJ. MGR.
RECEIVED
REVISED AS BUILT

ALL WORK DONE IN ACCORDANCE WITH THE CITY OF SEATTLE STANDARD PLANS AND SPECIFICATIONS AND OTHER DOCUMENTS CALLED FOR IN SECTION 0-02.3 OF THE PROJECT MANUAL.

COREY MICHAEL JURCAK
STATE OF WASHINGTON
36909
REGISTERED PROFESSIONAL ENGINEER

City of Seattle
Seattle Department of Transportation
ORDINANCE NO. APPROVED
FUND:
INSPECTOR'S BOOK

2013 SIDEWALK DEVELOPMENT PROGRAM

JOB NO. PC TS5548A
R/W
CO TS5548C
VAULT PLAN NO. 774-956
SHEET 28 OF 60

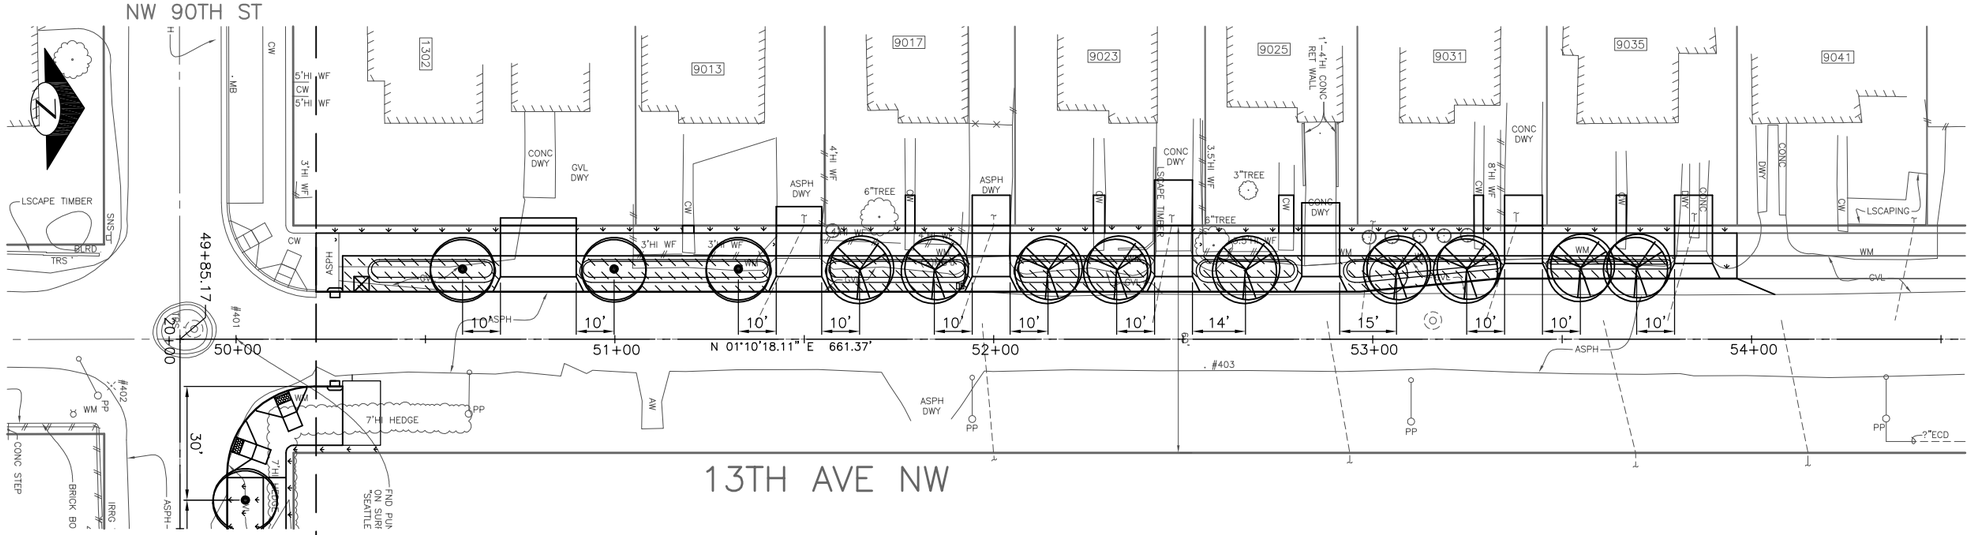

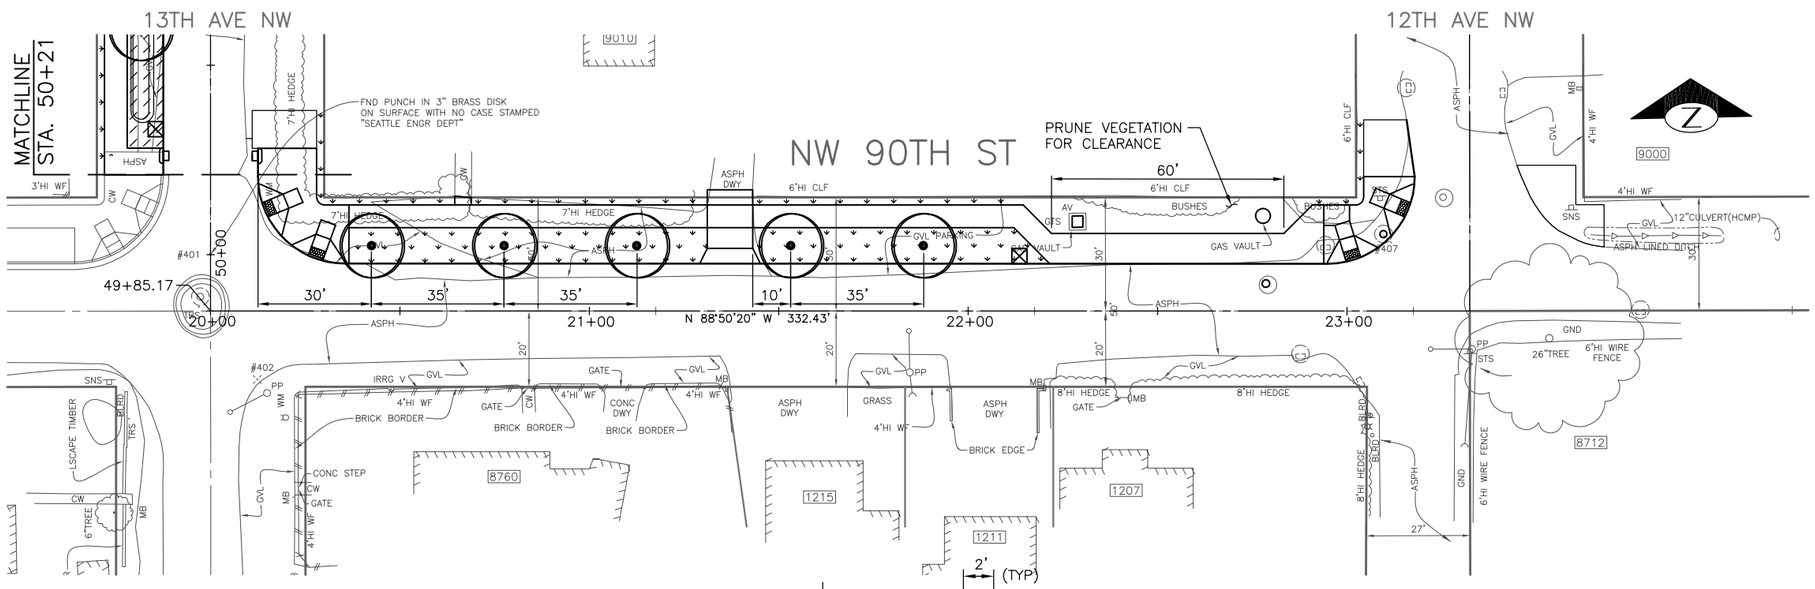

LANDSCAPING LEGEND

LANDSCAPE RESTORATION. SEEDED LAWN INSTALLATION (SEED MIX #2), OVER 6" TYPE A TOPSOIL. (REMOVE EX LANDSCAPING, COMMON EX).

2" BIORETENTION PLANTING. (REMOVE EX LANDSCAPING, COMMON EX.)

GENERAL NOTES

1. ROOT BARRIERS SHALL BE PROVIDED BETWEEN TREES AND EX UTILITIES WHERE MINIMUM CLEARANCE CAN NOT BE OBTAINED.

TREE LEGEND

SYMBOL	DESCRIPTION	QUANTITY	SIZE
	ACER NIGRUM GREENCOLUMN MAPLE	9	1¾–2" CALIPER
	ULMUS PARVIFOLIA 'EMER II' ALLEE ELM	8	2–2½" CALIPER
⊠	GALAXY MAGNOLIA	2	PER MANUFACT. RECCOM.

2" BIORETENTION PLANTING SCHEDULE

SYMBOL	QUANTITY (PER 50LF)	NAME
	8	POLYSTICHUM MUNTUM – SWORDFERN
	16	GAULTHERIA SHALLON – SALAL
	26	GERANIUM MACRORRHIZUM – HYBRID GERANIUM
	12	MAHONIA REPENS – CREEPING MAHONIA
	33	CORNUS 'KELSEYII' – KELSEY DOGWOOD
	8	POTENTILLA FRUITICOSA – TANGERINE
TOTAL	103	

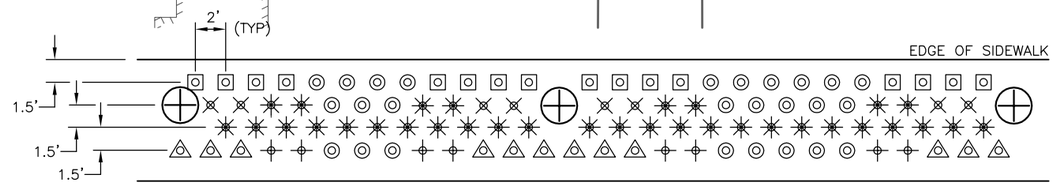

NOTE: PLANTING IS REPRESENTATIVE OF AREA BETWEEN TREES. TREE SPACING VARIES.

2" BIORETENTION PLANTING DETAIL 1/35

13TH AVENUE NW
NTS

STATE OF WASHINGTON REGISTERED LANDSCAPE ARCHITECT
SHANE E DeWALD
CERTIFICATE NO. 473

20 10 0 20 40
SCALE IN FEET

LD1
13TH AVE NW – LANDSCAPING PLAN

VAULT SERIAL NO.	DATE	MARK	NATURE REVISIONS	MADE	CHK'D	REV'D
35896						

P:\STDrafter\2013_SDP\13th Ave NW\A_PLOT FILES\TS5548A-P-LD00.dwg
Apr/19/2013 11:02am

CALL 2 WORKING DAYS BEFORE YOU DIG 1-800-424-5555

CSD REVIEW
NOT FOR CONSTRUCTION
APRIL 2013

APPROVED FOR ADVERTISING
NANCY LOCKE
DEPARTMENT OF FINANCE & ADMINISTRATIVE SERVICES
SEATTLE, WASHINGTON 20
BY:
PURCHASING AND CONTRACTING SERVICES DIRECTOR

NAME OR INITIALS AND DATE
DESIGNED
CHECKED
DRAWN
CHECKED

INITIALS AND DATE
REVIEWED:
PE. CONST.
PROJ. MGR.
RECEIVED
REVISED AS BUILT

ALL WORK DONE IN ACCORDANCE WITH THE CITY OF SEATTLE STANDARD PLANS AND SPECIFICATIONS AND OTHER DOCUMENTS CALLED FOR IN SECTION 0-02.3 OF THE PROJECT MANUAL.

COREY MICHAEL JURCAK
STATE OF WASHINGTON
36909
REGISTERED PROFESSIONAL ENGINEER

City of Seattle
Seattle Department of Transportation
ORDINANCE NO. APPROVED
FUND:
INSPECTOR'S BOOK

2013 SIDEWALK DEVELOPMENT PROGRAM

JOB NO. PC TS5548A
R/W
CO TS5548C
VAULT PLAN NO. 774-956
SHEET 35 OF 60