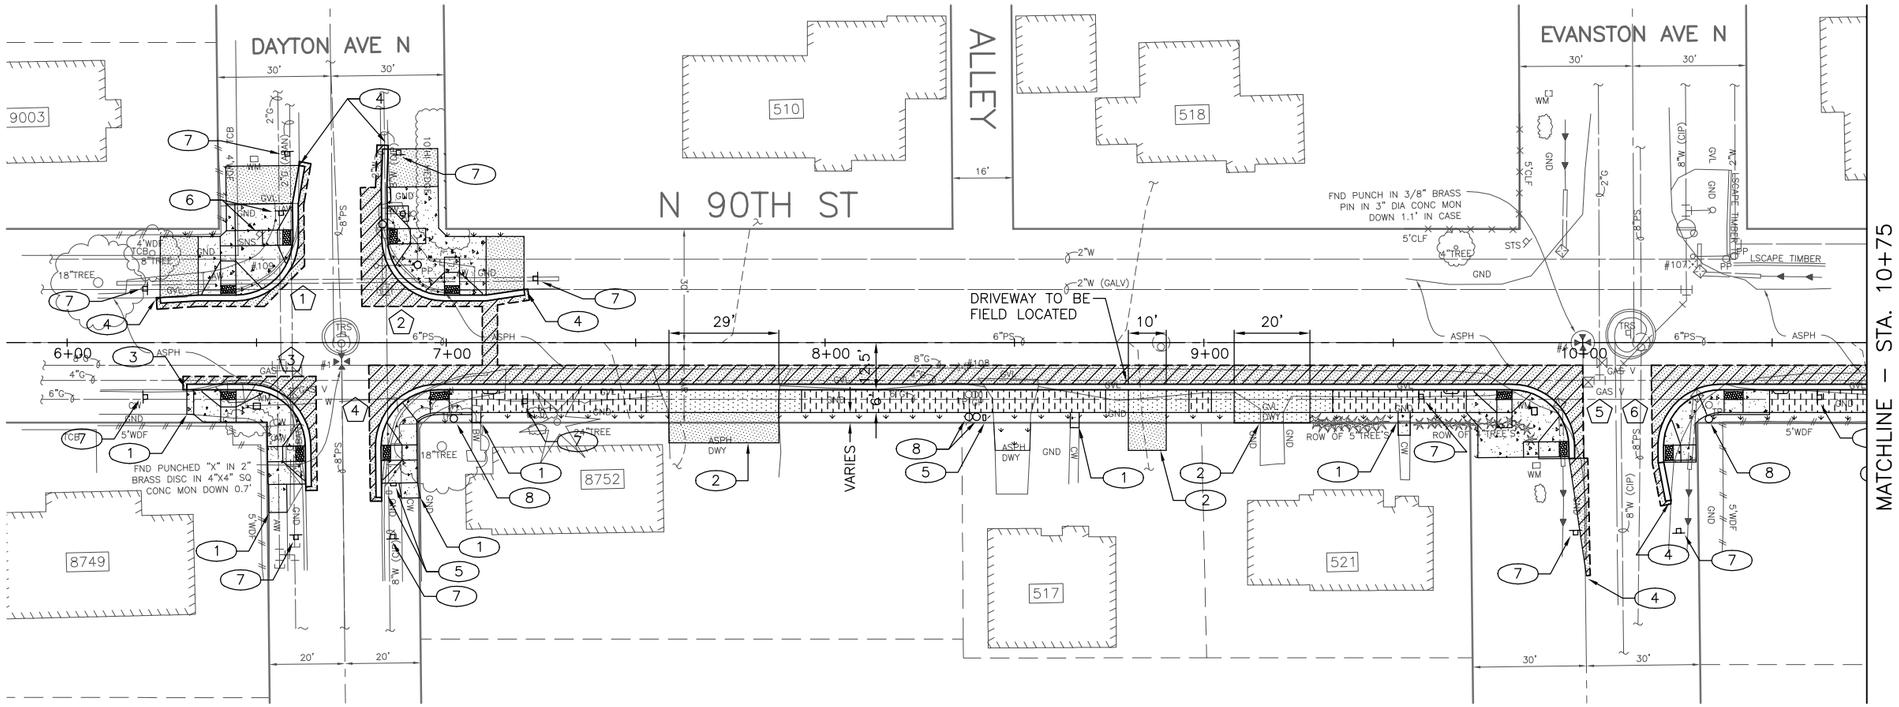

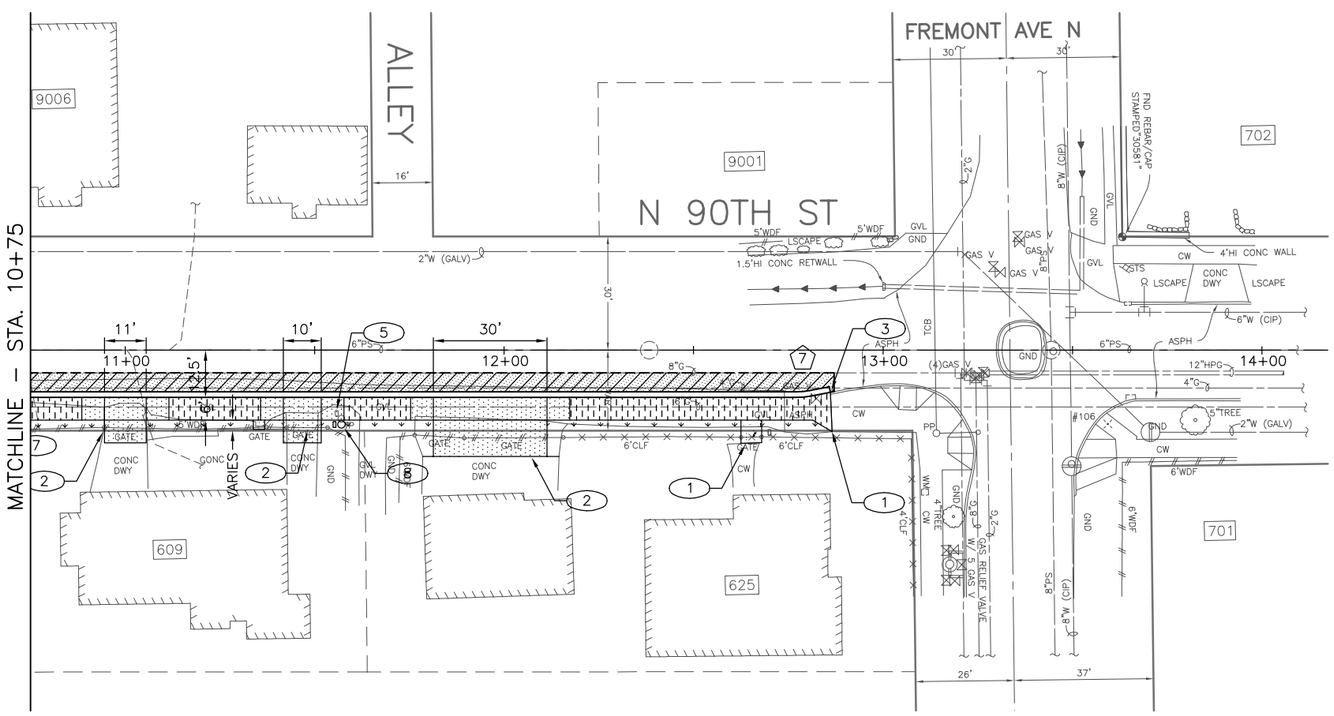

PAVING LEGEND

- PAVEMENT. 2" HMA CL ½", OVER 9" HMA CL 1", OVER MNRL AGG TYPE 2, 6" COMPACTED DEPTH.
- ASPHALT DRIVEWAY/PATH/LANDING. 3" HMA CL ½", OVER MNRL AGG TYPE 2, 6" COMPACTED DEPTH.
- CEM CONC DRIVEWAY W/ 25% POZZOLANS. 6" CEM CONC, OVER MNRL AGG TYPE 2, 6" COMPACTED DEPTH, PER STD PLAN NO. 430B.
- PERMEABLE PAVEMENT SIDEWALK, PER STD PLAN NO. 425.
- CEM CONC SIDEWALK W/ 25% POZZOLANS, PER STD PLAN NO. 420.
- LANDSCAPE RESTORATION. SEEDED LAWN INSTALLATION (SEED MIX #2), OVER 6" TYPE A TOPSOIL. (REMOVE EX LANDSCAPING, COMMON EX).
- CURB RAMP W/ 25% POZZOLANS AND DETECTABLE WARNING, PER STD PLAN NO. 422A OR 422B.
- CEM CONC CURB AND GUTTER W/ 25% POZZOLANS, PER STD PLAN NO. 410B.

CONSTRUCTION NOTES

1. MATCH EX SIDEWALK/LANDING.
2. MATCH EX DRIVEWAY.
3. MATCH EX CURB.
4. MATCH EX EDGE OF PAVEMENT.
5. REMOVE AND RELOCATE EX MAILBOX.
6. RELOCATE EX SIGN, PER COS STD PLAN NO. 620/621.
7. INSTALL SIGN R7–NP "NO PARKING", PER COS STD PLAN NO. 620/621.
8. RELOCATE EX POWER/LIGHT POLE.

GENERAL NOTES

1. CONTRACTOR SHALL COORDINATE MAILBOX AND SIGNAGE REMOVAL AND INSTALLATION.

SIGNAGE LEGEND

- MAILBOX
- SIGN

CURB RETURN SCHEDULE

	PC – STA, OFFSET	PT – STA, OFFSET	RADIUS	LENGTH	PC	1/4	1/2	3/4	PT
1	6+44.54, 12.50' LT	6+59.54, 27.67' LT	15.00'	23.73'	334.60	335.04	335.44	335.69	335.79
2	6+84.55, 27.32' LT	6+99.54, 12.50' LT	15.00'	23.38'	336.10	336.17	336.25	336.32	336.40
3	6+47.83, 12.50' RT	6+62.83, 27.33' RT	15.00'	23.39'	334.59	334.97	335.35	335.68	335.76
4	6+82.84, 27.66' RT	6+97.84, 12.50' RT	15.00'	23.73'	336.03	336.09	336.15	336.21	336.27
5	9+81.32, 12.50' RT	9+96.32, 27.33' RT	15.00'	23.39'	336.86	336.71	336.56	336.41	336.26
6	10+21.33, 27.66' RT	10+36.33, 12.50' RT	15.00'	23.73'	336.29	336.43	336.57	336.70	336.84
7	12+77.11, 12.50' RT	12+80.91, 12.13' RT	20.00'	3.82'	338.63	–	–	–	338.73

N

20 10 0 20 40
SCALE IN FEET

PV1
N 90TH ST – PAVING PLAN

VAULT SERIAL NO.	DATE	MARK	NATURE REVISIONS	MADE	CHK'D	REV'D
35896						

P:\STDrafter\2013_SDP\N 90th St\A_PLOT FILES\TS5550A-P-PV00.dwg
Apr/19/2013 11:22am

CALL 2 WORKING DAYS BEFORE YOU DIG 1–800–424–5555

CSD REVIEW
NOT FOR CONSTRUCTION
APRIL 2013

APPROVED FOR ADVERTISING
NANCY LOCKE
DEPARTMENT OF FINANCE & ADMINISTRATIVE SERVICES
SEATTLE, WASHINGTON . . . . . 20 . .
BY: . . . . . .
PURCHASING AND CONTRACTING SERVICES DIRECTOR

NAME OR INITIALS AND DATE
DESIGNED . – – . . . . . .
CHECKED . – – . . . . . .
DRAWN . – – . . . . . .
CHECKED . – – . . . . . .

INITIALS AND DATE
REVIEWED:
PE . – – . . . . . CONST. . . . . .
PROJ. MGR. . – – . . . . . .
RECEIVED . . . . . .
REVISED AS BUILT . . . . . .

ALL WORK DONE IN ACCORDANCE WITH THE CITY OF SEATTLE STANDARD PLANS AND SPECIFICATIONS AND OTHER DOCUMENTS CALLED FOR IN SECTION 0–02.3 OF THE PROJECT MANUAL.

City of Seattle
Seattle Department of Transportation
ORDINANCE NO. . . . . APPROVED. . . . . .
FUND: . . . . . .
INSPECTOR'S BOOK . . . . . .

2013 SIDEWALK DEVELOPMENT PROGRAM

JOB NO. PC TS5550A R/W CO TS5550C
VAULT PLAN NO. 774-956
SHEET 39 OF 60