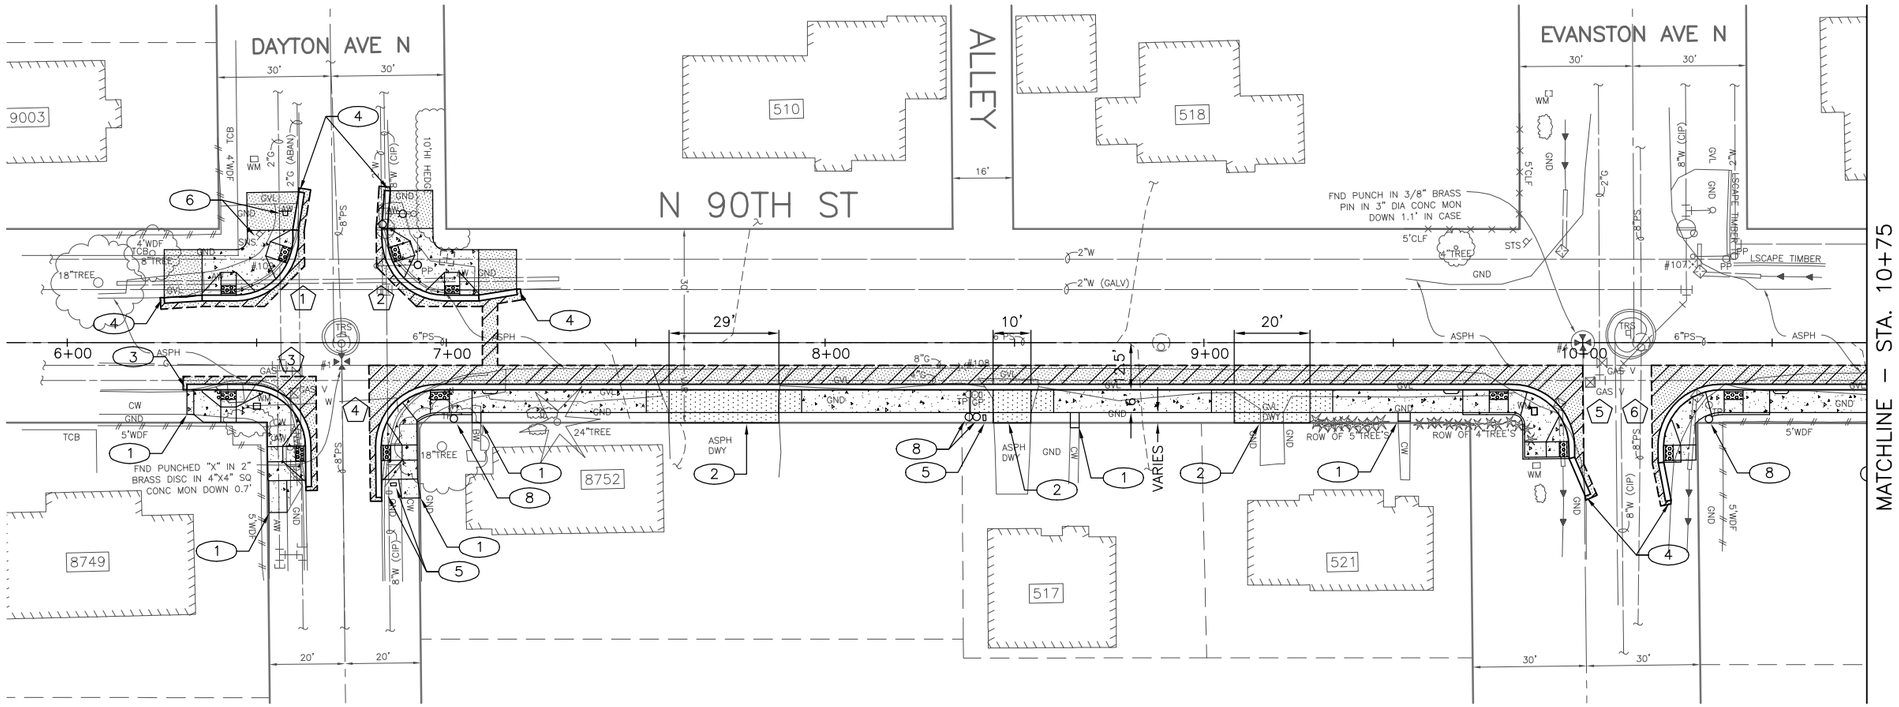

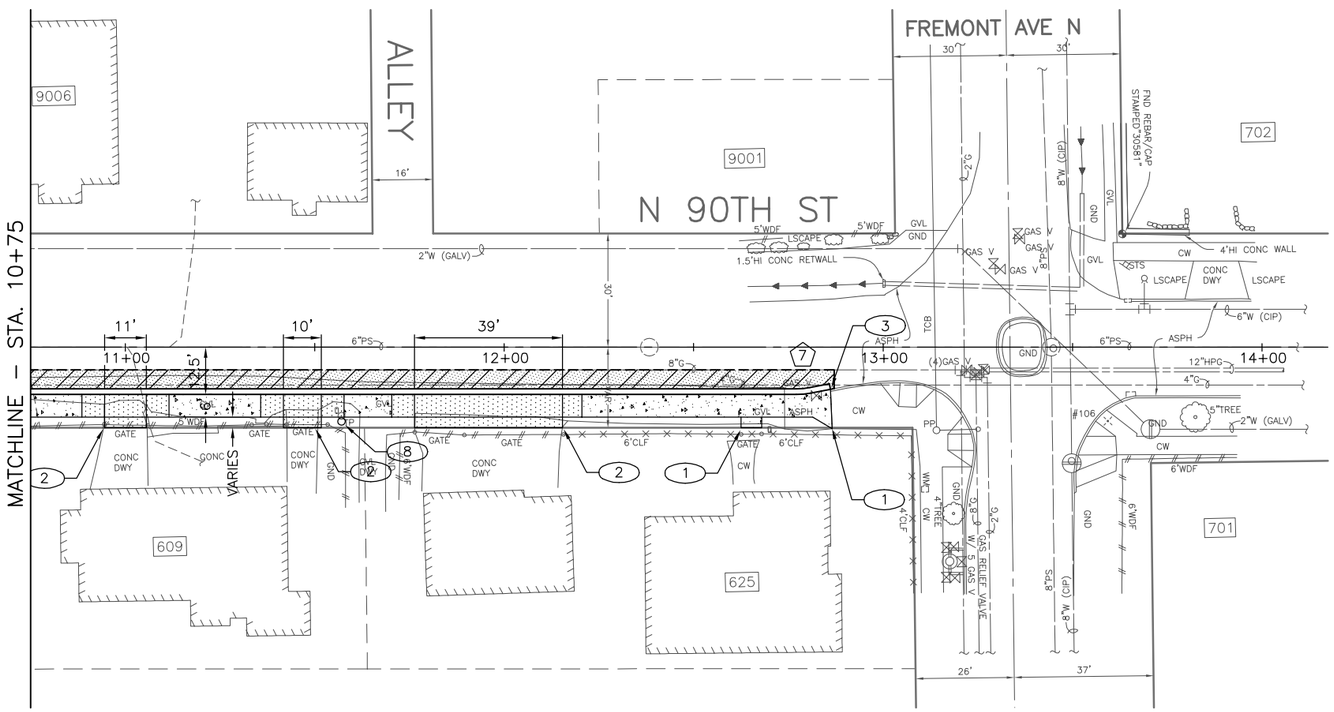

PAVING LEGEND

- PAVEMENT. 2" HMA CL ½", OVER 9" HMA CL 1", OVER MNRL AGG TYPE 2, 6" COMPACTED DEPTH.
- CEM CONC DRIVEWAY. 6" CEM CONC, OVER MNRL AGG TYPE 2, 6" COMPACTED DEPTH, PER STD PLAN NO 430B.
- ASPHALT LANDING. 3" HMA CL ½", OVER MNRL AGG TYPE 2, 6" COMPACTED DEPTH.
- PERMEABLE PAVEMENT SIDEWALK, PER STD PLAN 420.
- LANDSCAPE RESTORATION. SEEDED LAWN INSTALLATION (SEED MIX #2), OVER 6" TYPE A TOPSOIL (REMOVE EX LANDSCAPING).
- AMENDED SOILS
- CURB RAMP W/ DETECTABLE WARNING, PER STD PLAN NO. 422A OR 422B.
- CEM CONC CURB AND GUTTER W/ 25% POZZOLANS, PER STD PLAN NO. 410B

CONSTRUCTION NOTES

1. MATCH EX SIDEWALK/LANDING.
2. MATCH EX DRIVEWAY.
3. MATCH EX CURB.
4. MATCH EX EDGE OF PAVEMENT.
5. REMOVE AND RELOCATE EX MAILBOX.
6. RELOCATE EX SIGN, PER COS STD PLAN NO. 620/621.
7. INSTALL "NO PARKING" SIGN, PER COS STD PLAN NO. 620/621.
8. RELOCATE EX POWER/LIGHT POLE.

GENERAL NOTES

1. CONTRACTOR SHALL COORDINATE MAILBOX AND SIGNAGE REMOVAL AND INSTALLATION.

SIGNAGE LEGEND

- MAILBOX
- SIGN

CURB RETURN SCHEDULE

⬠	PC – STA, OFFSET	PT – STA, OFFSET	RADIUS	LENGTH	PC	1/4	1/2	3/4	PT
1	6+44.54, 12.50' LT	6+59.54, 27.67' LT	20.00'	23.73'					
2	6+84.55, 27.32' LT	6+99.54, 12.50' LT	20.00'	23.38'					
3	6+47.83, 12.50' RT	6+62.83, 27.33' RT	20.00'	23.39'					
4	6+82.84, 27.66' RT	6+97.84, 12.50' RT	20.00'	23.73'					
5	9+81.32, 12.50' RT	9+96.32, 27.33' RT	20.00'	23.39'					
6	10+21.33, 27.66' RT	10+36.33, 12.50' RT	20.00'	23.73'					
7	12+77.11, 12.50' RT	12+80.91, 12.13' RT	20.00'	3.82'					

N

20 10 0 20 40
SCALE IN FEET

PV1
N 90TH ST – PAVING PLAN

VAULT SERIAL NO.	DATE	MARK	NATURE REVISIONS	MADE	CHK'D	REV'D
35XXX						

P:\STbrafter\2013_SDP\N 90th St\A_PLOT FILES\TS5550A-P-PV00.dwg
Jan/15/2013 2:34pm

CALL 2 WORKING DAYS BEFORE YOU DIG 1–800–424–5555

60% REVIEW
NOT FOR CONSTRUCTION
JANUARY 2013

APPROVED FOR ADVERTISING
NANCY LOCKE
DEPARTMENT OF FINANCE & ADMINISTRATIVE SERVICES
SEATTLE, WASHINGTON . . . . . 20 . .
BY: . . . . . .
PURCHASING AND CONTRACTING SERVICES DIRECTOR

NAME OR INITIALS AND DATE	INITIALS AND DATE
DESIGNED . ––	REVIEWED:
CHECKED . ––	PE. –– CONST.
	PROJ. MGR. ––
DRAWN . ––	RECEIVED
CHECKED . ––	REVISED AS BUILT

ALL WORK DONE IN ACCORDANCE WITH THE CITY OF SEATTLE STANDARD PLANS AND SPECIFICATIONS AND OTHER DOCUMENTS CALLED FOR IN SECTION 0-02.3 OF THE PROJECT MANUAL.

City of Seattle
Seattle Department of Transportation
ORDINANCE NO. . . . . APPROVED. . . . . .
FUND: . . . . . .
INSPECTOR'S BOOK . . . . . .

2013 SIDEWALK DEVELOPMENT PROGRAM

JOB NO. PC TS5550A R/W CO TS5550C
VAULT PLAN NO. 774-XXX
SHEET 33 OF XX