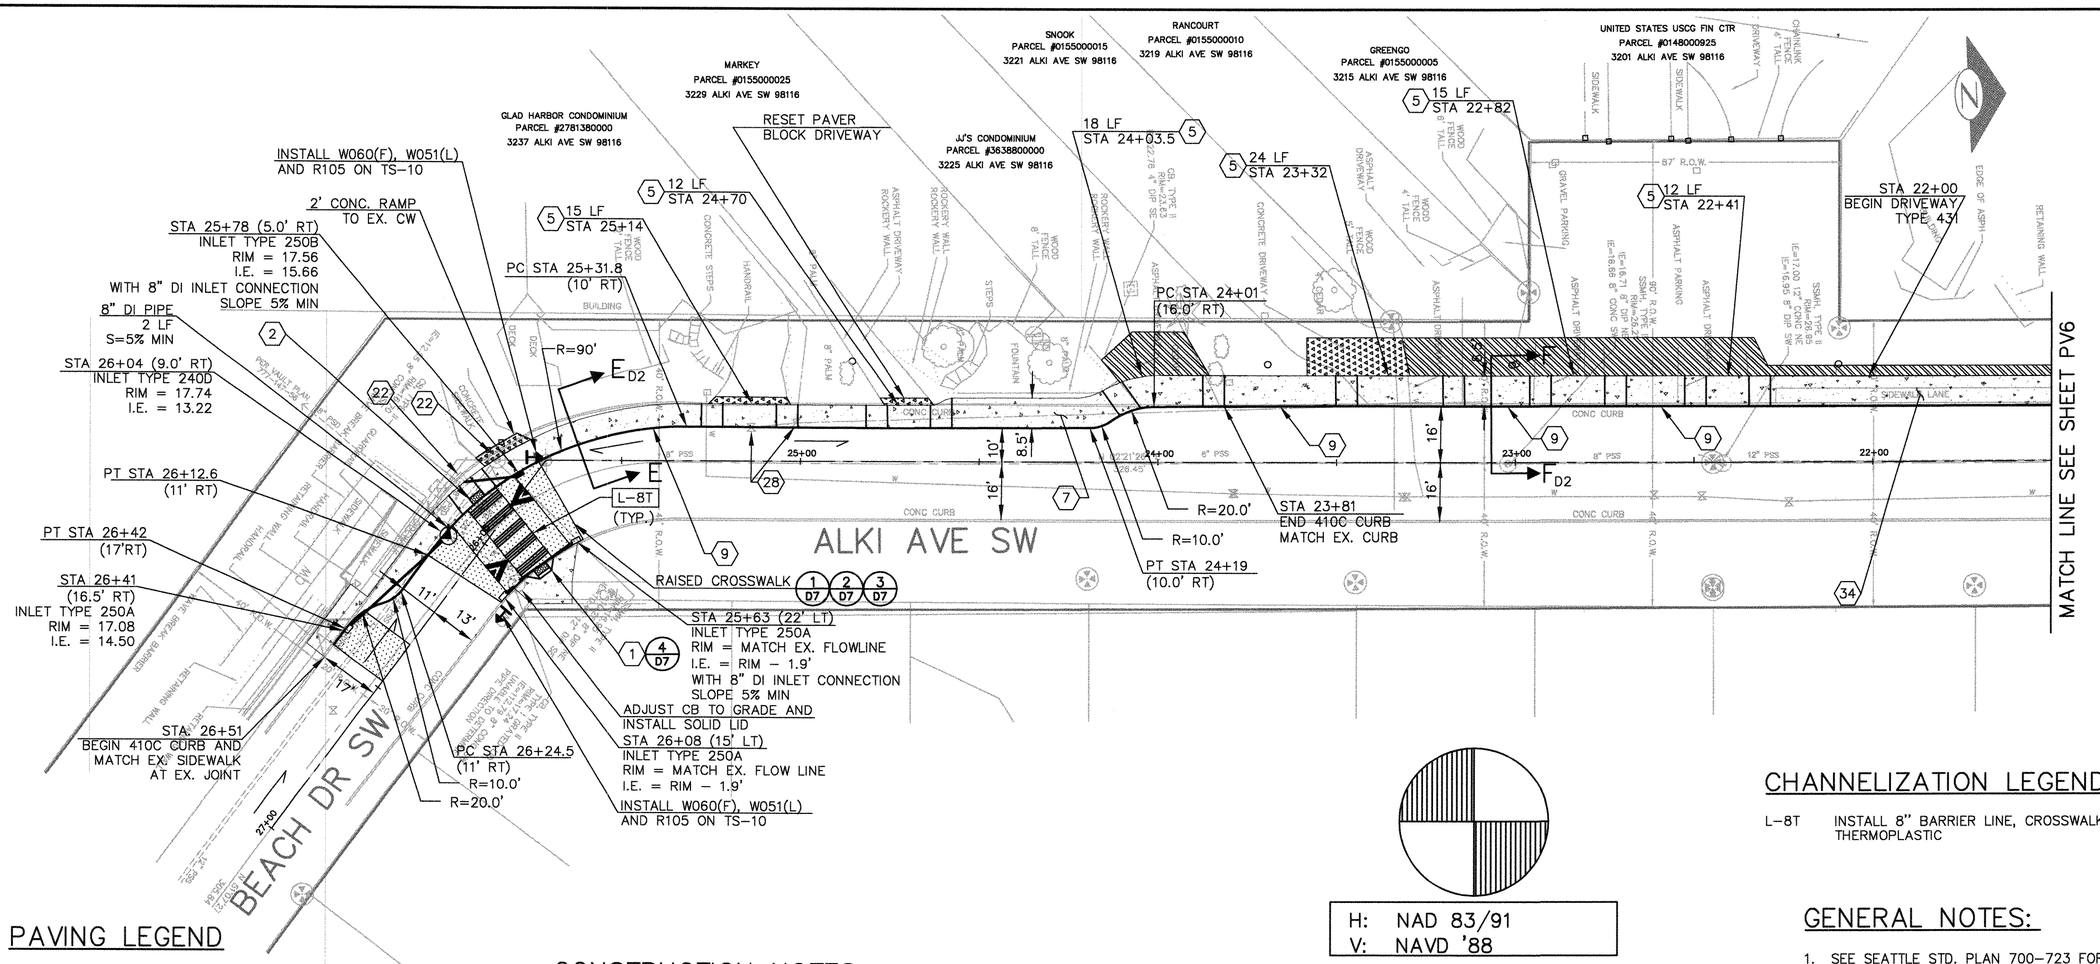

PAVING LEGEND

- CONC SIDEWALK TYPE 420 (REM EX PAVEMENT, CW OR SOD)
- CURB (REM EX. CURB)
- CURB RAMP TYPE 422A (REM EX CW, SOD, OR ASPHALT)
- SEEDED LAWN INSTALLATION (SEE SPECIFICATIONS) (REM EX. CW, ASPHALT OR GRAVEL)
- HMA PAVEMENT PER TYPICAL SECTION (REM EX CW, SOD, OR ASPHALT)
- PAVEMENT CEM. CONC., CL. 6.5 (1-1/2 IN.), 10 IN.
- TEMPORARY CONSTRUCTION EASEMENT
- ASPHALT DRIVEWAY, 3" HMA CL 1/2 INCH, PG 64-22 OVER COMPACTED SUBGRADE OR MIN AGG TYPE 2 (REMOVE EX DWY)
- CEMENT CONC DRIVEWAY, 6" (REMOVE EX DWY)

CONSTRUCTION NOTES

1. INSTALL CURB RAMP PER COS STD PLAN 422A
2. INSTALL CURB RAMP PER COS STD PLAN 422B
3. TO 4. NOT USED THIS SHEET
5. INSTALL CONC. DRIVEWAY PER COS STD PLAN 430B
6. NOT USED THIS SHEET
7. INSTALL CEM. CONC. SIDEWALK PER COS STD PLAN 420 (TYP)
8. NOT USED THIS SHEET
9. INSTALL CEM. CONC. CURB PER COS STD PLAN 410C
10. TO 21. NOT USED THIS SHEET
22. ADJUST EX. MH, CB, OR VC
23. TO 27. NOT USED THIS SHEET
28. ADJUST EX. VALVE BOX TO GRADE
29. TO 33. NOT USED THIS SHEET
34. INSTALL CONC. DRIVEWAY PER COS STD PLAN 431
35. TO 35. NOT USED THIS SHEET

CHANNELIZATION LEGEND

L-8T INSTALL 8" BARRIER LINE, CROSSWALK, CROSSHATCH, THERMOPLASTIC

H: NAD 83/91
V: NAVD '88

BASIS OF BEARING:

CITY DATUM/NAVD88 DIFFERENCE:
CITY OF SEATTLE

PROJECT FIELD BOOK: WSI FIELD BOOK 1, PAGES 1-45, 207-061-01

BENCH (NAVD-88) FIELDBOOK/PAGE:

BENCH (COS) FIELDBOOK/PAGE:

COORDINATE BASIS:
MONUMENT (1) HELD: CITY OF SEATTLE, CONTROL PNT# 012, N 212.010.419, E 1253006.397
FOR LOCATION: FOR AZIMUTH:
MONUMENT (2) HELD: CITY OF SEATTLE, CONTROL PNT# 633, N 214156.109, E 1248982.777
FOR LOCATION: FOR AZIMUTH:
MONUMENT (3) HELD: VERTICAL BENCH MARK, CITY OF SEATTLE PNT# 1093, ELEV = 19.65
FOR LOCATION: FOR AZIMUTH:

GENERAL NOTES:

1. SEE SEATTLE STD. PLAN 700-723 FOR PAVEMENT MARKING DETAILS.
2. ALL CONNECTIONS TO EX. PSD SHALL BE MADE PER COS STD PLAN 261.
3. SHARROW AND PAVEMENT MARKERS SHALL BE INSTALLED AS LOCATED BY THE ENGINEER.

20 10 0 20 40
SCALE IN FEET

PV5
ALKI AVE SW PAVING PLAN

MARK	DATE	REVISIONS	MADE BY	CHK'D	REV'D

VAULT SERIAL NO. 35123
pw:\Trans_Design\28001_NSFContract2\Design_Alki Ave SW_495_Design\CADD\Street\28001_PV5.dwg
Nov-05-08 11:59am a:\Trans_Design\28001_NSFContract2\Design_Alki Ave SW_495_Design\CADD\Street\28001_PV5.dwg

Perteet Inc.
206-436-0515 • 1-800-615-9900
505 5th Avenue S, Suite 210
Seattle, Washington 98104

0 1/2 1
IF THIS BAR DOES NOT MEASURE 1" THEN DRAWING IS NOT PLOTTED TO ORIGINAL SCALE.

APPROVED FOR ADVERTISING
FRED PODESTA
DEPARTMENT OF EXECUTIVE ADMINISTRATION
SEATTLE, WASHINGTON . . . . . 20 . .
BY: . . . . . DIRECTOR, CONTRACTING SERVICES

NAME OR INITIALS AND DATE	INITIALS AND DATE
DESIGNED J. THOMSEN . . . 09/12/08	REVIEWED:
CHECKED W. BOVEY. 09/12/08	DES. 11-13-08 CONST.
DRAWN . L. SANDY 09/19/08	SDOT . . . . . PROJ. MGR. 11/13/08
CHECKED M. MACIAS . . . 09/19/08	RECEIVED . . . . .
ALL WORK DONE IN ACCORDANCE WITH THE CITY OF SEATTLE STANDARD PLANS AND SPECIFI-CATIONS AND OTHER DOCUMENTS CALLED FOR IN SECTION 0-02.3 OF THE PROJECT MANUAL.	REVISED AS BUILT . . . . .

JESSE A. THOMSEN 41870 REGISTERED PROFESSIONAL ENGINEER 11-6-2008

City of Seattle
Seattle Department of Transportation
ORDINANCE NO. 122560 . . . APPROVED. . . . . .
FUND: BRIDGING THE GAP
SCALE: H. 1"=20' INSPECTOR'S BOOK . . . . . .

NEIGHBORHOOD STREET FUND LARGE PROJECTS NEW SIDEWALKS

JOB NO.	PC	TS4332A
	R/W	
	CO	TS4333C
VAULT PLAN NO.	774-552	
SHEET	33 OF 41	

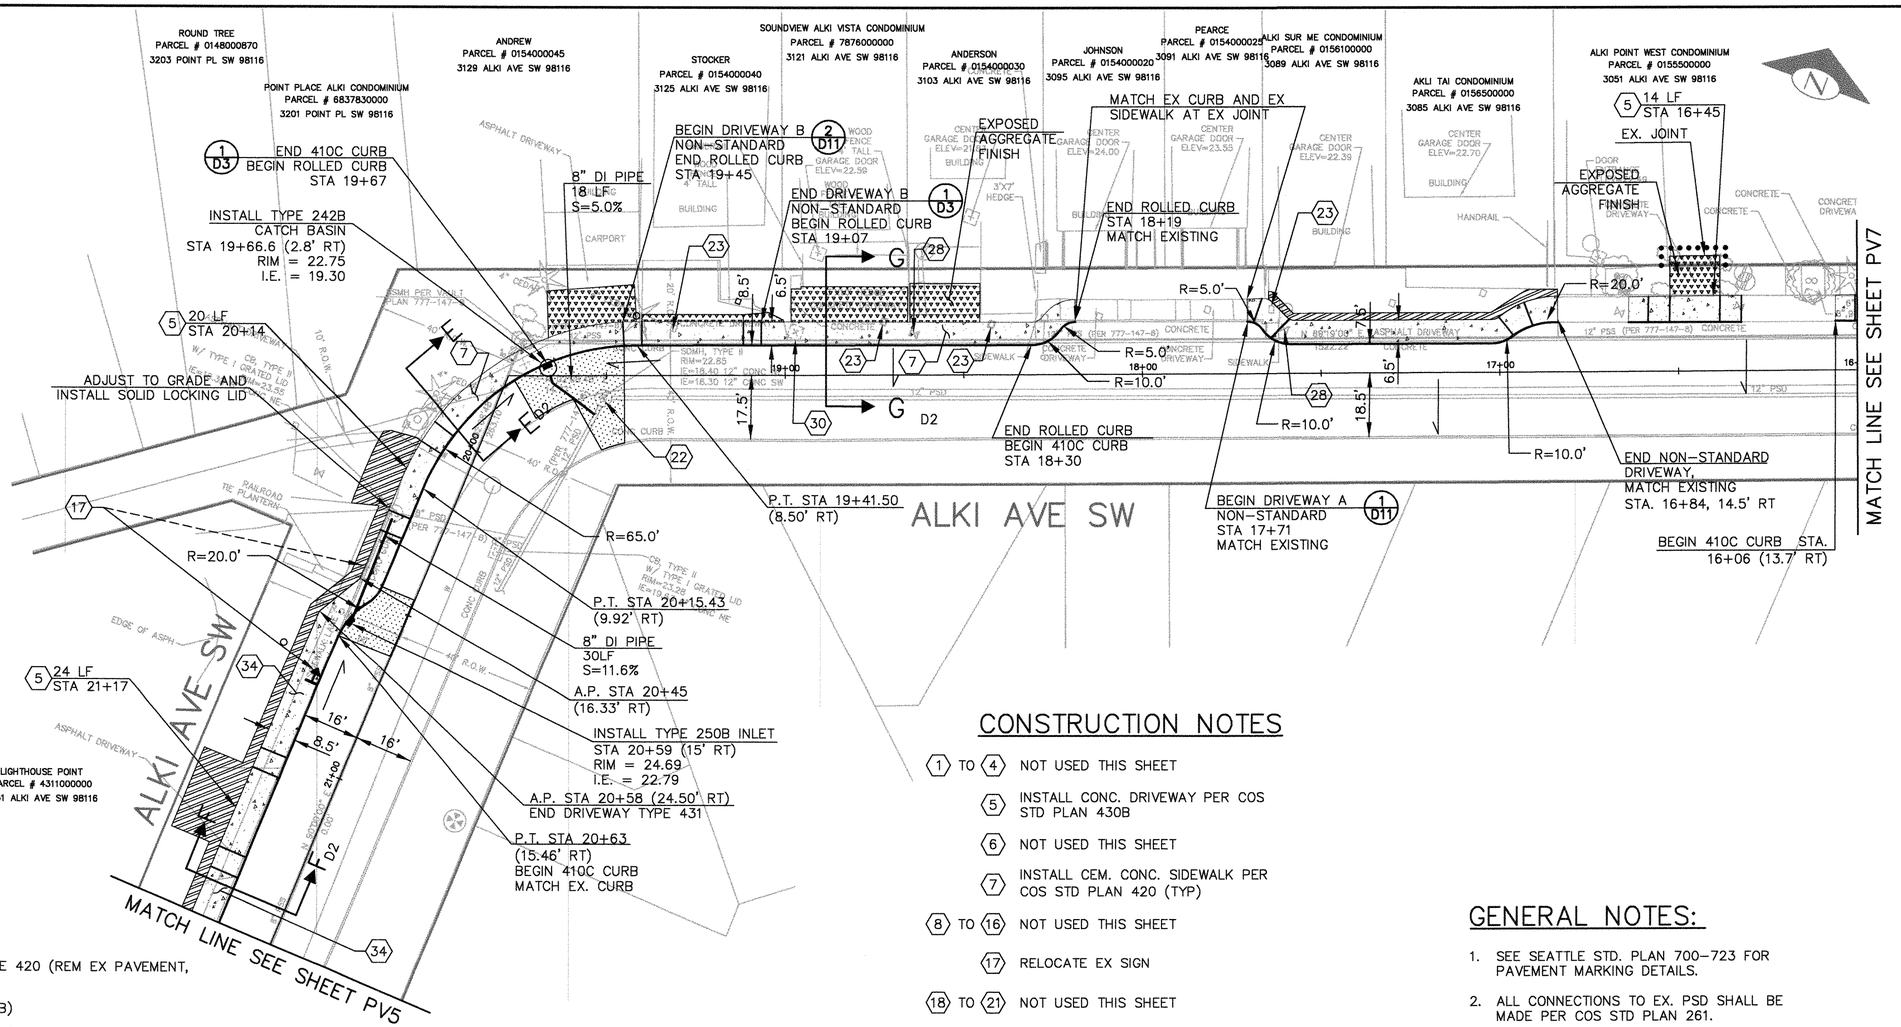

PAVING LEGEND

- CONC SIDEWALK TYPE 420 (REM EX PAVEMENT, CW OR SOD)
- CURB (REM EX. CURB)
- CURB RAMP TYPE 422A (REM EX CW, SOD, OR ASPHALT)
- SEEDED LAWN INSTALLATION (SEE SPECIFICATIONS) (REM EX. CW, ASPHALT OR GRAVEL)
- HMA PAVEMENT PER TYPICAL SECTION (REM EX CW, SOD, OR ASPHALT)
- PAVEMENT CEM. CONC., CL. 6.5 (1–1/2 IN.), 10 IN.
- TEMPORARY CONSTRUCTION EASEMENT
- ASPHALT DRIVEWAY, 3" HMA CL 1/2 INCH, PG 64–22 OVER COMPACTED SUBGRADE OR MIN AGG TYPE 2 (REMOVE EX DWY)
- CEMENT CONC DRIVEWAY, 6" (REMOVE EX DWY)

CONSTRUCTION NOTES

1 TO 4 NOT USED THIS SHEET

5 INSTALL CONC. DRIVEWAY PER COS STD PLAN 430B

6 NOT USED THIS SHEET

7 INSTALL CEM. CONC. SIDEWALK PER COS STD PLAN 420 (TYP)

8 TO 16 NOT USED THIS SHEET

17 RELOCATE EX SIGN

18 TO 21 NOT USED THIS SHEET

22 ADJUST EX MH, CB, OR VC

23 ADJUST WATER METER BOX TO GRADE BY SPU

24 TO 27 NOT USED THIS SHEET

28 ADJUST EX. VALVE BOX TO GRADE

29 TO 29 NOT USED THIS SHEET

30 UTILITY VAULT TO BE ADJUSTED TO GRADE BY SCL

31 TO 33 NOT USED THIS SHEET

34 INSTALL CONC. DRIVEWAY PER COS STD PLAN 431

35 TO 35 NOT USED THIS SHEET

GENERAL NOTES:

1. SEE SEATTLE STD. PLAN 700–723 FOR PAVEMENT MARKING DETAILS.
2. ALL CONNECTIONS TO EX. PSD SHALL BE MADE PER COS STD PLAN 261.
3. SHARROW AND PAVEMENT MARKERS SHALL BE INSTALLED AS LOCATED BY THE ENGINEER.

20 10 0 20 40
SCALE IN FEET

PV6
ALKI AVE SW PAVING PLAN

NO.	MARK	DATE	NATURE REVISIONS	MADE CHK'D REV'D

VAULT SERIAL NO. 351/23

Perteet Inc.
206-436-0515 • 1-800-615-9900
505 5th Avenue S, Suite 210
Seattle, Washington 98104

0 1/2 1
IF THIS BAR DOES NOT MEASURE 1" THEN DRAWING IS NOT PLOTTED TO ORIGINAL SCALE.

APPROVED FOR ADVERTISING
FRED PODESTA
DEPARTMENT OF EXECUTIVE ADMINISTRATION
SEATTLE, WASHINGTON . . . . . 20 . .
BY: . . . . . DIRECTOR, CONTRACTING SERVICES

NAME OR INITIALS AND DATE	
DESIGNED J. THOMSEN	09/12/08
CHECKED W. BOVEY	09/12/08
DRAWN L. SANDY	09/19/08
CHECKED M. MACIAS	09/19/08

ALL WORK DONE IN ACCORDANCE WITH THE CITY OF SEATTLE STANDARD PLANS AND SPECIFICATIONS AND OTHER DOCUMENTS CALLED FOR IN SECTION 0-02.3 OF THE PROJECT MANUAL.

INITIALS AND DATE	
REVIEWED DES.	
SDOT	PROJ. MGR.
RECEIVED	
REVISED AS BUILT	

CONST. 11/15/08

STATE OF WASHINGTON 41875 REGISTERED PROFESSIONAL ENGINEER 11-5-2009

City of Seattle
Seattle Department of Transportation
ORDINANCE NO. 122560 . . . APPROVED. . . . . .
FUND: . BRIDGING THE GAP .
SCALE: H. 1"=20' INSPECTOR'S BOOK . . . . . .

NEIGHBORHOOD STREET FUND
LARGE PROJECTS
NEW SIDEWALKS

JOB NO.	
PC	TS4332A
R/W	
CO	TS4333C
VAULT PLAN NO.	774–552
SHEET	34 OF 41

Nov-05-08 12:00pm J:\Trans_Design\38001_NSFContract2\Design_Alki Ave SW_495_Design\CAD\Street\2661_pv03.dwg

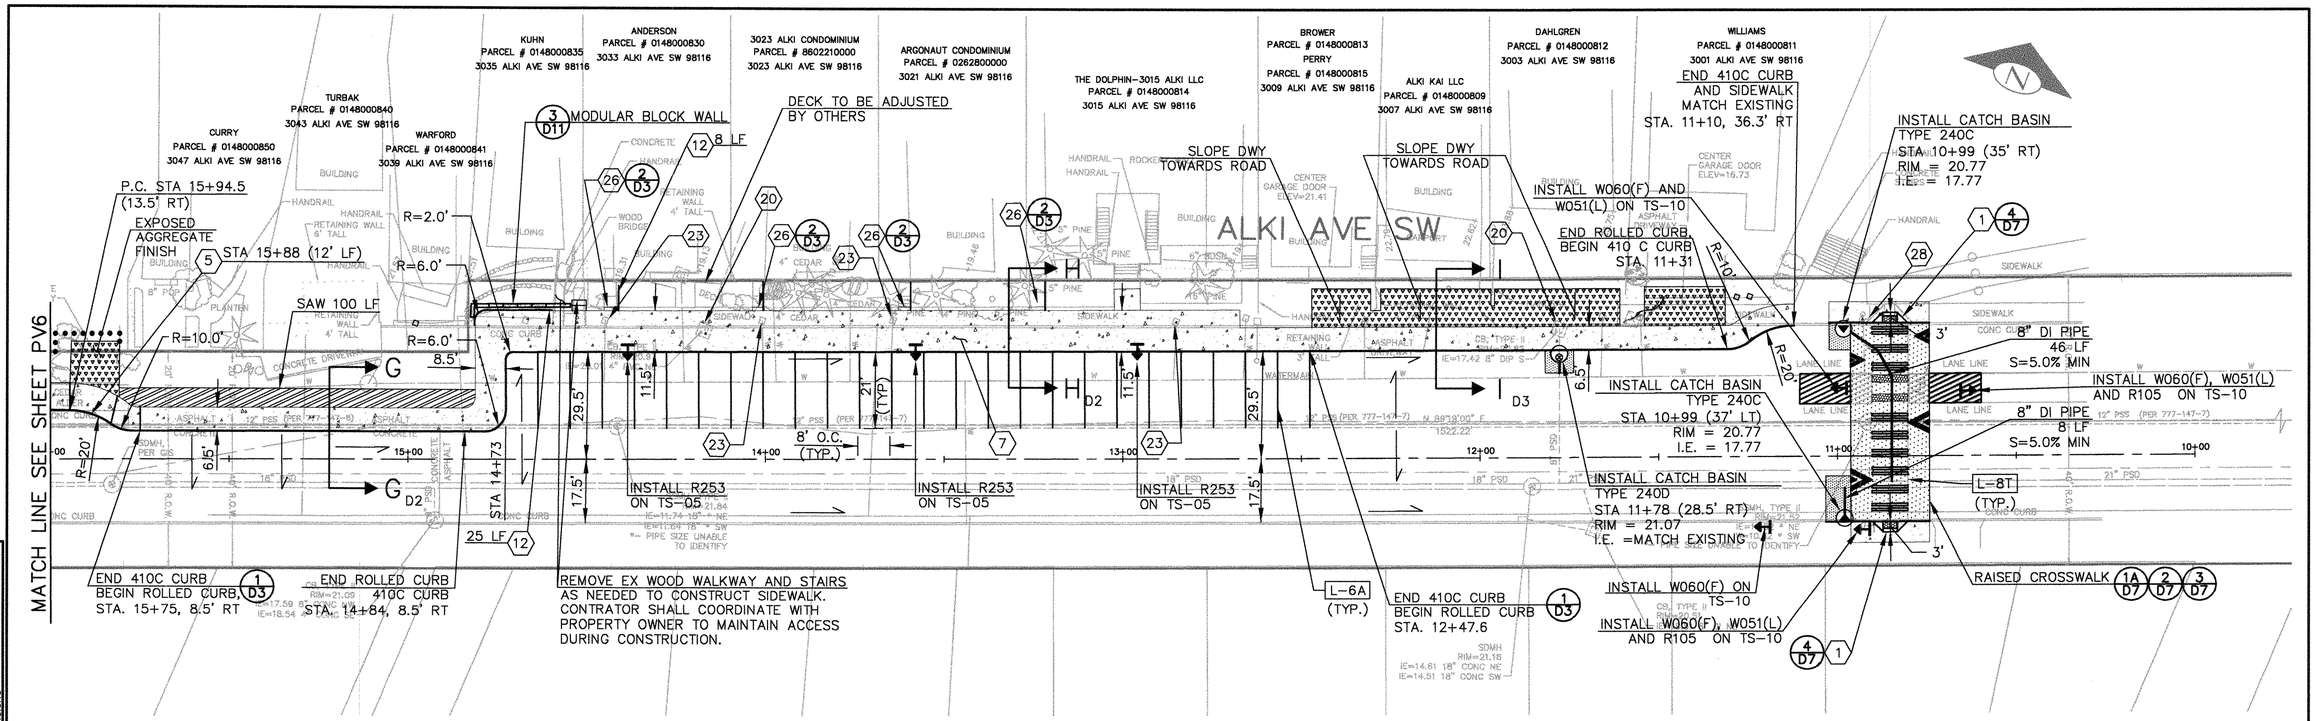

GENERAL NOTES:

1. SEE SEATTLE STD. PLAN 700-723 FOR PAVEMENT MARKING DETAILS.
2. ALL CONNECTIONS TO EX. PSD SHALL BE MADE PER COS STD PLAN 261.
3. SHARROW AND PAVEMENT MARKERS SHALL BE INSTALLED AS LOCATED BY THE ENGINEER.

PAVING LEGEND

- CONC SIDEWALK TYPE 420 (REM EX PAVEMENT, CW OR SOD)
- CURB (REM EX. CURB)
- CURB RAMP TYPE 422A (REM EX CW, SOD, OR ASPHALT)
- SEEDED LAWN INSTALLATION (SEE SPECIFICATIONS) (REM EX. CW, ASPHALT OR GRAVEL)
- HMA PAVEMENT PER TYPICAL SECTION (REM EX CW, SOD, OR ASPHALT)
- PAVEMENT CEM. CONC., CL. 6.5 (1-1/2 IN.), 10 IN.
- TEMPORARY CONSTRUCTION EASEMENT
- ASPHALT DRIVEWAY, 3" HMA CL 1/2 INCH, PG 64-22 OVER COMPACTED SUBGRADE OR MIN AGG TYPE 2 (REMOVE EX DWY)
- CEMENT CONC DRIVEWAY, 6" (REMOVE EX DWY)

CONSTRUCTION NOTES

1. INSTALL CURB RAMP PER COS STD PLAN 422A
2 TO 4. NOT USED THIS SHEET
5. INSTALL CONC. DRIVEWAY PER COS STD PLAN 430B
6. NOT USED THIS SHEET
7. INSTALL CEM. CONC. SIDEWALK PER COS STD PLAN 420 (TYP)
8 TO 11. NOT USED THIS SHEET
12. INSTALL PEDESTRIAN HANDRAIL PER COS STD PLAN 440
13. NOT USED THIS SHEET
14 TO 16. NOT USED THIS SHEET
17. RELOCATE EX SIGN
18 TO 21. NOT USED THIS SHEET
20. REMOVE EX. CATCH BASIN
21 TO 22. NOT USED THIS SHEET
23. ADJUST WATER METER BOX TO GRADE BY SPU
21 TO 25. NOT USED THIS SHEET
26. INSTALL CEM. CONC. STEPS PER COS STD PLAN 441
27. NOT USED THIS SHEET
28. ADJUST EX VALVE BOX TO GRADE
27 TO 35. NOT USED THIS SHEET

CHANNELIZATION LEGEND

L-6A INSTALL 4" PARKING STALL LINE

L-8T INSTALL 8" BARRIER LINE, CROSSWALK, CROSSHATCH, THERMOPLASTIC

20 10 0 20 40
SCALE IN FEET

PV7
ALKI AVE SW PAVING PLAN

NO.	DATE	MARK	NATURE REVISIONS	MADE	CHK'D	REV'D

VAULT SERIAL NO. 35125

Nov-05-08 12:01pm J:\Trans_Design\V8001_NSFContract2\Design_Alki Ave SW_495_Design\CA00\Street\V8001_PV07.dwg

Perteet Inc.
206-436-0515 • 1-800-615-9900
505 5th Avenue S, Suite 210
Seattle, Washington 98104

0 1/2 1
IF THIS BAR DOES NOT MEASURE 1" THEN DRAWING IS NOT PLOTTED TO ORIGINAL SCALE.

APPROVED FOR ADVERTISING
FRED PODESTA
DEPARTMENT OF EXECUTIVE ADMINISTRATION
SEATTLE, WASHINGTON . . . . . 20 . .
BY: . . . . . DIRECTOR, CONTRACTING SERVICES

NAME OR INITIALS AND DATE	INITIALS AND DATE
DESIGNED J. THOMSEN . . . 09/12/08	REVIEWED.
CHECKED W. BOVEY. 09/12/08	DES. 11-13-08 CONST.
DRAWN L. SANDY 09/19/08	SDOT . . . . . PROJ. MGR. 11/6/08
CHECKED M. MACIAS . . . 09/19/08	RECEIVED . . . . .
ALL WORK DONE IN ACCORDANCE WITH THE CITY OF SEATTLE STANDARD PLANS AND SPECIFICATIONS AND OTHER DOCUMENTS CALLED FOR IN SECTION 0-02.3 OF THE PROJECT MANUAL.	REVISED AS BUILT . . . . .

GEORGE A. THOMSEN 41879 REGISTERED PROFESSIONAL ENGINEER 11-6-2008

City of Seattle
Seattle Department of Transportation
ORDINANCE NO. 122560 . . . APPROVED. . . . . .
FUND: BRIDGING THE GAP
SCALE: H. 1"=20' INSPECTOR'S BOOK . . . . . .

NEIGHBORHOOD STREET FUND LARGE PROJECTS NEW SIDEWALKS

JOB NO. PC TS4332A R/W CO TS4333C
VAULT PLAN NO. 774-552
SHEET 35 OF 41

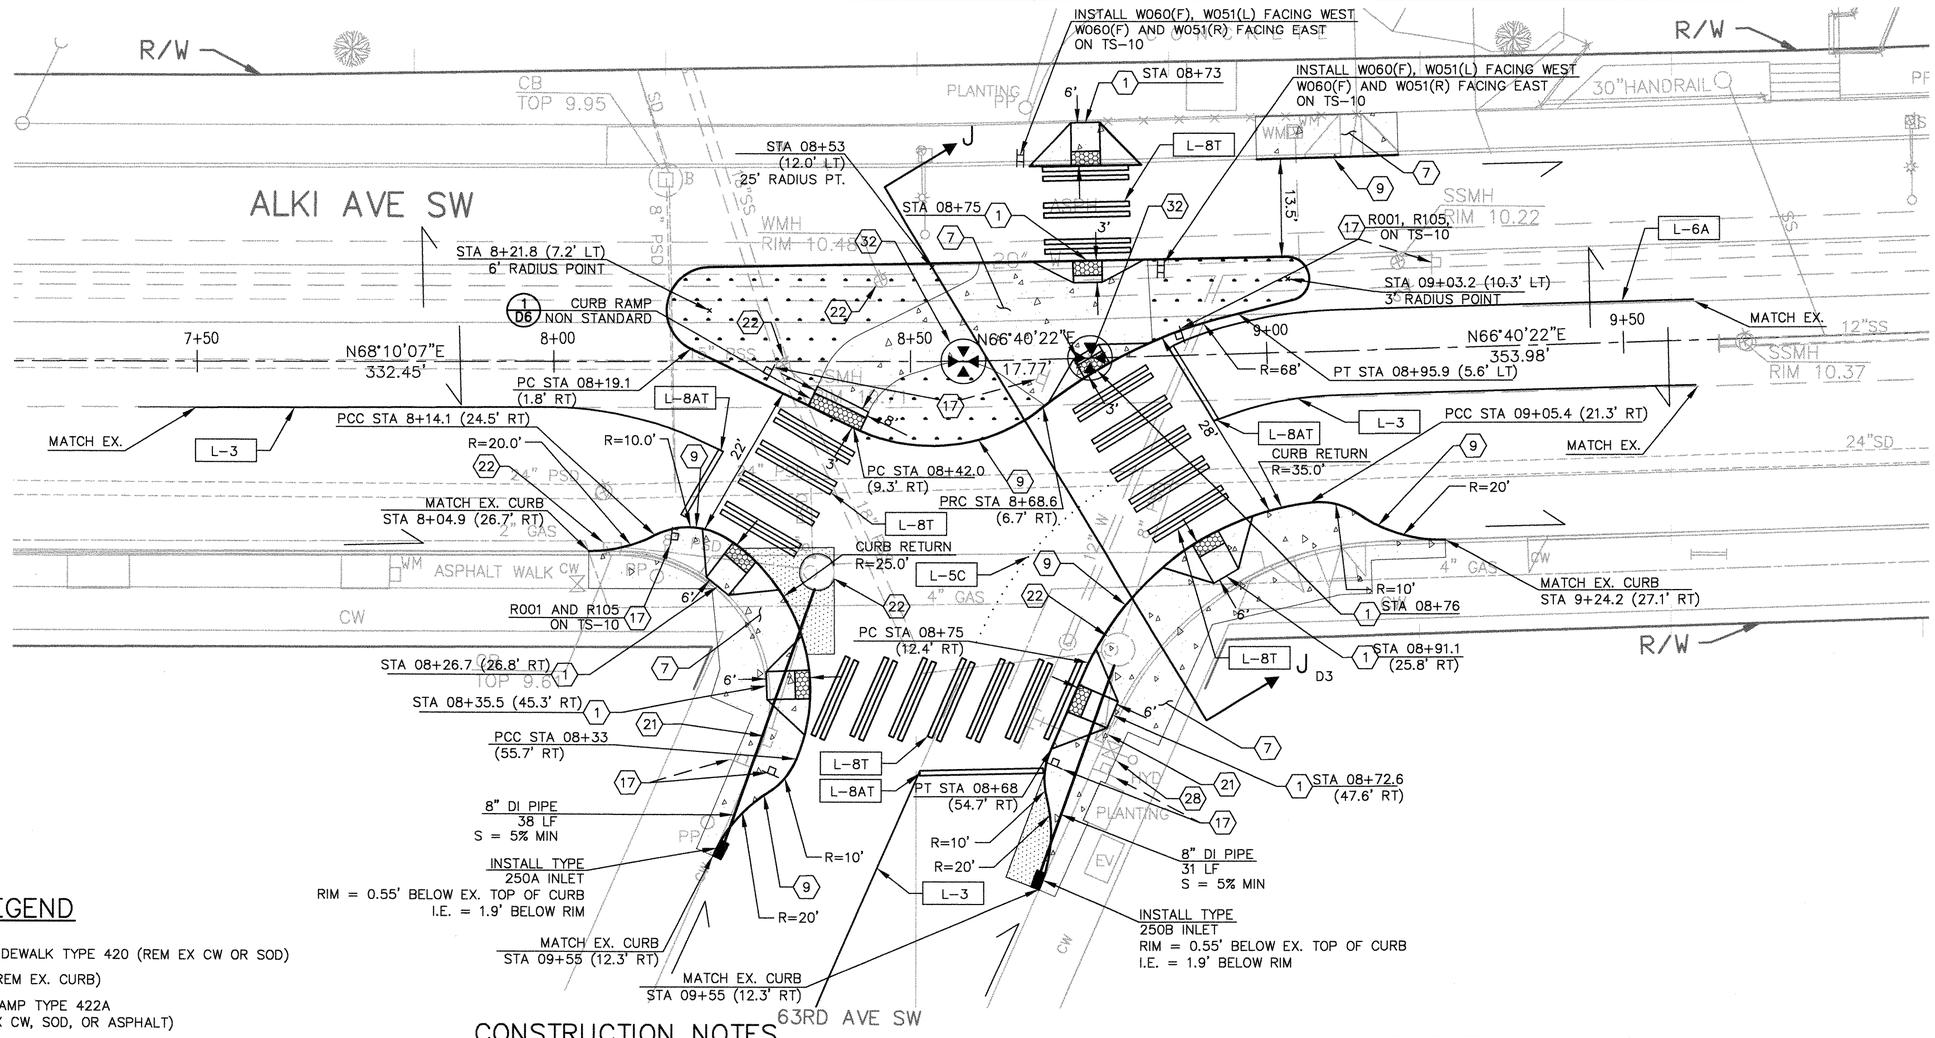

PAVING LEGEND

- CONC SIDEWALK TYPE 420 (REM EX CW OR SOD)
- CURB (REM EX. CURB)
- CURB RAMP TYPE 422A (REM EX CW, SOD, OR ASPHALT)
- SEEDED LAWN INSTALLATION (SEE SPECIFICATIONS) (REM EX. CW, ASPHALT OR GRAVEL)
- 3" HMA, CL 1/2", PG 64-22 OVER 10" CEM CONC BASE (REM EX CW, SOD, OR ASPHALT)
- TEMPORARY CONSTRUCTION EASEMENT
- ASPHALT DRIVEWAY, 3" HMA CL 1/2 INCH, PG 64-22 OVER COMPACTED SUBGRADE OR MIN AGG TYPE 2 (REMOVE EX DWY)
- CEMENT CONC DRIVEWAY, 6" (REMOVE EX DWY)

CONSTRUCTION NOTES

1. INSTALL CURB RAMP PER COS STD PLAN 422A
2. TO 6. NOT USED THIS SHEET
7. INSTALL CEM. CONC. SIDEWALK PER COS STD PLAN 420 (TYP)
8. NOT USED THIS SHEET
9. INSTALL CEM. CONC. CURB PER COS STD PLAN 410C
10. TO 16. NOT USED THIS SHEET
17. RELOCATE EX. SIGN
18. TO 20. NOT USED THIS SHEET
21. REMOVE EX. INLET AND EX. PSD PIPE
22. ADJUST EX. MH, CB, OR VC
23. TO 27. NOT USED THIS SHEET
28. ADJUST EX VALVE BOX TO GRADE
29. TO 31. NOT USED THIS SHEET
32. RELOCATE OR RESET MONUMENT AND MONUMENT FRAME AND COVER
33. TO 35. NOT USED THIS SHEET

CHANNELIZATION LEGEND

L-3	DASHED 4" YELLOW STRIPE (10' PAINT WITH 20' SKIP), LANELINE
L-5C	DASHED 4" WHITE STRIPE (2' PAINT WITH 4' SKIP), GUIDELINE
L-6A	INSTALL 4" SOLID WHITE STRIPE, EDGE LINE
L-8T	INSTALL 8" SOLID WHITE STRIPE
L-8AT	INSTALL 16" SOLID WHITE STRIPE, STOP BAR

GENERAL NOTES:

1. SEE SEATTLE STD. PLAN 700-723 FOR PAVEMENT MARKING DETAILS.
2. ALL CONNECTIONS TO EX. PSD SHALL BE MADE PER COS STD PLAN 261.

10 5 0 10 20
SCALE IN FEET

PV8

ALKI AVE SW PAVING PLAN

NO.	DATE	MARK	NATURE REVISIONS	MADE CHKD REVD

VAULT SERIAL NO. 35125
2007.dwg

Nov-13-08 8:52am J:\Trans_Design\V8001_NSFContract2\Design_Alki Ave SW_495_Design\CADD\Street\V8001_2007.dwg

Perteet Inc.
206-436-0515 • 1-800-615-9900
505 5th Avenue S, Suite 210
Seattle, Washington 98104

0 1/2 1
IF THIS BAR DOES NOT MEASURE 1" THEN DRAWING IS NOT PLOTTED TO ORIGINAL SCALE.

APPROVED FOR ADVERTISING
FRED PODESTA
DEPARTMENT OF EXECUTIVE ADMINISTRATION
SEATTLE, WASHINGTON . . . . . 20 . . .
BY: . . . . . DIRECTOR, CONTRACTING SERVICES

NAME OR INITIALS AND DATE	
DESIGNED J. THOMSEN	09/12/08
CHECKED W. BOVEY	09/12/08
DRAWN L. SANDY	09/19/08
CHECKED M. MACIAS	09/19/08

ALL WORK DONE IN ACCORDANCE WITH THE CITY OF SEATTLE STANDARD PLANS AND SPECIFICATIONS AND OTHER DOCUMENTS CALLED FOR IN SECTION 0-02.3 OF THE PROJECT MANUAL.

INITIALS AND DATE	
REVIEWED: DES.	CONST.
SDOT	PROJ. MGR.
RECEIVED	
REVISED AS BUILT	

JESSE A. THOMSEN — STATE OF WASHINGTON — 18973 — REGISTERED PROFESSIONAL ENGINEER — 11-13-08

City of Seattle
Seattle Department of Transportation
ORDINANCE NO. 122560 . . . APPROVED. . . . . .
FUND: BRIDGING THE GAP
SCALE: H. 1"=20' INSPECTOR'S BOOK . . . . . .

NEIGHBORHOOD STREET FUND LARGE PROJECTS NEW SIDEWALKS

JOB NO. PC TS4332A R/W CO TS4333C
VAULT PLAN NO. 774-552
SHEET 36 OF 41