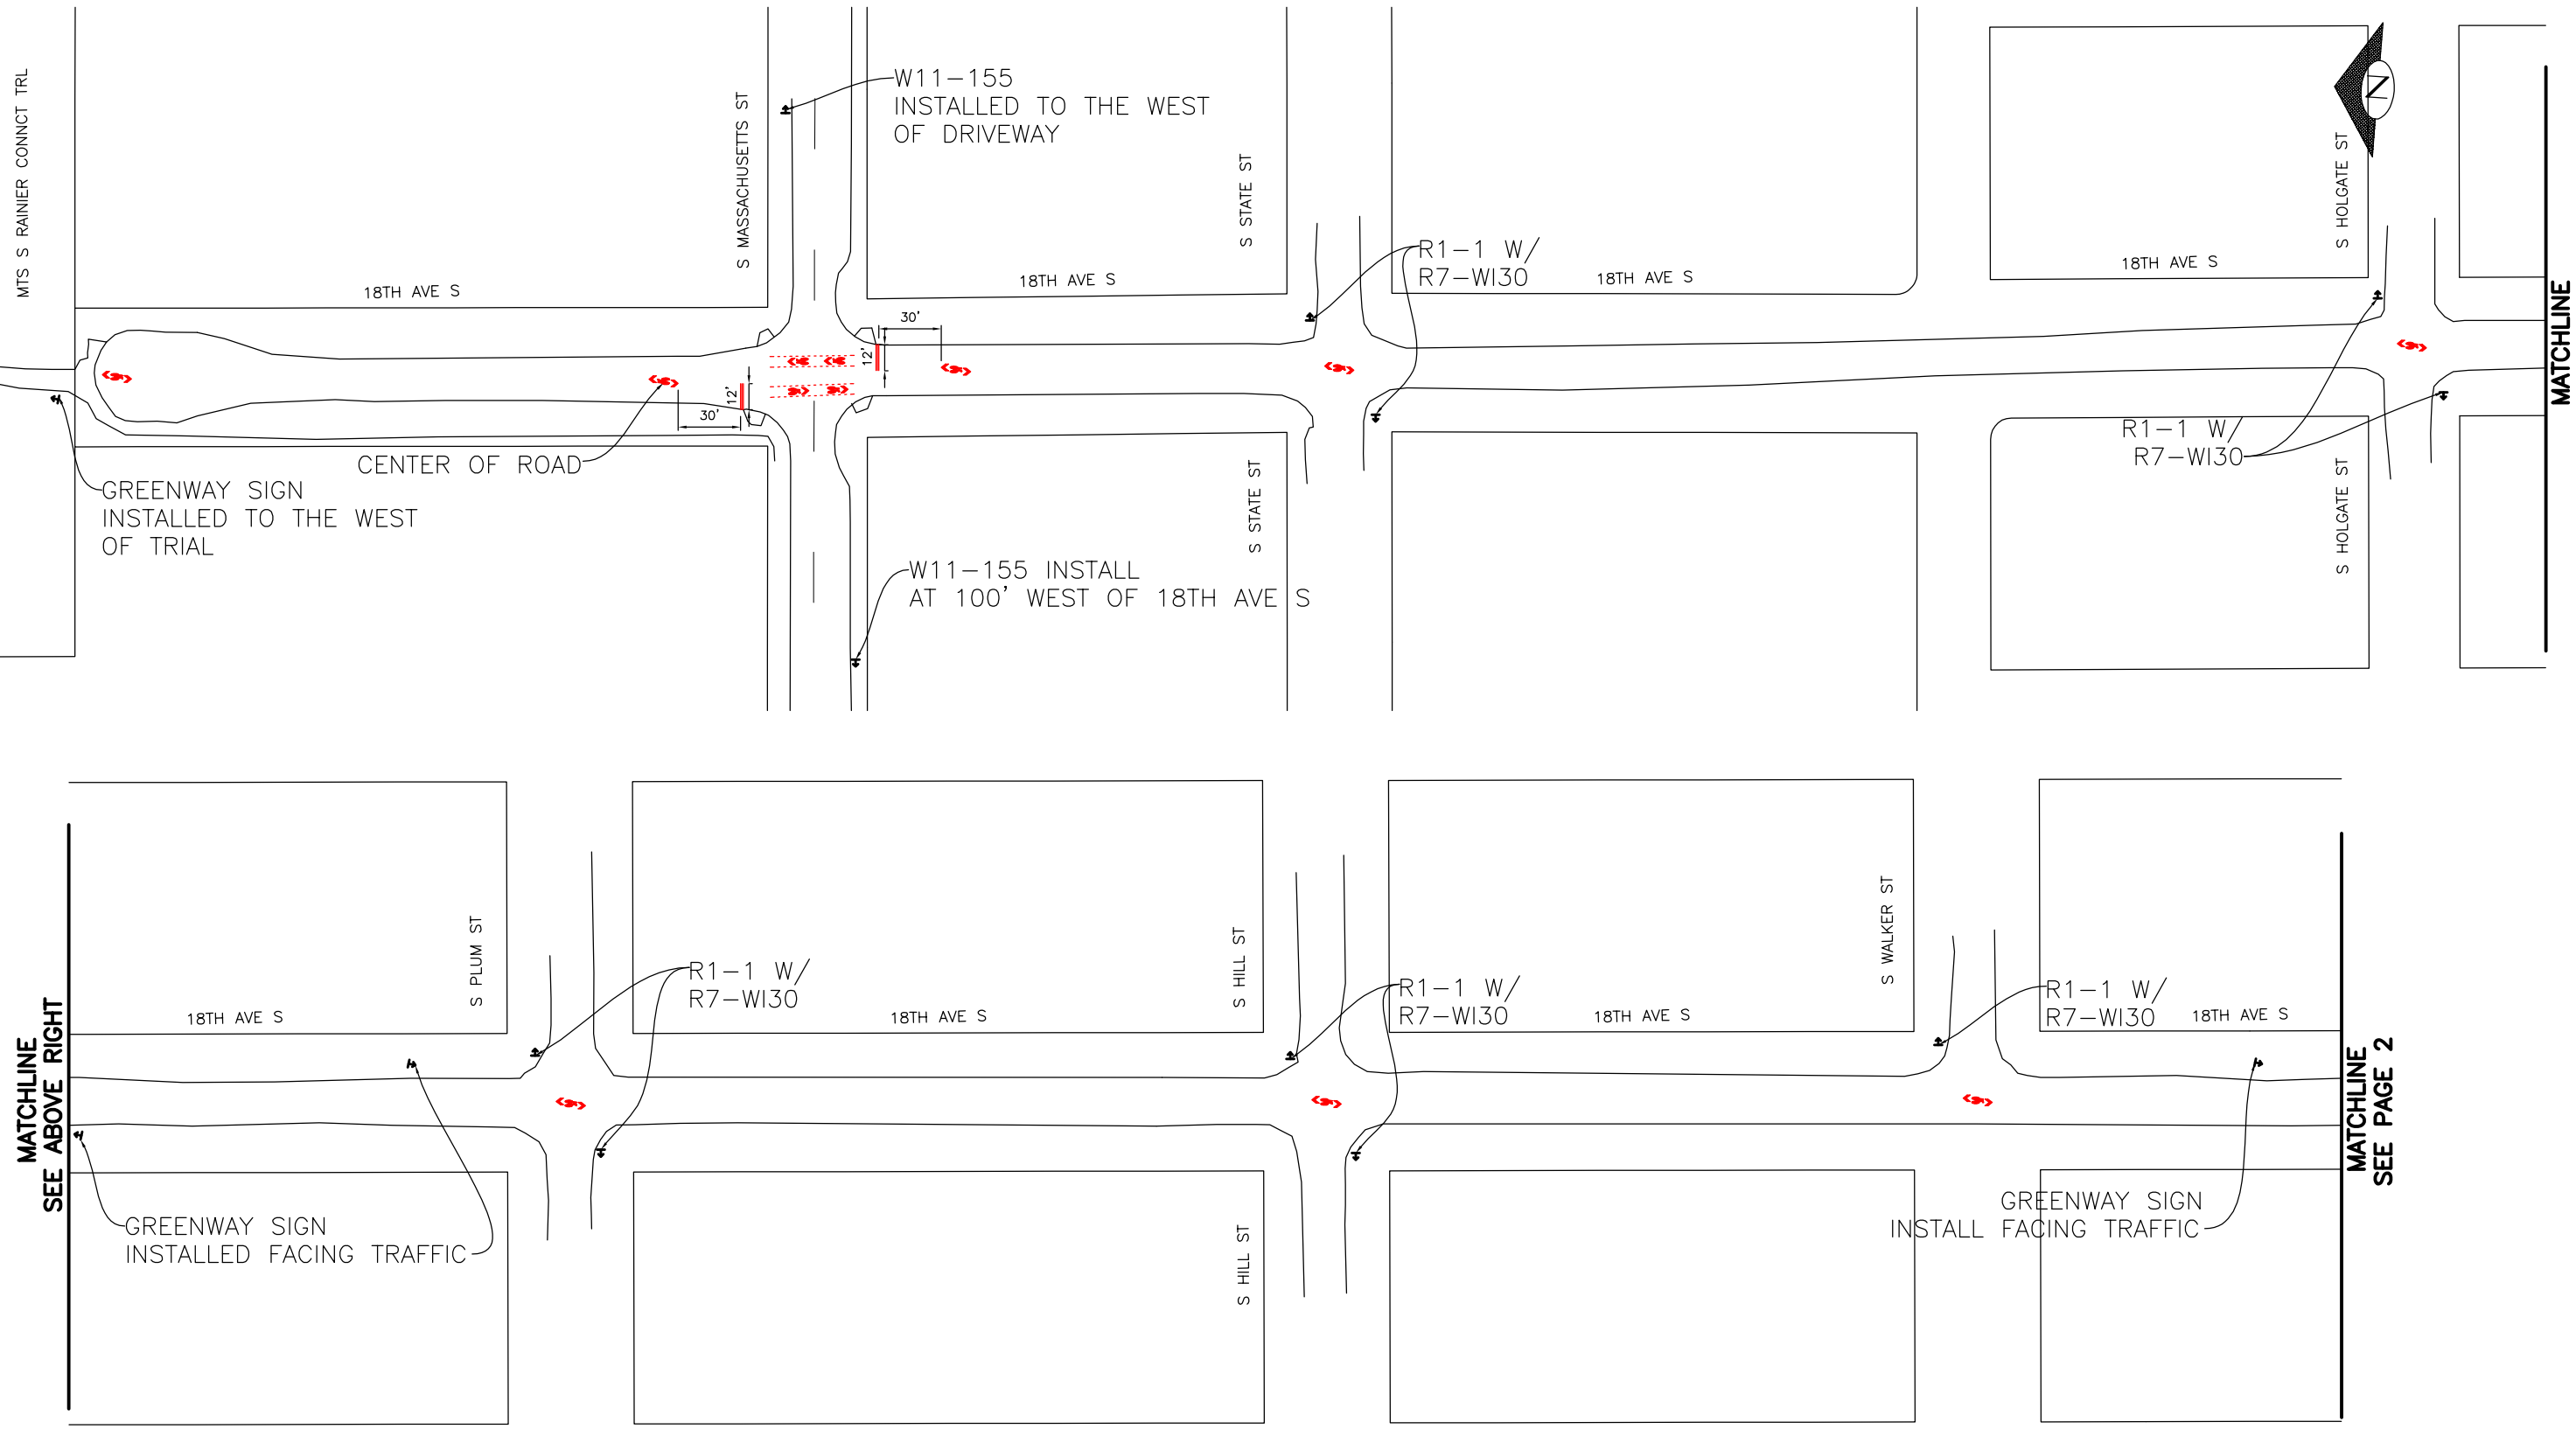

VAULT SERIAL NO.	DATE	MARK	NATURE REVISIONS	MADE	CHK'D	REV'D

40 20 0 40 80
SCALE IN FEET

APPROVED FOR ADVERTISING
XXXXXXX XXXXXX
PURCHASING AND CONTRACTING SERVICES DIVISION
SEATTLE, WASHINGTON . . . . . 20 . .

BY: . . . . . .
PURCHASING AND CONTRACTING SERVICES DIRECTOR

NAME OR INITIALS AND DATE	INITIALS AND DATE
DESIGNED	REVIEWED:
CHECKED	PE . . . . . CONST. . . . .
	PROJ. MGR. . . . .
DRAWN	RECEIVED . . . . .
CHECKED	REVISED AS BUILT . . . . .

ALL WORK DONE IN ACCORDANCE WITH THE CITY OF SEATTLE STANDARD PLANS AND SPECIFICATIONS AND OTHER DOCUMENTS CALLED FOR IN SECTION 0-02.3 OF THE PROJECT MANUAL.

City of Seattle
Seattle Department of Transportation

ORDINANCE NO. . . . . APPROVED. . . . . .
FUND: . . . . . .
INSPECTOR'S BOOK . . . . . .

2012 NEIGHBORHOOD GREENWAYS BEACON I

JOB NO.
PC XXXXXXX
R/W
CO TS5391C

VAULT PLAN NO.
XXXXXX

SHEET 1 OF 3

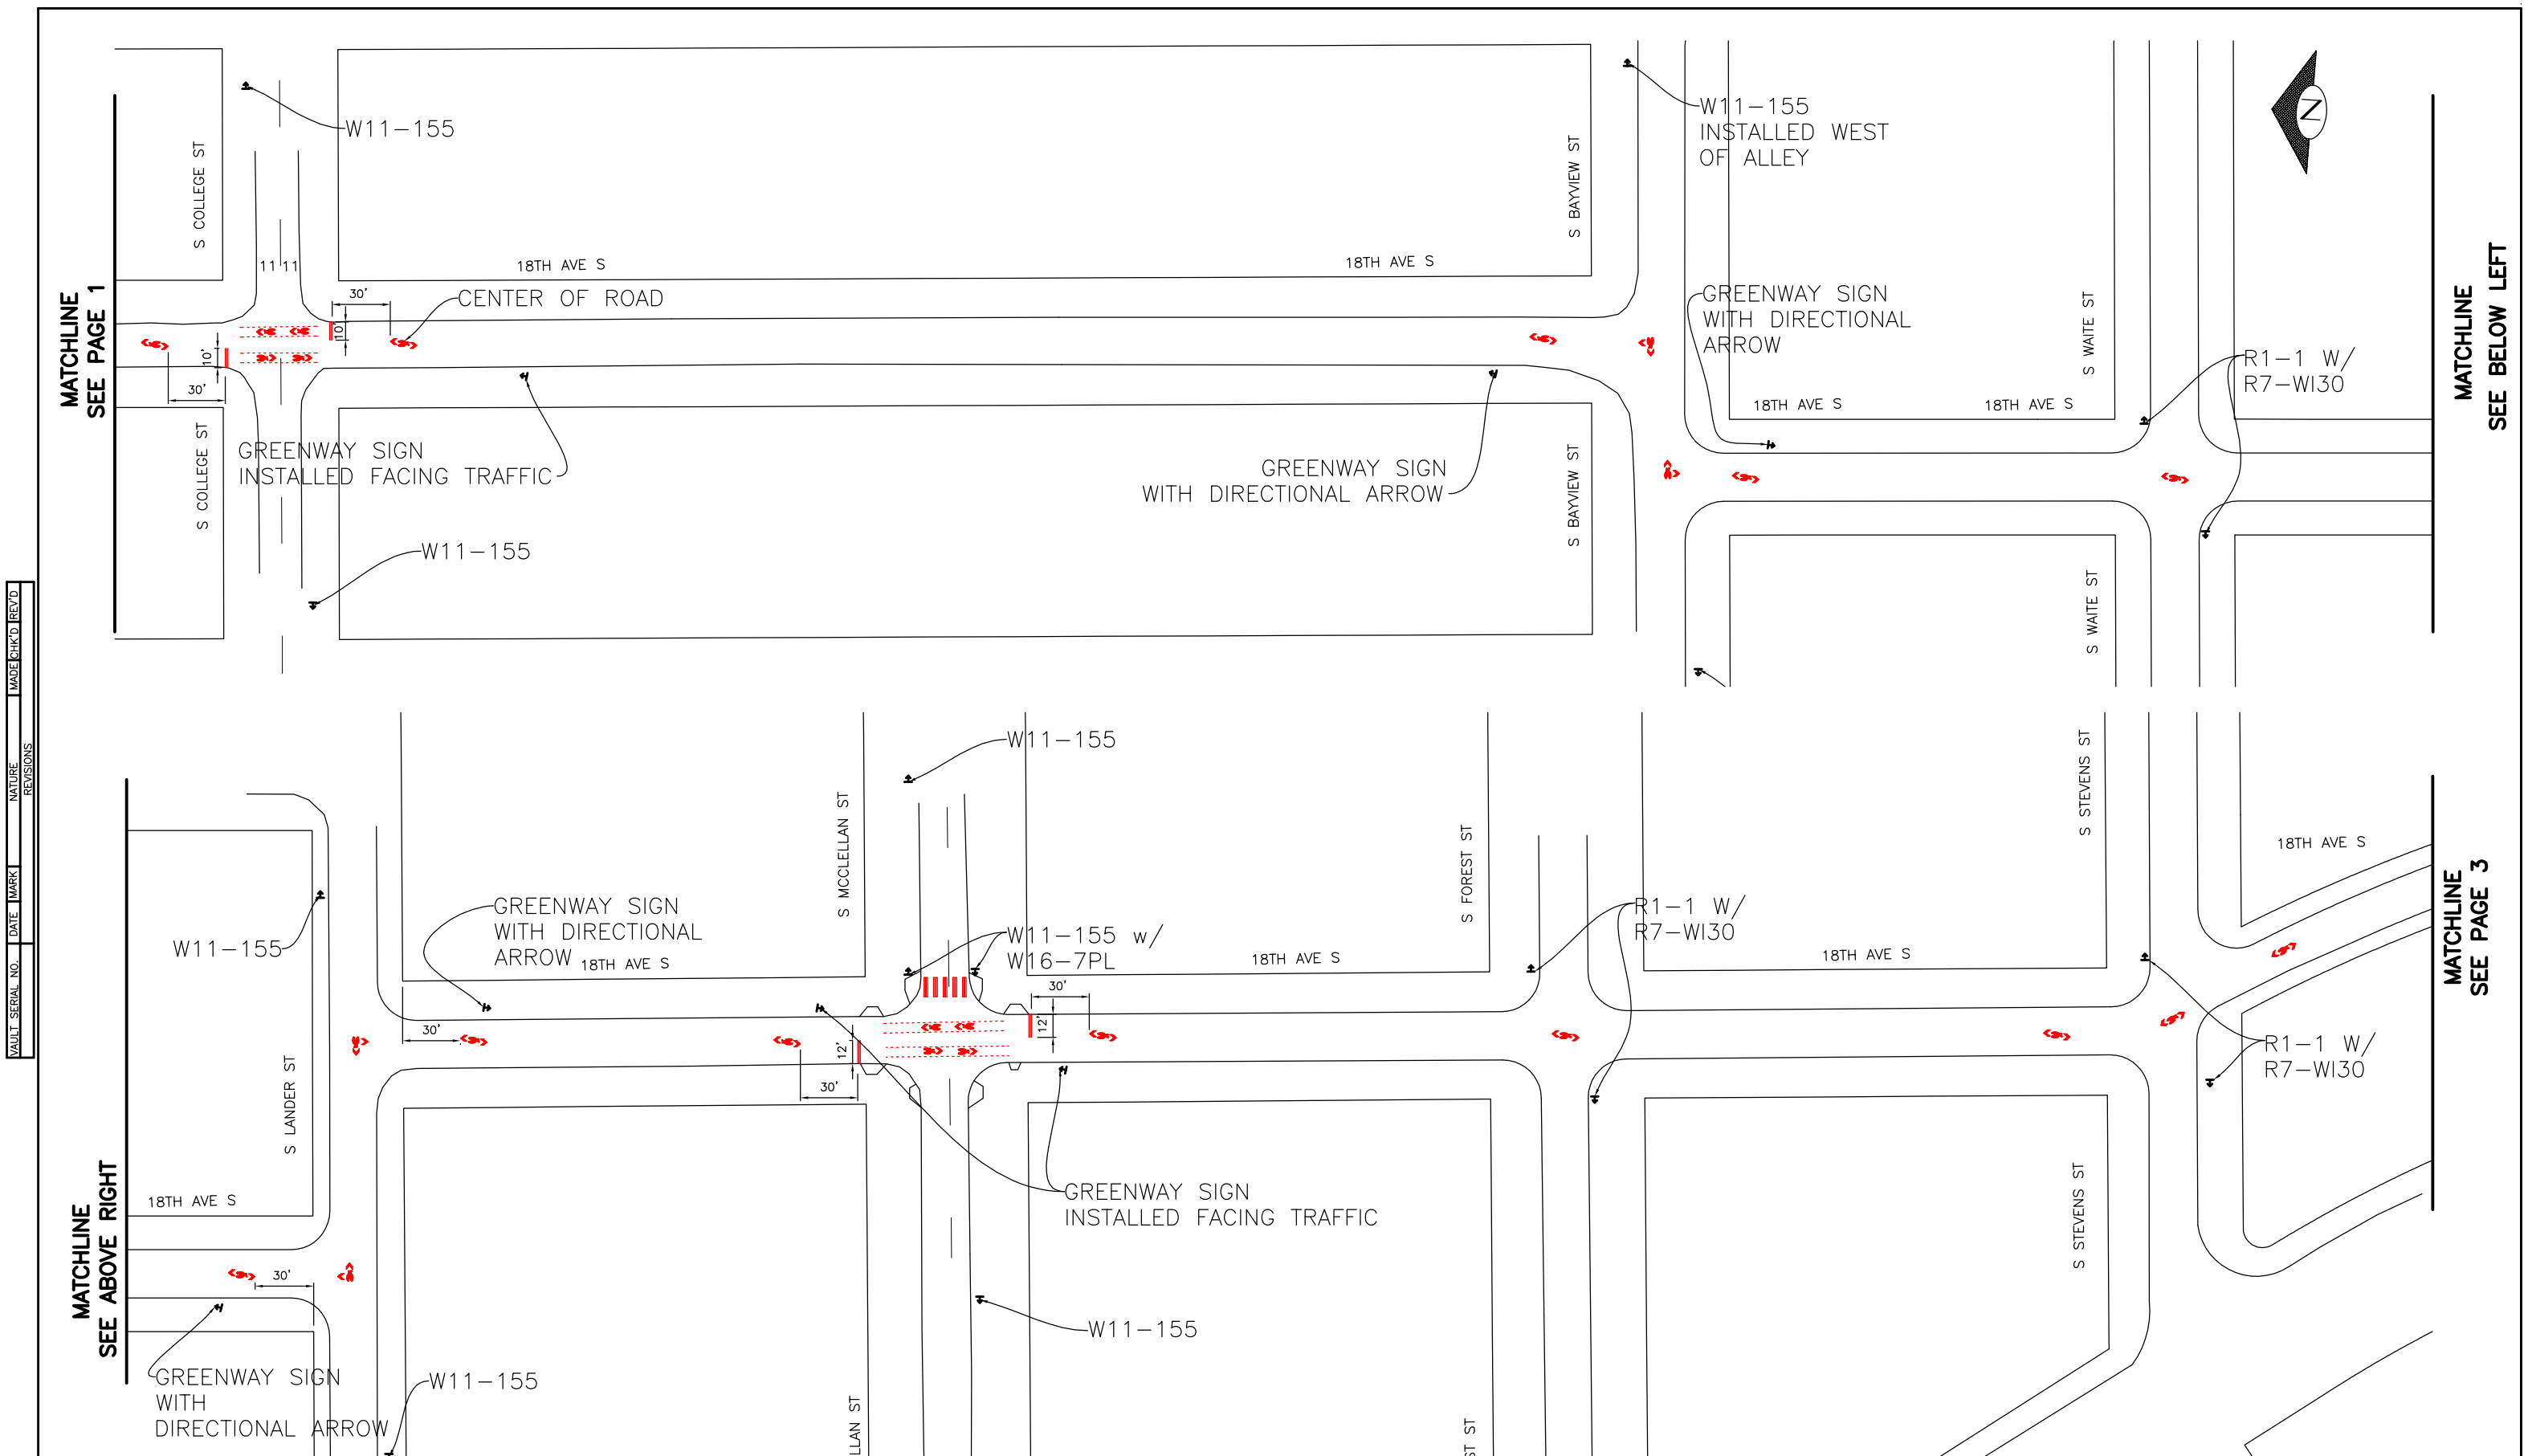

VAULT SERIAL NO.	DATE	MARK	NATURE REVISIONS	MADE	CHK'D	REV'D

40 20 0 40 80
SCALE IN FEET

APPROVED FOR ADVERTISING
XXXXXXX XXXXXX
PURCHASING AND CONTRACTING SERVICES DIVISION
SEATTLE, WASHINGTON . . . . . 20 . .

BY: . . . . . .
PURCHASING AND CONTRACTING SERVICES DIRECTOR

NAME OR INITIALS AND DATE	INITIALS AND DATE
DESIGNED	REVIEWED:
CHECKED	PE . . . . . CONST. . . . .
	PROJ. MGR. . . . .
DRAWN	RECEIVED . . . . .
CHECKED	REVISED AS BUILT . . . . .

ALL WORK DONE IN ACCORDANCE WITH THE CITY OF SEATTLE STANDARD PLANS AND SPECIFICATIONS AND OTHER DOCUMENTS CALLED FOR IN SECTION 0-02.3 OF THE PROJECT MANUAL.

City of Seattle
Seattle Department of Transportation

ORDINANCE NO. . . . . APPROVED. . . . . .
FUND: . . . . . .
INSPECTOR'S BOOK . . . . . .

2012 NEIGHBORHOOD GREENWAYS BEACON I

JOB NO. PC XXXXXXX
R/W
CO TS5391C

VAULT PLAN NO. XXXXXX

SHEET 2 OF 3

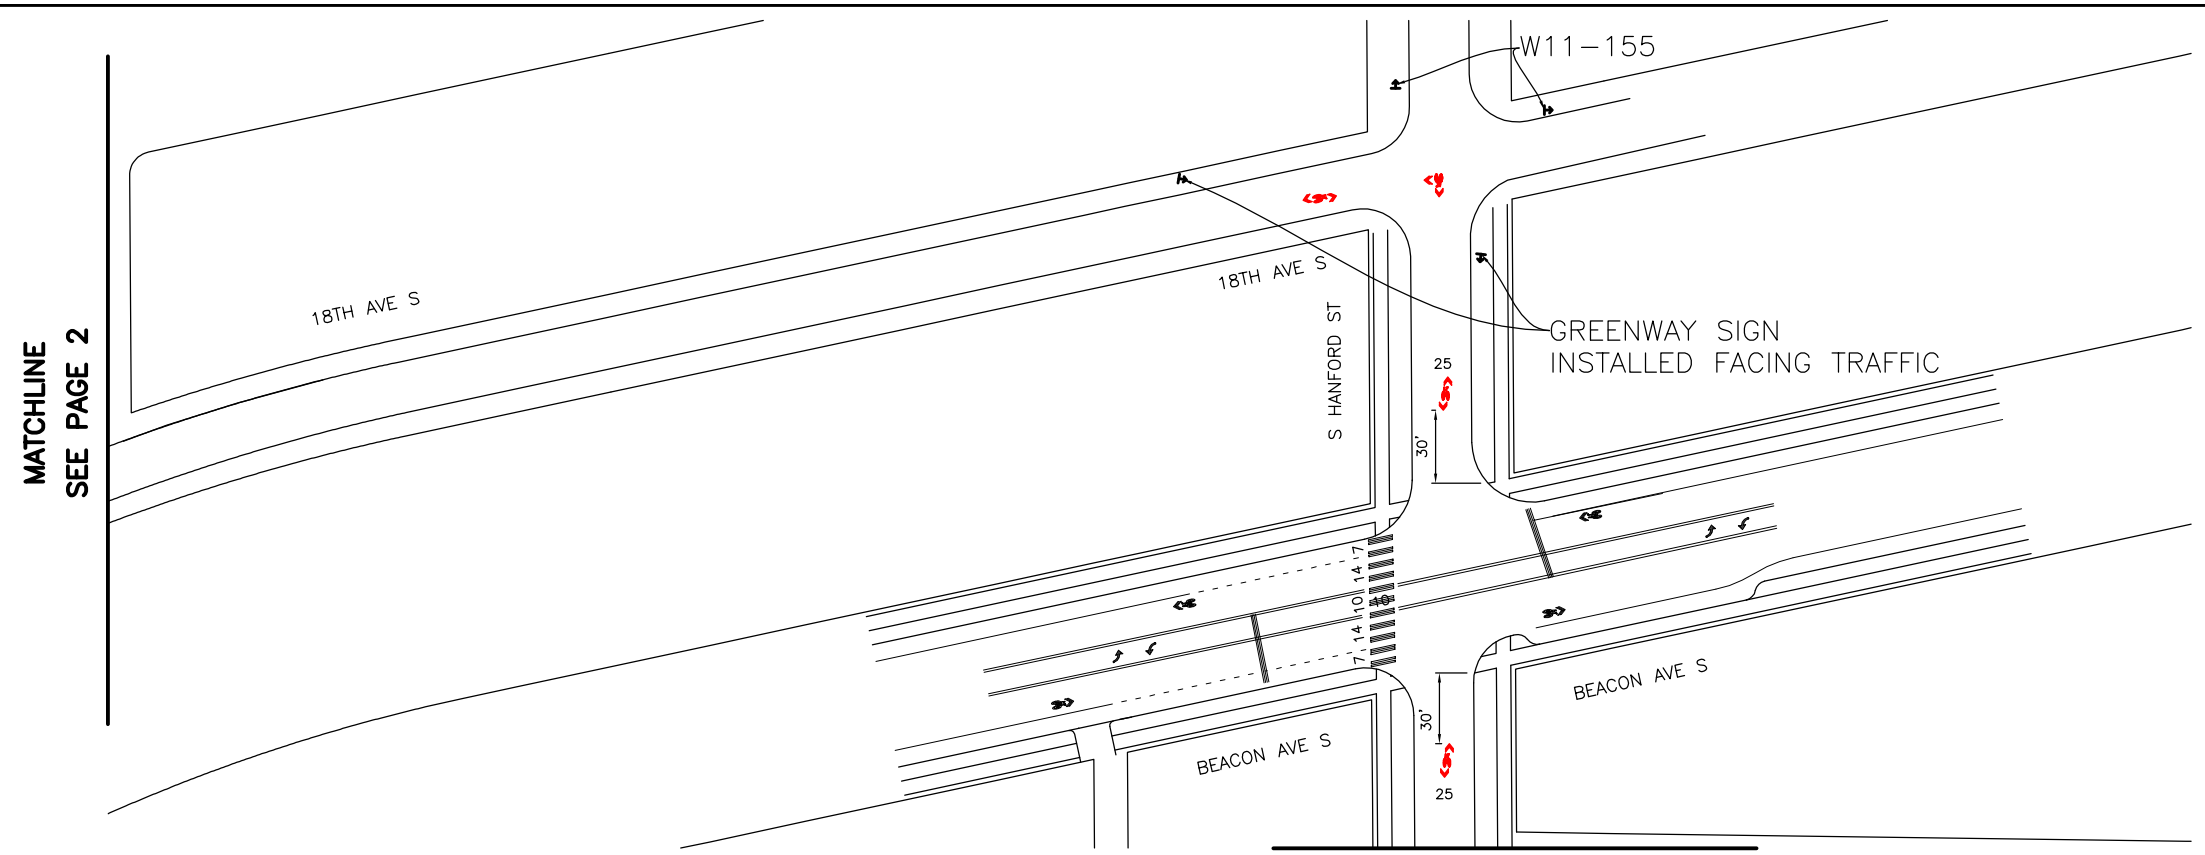

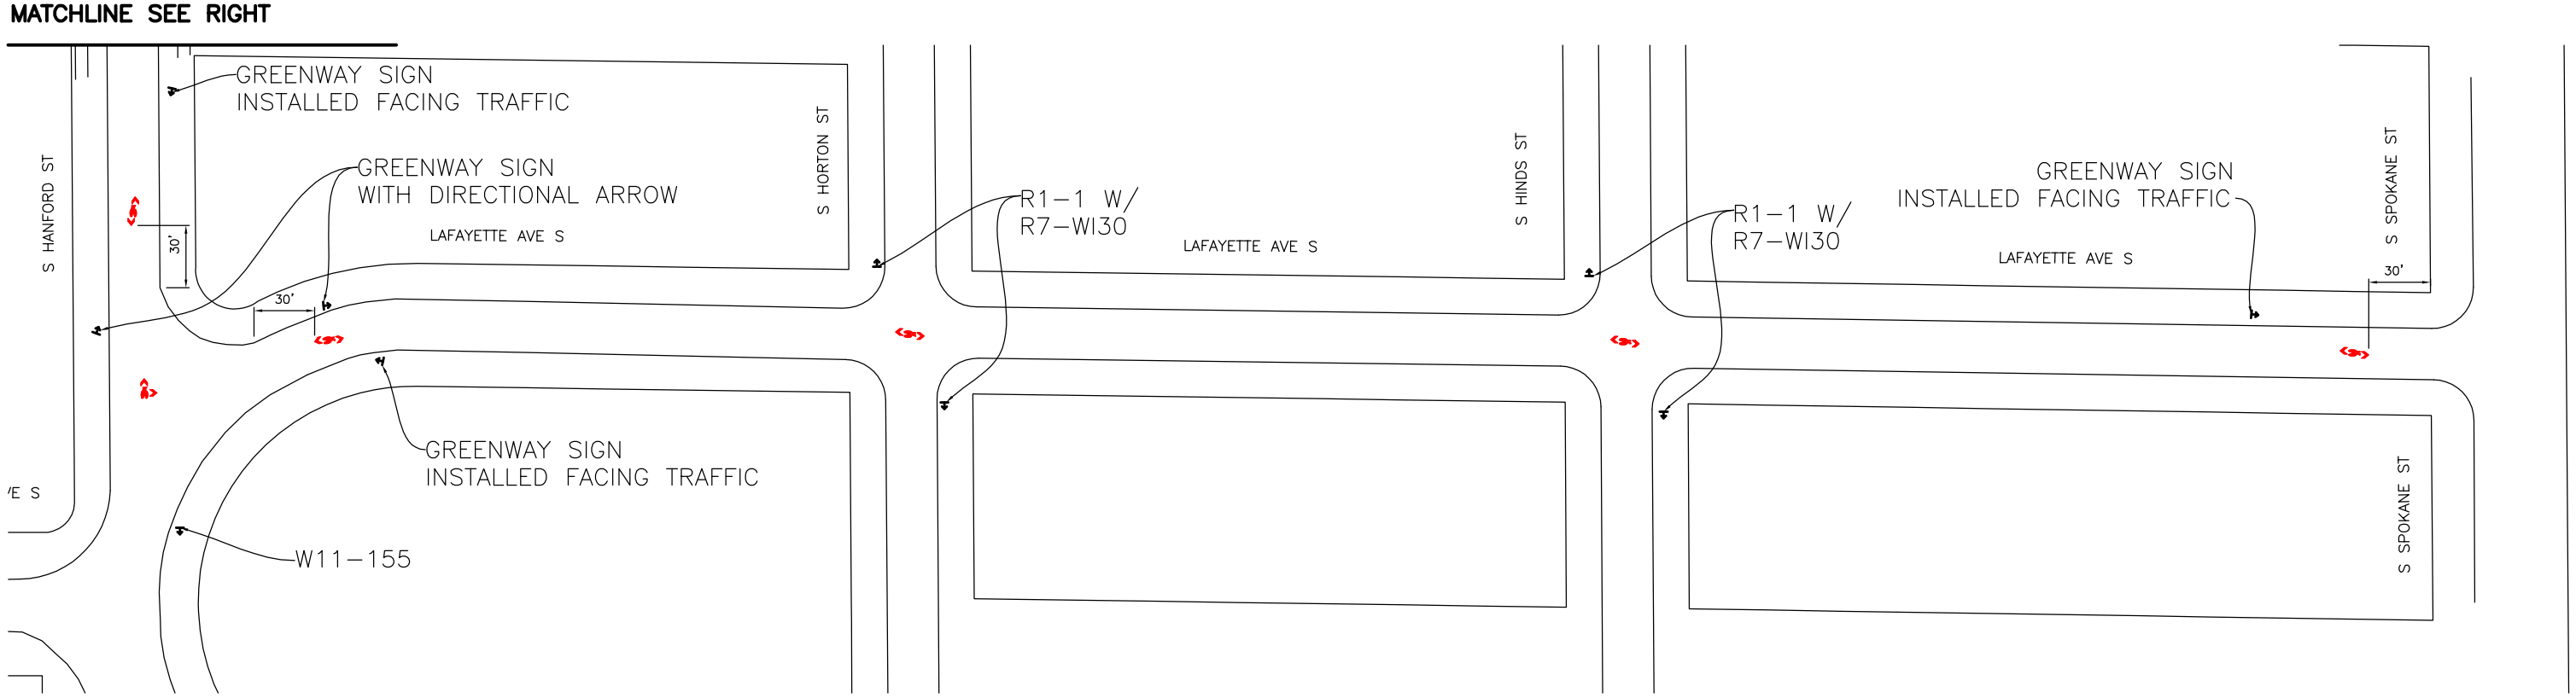

VAULT SERIAL NO.	DATE	MARK	NATURE REVISIONS	MADE	CHK'D	REV'D

40 20 0 40 80
SCALE IN FEET

APPROVED FOR ADVERTISING
XXXXXXX XXXXXX
PURCHASING AND CONTRACTING SERVICES DIVISION
SEATTLE, WASHINGTON . . . . . 20 . . .
BY: . . . . . .
PURCHASING AND CONTRACTING SERVICES DIRECTOR

NAME OR INITIALS AND DATE	INITIALS AND DATE
DESIGNED	REVIEWED:
CHECKED	PE . . . . . CONST. . . . .
	PROJ. MGR. . . . .
DRAWN	RECEIVED . . . . .
CHECKED	REVISED AS BUILT . . . . .

ALL WORK DONE IN ACCORDANCE WITH THE CITY OF SEATTLE STANDARD PLANS AND SPECIFICATIONS AND OTHER DOCUMENTS CALLED FOR IN SECTION 0-02.3 OF THE PROJECT MANUAL.

City of Seattle
Seattle Department of Transportation

ORDINANCE NO. . . . . APPROVED. . . . . .
FUND: . . . . . .
INSPECTOR'S BOOK . . . . . .

2012 NEIGHBORHOOD GREENWAYS BEACON I

JOB NO.
PC XXXXXXX
R/W
CO TS5391C
VAULT PLAN NO.
XXXXXX
SHEET OF 3