REGION NO.	STATE	FEDERAL AID PROJECT NO.	SHEET NO.
10	WA		

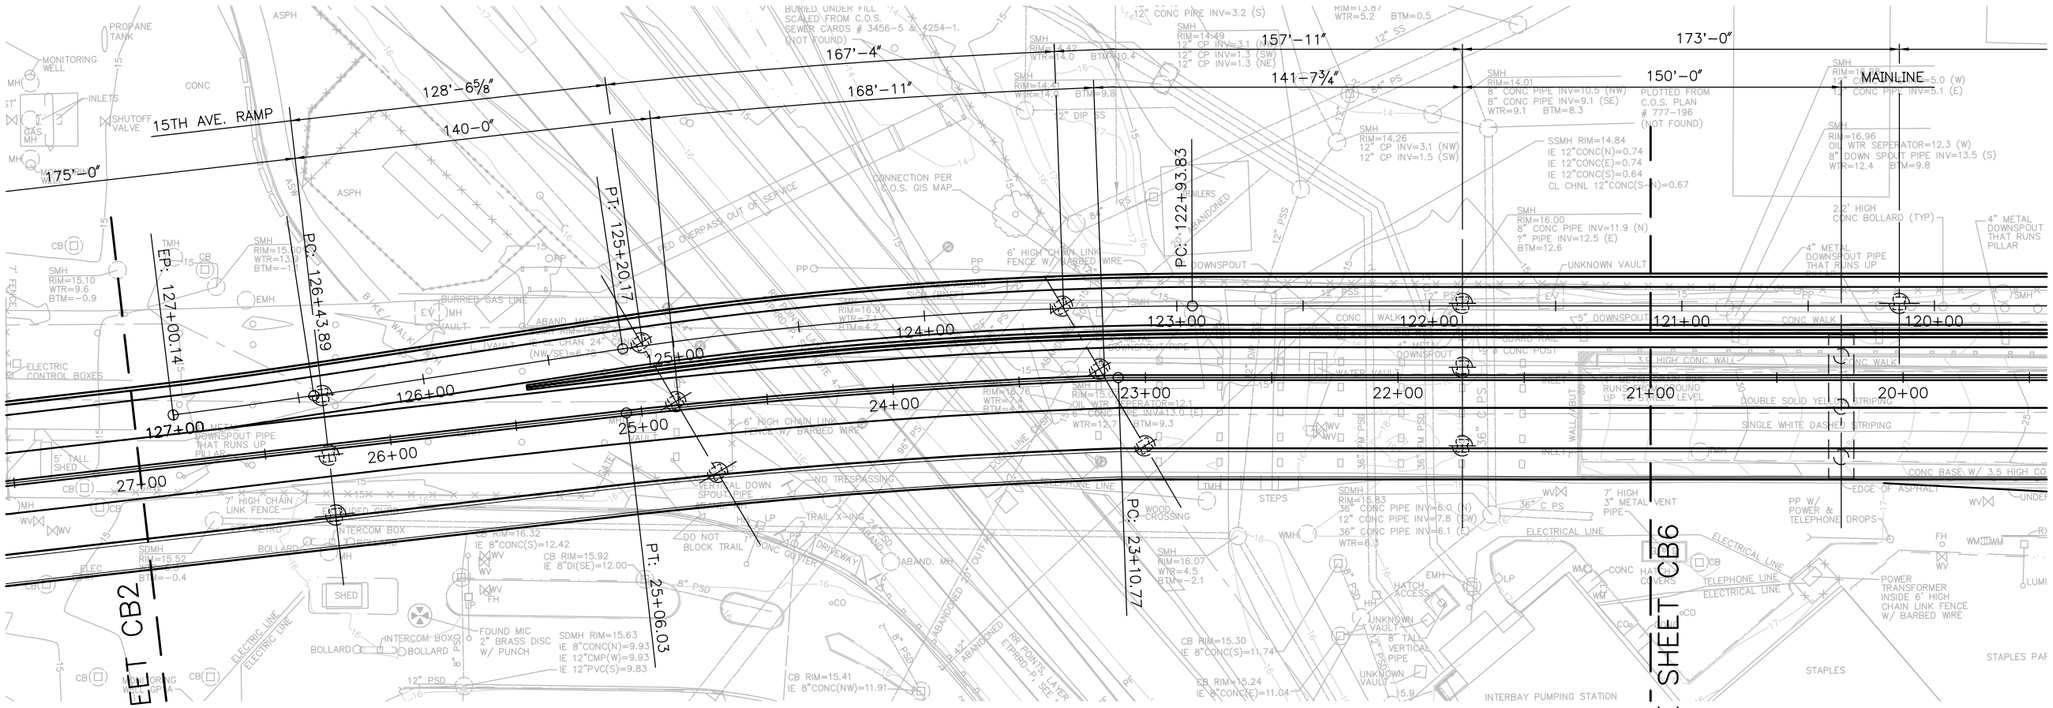

PLAN – MAINLINE

SCALE: 1" = 30'

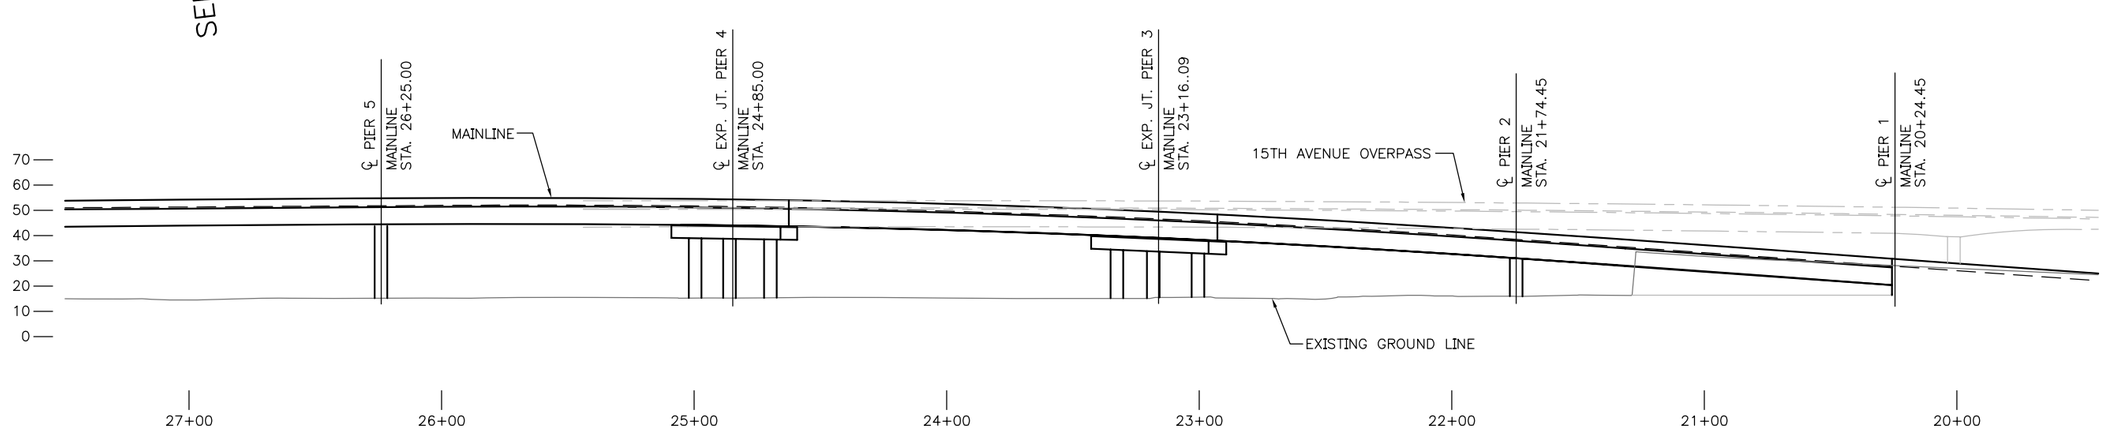

ELEVATION – MAINLINE

SCALE: 1" = 30'

CB1
PLAN AND ELEVATION

N:\36339\Drawings\Sheets\CONC_BOX_100606_LATEST\CB_PLE1.dwg
Oct/27/2006 3:51pm

VAULT SERIAL NO. ?????			
REVISIONS	MARK	DATE	MADE / CHK'D / REV'D
DESCRIPTION			

HNTB

HNTB Corporation
600 108th Avenue NE, Suite 900
Bellevue, WA 98004

Tel (425) 455-3555
Fax (425) 453-9179
www.hntb.com

APPROVED FOR ADVERTISING
KENNETH J. NAKATSU
DEPARTMENT OF EXECUTIVE ADMINISTRATION

SEATTLE, WASHINGTON . 20 .

BY: .

DIRECTOR, CONTRACTING SERVICES

NAME OR INITIALS AND DATE	INITIALS AND DATE
DESIGNED .	REVIEWED:
CHECKED .	DES. . SPU CONST. .
	SDOT. . PROJ. MGR. .
DRAWN .	RECEIVED .
CHECKED .	REVISED AS BUILT .

ALL WORK DONE IN ACCORDANCE WITH THE CITY OF SEATTLE STANDARD PLANS AND SPECIFICATIONS AND OTHER DOCUMENTS CALLED FOR IN SECTION 0-02.3 OF THE PROJECT MANUAL.

City of Seattle
SEATTLE DEPARTMENT OF TRANSPORTATION

ORDINANCE NO. . APPROVED .
FUND: .
SCALE: H. V. INSPECTOR'S BOOK.

MAGNOLIA BRIDGE REPLACEMENT
TYPE, SIZE, AND LOCATION
CONCRETE BOX ALTERNATE

JOB NO.		
	PC	XXXXX
	R/W	XXXXX
	CO	XXXXX
VAULT PLAN NO.		???-???
SHEET XX OF ?		

REGION NO.	STATE	FEDERAL AID PROJECT NO.	SHEET NO.
10	WA		

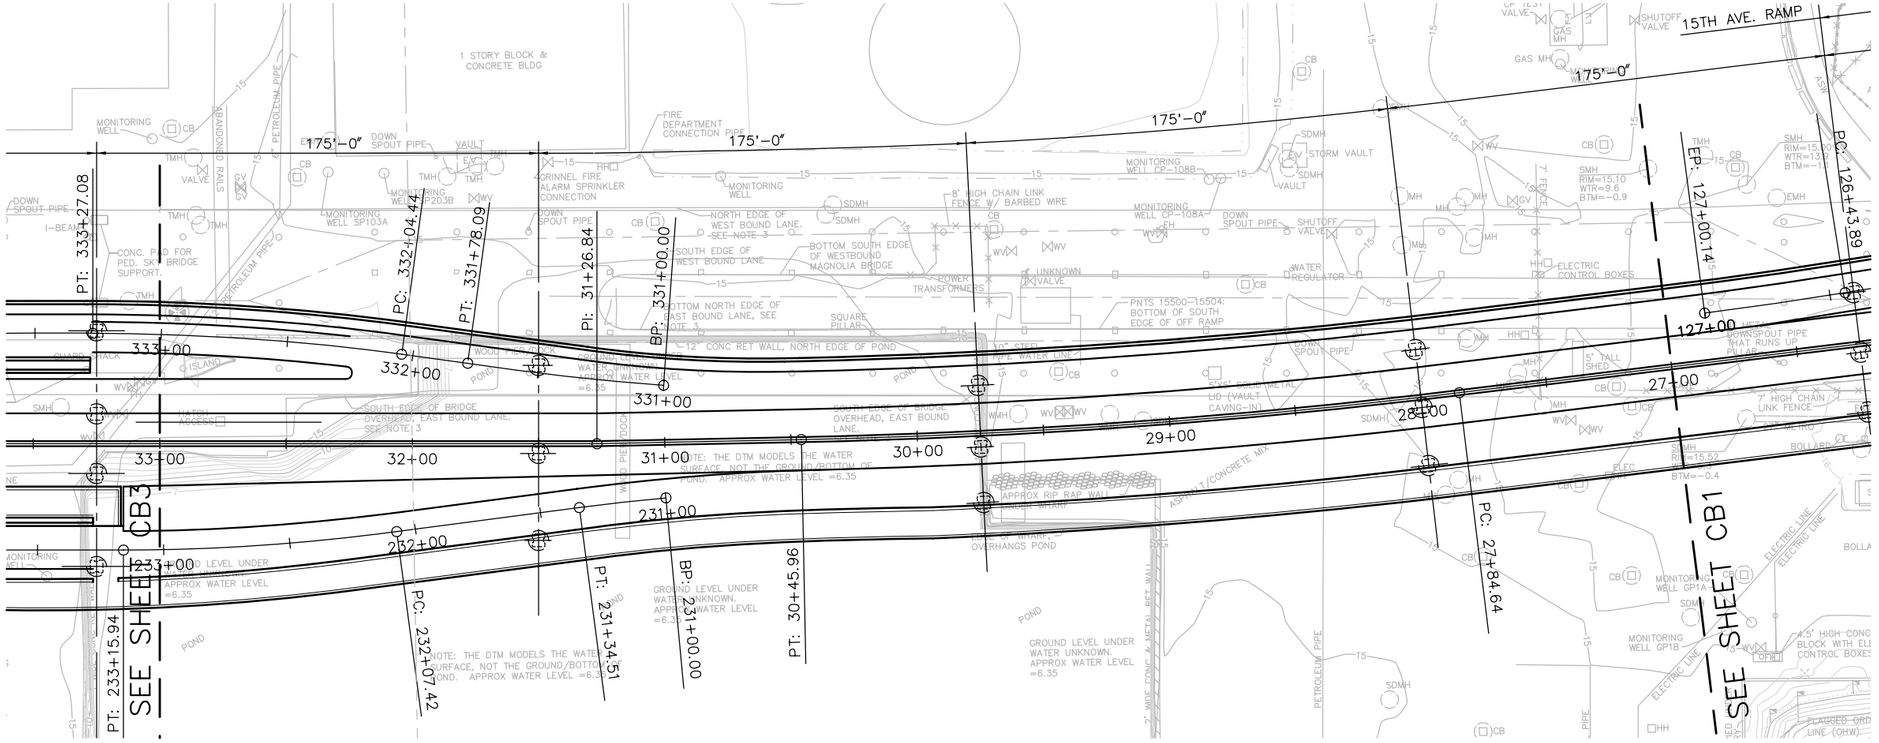

PLAN – MAINLINE

SCALE: 1" = 30'

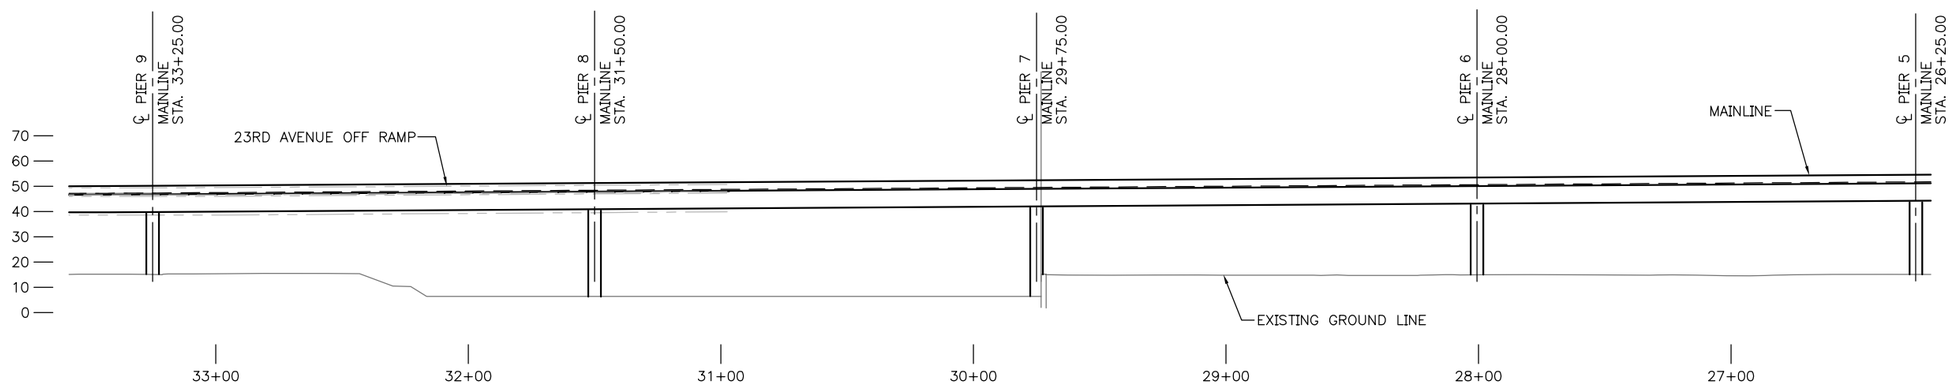

ELEVATION – MAINLINE

SCALE: 1" = 30'

CB2
PLAN AND ELEVATION

N:\36339\Drawings\Sheets\CONC_BOX_100606_LATEST\CB_PLEL2.dwg
Oct/27/2006 3:51pm

VAULT SERIAL NO. ????	REVISIONS	DATE	MARK	CHK'D	REV'D	DESCRIPTION

HNTB

HNTB Corporation
600 108th Avenue NE, Suite 900
Bellevue, WA 98004

Tel (425) 455-3555
Fax (425) 453-9179
www.hntb.com

APPROVED FOR ADVERTISING
KENNETH J. NAKATSU
DEPARTMENT OF EXECUTIVE ADMINISTRATION

SEATTLE, WASHINGTON . . . . . 20 . . .

BY: . . . . . .

DIRECTOR, CONTRACTING SERVICES

NAME OR INITIALS AND DATE	INITIALS AND DATE
DESIGNED	REVIEWED:
CHECKED	DES. SPU CONST.
	SDOT PROJ. MGR.
DRAWN	RECEIVED
CHECKED	REVISED AS BUILT

ALL WORK DONE IN ACCORDANCE WITH THE CITY OF SEATTLE STANDARD PLANS AND SPECIFICATIONS AND OTHER DOCUMENTS CALLED FOR IN SECTION 0-02.3 OF THE PROJECT MANUAL.

City of Seattle
SEATTLE DEPARTMENT OF TRANSPORTATION

ORDINANCE NO. . . . . APPROVED . . . . . .

FUND: . . . . . .

SCALE: H. V. INSPECTOR'S BOOK. . . . . .

MAGNOLIA BRIDGE REPLACEMENT
TYPE, SIZE, AND LOCATION
CONCRETE BOX ALTERNATE

JOB NO.		
	PC	XXXXX
	R/W	XXXXX
	CO	XXXXX

VAULT PLAN NO. ???-???

SHEET XX OF ?

REGION NO.	STATE	FEDERAL AID PROJECT NO.	SHEET NO.
10	WA		

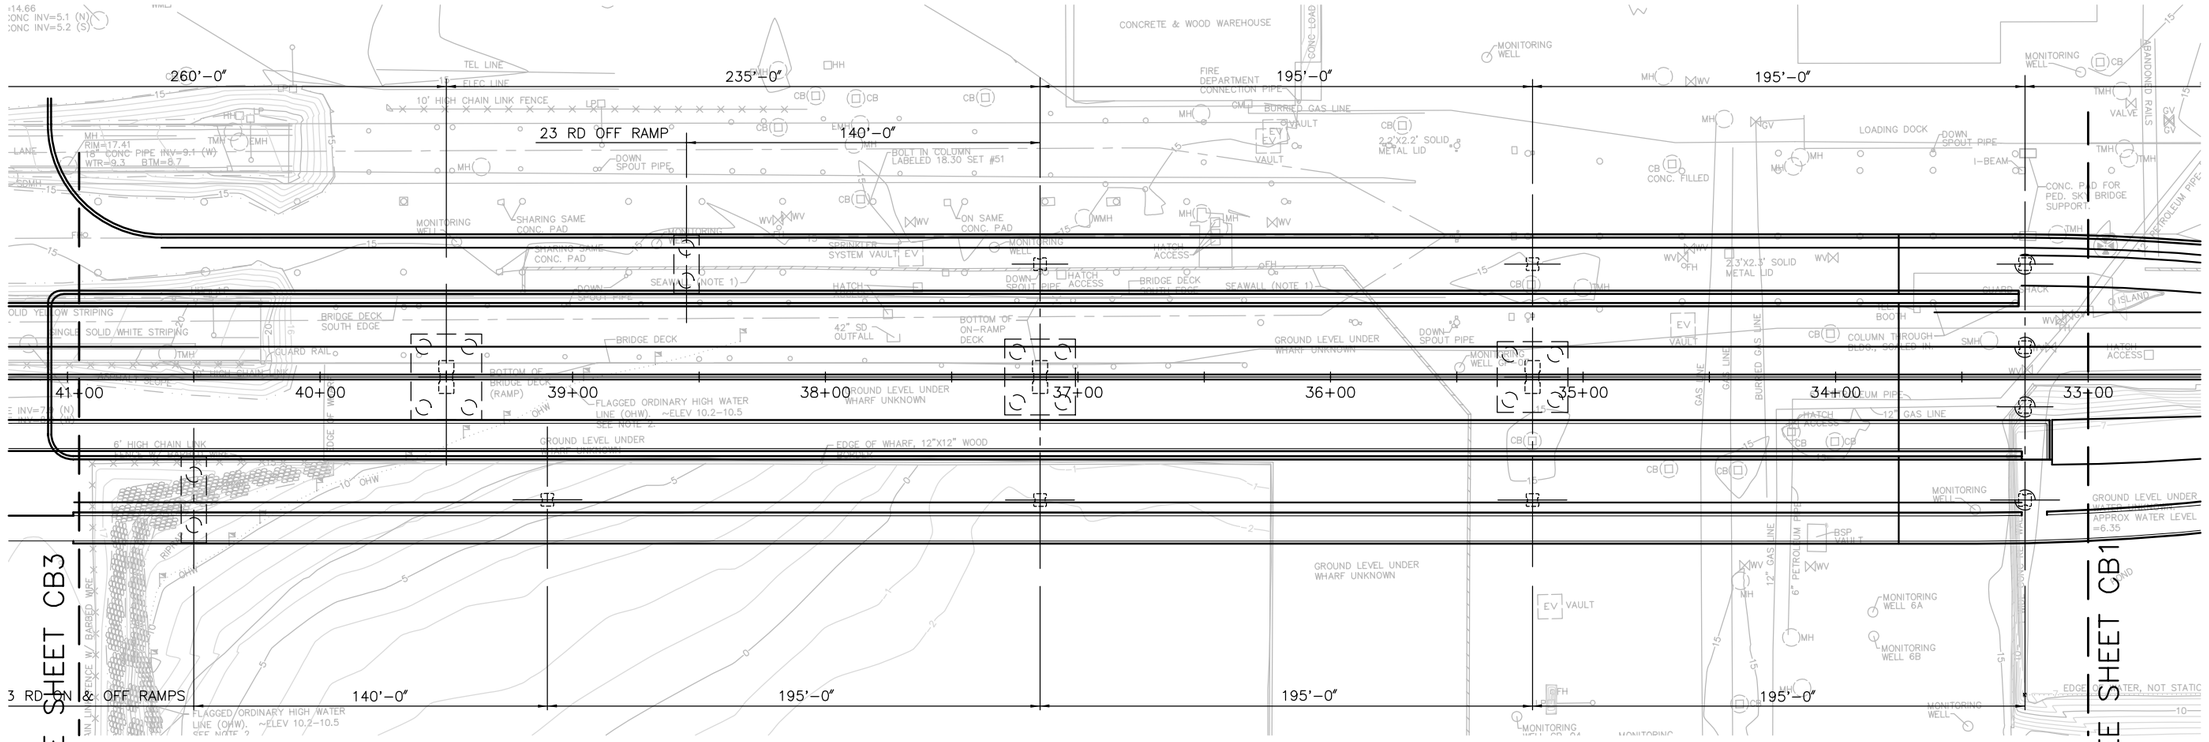

PLAN – MAINLINE

SCALE: 1" = 30'

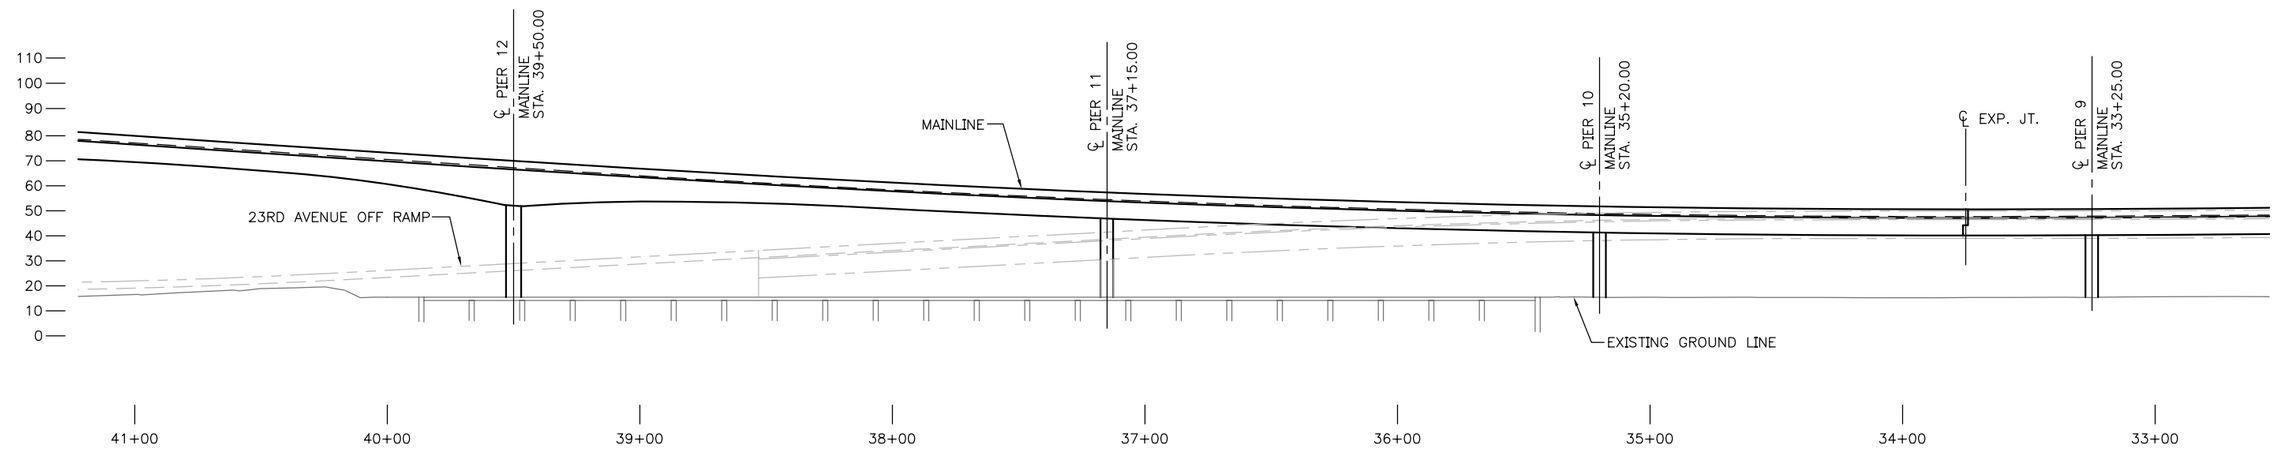

ELEVATION – MAINLINE

SCALE: 1" = 30'

CB3
PLAN AND ELEVATION

N:\36339\Drawings\Sheets\CONC_BOX_100606_LATEST\CB_PLEL3.dwg
Oct/27/2006 3:54pm

VAULT SERIAL NO. ?????	REVISIONS		
	MARK	DATE	
	MADE / CHK'D	REV'D	
	DESCRIPTION		

HNTB

HNTB Corporation
600 108th Avenue NE, Suite 900
Bellevue, WA 98004

Tel (425) 455-3555
Fax (425) 453-9179
www.hntb.com

APPROVED FOR ADVERTISING
KENNETH J. NAKATSU
DEPARTMENT OF EXECUTIVE ADMINISTRATION

SEATTLE, WASHINGTON . . . . . 20 . . . .

BY: . . . . . .

DIRECTOR, CONTRACTING SERVICES

NAME OR INITIALS AND DATE	INITIALS AND DATE
DESIGNED	REVIEWED:
CHECKED	DES. . . . . SPU CONST. . . .
	SDOT. . . . . PROJ. MGR. . . .
DRAWN	RECEIVED . . . . .
CHECKED	REVISED AS BUILT . . . . .

ALL WORK DONE IN ACCORDANCE WITH THE CITY OF SEATTLE STANDARD PLANS AND SPECIFICATIONS AND OTHER DOCUMENTS CALLED FOR IN SECTION 0-02.3 OF THE PROJECT MANUAL.

City of Seattle
SEATTLE DEPARTMENT
OF TRANSPORTATION

ORDINANCE NO. . . . . APPROVED . . . . . .
FUND: . . . . . .
SCALE: H. V. INSPECTOR'S BOOK. . . . . .

MAGNOLIA BRIDGE REPLACEMENT
TYPE, SIZE, AND LOCATION
CONCRETE BOX ALTERNATE

JOB NO.		
	PC	xxxxx
	R/W	xxxxx
	CO	xxxxx
VAULT PLAN NO. ???-???		
SHEET XX OF ?		

REGION NO.	STATE	FEDERAL AID PROJECT NO.	SHEET NO.
10	WA		

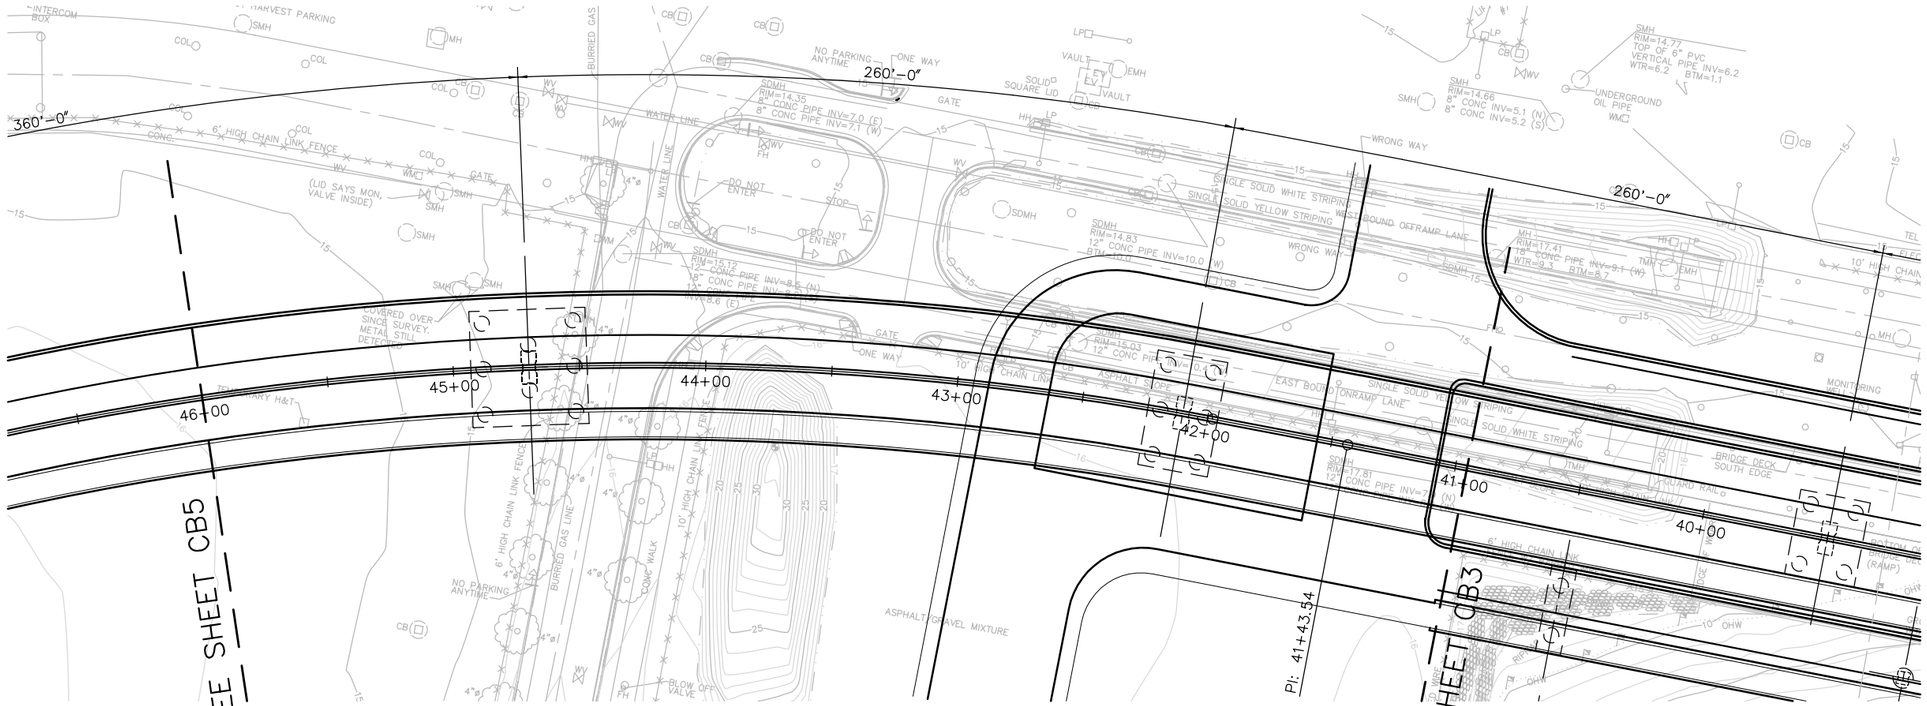

PLAN — MAINLINE

SCALE: 1" = 30'

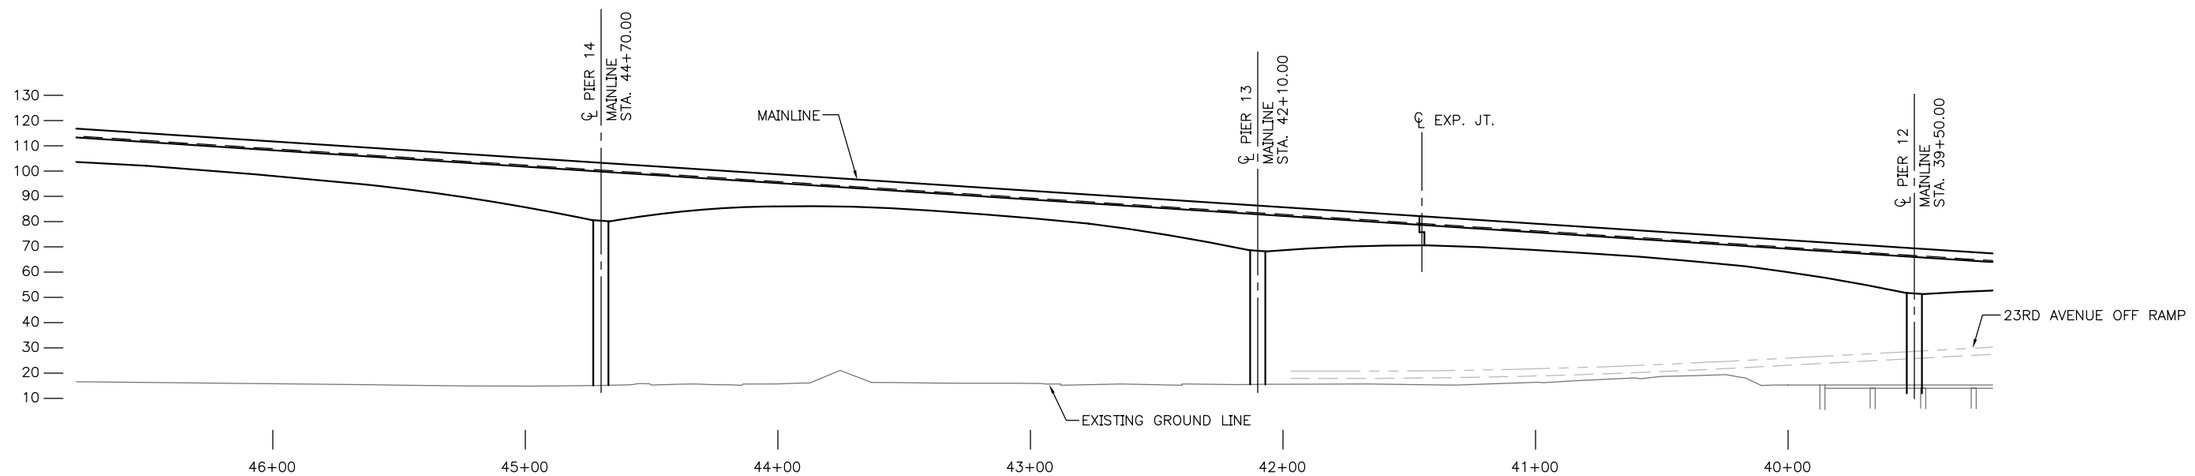

ELEVATION — MAINLINE

SCALE: 1" = 30'

CB4
PLAN AND ELEVATION

N:\36339\Drawings\Sheets\CONC_BOX_100606_LATEST\CB_PLEL4.dwg
Oct/27/2006 3:55pm

VAULT SERIAL NO. ????	MARK	DATE	MADE	CHKD	APV'D	DESCRIPTION
REVISIONS						

HNTB

HNTB Corporation
600 108th Avenue NE, Suite 900
Bellevue, WA 98004

Tel (425) 455-3555
Fax (425) 453-9179
www.hntb.com

APPROVED FOR ADVERTISING
KENNETH J. NAKATSU
DEPARTMENT OF EXECUTIVE ADMINISTRATION

SEATTLE, WASHINGTON . . . . . 20 . . .

BY: . . . . . .
DIRECTOR, CONTRACTING SERVICES

NAME OR INITIALS AND DATE	INITIALS AND DATE
DESIGNED	REVIEWED:
CHECKED	DES. . . . . SPU CONST. . . .
	SDOT. . . . . PROJ. MGR. . . .
DRAWN	RECEIVED . . . . .
CHECKED	REVISED AS BUILT . . . . .

ALL WORK DONE IN ACCORDANCE WITH THE CITY OF SEATTLE STANDARD PLANS AND SPECIFICATIONS AND OTHER DOCUMENTS CALLED FOR IN SECTION 0-02.3 OF THE PROJECT MANUAL.

City of Seattle
SEATTLE DEPARTMENT
OF TRANSPORTATION

ORDINANCE NO. . . . . APPROVED . . . . . .
FUND: . . . . . .
SCALE: H. V. INSPECTOR'S BOOK. . . . . .

MAGNOLIA BRIDGE REPLACEMENT
TYPE, SIZE, AND LOCATION
CONCRETE BOX ALTERNATE

JOB NO.		
	PC	XXXXX
	R/W	XXXXX
	CO	XXXXX
VAULT PLAN NO.		???-???
SHEET XX OF ?		

REGION NO.	STATE	FEDERAL AID PROJECT NO.	SHEET NO.
10	WA		

PLAN – MAINLINE

SCALE: 1" = 30'

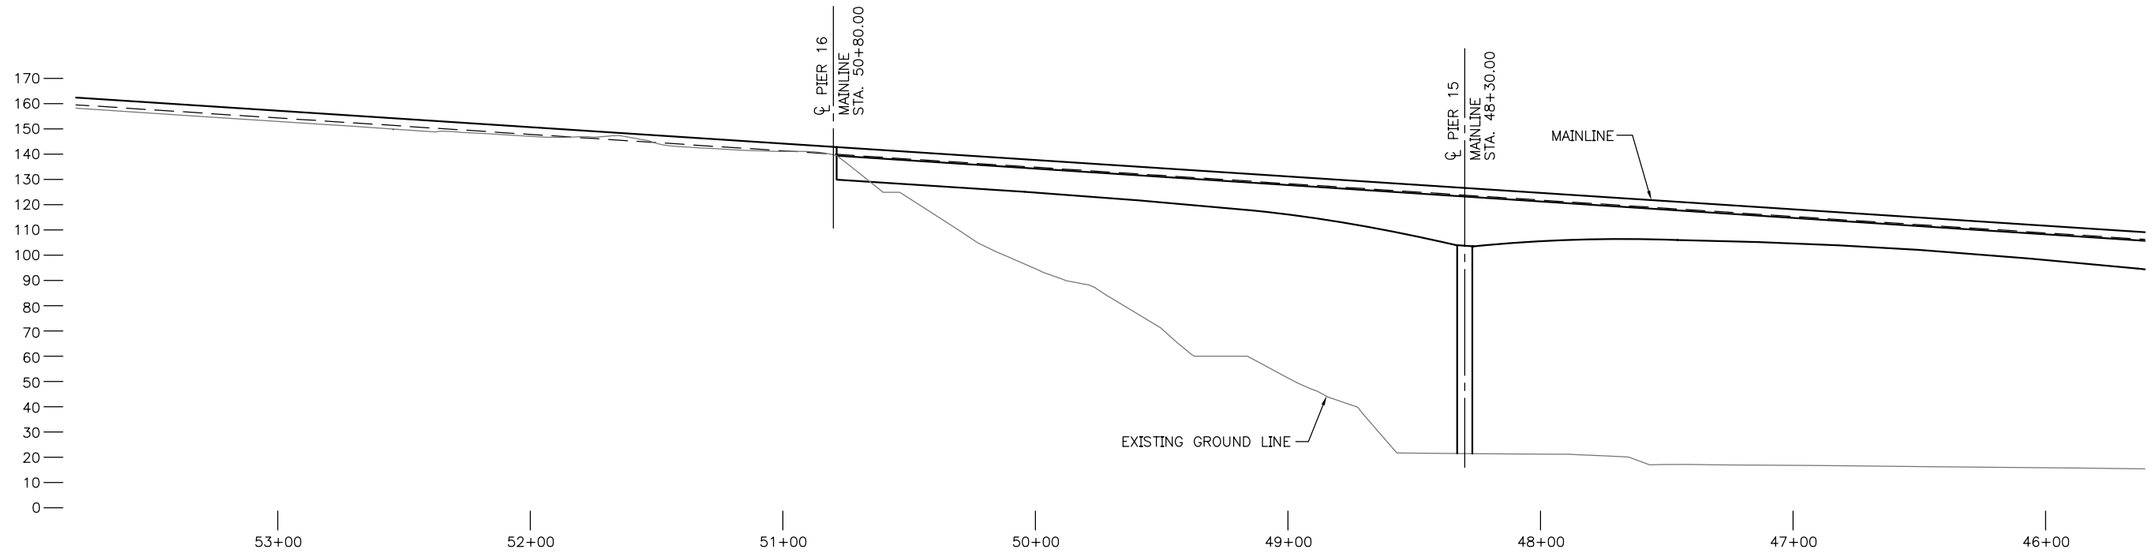

ELEVATION – MAINLINE

SCALE: 1" = 30'

CB5

PLAN AND ELEVATION

N:\36339\Drawings\Sheets\CONC_BOX_100606_LATEST\CB_PLEL5.dwg
Oct/27/2006 3:56pm

VAULT SEQN. NO. ????

MARK	DATE	CHK'D	REV'D	DESCRIPTION

REVISIONS

HNTB

HNTB Corporation
600 108th Avenue NE, Suite 900
Bellevue, WA 98004

Tel (425) 455-3555
Fax (425) 453-9179
www.hntb.com

APPROVED FOR ADVERTISING
KENNETH J. NAKATSU
DEPARTMENT OF EXECUTIVE ADMINISTRATION

SEATTLE, WASHINGTON . . . . . 20. . .

BY: . . . . . .
DIRECTOR, CONTRACTING SERVICES

NAME OR INITIALS AND DATE	INITIALS AND DATE
DESIGNED	REVIEWED:
CHECKED	DES. SPU CONST.
	SDOT. PROJ. MGR.
DRAWN	RECEIVED
CHECKED	REVISED AS BUILT

ALL WORK DONE IN ACCORDANCE WITH THE CITY OF SEATTLE STANDARD PLANS AND SPECIFICATIONS AND OTHER DOCUMENTS CALLED FOR IN SECTION 0-02.3 OF THE PROJECT MANUAL.

City of Seattle
SEATTLE DEPARTMENT
OF TRANSPORTATION

ORDINANCE NO. . . . . APPROVED . . . . . .
FUND: . . . . . .
SCALE: H. V. INSPECTOR'S BOOK. . . . . .

MAGNOLIA BRIDGE REPLACEMENT
TYPE, SIZE, AND LOCATION
CONCRETE BOX ALTERNATE

JOB NO.		
	PC	xxxxx
	R/W	xxxxx
	CO	xxxxx

VAULT PLAN NO. ???-???

SHEET XX OF ?

REGION NO.	STATE	FEDERAL AID PROJECT NO.	SHEET NO.
10	WA		

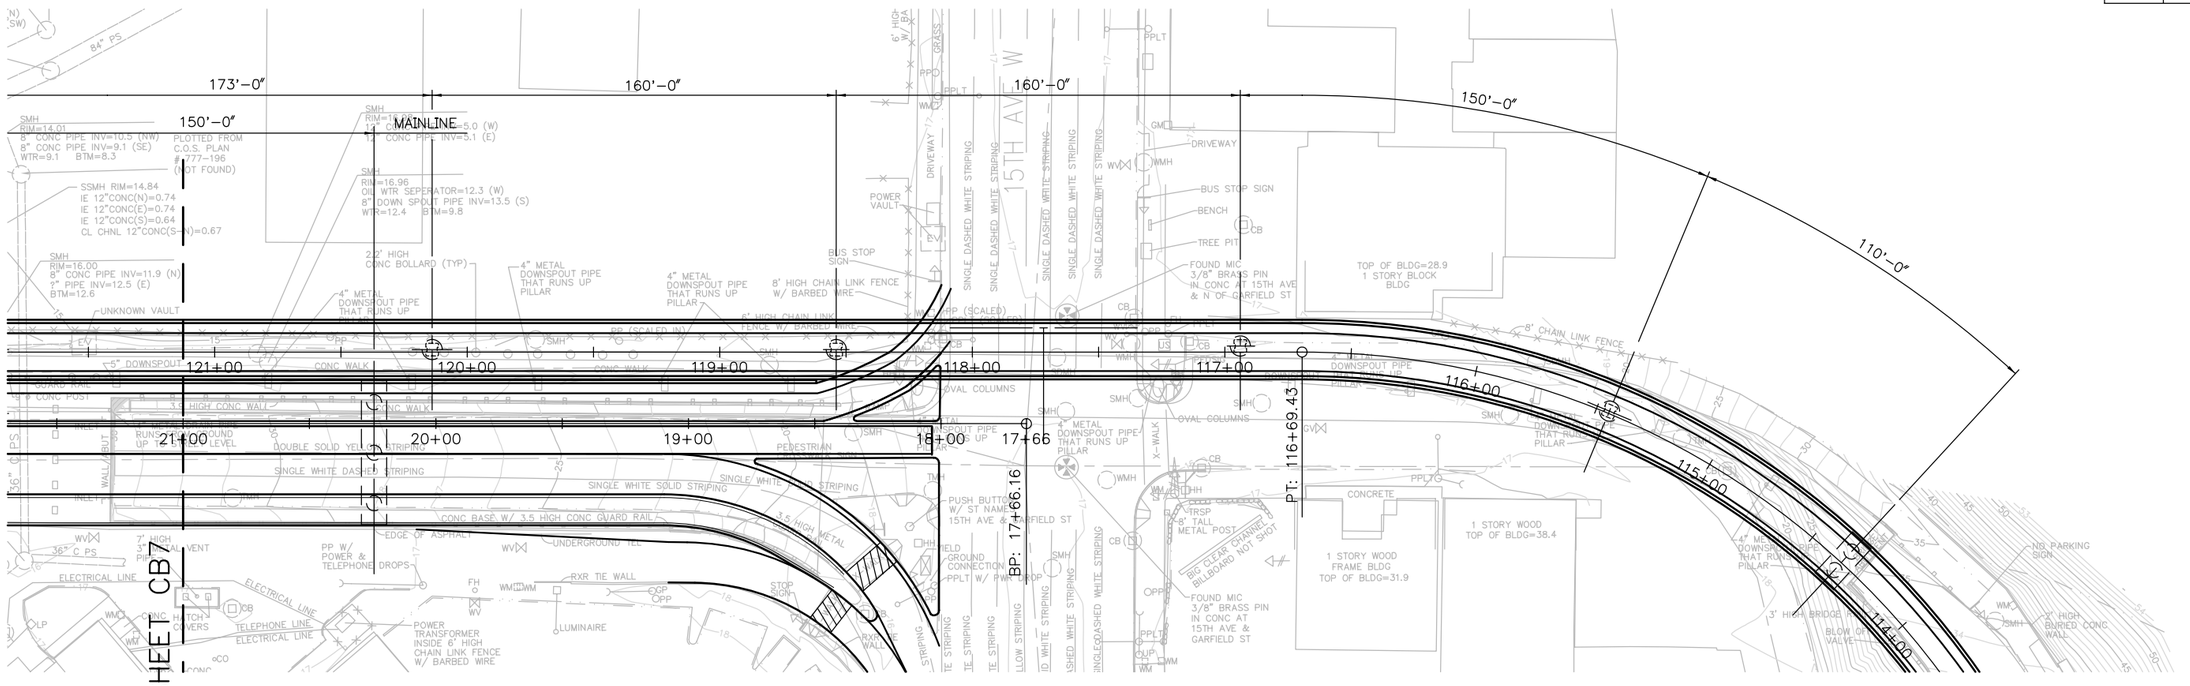

PLAN – 15TH AVENUE OVERPASS

SCALE: 1" = 30'

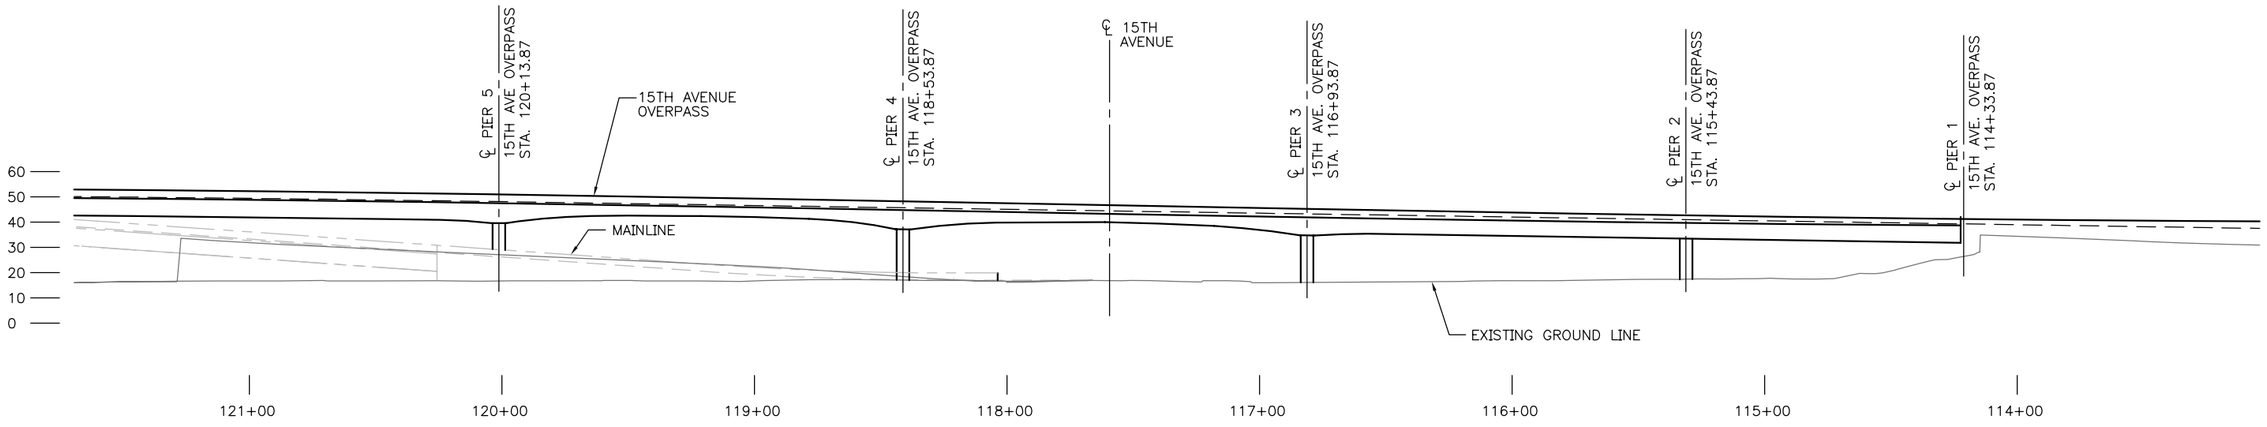

ELEVATION – 15TH AVENUE OVERPASS

SCALE: 1" = 30'

N:\36339\Drawings\Sheets\CONC_BOX_100606_LATEST\CB_PLEL6.dwg
Oct/27/2006 3:57pm

CB6
PLAN AND ELEVATION

VAULT SERIAL NO. ????	MARK	DATE	MADE	CHK'D	REV'D	DESCRIPTION
REVISIONS						

HNTB

HNTB Corporation
600 108th Avenue NE, Suite 900
Bellevue, WA 98004

Tel (425) 455-3555
Fax (425) 453-9179
www.hntb.com

APPROVED FOR ADVERTISING
KENNETH J. NAKATSU
DEPARTMENT OF EXECUTIVE ADMINISTRATION

SEATTLE, WASHINGTON . . . . . 20. . . .

BY: . . . . . .

DIRECTOR, CONTRACTING SERVICES

NAME OR INITIALS AND DATE	INITIALS AND DATE
DESIGNED	REVIEWED:
CHECKED	DES. . . . . SPU CONST. . . .
	SDOT. . . . . PROJ. MGR. . . .
DRAWN.	RECEIVED . . . . .
CHECKED.	REVISED AS BUILT . . . . .

ALL WORK DONE IN ACCORDANCE WITH THE CITY OF SEATTLE STANDARD PLANS AND SPECIFICATIONS AND OTHER DOCUMENTS CALLED FOR IN SECTION 0-02.3 OF THE PROJECT MANUAL.

City of Seattle
SEATTLE DEPARTMENT OF TRANSPORTATION

ORDINANCE NO. . . . . APPROVED . . . . . .

FUND: . . . . . .

SCALE: H. V. INSPECTOR'S BOOK. . . . . .

MAGNOLIA BRIDGE REPLACEMENT TYPE, SIZE, AND LOCATION CONCRETE BOX ALTERNATE

JOB NO.		
	PC	XXXXX
	R/W	XXXXX
	CO	XXXXX

VAULT PLAN NO. ???–???

SHEET XX OF ?

REGION NO.	STATE	FEDERAL AID PROJECT NO.	SHEET NO.
10	WA		

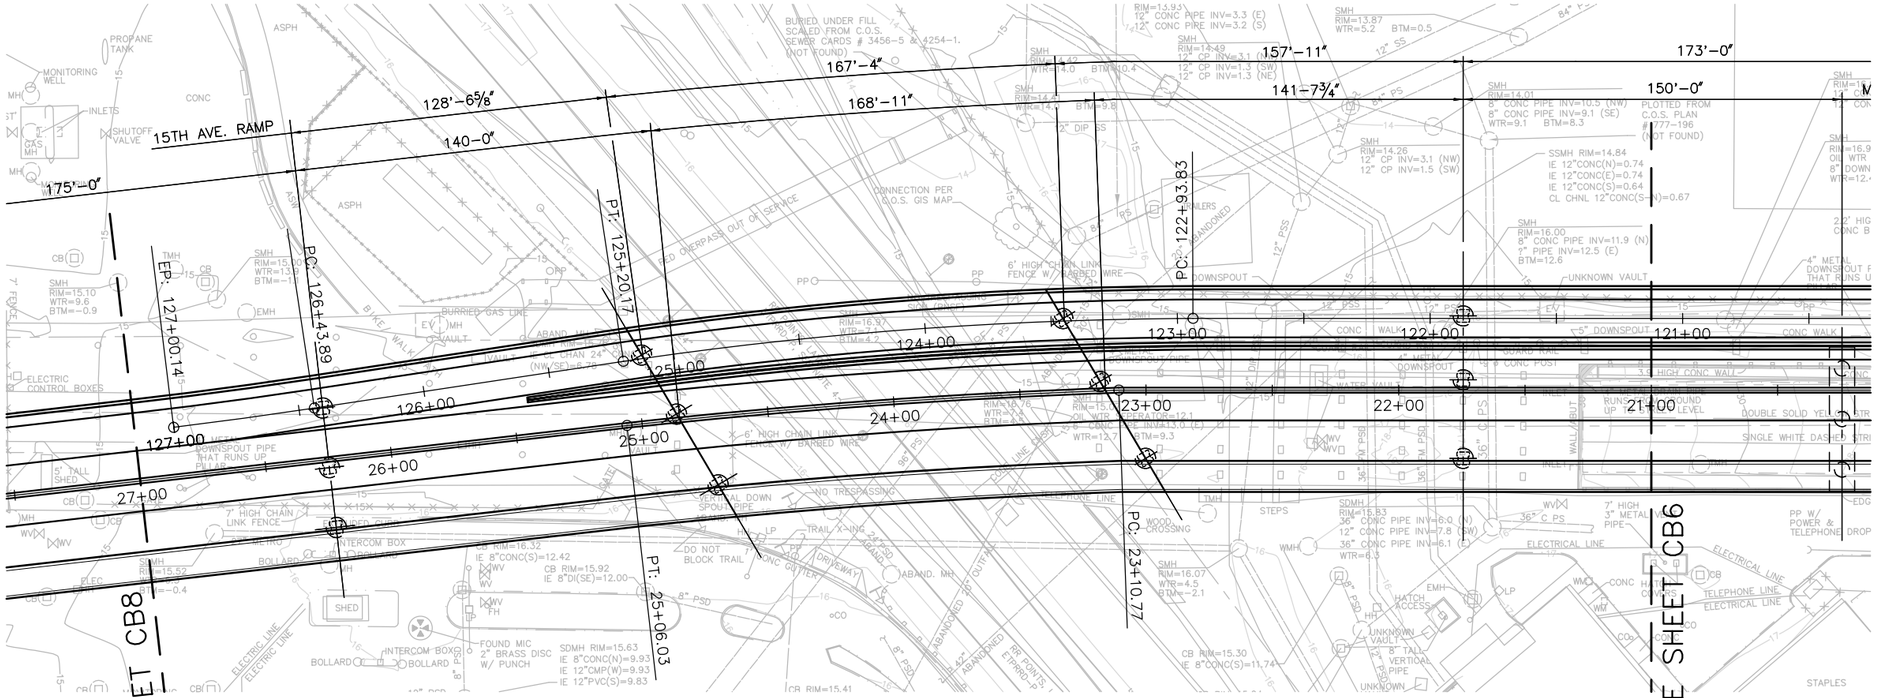

PLAN – 15TH AVENUE OVERPASS

SCALE: 1" = 30'

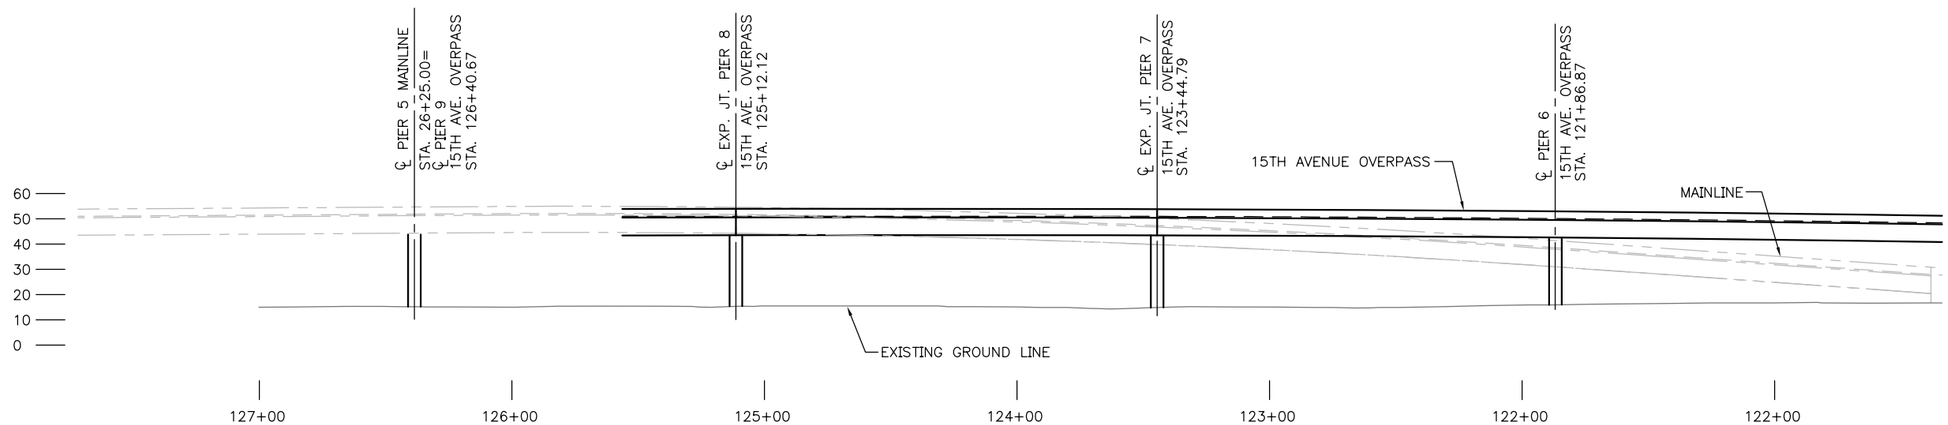

ELEVATION – 15TH AVENUE OVERPASS

SCALE: 1" = 30'

CB7
PLAN AND ELEVATION

N:\36339\Drawings\Sheets\CONC_BOX_100606_LATEST\CB_PLEL7.dwg
Oct/27/2006 3:58pm

VAULT SERIAL NO. ????	MARK	DATE	(CHKD)	REV'D
REVISIONS				
DESCRIPTION				

HNTB

HNTB Corporation
600 108th Avenue NE, Suite 900
Bellevue, WA 98004

Tel (425) 455-3555
Fax (425) 453-9179
www.hntb.com

APPROVED FOR ADVERTISING
KENNETH J. NAKATSU
DEPARTMENT OF EXECUTIVE ADMINISTRATION

SEATTLE, WASHINGTON . . . . . 20 . . . .

BY: . . . . . .

DIRECTOR, CONTRACTING SERVICES

NAME OR INITIALS AND DATE	INITIALS AND DATE
DESIGNED	REVIEWED:
CHECKED	DES. . . . . SPU CONST. . . .
	SDOT. . . . . PROJ. MGR. . . .
DRAWN	RECEIVED . . . . .
CHECKED	REVISED AS BUILT . . . . .

ALL WORK DONE IN ACCORDANCE WITH THE CITY OF SEATTLE STANDARD PLANS AND SPECIFICATIONS AND OTHER DOCUMENTS CALLED FOR IN SECTION 0-02.3 OF THE PROJECT MANUAL.

City of Seattle
SEATTLE DEPARTMENT OF TRANSPORTATION

ORDINANCE NO. . . . . APPROVED . . . . . .
FUND: . . . . . .
SCALE: H. V. INSPECTOR'S BOOK. . . . . .

MAGNOLIA BRIDGE REPLACEMENT TYPE, SIZE, AND LOCATION CONCRETE BOX ALTERNATE

JOB NO.		
	PC	XXXXX
	R/W	XXXXX
	CO	XXXXX

VAULT PLAN NO. ???-???

SHEET XX OF ?

REGION NO.	STATE	FEDERAL AID PROJECT NO.	SHEET NO.
10	WA		

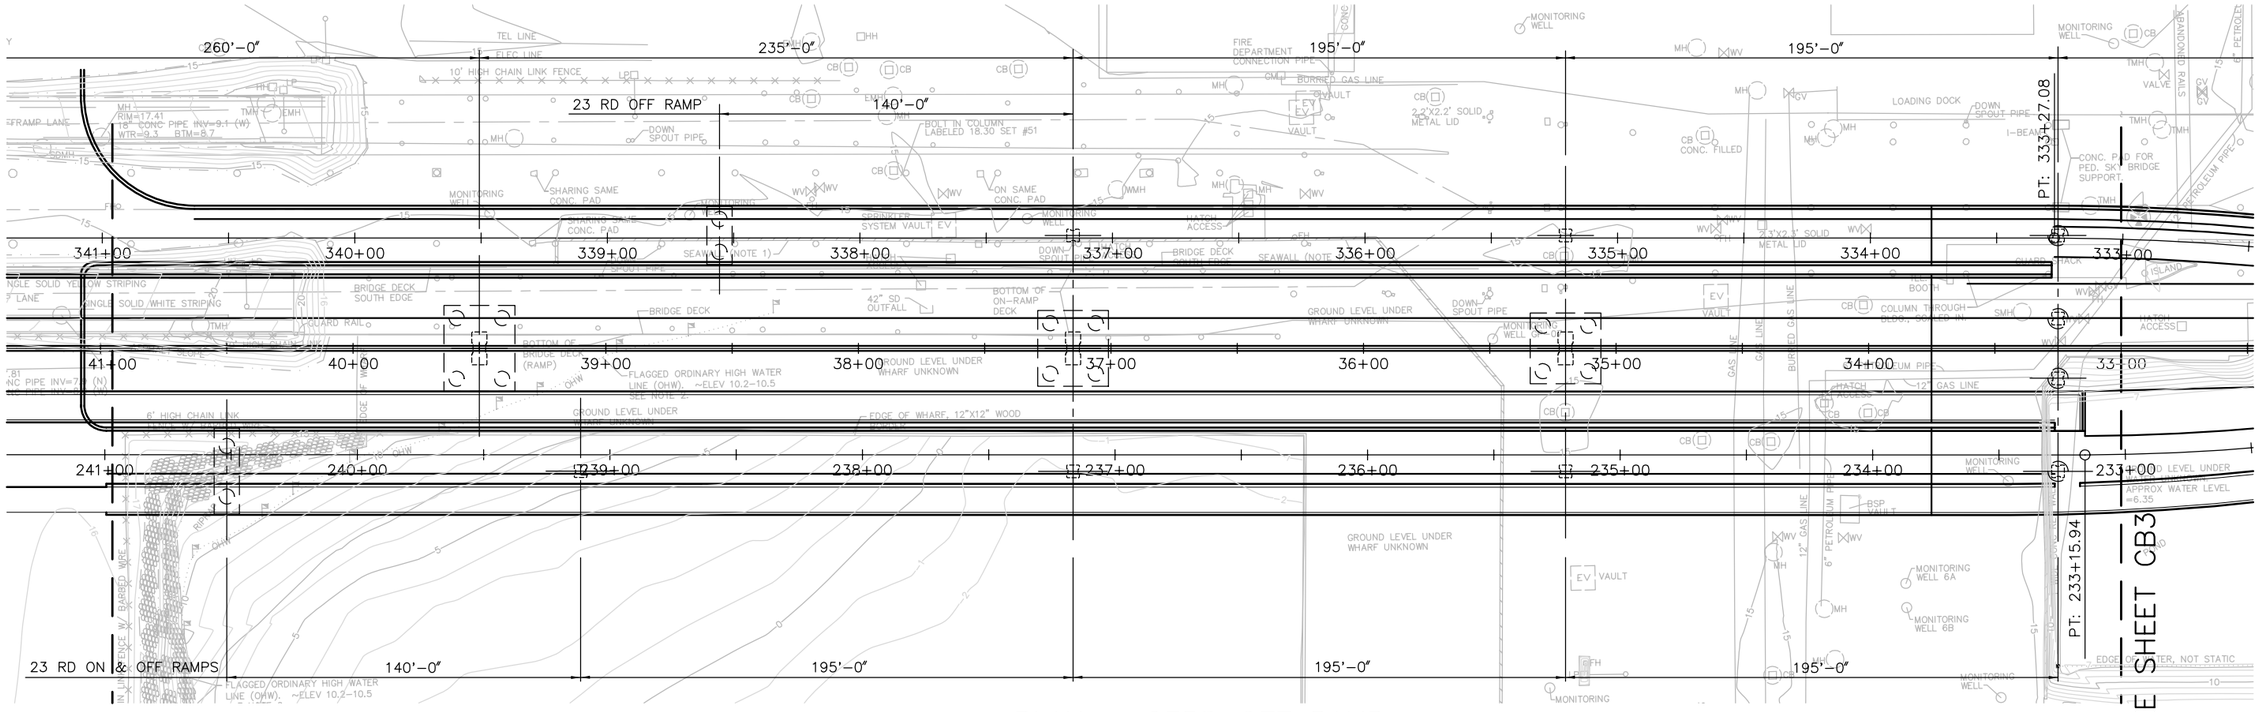

PLAN – 23RD OFF RAMP

SCALE: 1" = 30'

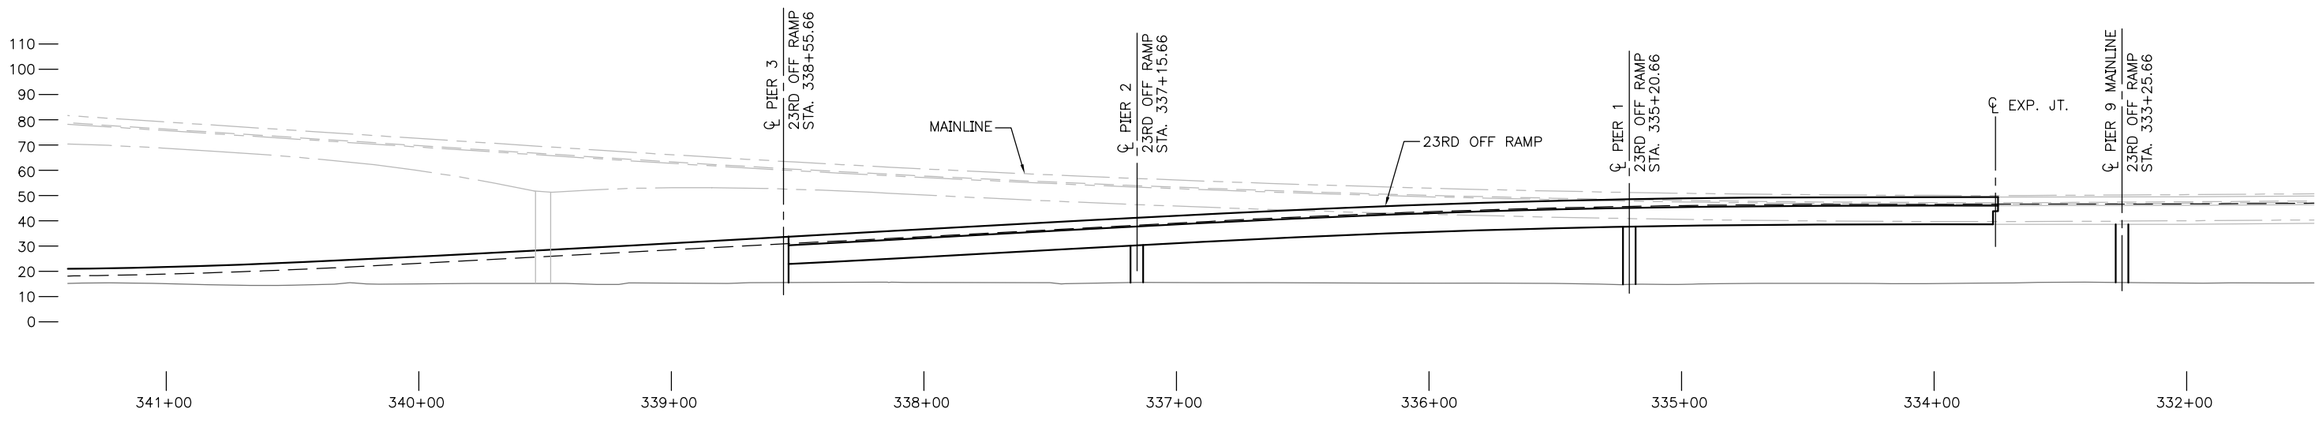

ELEVATION – 23RD OFF RAMP

SCALE: 1" = 30'

CB8
PLAN AND ELEVATION

N:\36339\Drawings\Sheets\CONC_BOX_100606_LATEST\CB_PLEL8.dwg
Oct/27/2006 3:59pm

VAULT SEAL NO. ????	REVISIONS			
	MARK	DATE	MADE / CHKD	REVD DESCRIPTION

HNTB

HNTB Corporation
600 108th Avenue NE, Suite 900
Bellevue, WA 98004

Tel (425) 455-3555
Fax (425) 453-9179
www.hntb.com

APPROVED FOR ADVERTISING
KENNETH J. NAKATSU
DEPARTMENT OF EXECUTIVE ADMINISTRATION

SEATTLE, WASHINGTON . . . . . 20. . . .

BY: . . . . . .
DIRECTOR, CONTRACTING SERVICES

NAME OR INITIALS AND DATE	INITIALS AND DATE
DESIGNED	REVIEWED:
CHECKED	DES. SPU CONST.
	SDOT PROJ. MGR.
DRAWN	RECEIVED
CHECKED	REVISED AS BUILT

ALL WORK DONE IN ACCORDANCE WITH THE CITY OF SEATTLE STANDARD PLANS AND SPECIFICATIONS AND OTHER DOCUMENTS CALLED FOR IN SECTION 0-02.3 OF THE PROJECT MANUAL.

City of Seattle
SEATTLE DEPARTMENT OF TRANSPORTATION

ORDINANCE NO. . . . . APPROVED . . . . . .
FUND: . . . . . .
SCALE: INSPECTOR'S BOOK. . . . . .

MAGNOLIA BRIDGE REPLACEMENT TYPE, SIZE, AND LOCATION CONCRETE BOX ALTERNATE

JOB NO.	
PC	XXXXX
R/W	XXXXX
CO	XXXXX

VAULT PLAN NO. ???–???

SHEET XX OF ?

REGION NO.	STATE	FEDERAL AID PROJECT NO.	SHEET NO.
10	WA		

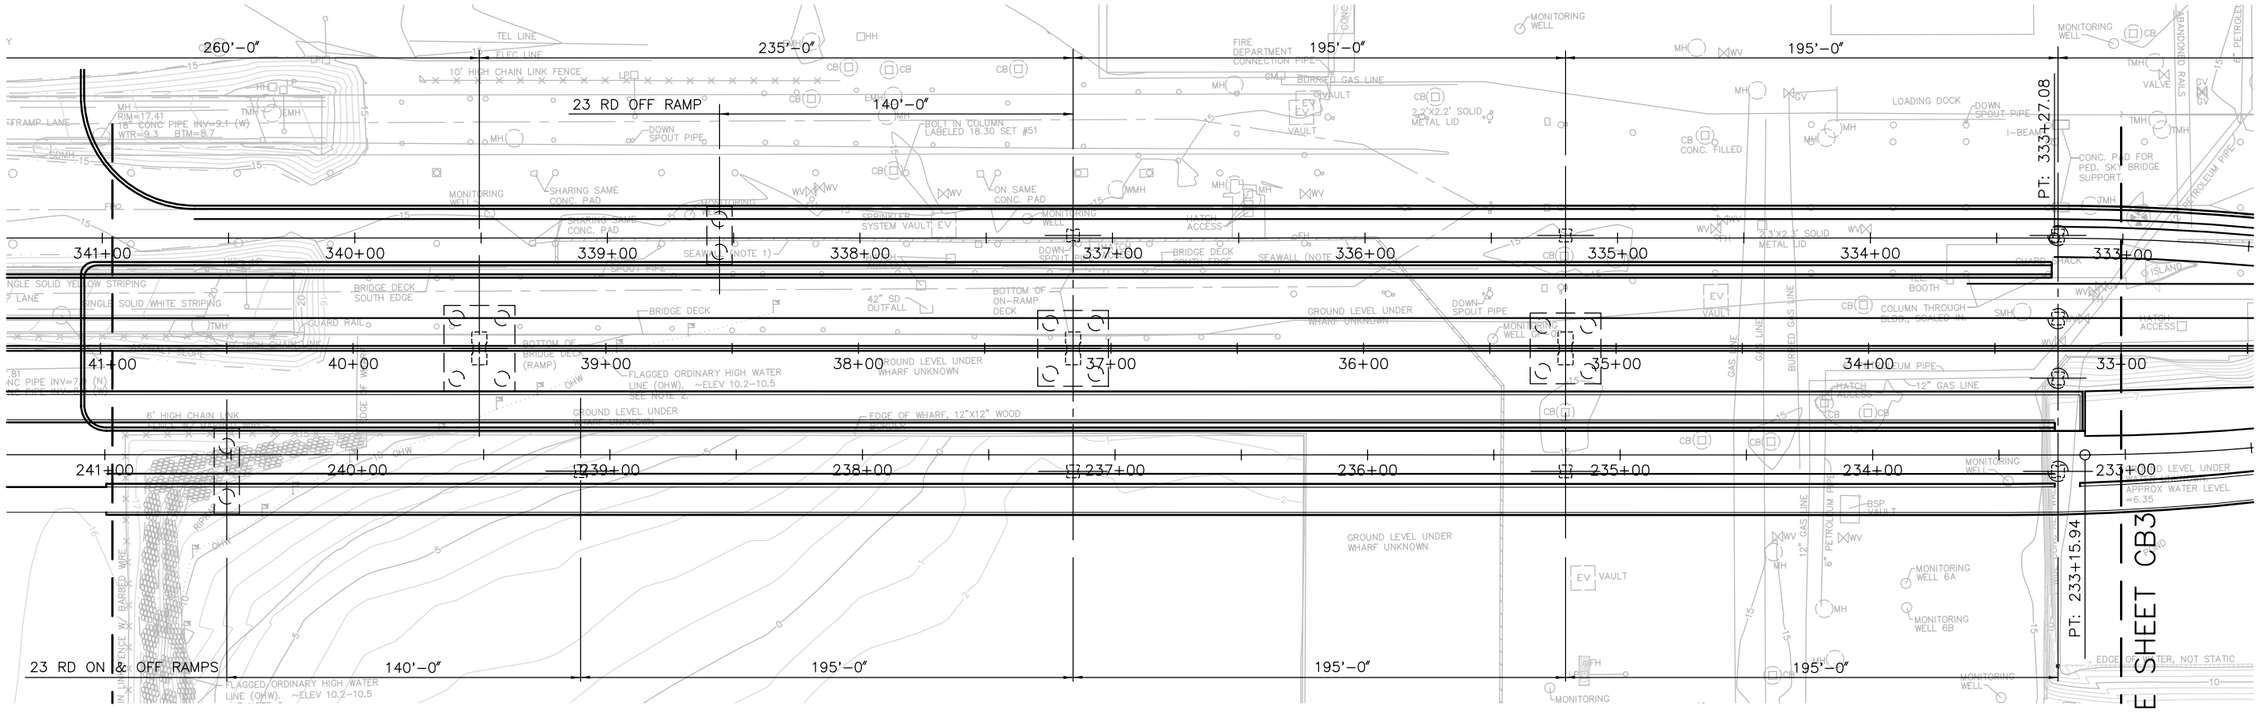

PLAN – 23RD ON RAMP

SCALE: 1" = 30'

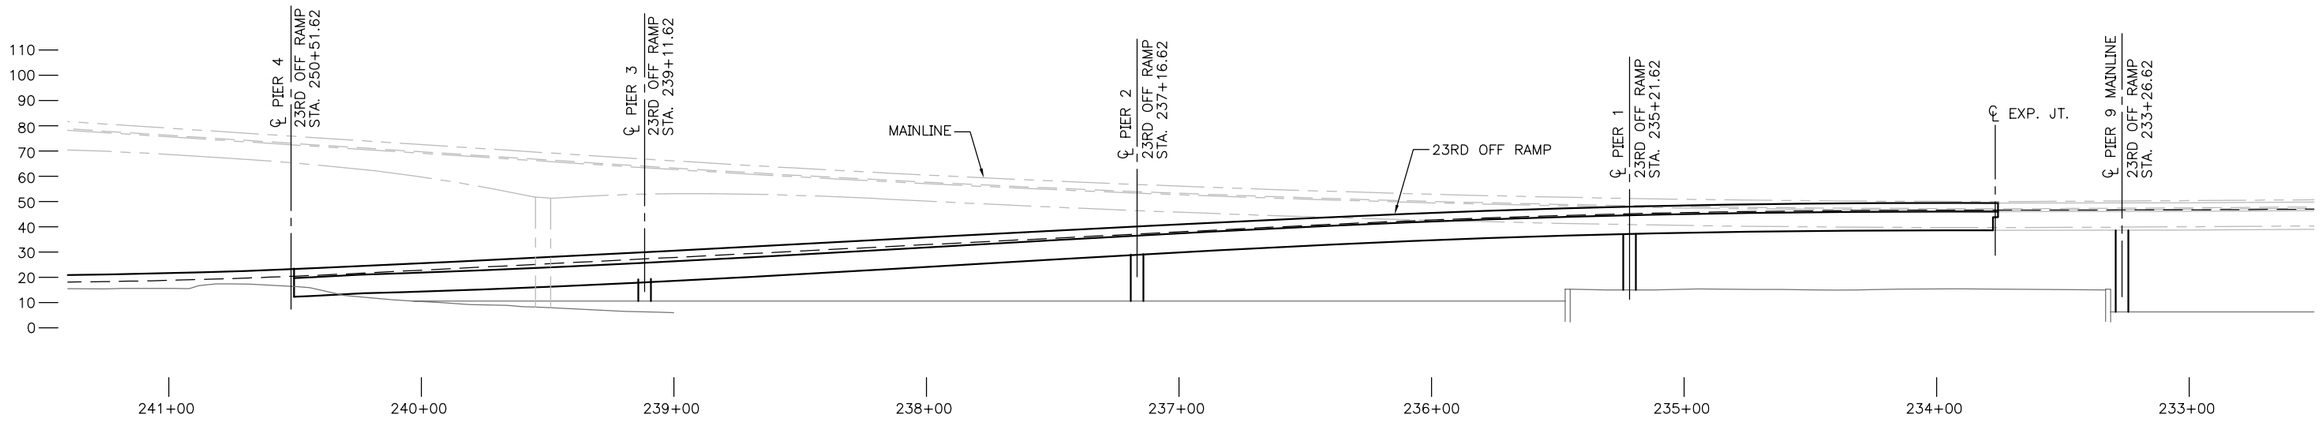

ELEVATION – 23RD ON RAMP

SCALE: 1" = 30'

CB9
PLAN AND ELEVATION

N:\36339\Drawings\Sheets\CONC_BOX_100606_LATEST\CB_PLEL9.dwg
Oct/27/2006 3:59pm

VAULT SEAL NO. ????	REVISIONS	MARK	DATE	MADE	CHKD	REVD	DESCRIPTION

HNTB

HNTB Corporation
600 108th Avenue NE, Suite 900
Bellevue, WA 98004

Tel (425) 455-3555
Fax (425) 453-9179
www.hntb.com

APPROVED FOR ADVERTISING
KENNETH J. NAKATSU
DEPARTMENT OF EXECUTIVE ADMINISTRATION

SEATTLE, WASHINGTON . . . . . 20. . . .

BY: . . . . . .
DIRECTOR, CONTRACTING SERVICES

NAME OR INITIALS AND DATE	INITIALS AND DATE
DESIGNED	REVIEWED:
CHECKED	DES. SPU CONST.
	SDOT PROJ. MGR.
DRAWN	RECEIVED
CHECKED	REVISED AS BUILT

ALL WORK DONE IN ACCORDANCE WITH THE CITY OF SEATTLE STANDARD PLANS AND SPECIFICATIONS AND OTHER DOCUMENTS CALLED FOR IN SECTION 0-02.3 OF THE PROJECT MANUAL.

City of Seattle
SEATTLE DEPARTMENT OF TRANSPORTATION

ORDINANCE NO. . . . . APPROVED . . . . . .
FUND: . . . . . .
SCALE: INSPECTOR'S BOOK. . . . . .

MAGNOLIA BRIDGE REPLACEMENT TYPE, SIZE, AND LOCATION CONCRETE BOX ALTERNATE

JOB NO.		
	PC	XXXXX
	R/W	XXXXX
	CO	XXXXX

VAULT PLAN NO. ???–???

SHEET XX OF ?

REGION NO.	STATE	FEDERAL AID PROJECT NO.	SHEET NO.
10	WA		

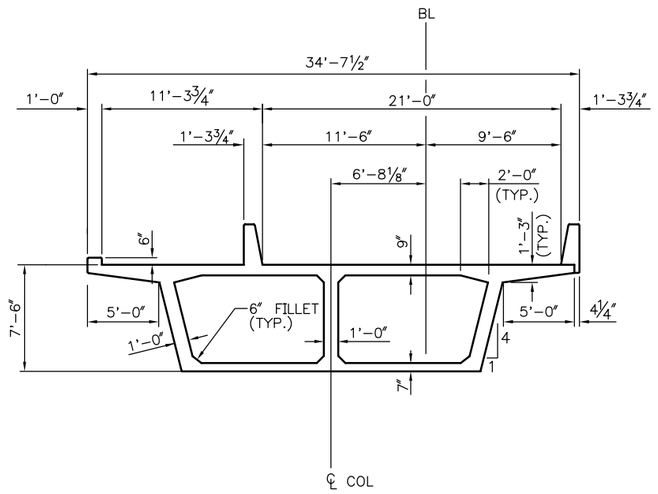

TYPICAL SECTION
23RD ON RAMP

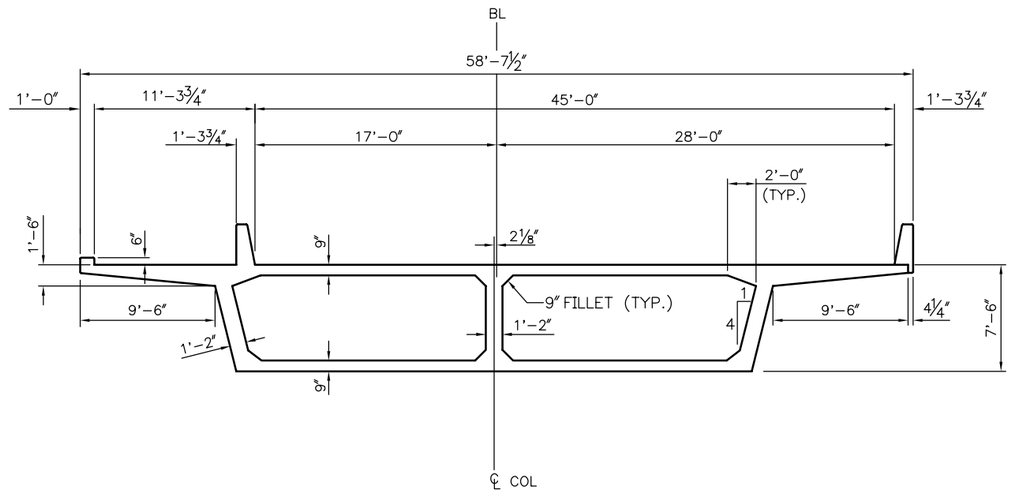

TYPICAL SECTION
MAINLINE AT BLUFF
(AT MID-SPAN)

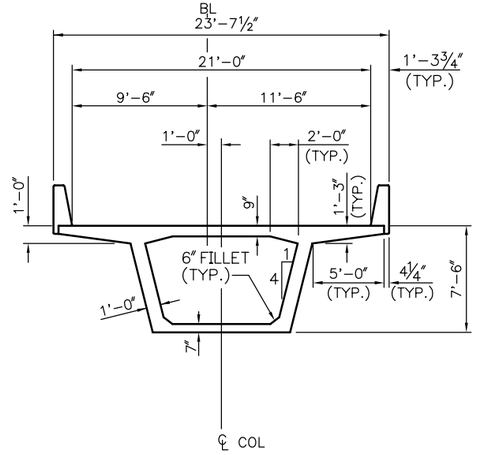

TYPICAL SECTION
23RD OFF RAMP

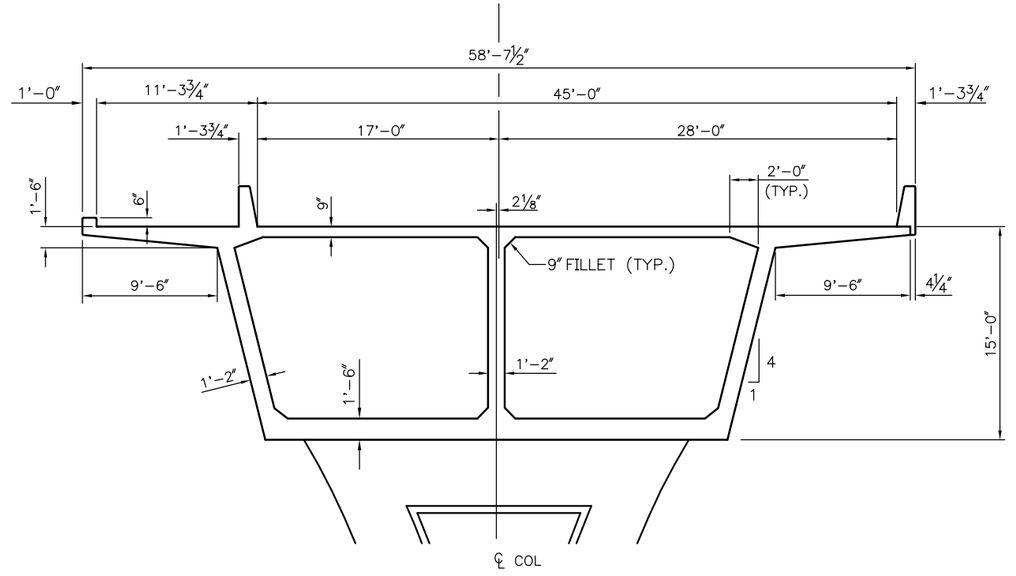

TYPICAL SECTION
MAINLINE AT BLUFF
(AT PIER)

N:\36339\Drawings\Sheets\CONC_BOX_100606_LATEST\CB_TSEC1.dwg
Oct/27/2006 4:00pm

VAULT SERIAL NO. ????

MARK	DATE	CHK'D	REV'D	DESCRIPTION

REVISIONS

HNTB

HNTB Corporation
600 108th Avenue NE, Suite 900
Bellevue, WA 98004

Tel (425) 455-3555
Fax (425) 453-9179
www.hntb.com

APPROVED FOR ADVERTISING
KENNETH J. NAKATSU
DEPARTMENT OF EXECUTIVE ADMINISTRATION

SEATTLE, WASHINGTON . 20 .

BY: .

DIRECTOR, CONTRACTING SERVICES

NAME OR INITIALS AND DATE	INITIALS AND DATE
DESIGNED .	REVIEWED:
CHECKED .	DES. . SPU CONST. .
	SDOT. . PROJ. MGR. .
DRAWN.	RECEIVED .
CHECKED.	REVISED AS BUILT .

ALL WORK DONE IN ACCORDANCE WITH THE CITY OF SEATTLE STANDARD PLANS AND SPECIFICATIONS AND OTHER DOCUMENTS CALLED FOR IN SECTION 0-02.3 OF THE PROJECT MANUAL.

City of Seattle
SEATTLE DEPARTMENT
OF TRANSPORTATION

ORDINANCE NO. . APPROVED .
FUND: .
SCALE: H. V. INSPECTOR'S BOOK.

MAGNOLIA BRIDGE REPLACEMENT
TYPE, SIZE, AND LOCATION
CONCRETE BOX ALTERNATIVE

JOB NO.		
	PC	XXXXX
	R/W	XXXXX
	CO	XXXXX

VAULT PLAN NO. ???-???

SHEET XX OF ?

CB10
TYPICAL SECTIONS

REGION NO.	STATE	FEDERAL AID PROJECT NO.	SHEET NO.
10	WA		

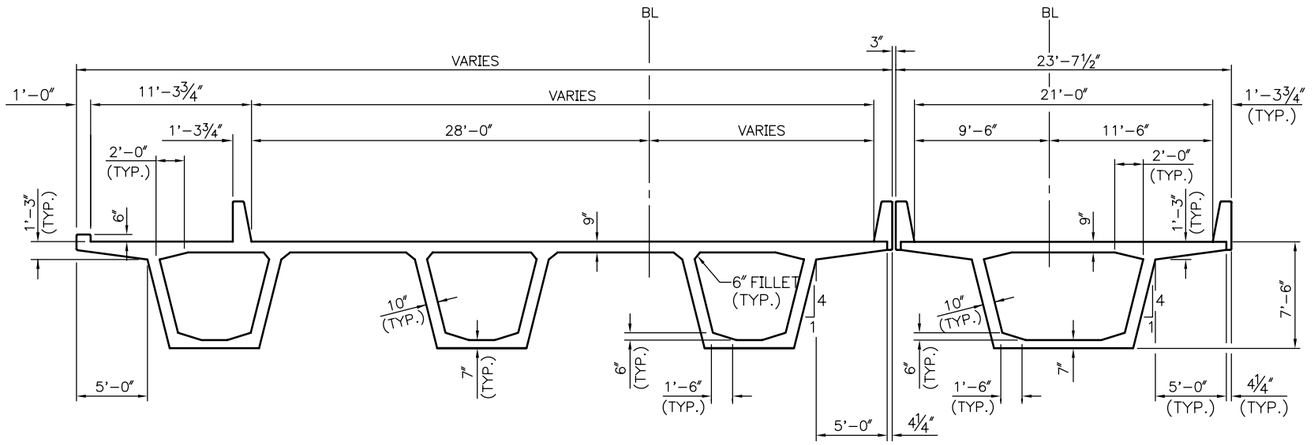

MAINLINE RAMP

TYPICAL SECTION OVER RAILROAD

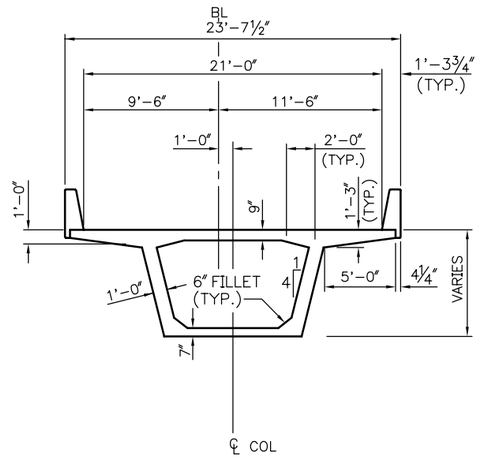

TYPICAL SECTION 15TH AVE. OVERPASS

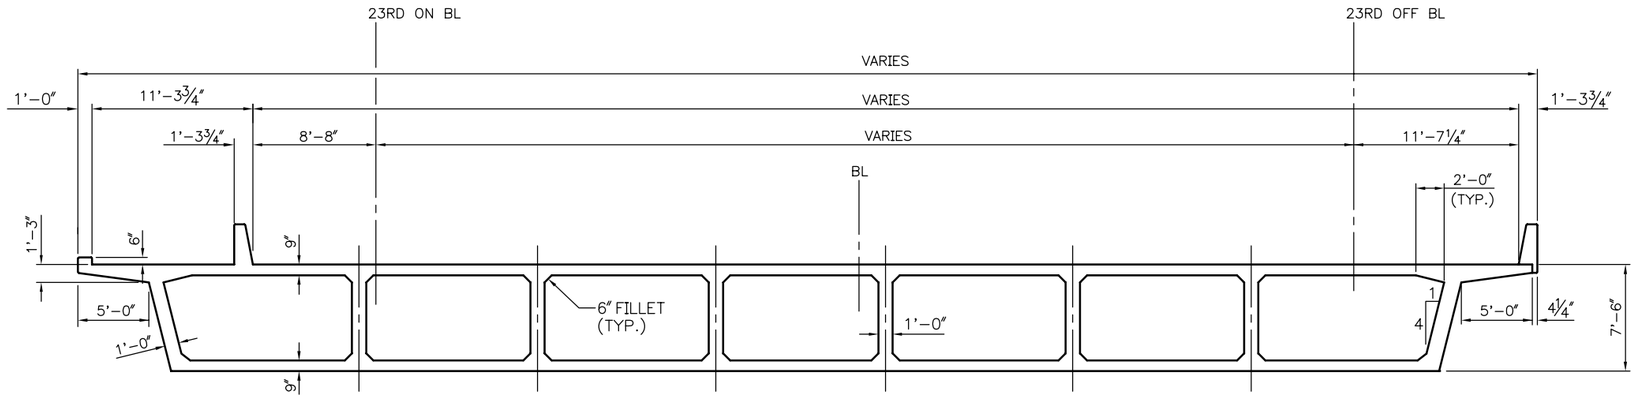

TYPICAL SECTION MAINLINE AT LOW LEVEL

CB11
TYPICAL SECTIONS

N:\36339\Drawings\Sheets\CONC_BOX_100606_LATEST\CB_TSEC2.dwg
Oct/27/2006 4:01pm

VAULT SEQN. NO. ????	REVISIONS			
	MARK	DATE	CHK'D	REV'D
			MADE	DESCRIPTION

HNTB
HNTB Corporation
600 108th Avenue NE, Suite 900
Bellevue, WA 98004
Tel (425) 455-3555
Fax (425) 453-9179
www.hntb.com

APPROVED FOR ADVERTISING
KENNETH J. NAKATSU
DEPARTMENT OF EXECUTIVE ADMINISTRATION
SEATTLE, WASHINGTON . . 20 . .
BY: . .
DIRECTOR, CONTRACTING SERVICES

NAME OR INITIALS AND DATE	INITIALS AND DATE
DESIGNED . CHECKED .	REVIEWED: DES. . SPU CONST. . SDOT. . PROJ. MGR. .
DRAWN. CHECKED.	RECEIVED .
	REVISED AS BUILT .

ALL WORK DONE IN ACCORDANCE WITH THE CITY OF SEATTLE STANDARD PLANS AND SPECIFICATIONS AND OTHER DOCUMENTS CALLED FOR IN SECTION 0-02.3 OF THE PROJECT MANUAL.

City of Seattle
SEATTLE DEPARTMENT OF TRANSPORTATION
ORDINANCE NO. . APPROVED .
FUND: .
SCALE: H. V. INSPECTOR'S BOOK.

MAGNOLIA BRIDGE REPLACEMENT TYPE, SIZE, AND LOCATION CONCRETE BOX ALTERNATIVE

JOB NO.		
	PC	xxxxx
	R/W	xxxxx
	CO	xxxxx
VAULT PLAN NO. ???–???		
SHEET XX OF ?		

REGION NO.	STATE	FEDERAL AID PROJECT NO.	SHEET NO.
10	WA		

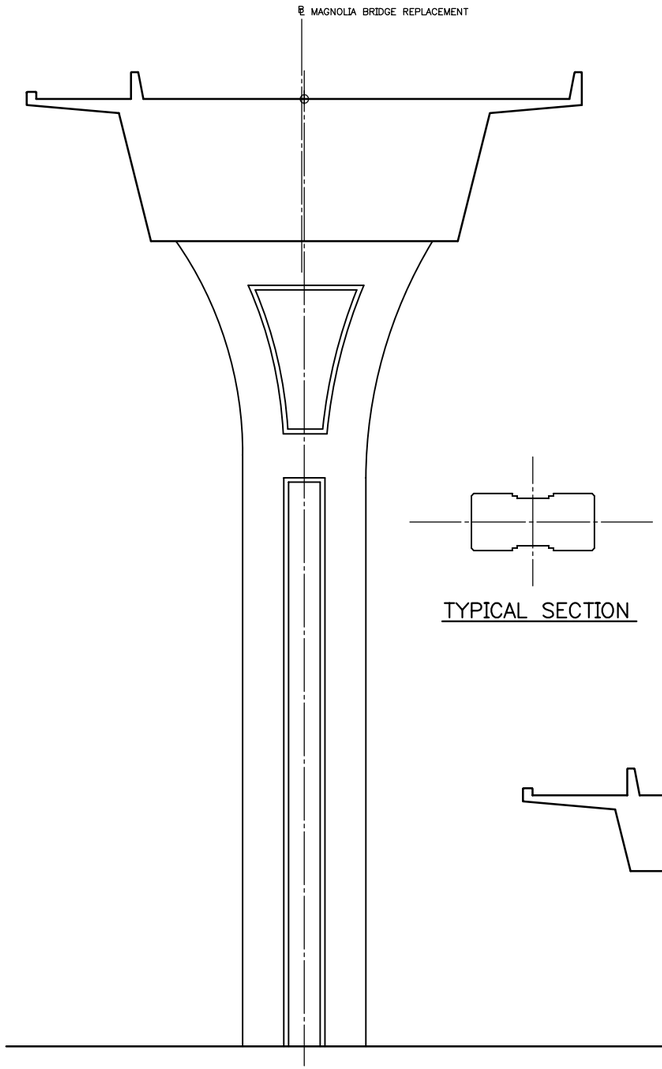

TYPICAL SECTION

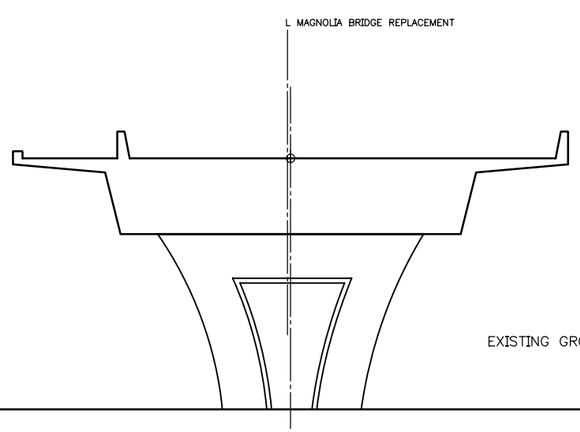

COLUMN ELEVATIONS AT BLUFF

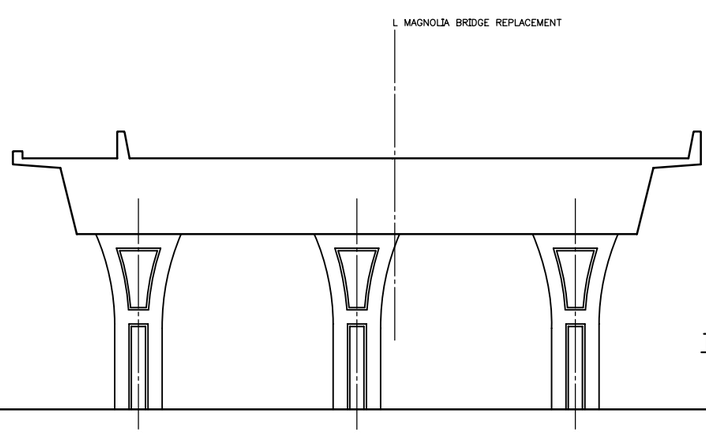

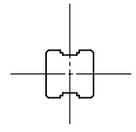

TYPICAL SECTION

COLUMN ELEVATIONS AT LOW LEVEL

CB12
PIER TYPE 1

N:\36339\Drawings\Sheets\CONC_BOX_100606_LATEST\CB_FLARE_COL.dwg
Oct/27/2006 3:50pm

VAULT SERIAL NO. ????	MARK	DATE	MADE	CHK'D	REV'D	DESCRIPTION
REVISIONS						

HNTB

HNTB Corporation
600 108th Avenue NE, Suite 900
Bellevue, WA 98004

Tel (425) 455-3555
Fax (425) 453-9179
www.hntb.com

APPROVED FOR ADVERTISING
KENNETH J. NAKATSU
DEPARTMENT OF EXECUTIVE ADMINISTRATION

SEATTLE, WASHINGTON . . 20 . .

BY: . .

DIRECTOR, CONTRACTING SERVICES

NAME OR INITIALS AND DATE	INITIALS AND DATE
DESIGNED . CHECKED .	REVIEWED: DES. . SPU CONST. . SDOT. . PROJ. MGR. .
DRAWN. CHECKED.	RECEIVED .
	REVISED AS BUILT

ALL WORK DONE IN ACCORDANCE WITH THE CITY OF SEATTLE STANDARD PLANS AND SPECIFICATIONS AND OTHER DOCUMENTS CALLED FOR IN SECTION 0-02.3 OF THE PROJECT MANUAL.

City of Seattle
SEATTLE DEPARTMENT
OF TRANSPORTATION

ORDINANCE NO. . . APPROVED . .
FUND: . .
SCALE: H. V. INSPECTOR'S BOOK. .

MAGNOLIA BRIDGE REPLACEMENT TYPE, SIZE, AND LOCATION CONCRETE BOX ALTERNATE

JOB NO.		
	PC	XXXXX
	R/W	XXXXX
	CO	XXXXX
VAULT PLAN NO.		???-???
SHEET XX OF ?		

REGION NO.	STATE	FEDERAL AID PROJECT NO.	SHEET NO.
10	WA		

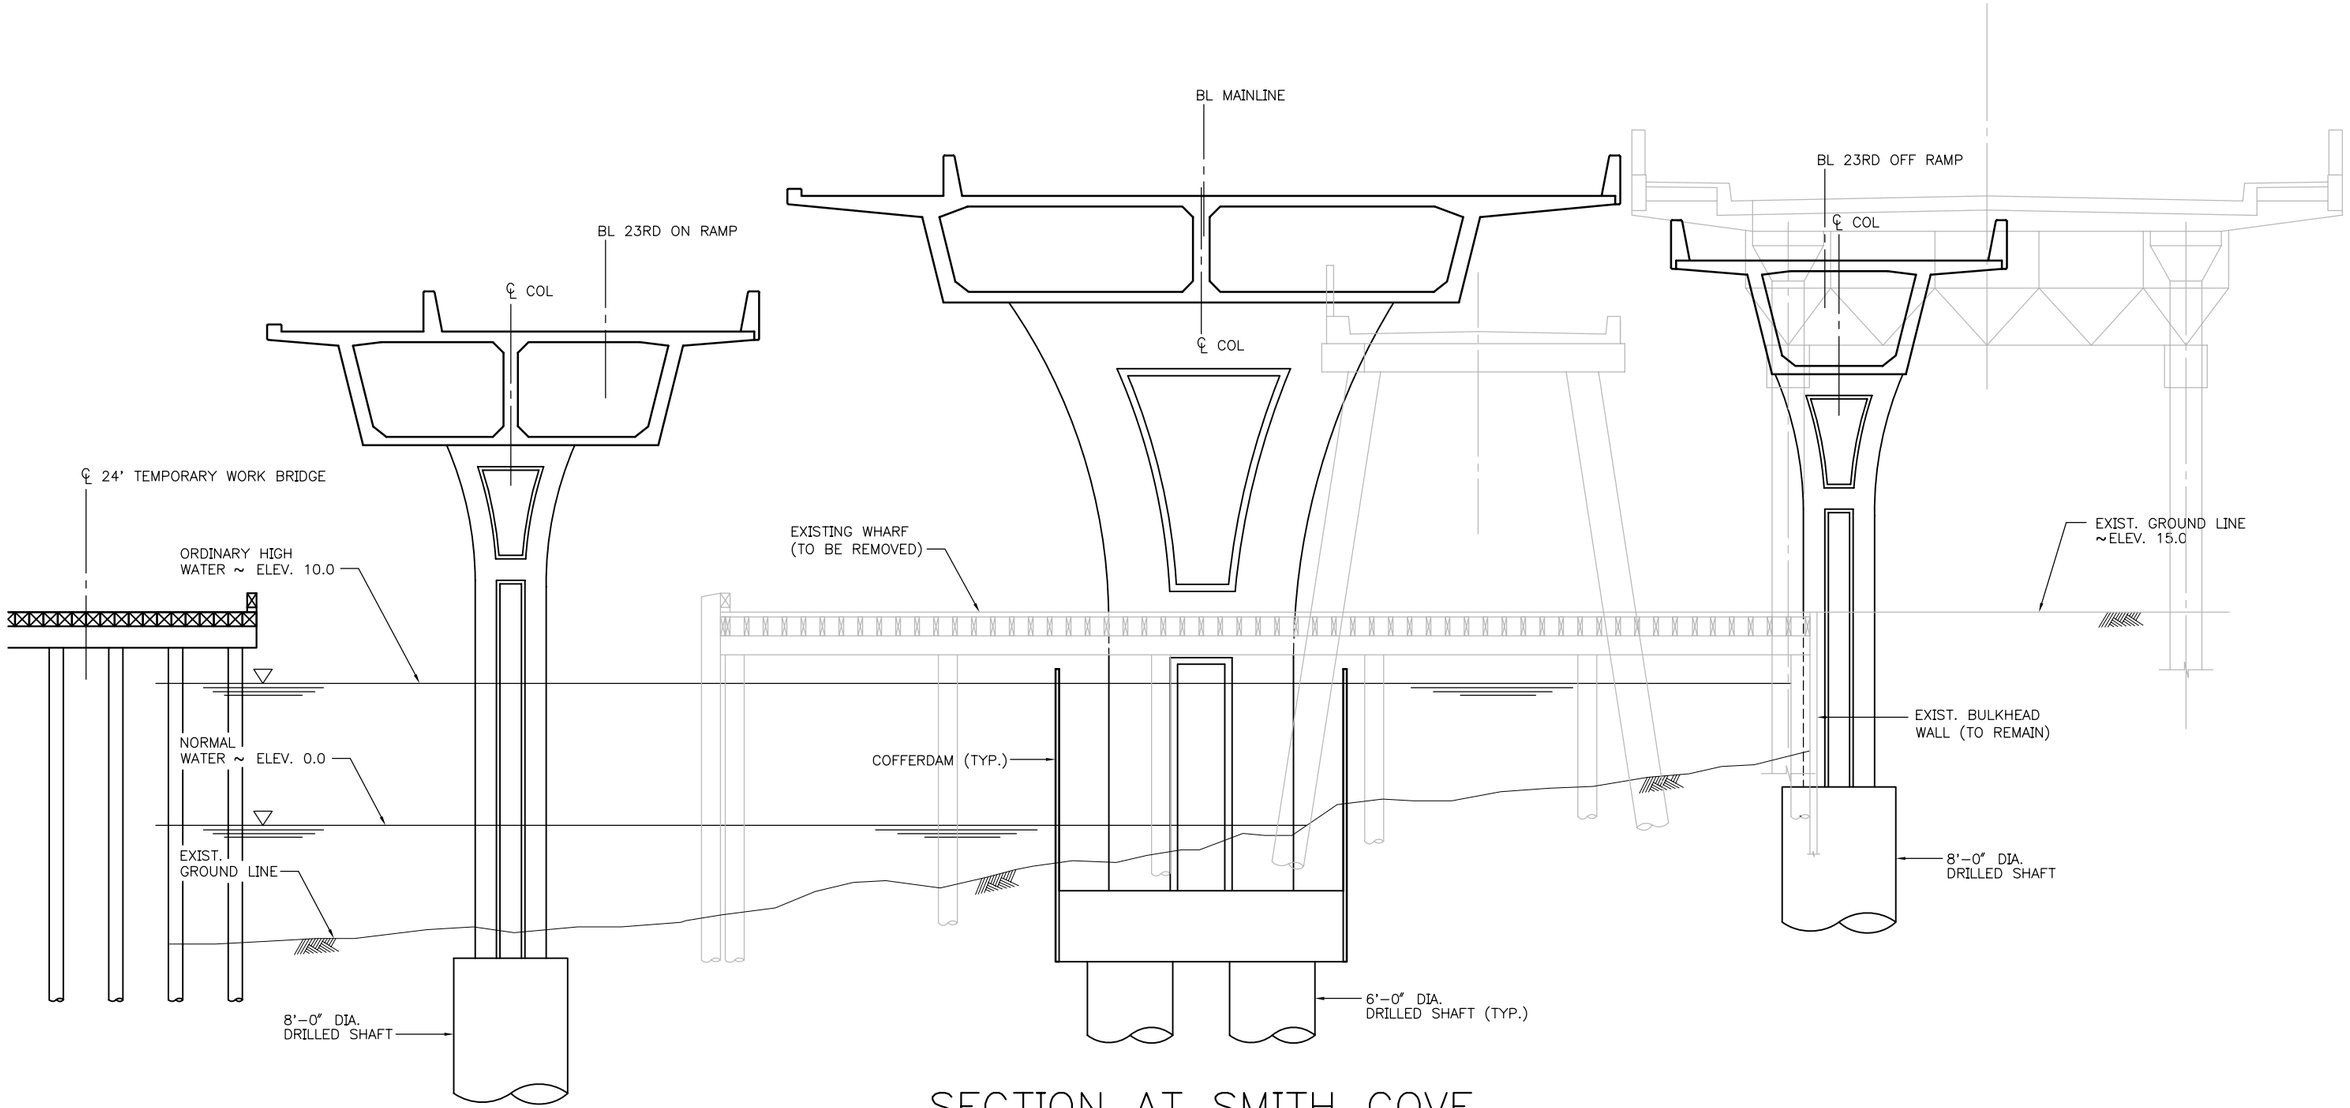

SECTION AT SMITH COVE

WITH EXISTING WHARF

(VIEW LOOKING WEST)

CB13
STAGING SECTIONS

N:\36339\Drawings\Sheets\CONC_BOX_100606_LATEST\CB_BULKHEAD.dwg
Oct/27/2006 3:49pm

VAULT SEQN. NO. ????	MARK	DATE	CHK'D	REV'D	DESCRIPTION
REVISIONS					

HNTB

HNTB Corporation
600 108th Avenue NE, Suite 900
Bellevue, WA 98004

Tel (425) 455-3555
Fax (425) 453-9179
www.hntb.com

APPROVED FOR ADVERTISING
KENNETH J. NAKATSU
DEPARTMENT OF EXECUTIVE ADMINISTRATION

SEATTLE, WASHINGTON . . 20 . .

BY: .
DIRECTOR, CONTRACTING SERVICES

NAME OR INITIALS AND DATE	INITIALS AND DATE
DESIGNED .	REVIEWED:
CHECKED .	DES. . SPU CONST. .
	SDOT . PROJ. MGR. .
DRAWN .	RECEIVED .
CHECKED .	REVISED AS BUILT .

ALL WORK DONE IN ACCORDANCE WITH THE CITY OF SEATTLE STANDARD PLANS AND SPECIFICATIONS AND OTHER DOCUMENTS CALLED FOR IN SECTION 0-02.3 OF THE PROJECT MANUAL.

City of Seattle
SEATTLE DEPARTMENT
OF TRANSPORTATION

ORDINANCE NO. . . APPROVED .
FUND: .
SCALE: H. V. INSPECTOR'S BOOK.

MAGNOLIA BRIDGE REPLACEMENT
SECTION AT SMITH COVE
CONCRETE BOX ALTERNATE

JOB NO.		
	PC	XXXXX
	R/W	XXXXX
	CO	XXXXX

VAULT PLAN NO. ???-???

SHEET XX OF ?