PROPOSED MERCER CORRIDOR ALTERNATIVE B WITH ALASKAN WAY VIADUCT (AWV)

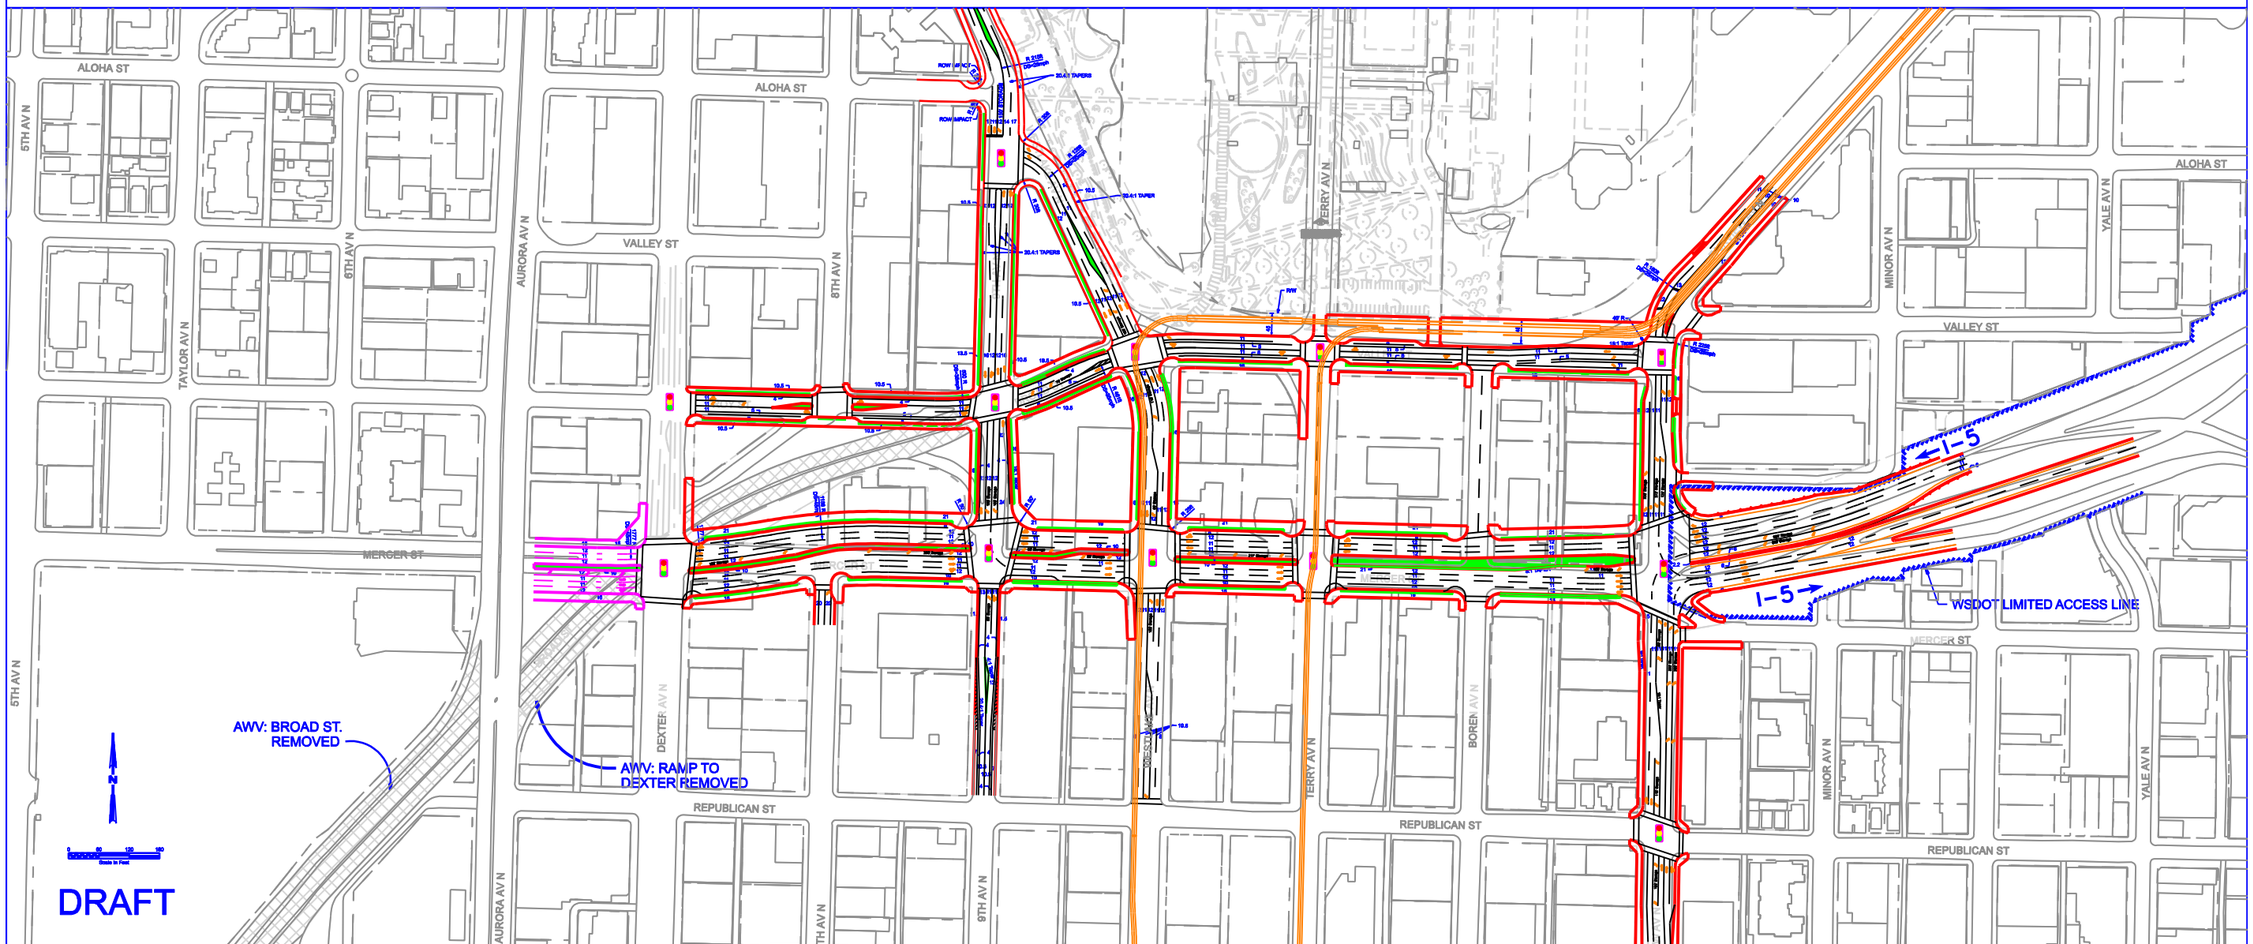

NOTE: Design Speeds per AASHTO "Geometric Design of Highways and Streets" 2001 Exhibit 3-40

CH2MHILL

alt b - option 1.dlv 31-MAR-2006 12:46:50

SDOT
Seattle Department of Transportation