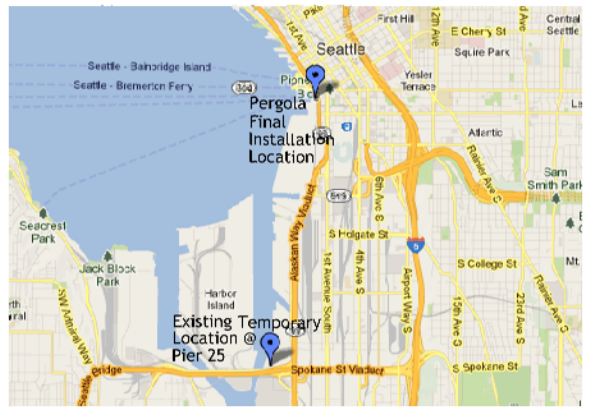


VICINITY LOCATION PLAN

NOTE:
LOCATION OF EXISTING SITE CONDITIONS IS SHOWN BASED UPON AVAILABLE AS-BUILT AND SURVEY INFORMATION. THE CONTRACTOR SHALL NOTIFY THE ARCHITECT OF ANY SIGNIFICANT DISCREPANCIES BETWEEN THE DRAWINGS AND ACTUAL CONDITIONS. THE CONTRACTOR SHALL VERIFY ALL EXISTING CONDITIONS PRIOR TO COMMENCING WITH THE WORK.

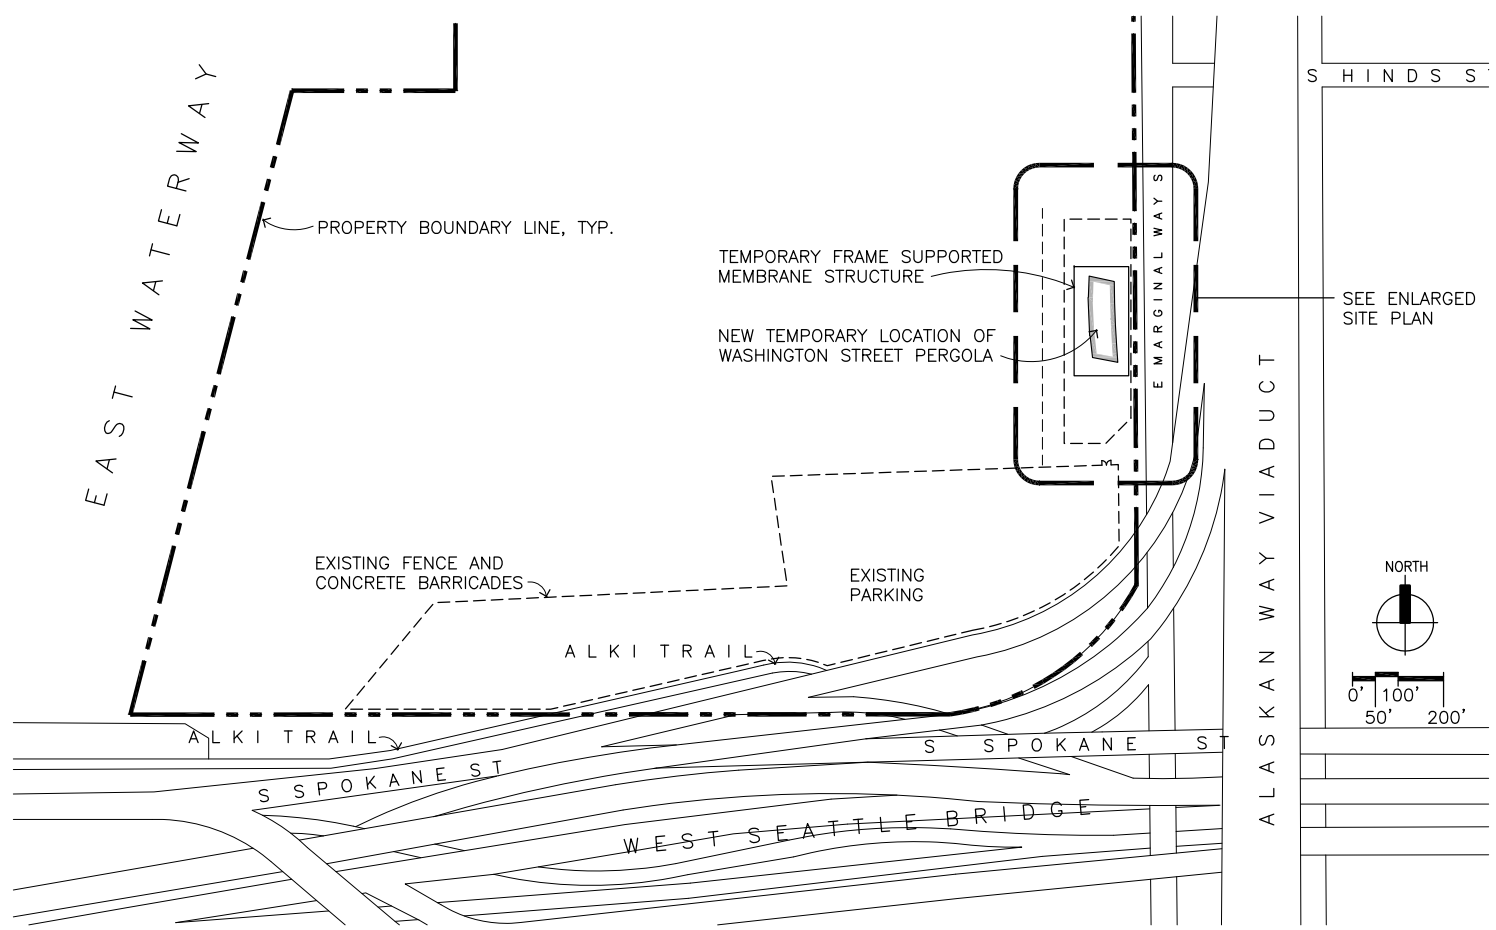


TEMPORARY SITE PLAN
PORT OF SEATTLE PIER 25

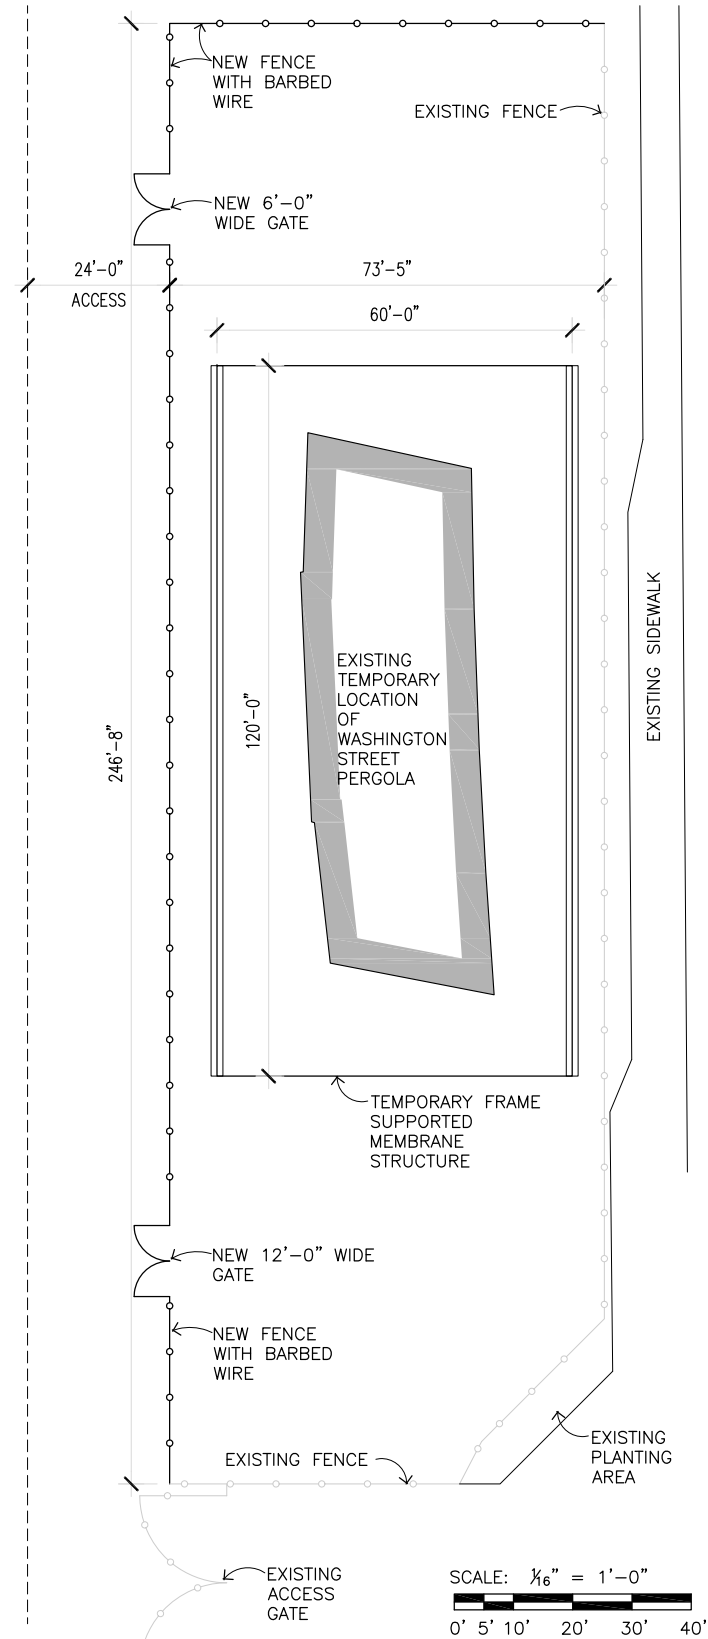


ENLARGED SITE PLAN
PORT OF SEATTLE PIER 25

**60% DESIGN SUBMITTAL**
**NOT FOR CONSTRUCTION**

WASHINGTON STREET PERGOLA PLATFORM
TEMPORARY SITE PLAN

| VAULT SERIAL NO. | DATE | MARK | NATURE REVISIONS | MADE | CHK'D | REV'D |
|---|---|---|---|---|---|---|

Elliott Bay Seawall Project

0 1/2 1
IF THIS BAR DOES NOT MEASURE 1" THEN DRAWING IS NOT PLOTTED TO ORIGINAL SCALE.

APPROVED FOR ADVERTISING
NANCY LOCKE
DEPARTMENT OF FINANCE & ADMINISTRATIVE SERVICES
SEATTLE, WASHINGTON . . . . . 20 . . .
BY: . . . . . .
PURCHASING & CONTRACTING SERVICES DIRECTOR

| NAME OR INITIALS AND DATE | INITIALS AND DATE |
|---|---|
| DESIGNED RW . . . . . 7-15-13 | REVIEWED: DES. . . . . CONST. . . . . |
| CHECKED . . . . . | SDOT . . . . . PROJ. MGR. . . |
| DRAWN BB . . . . . 7-15-13 | RECEIVED . . . . . |
| CHECKED . . . . . | REVISED AS BUILT . . . . . |

ALL WORK SHALL BE DONE IN ACCORDANCE WITH THE CITY OF SEATTLE STANDARD PLANS AND SPECIFICATIONS AND OTHER DOCUMENTS CALLED FOR IN SECTION 0-02.3 OF THE PROJECT MANUAL.

City of Seattle
*Seattle Department of Transportation*
ORDINANCE NO. . . . . APPROVED . . . . . .
FUND: . . . . . .
SCALE: AS NOTED INSPECTOR'S BOOK . . . . . .

ELLIOTT BAY SEAWALL
CENTRAL SEAWALL

A0.2

JOB NO. PC R/W CO
VAULT PLAN NO.
SHEET . OF .

Jul-17-13 4:15pm