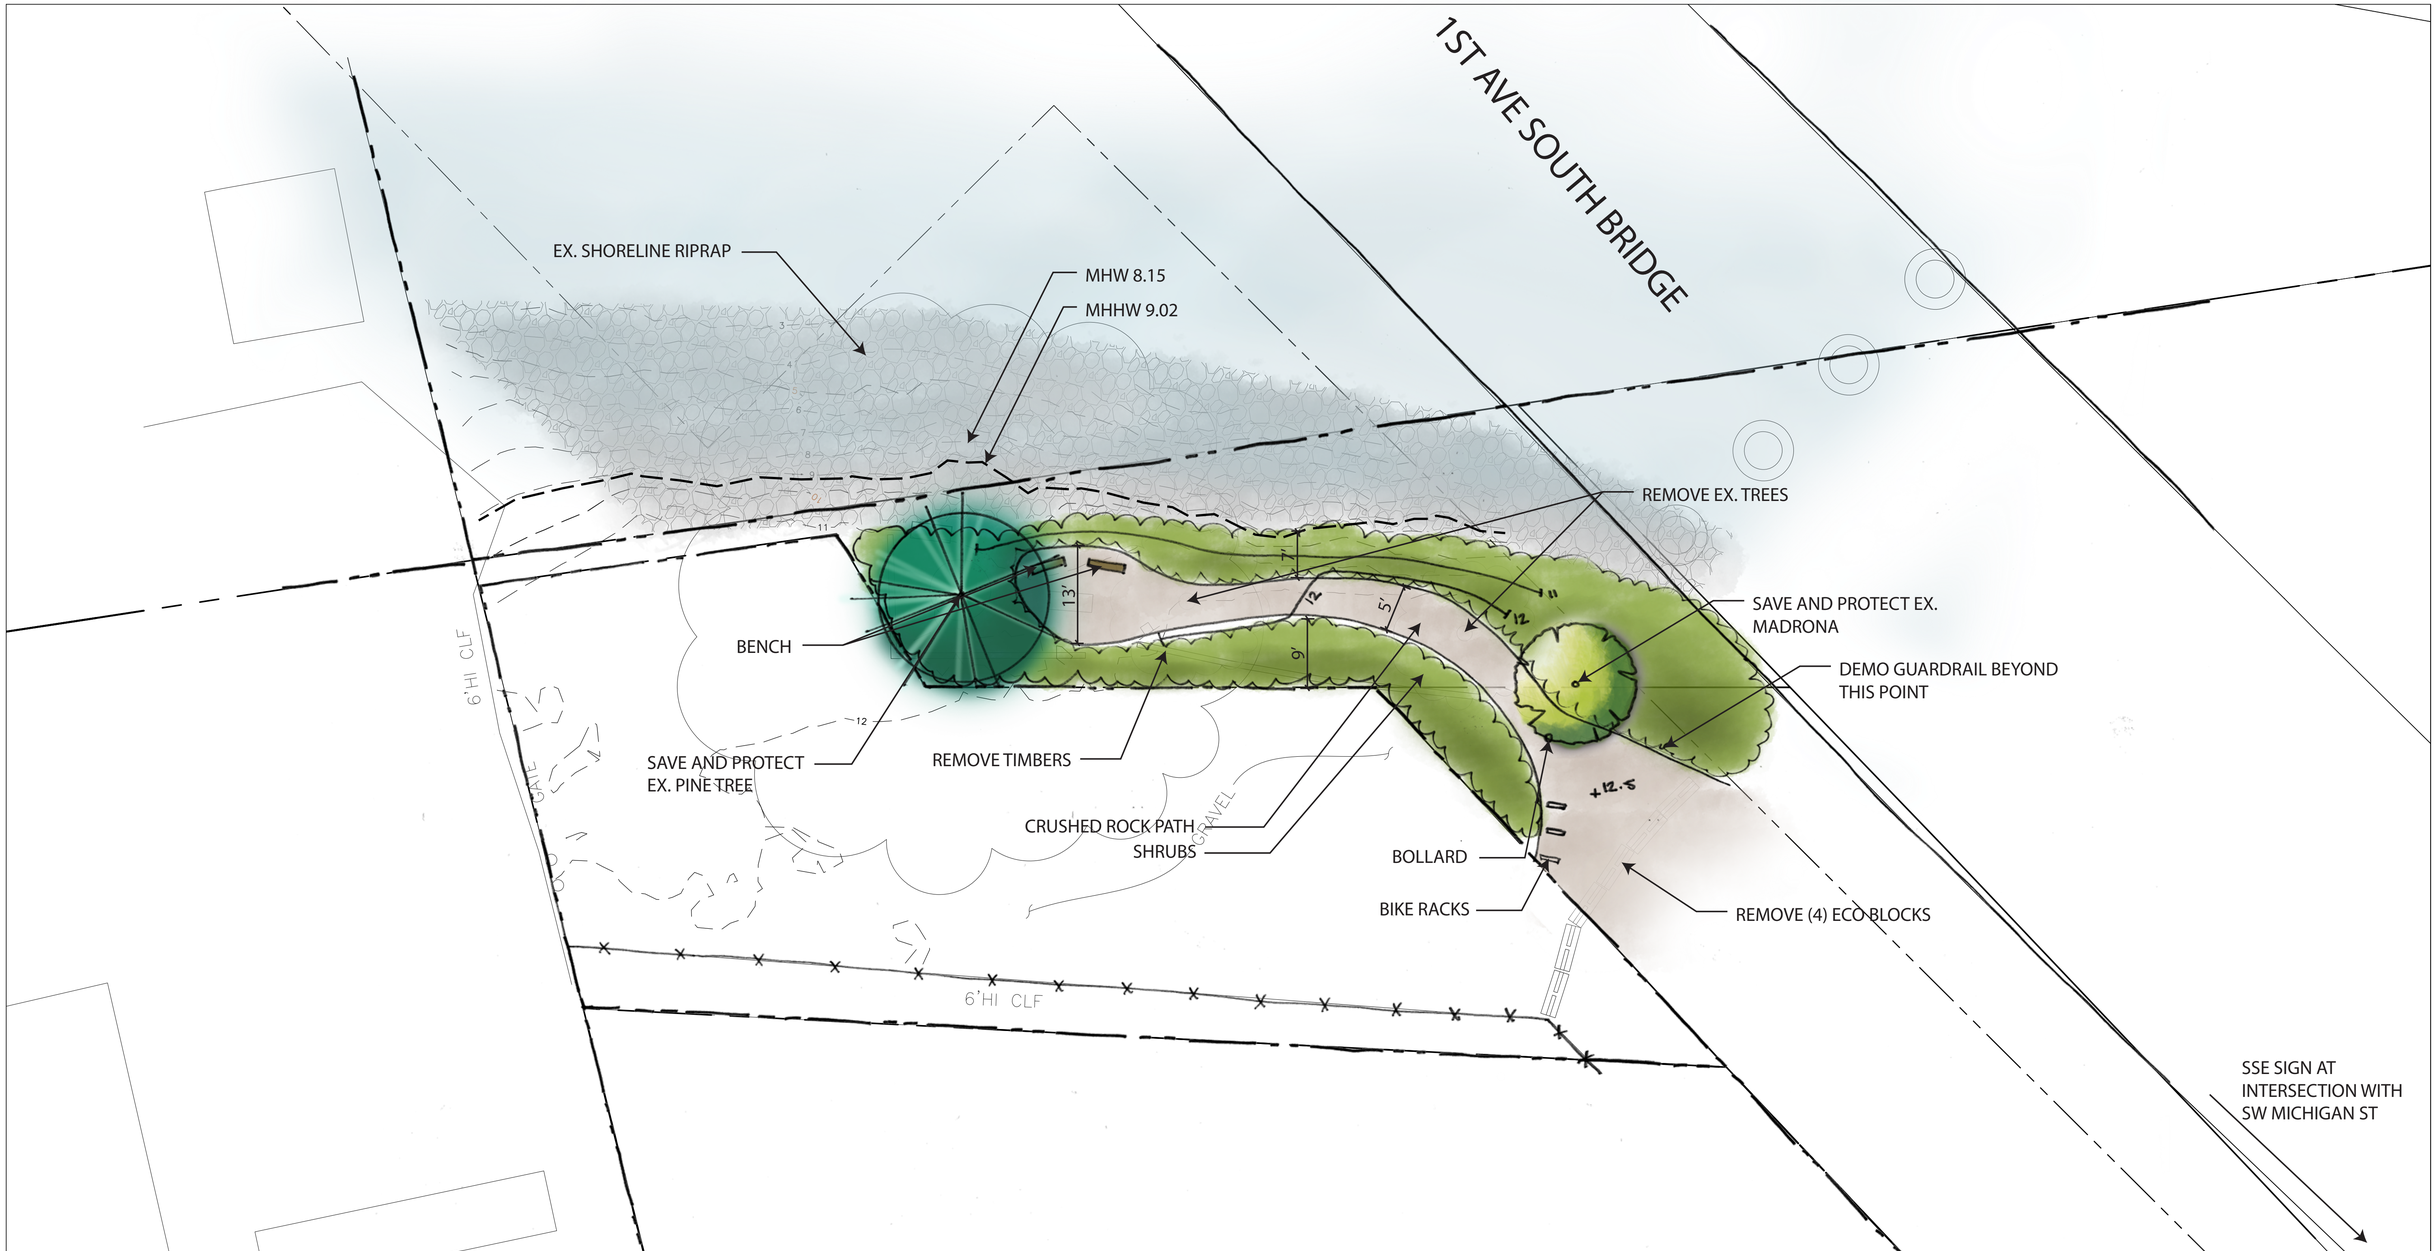

PROJECT #3

SDOT STREET END

SITE 29- 1ST AVE BRIDGE, SOUTH

SCALE: 1" = 10'

0' 10' 20'

VERTICAL DATUM: NAVD 88

NOV. 19, 2015

j.a. brennan associates PLLC
Landscape Architects & Planners