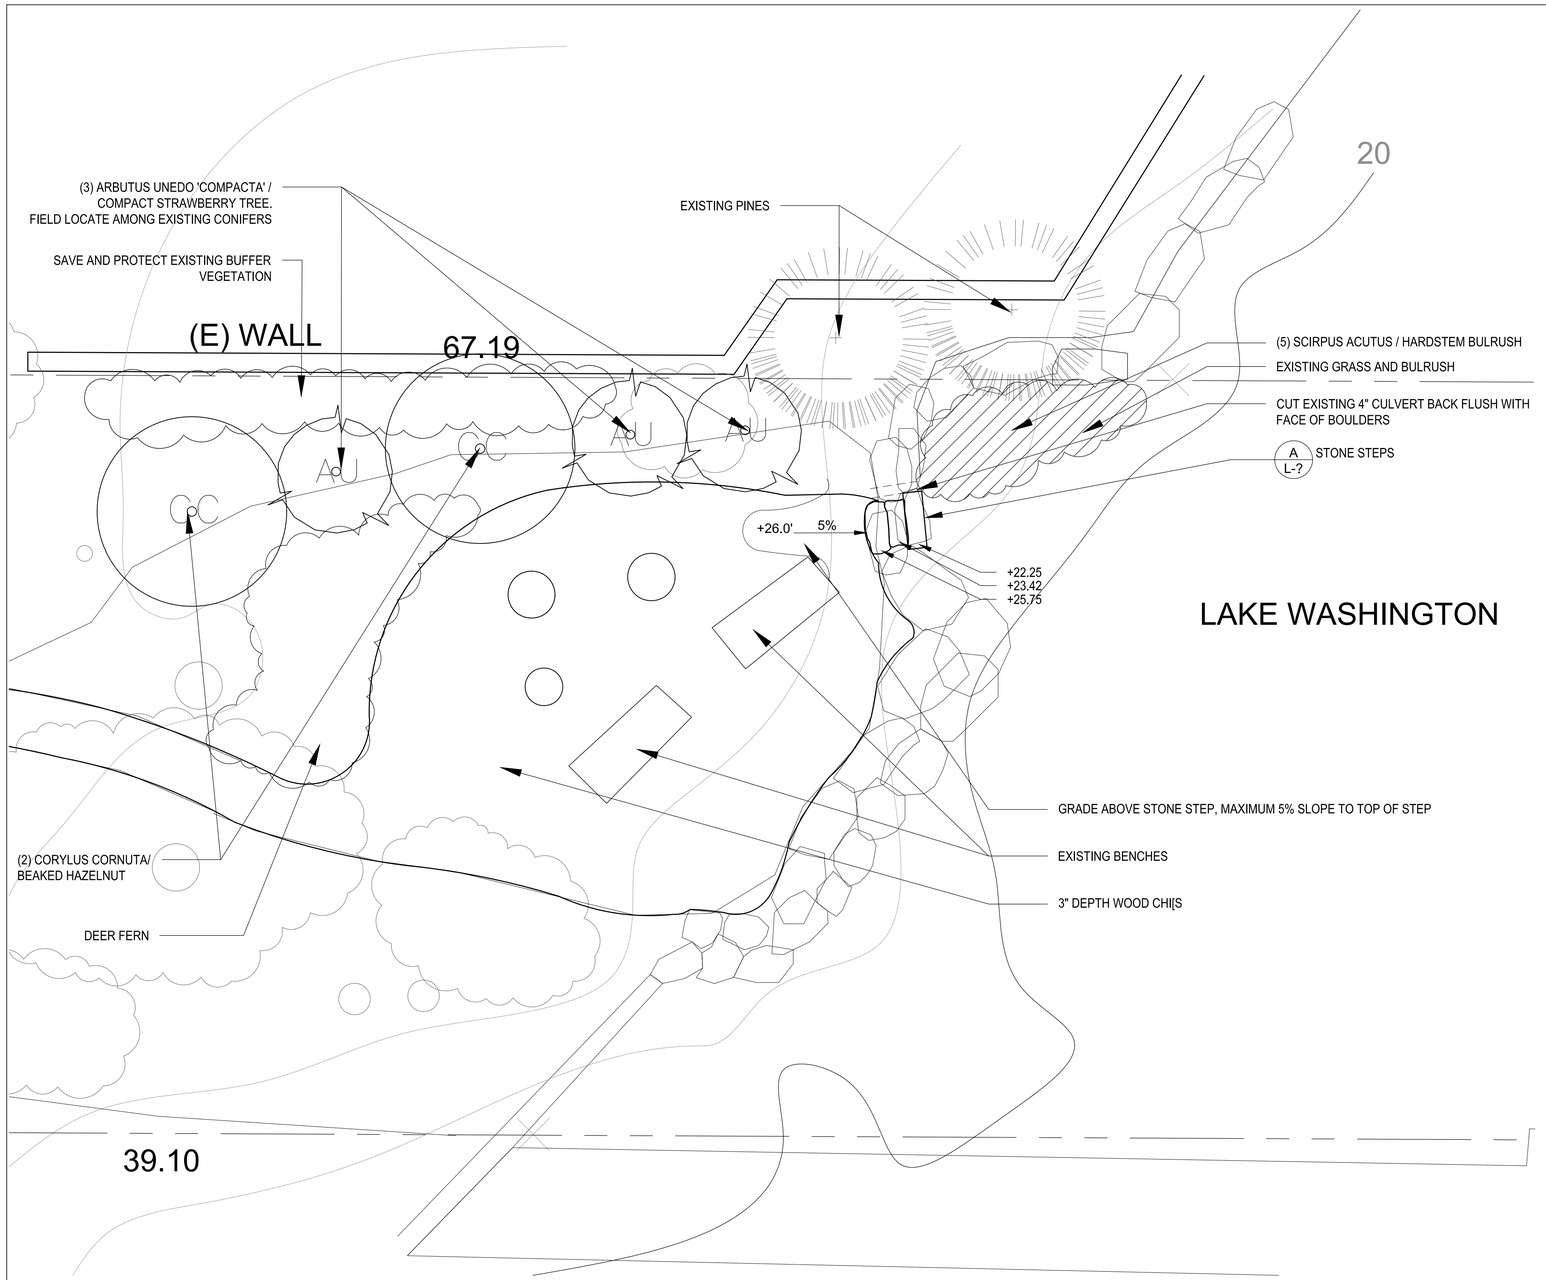

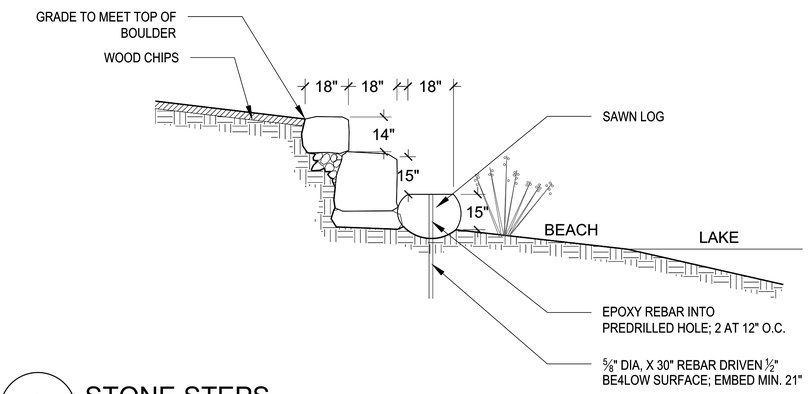

A STONE STEPS

SCALE: NTS

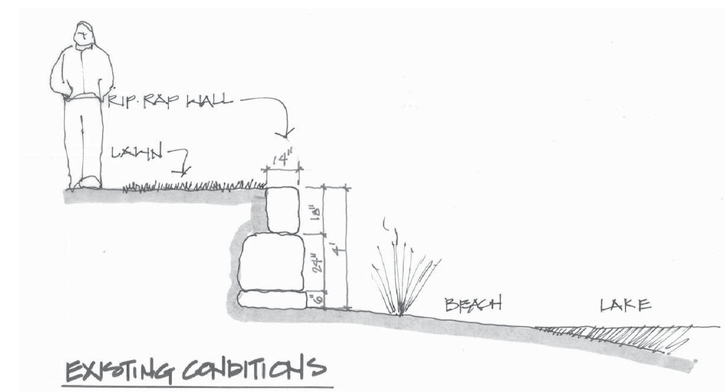

B EXISTING CONDITIONS

SCALE: NTS

PROJECT #1

SDOT STREET END

SITE #45 - S WILLOW ST

N

SCALE: 1/4" = 1'-0"

0' 2' 4'

SEPT. 4, 2014

j.a. brennan associates PLLC

Landscape Architects & Planners