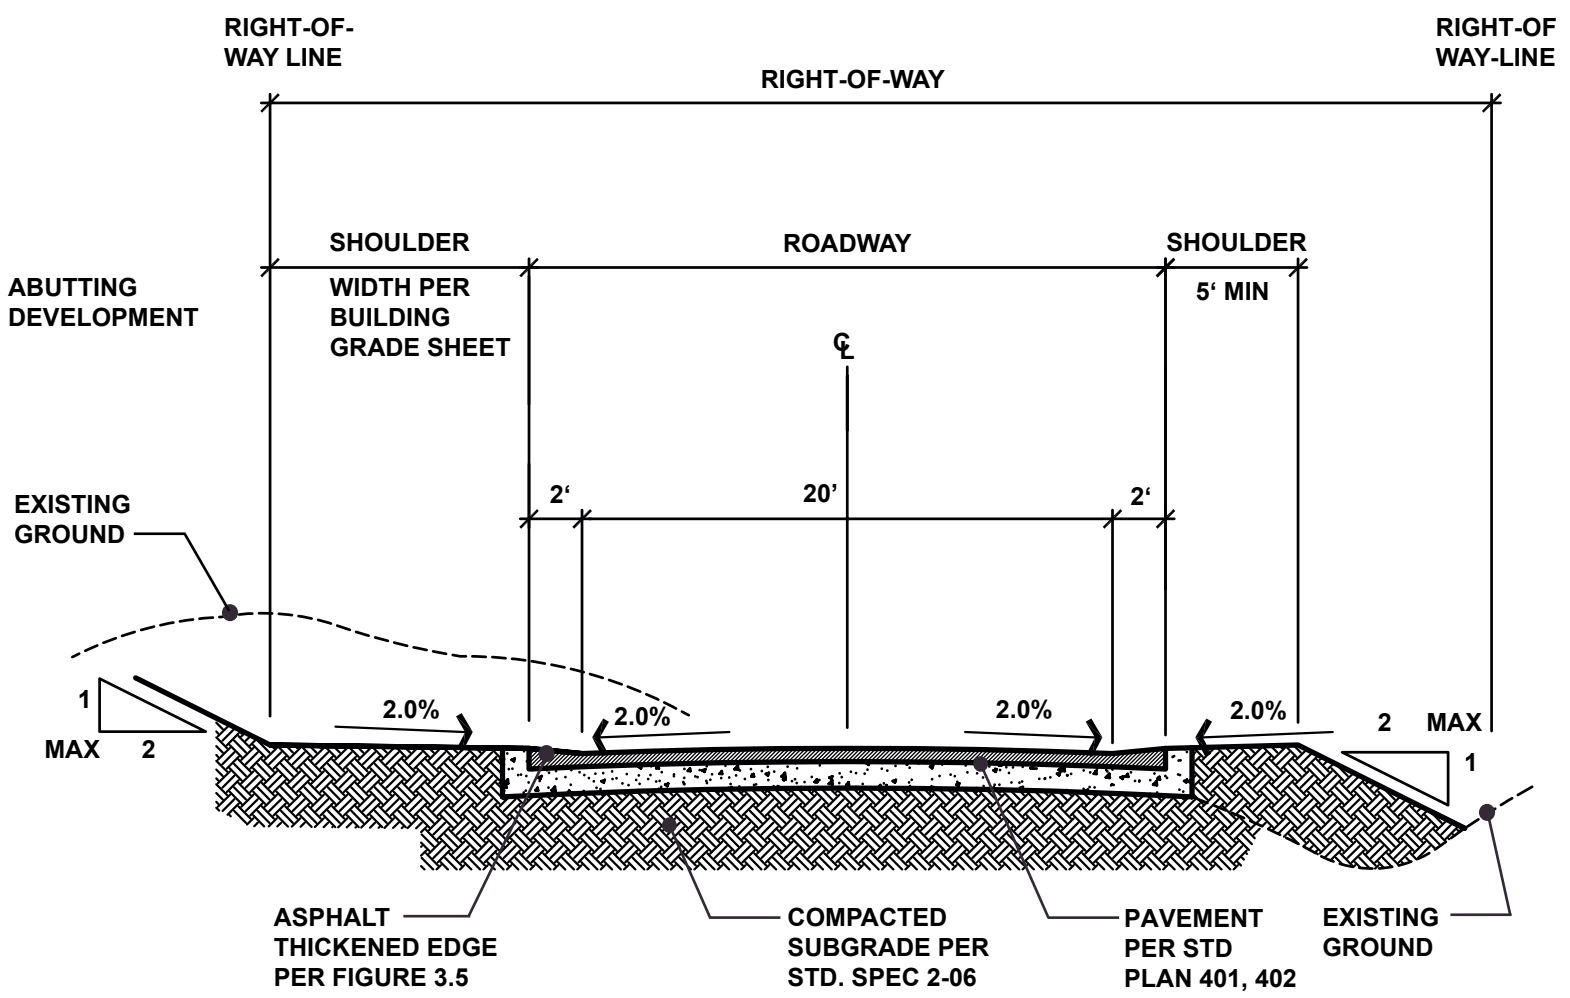

Figure 3-10 September 2005

Asphalt Concrete Pavement: New Pavement For Streets without Existing Hard Surface

SEATTLE
RIGHT-OF-WAY
manual

NOT TO SCALE