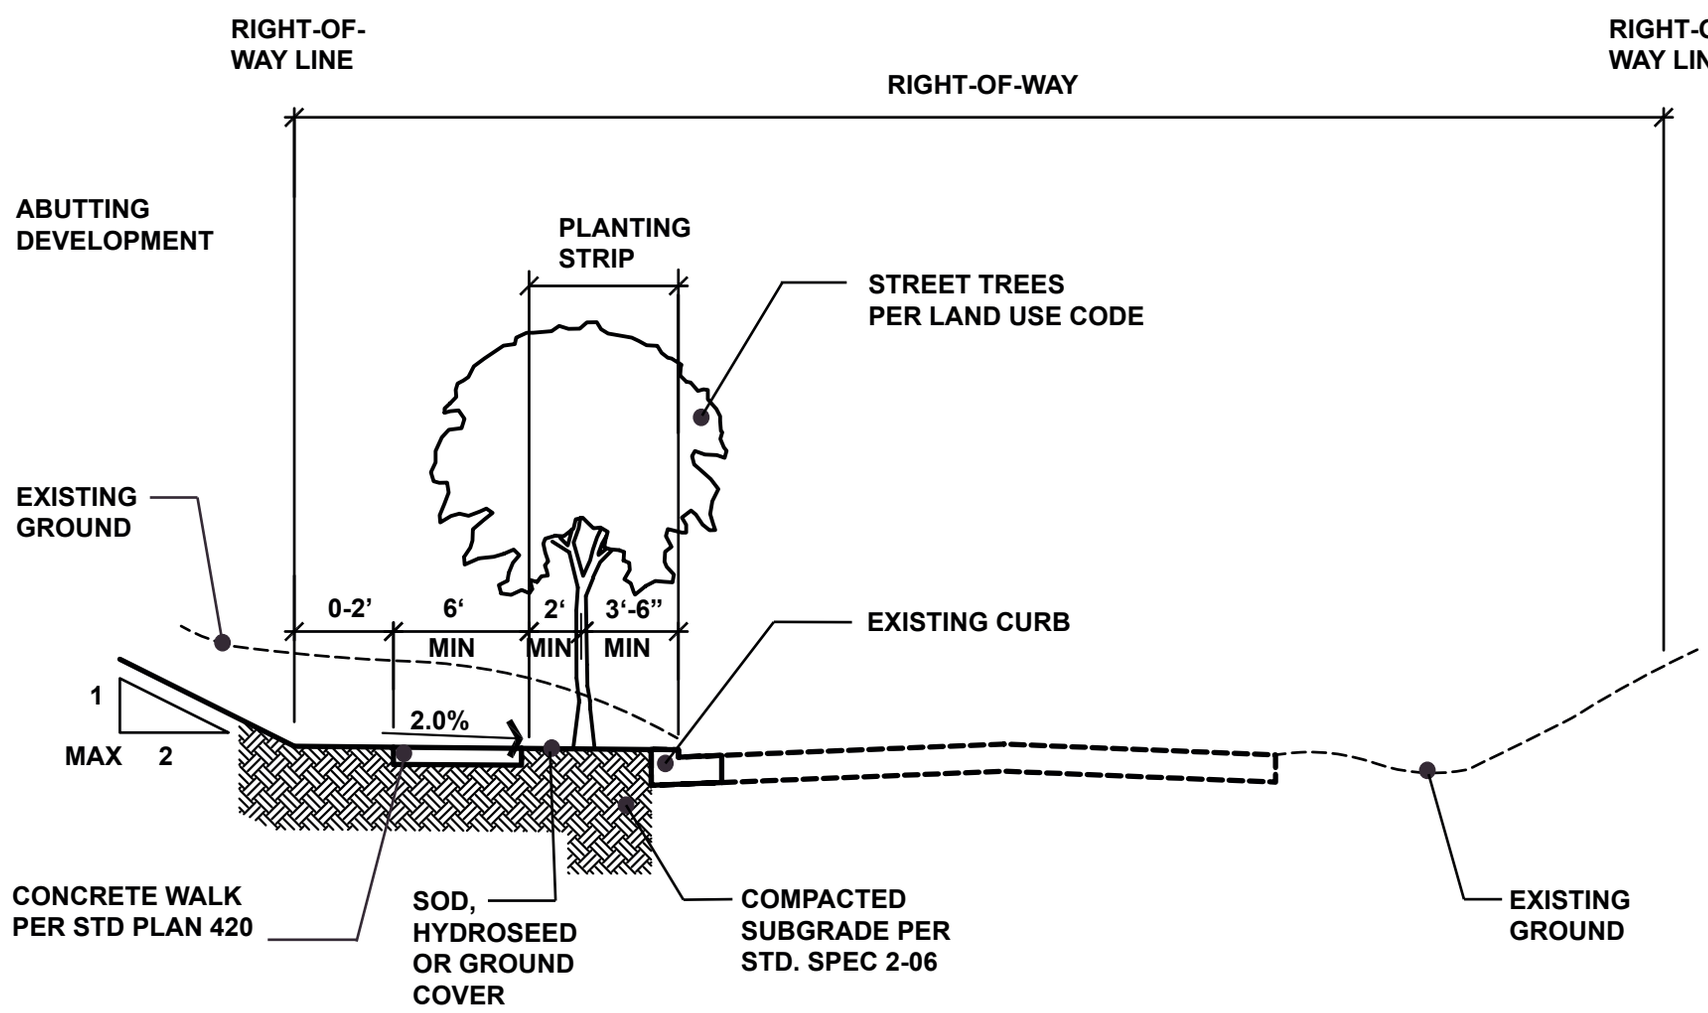

Figure 3-13 September 2005

New Concrete Sidewalk with Existing Curb

SEATTLE
RIGHT-OF-WAY
manual

NOT TO SCALE

* REFER TO CHAPTER 3: NEW STREETS WIDTH REQUIREMENTS