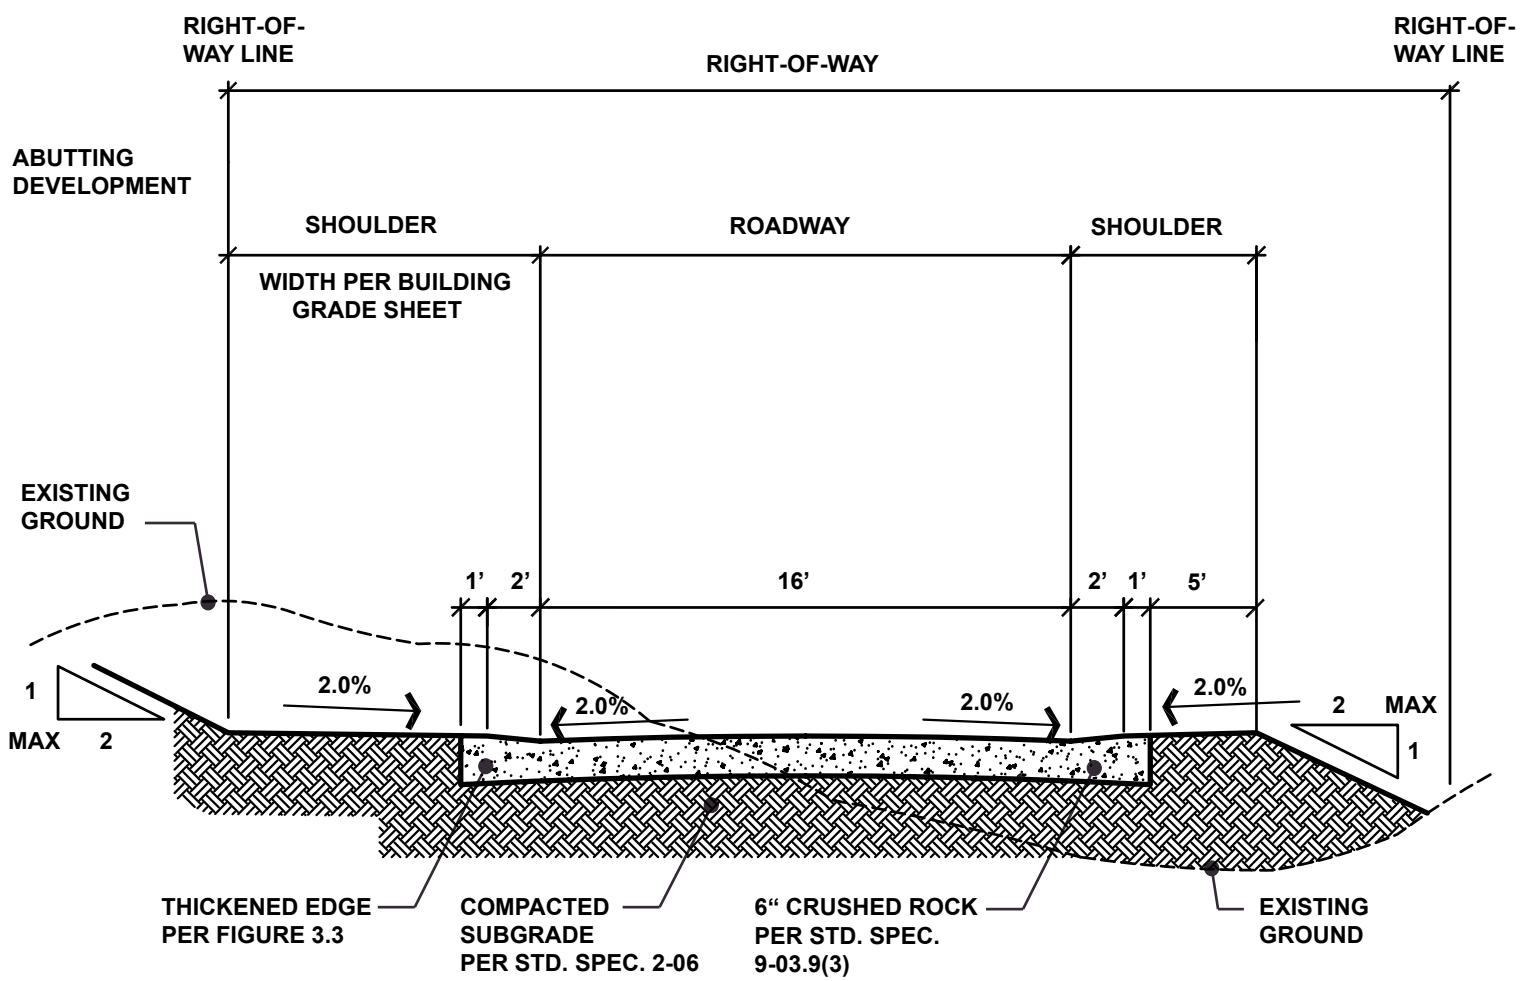

Figure 3-2 September 2005

Crushed Rock Improvement

SEATTLE
RIGHT-OF-WAY
manual

NOT TO SCALE