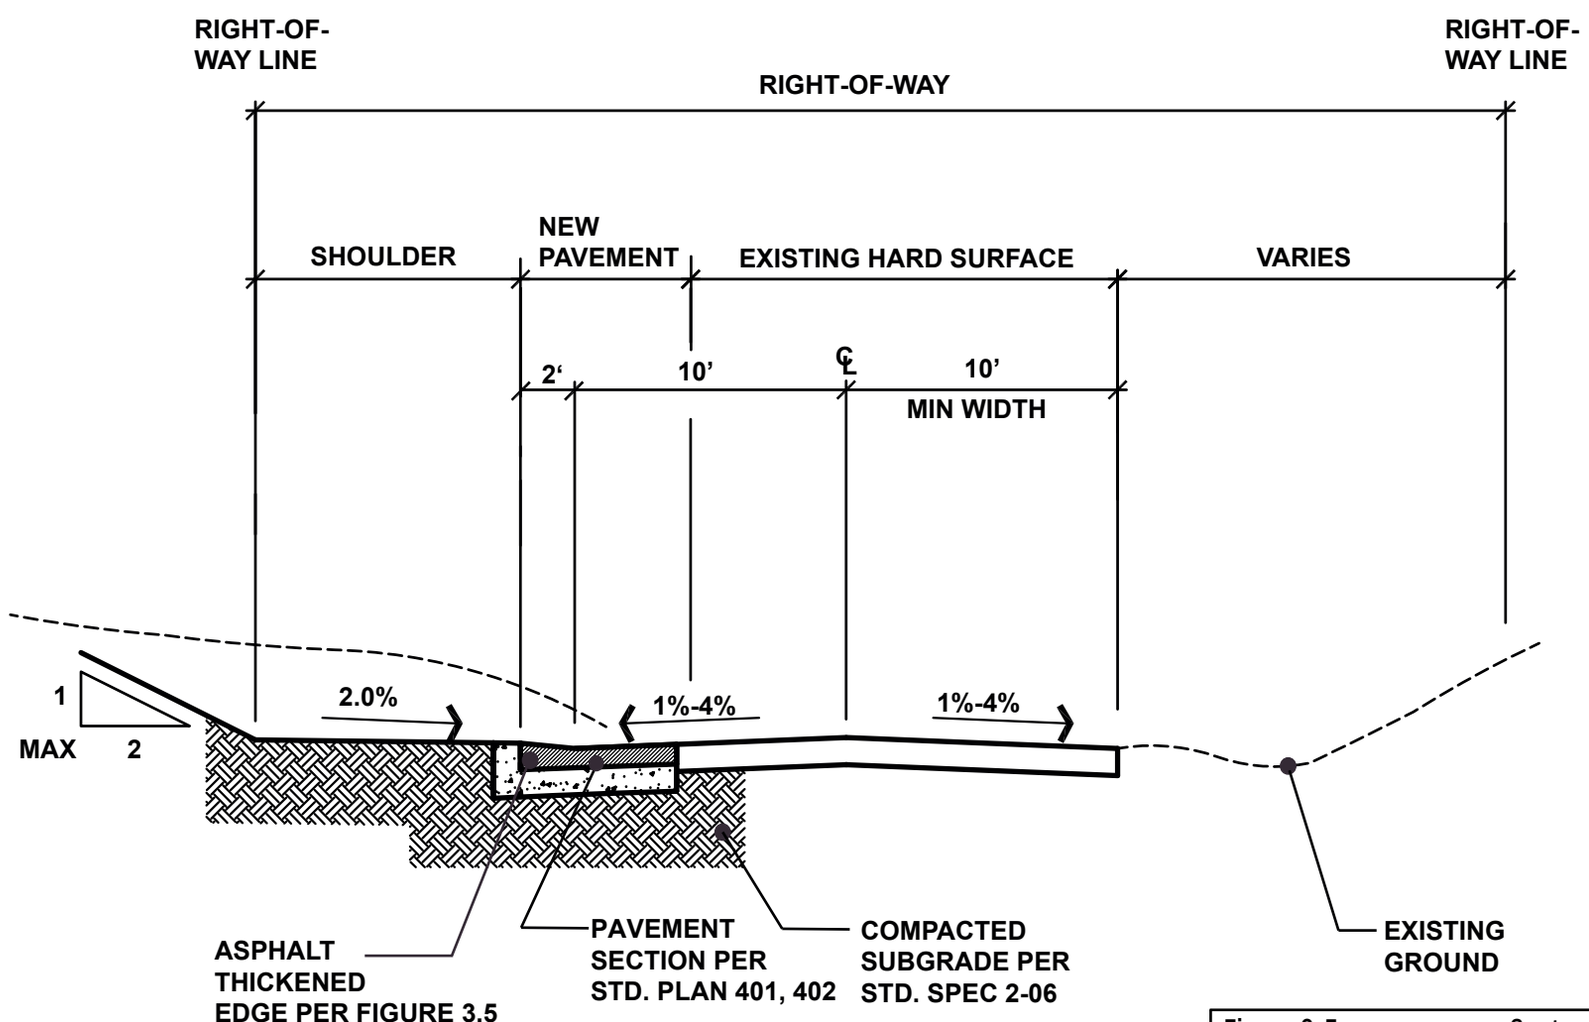

Figure 3-7 September 2005

Asphalt Concrete Pavement: Pavement Widening For Existing Hard Surface Streets

SEATTLE
RIGHT-OF-WAY
manual

NOT TO SCALE