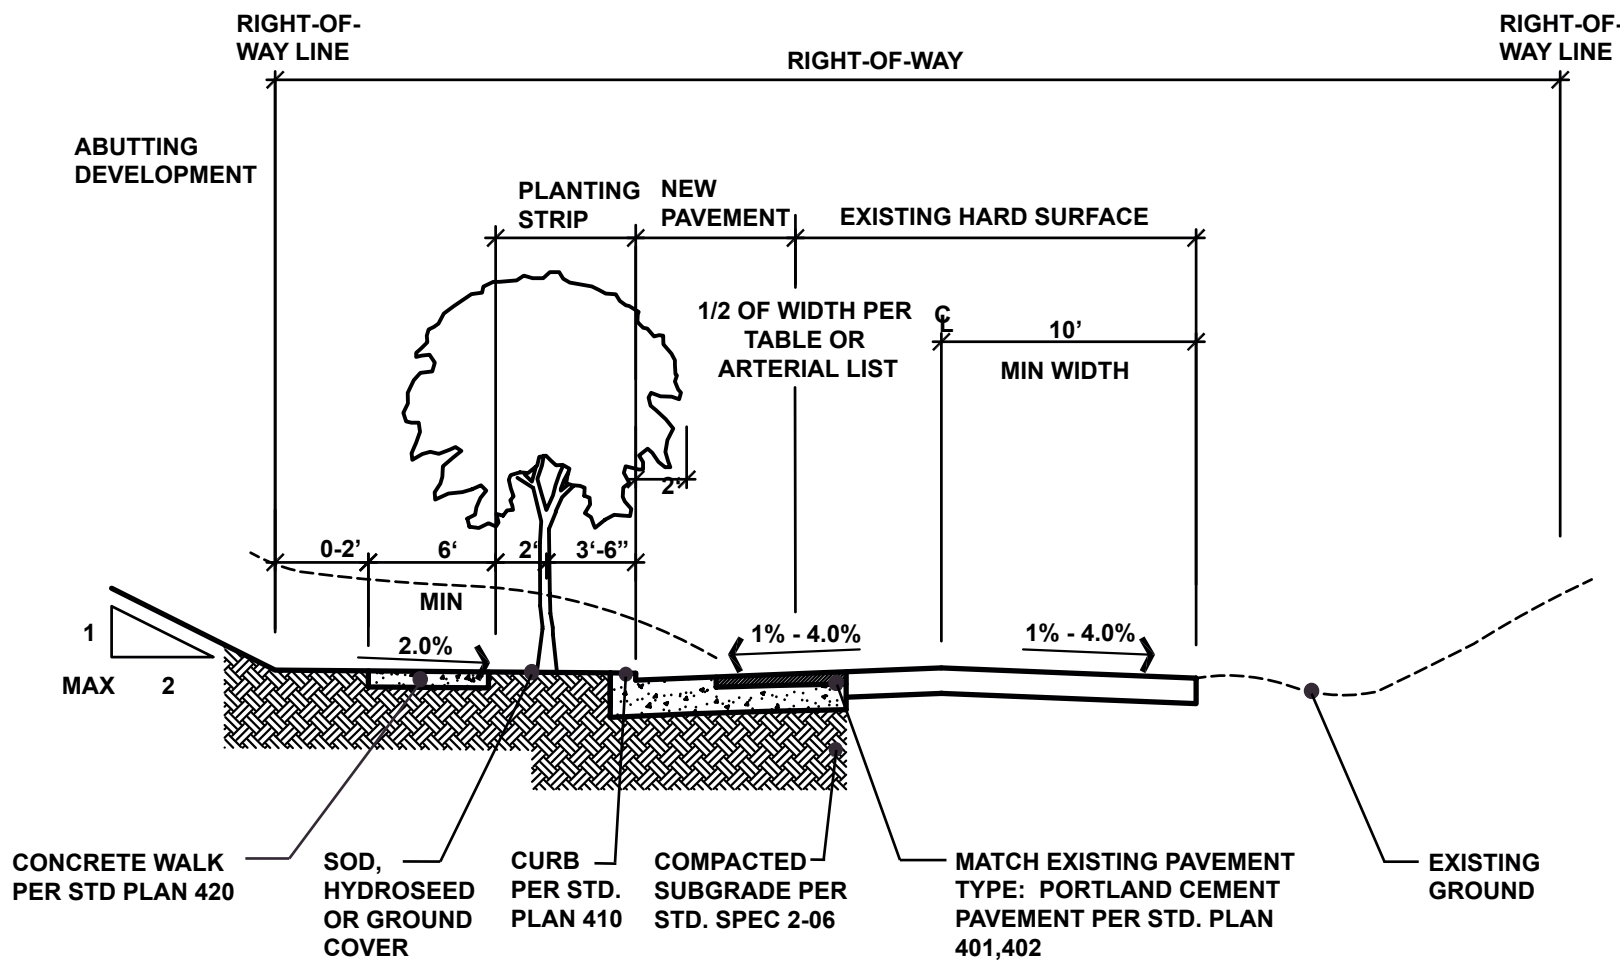

Figure 3-8 September 2005

Pavement Widening For Existing Hard Surface Streets

SEATTLE
RIGHT-OF-WAY
manual

NOT TO SCALE