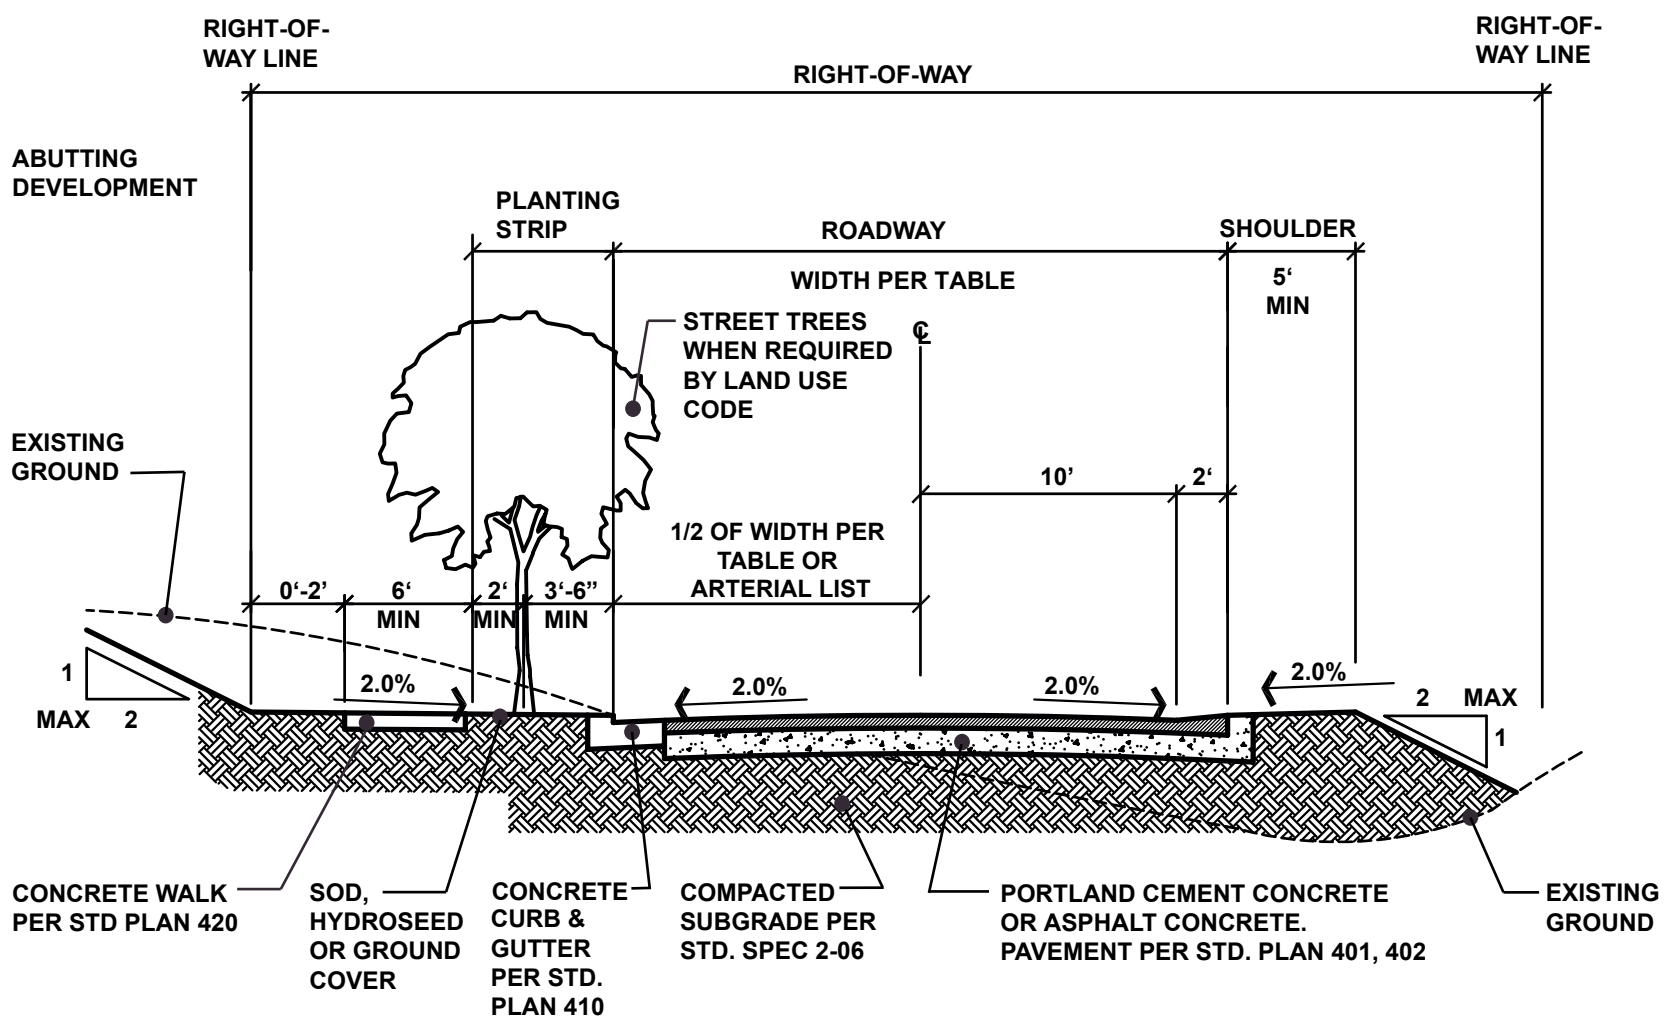

Figure 3-9 September 2005

Curb and Sidewalk Improvement: New Pavement For Streets without Existing Hard Surface

SEATTLE
RIGHT-OF-WAY
manual

NOT TO SCALE