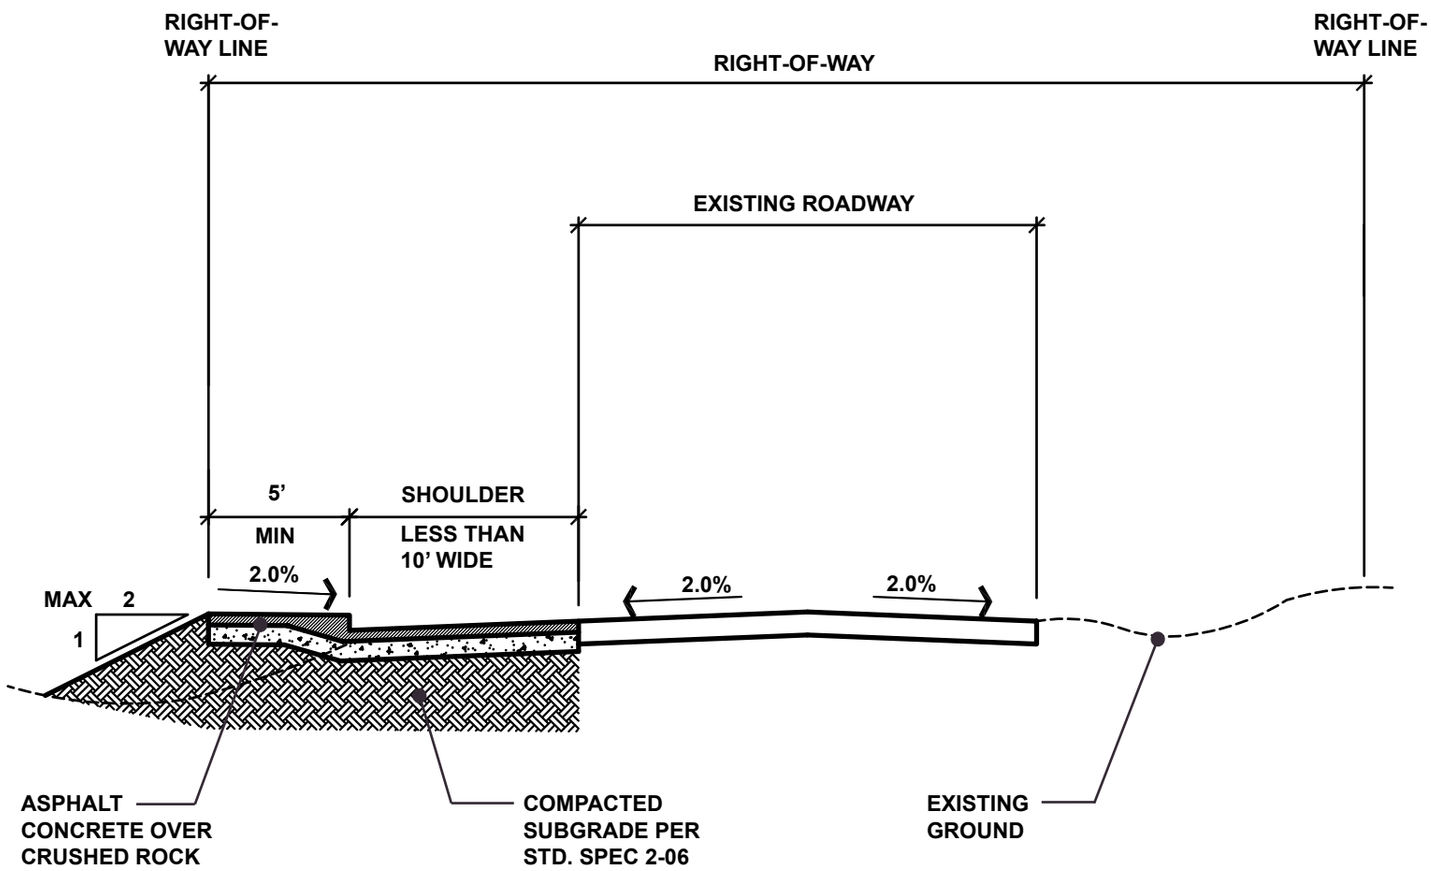

Figure 4-15 September 2005

Asphalt Pedestrian Walkway

SEATTLE
RIGHT-OF-WAY
manual

NOT TO SCALE