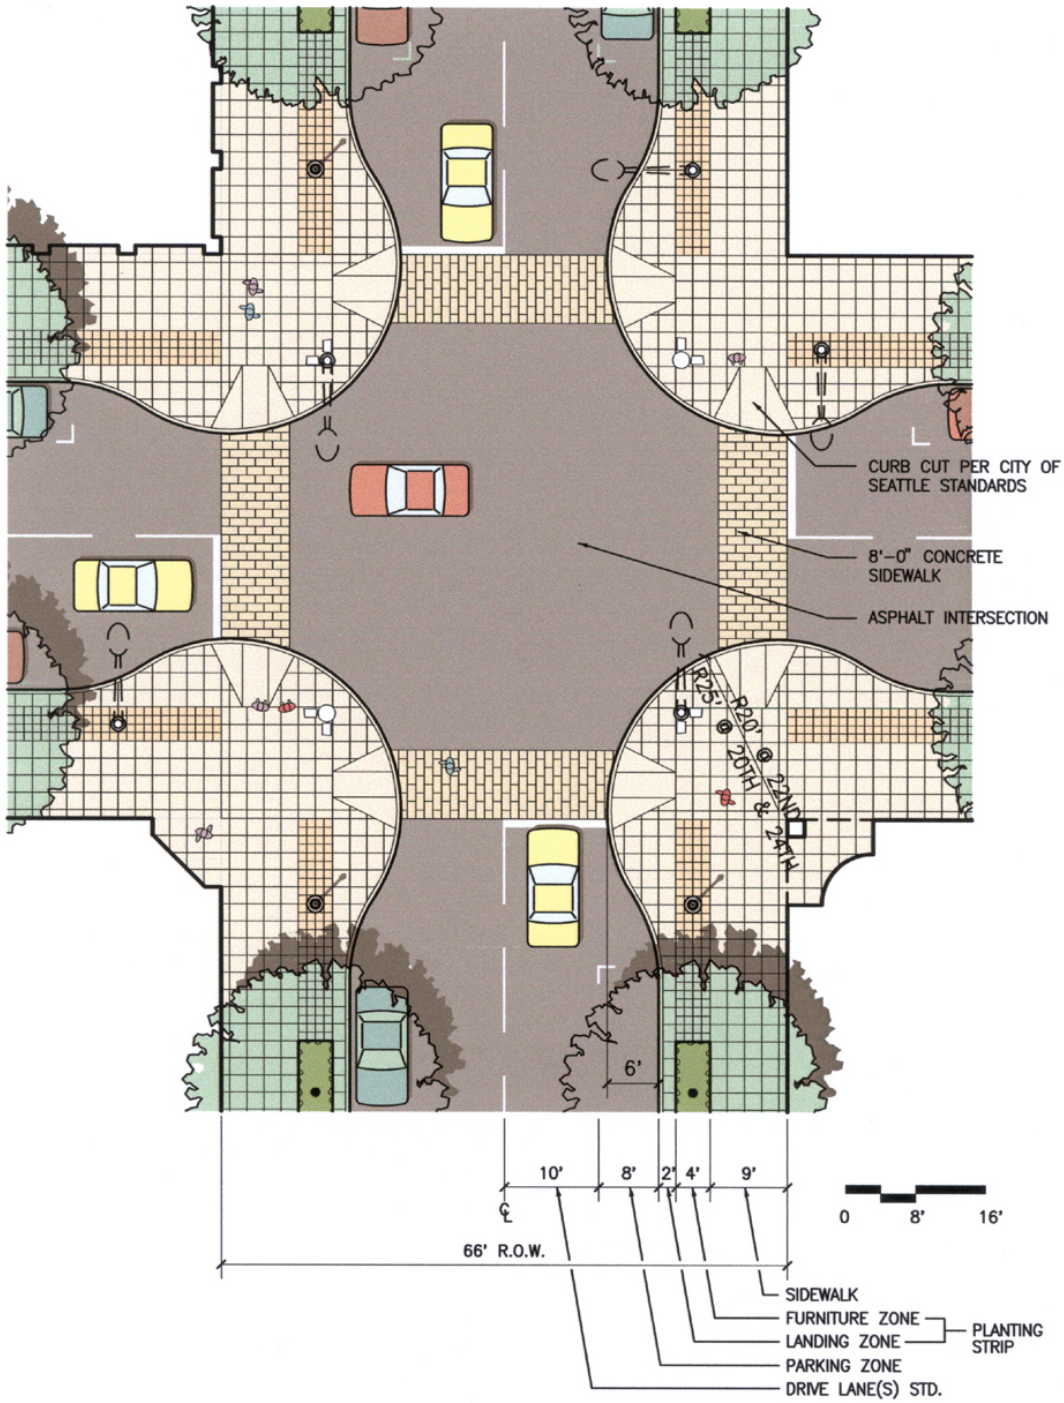

Figure 6-2 September 2005

Street Design Concept Plan Template: Plan

SEATTLE RIGHT-OF-WAY manual

NOT TO SCALE

Illustration courtesy of Zimmer Gunsul Frasca Partnership