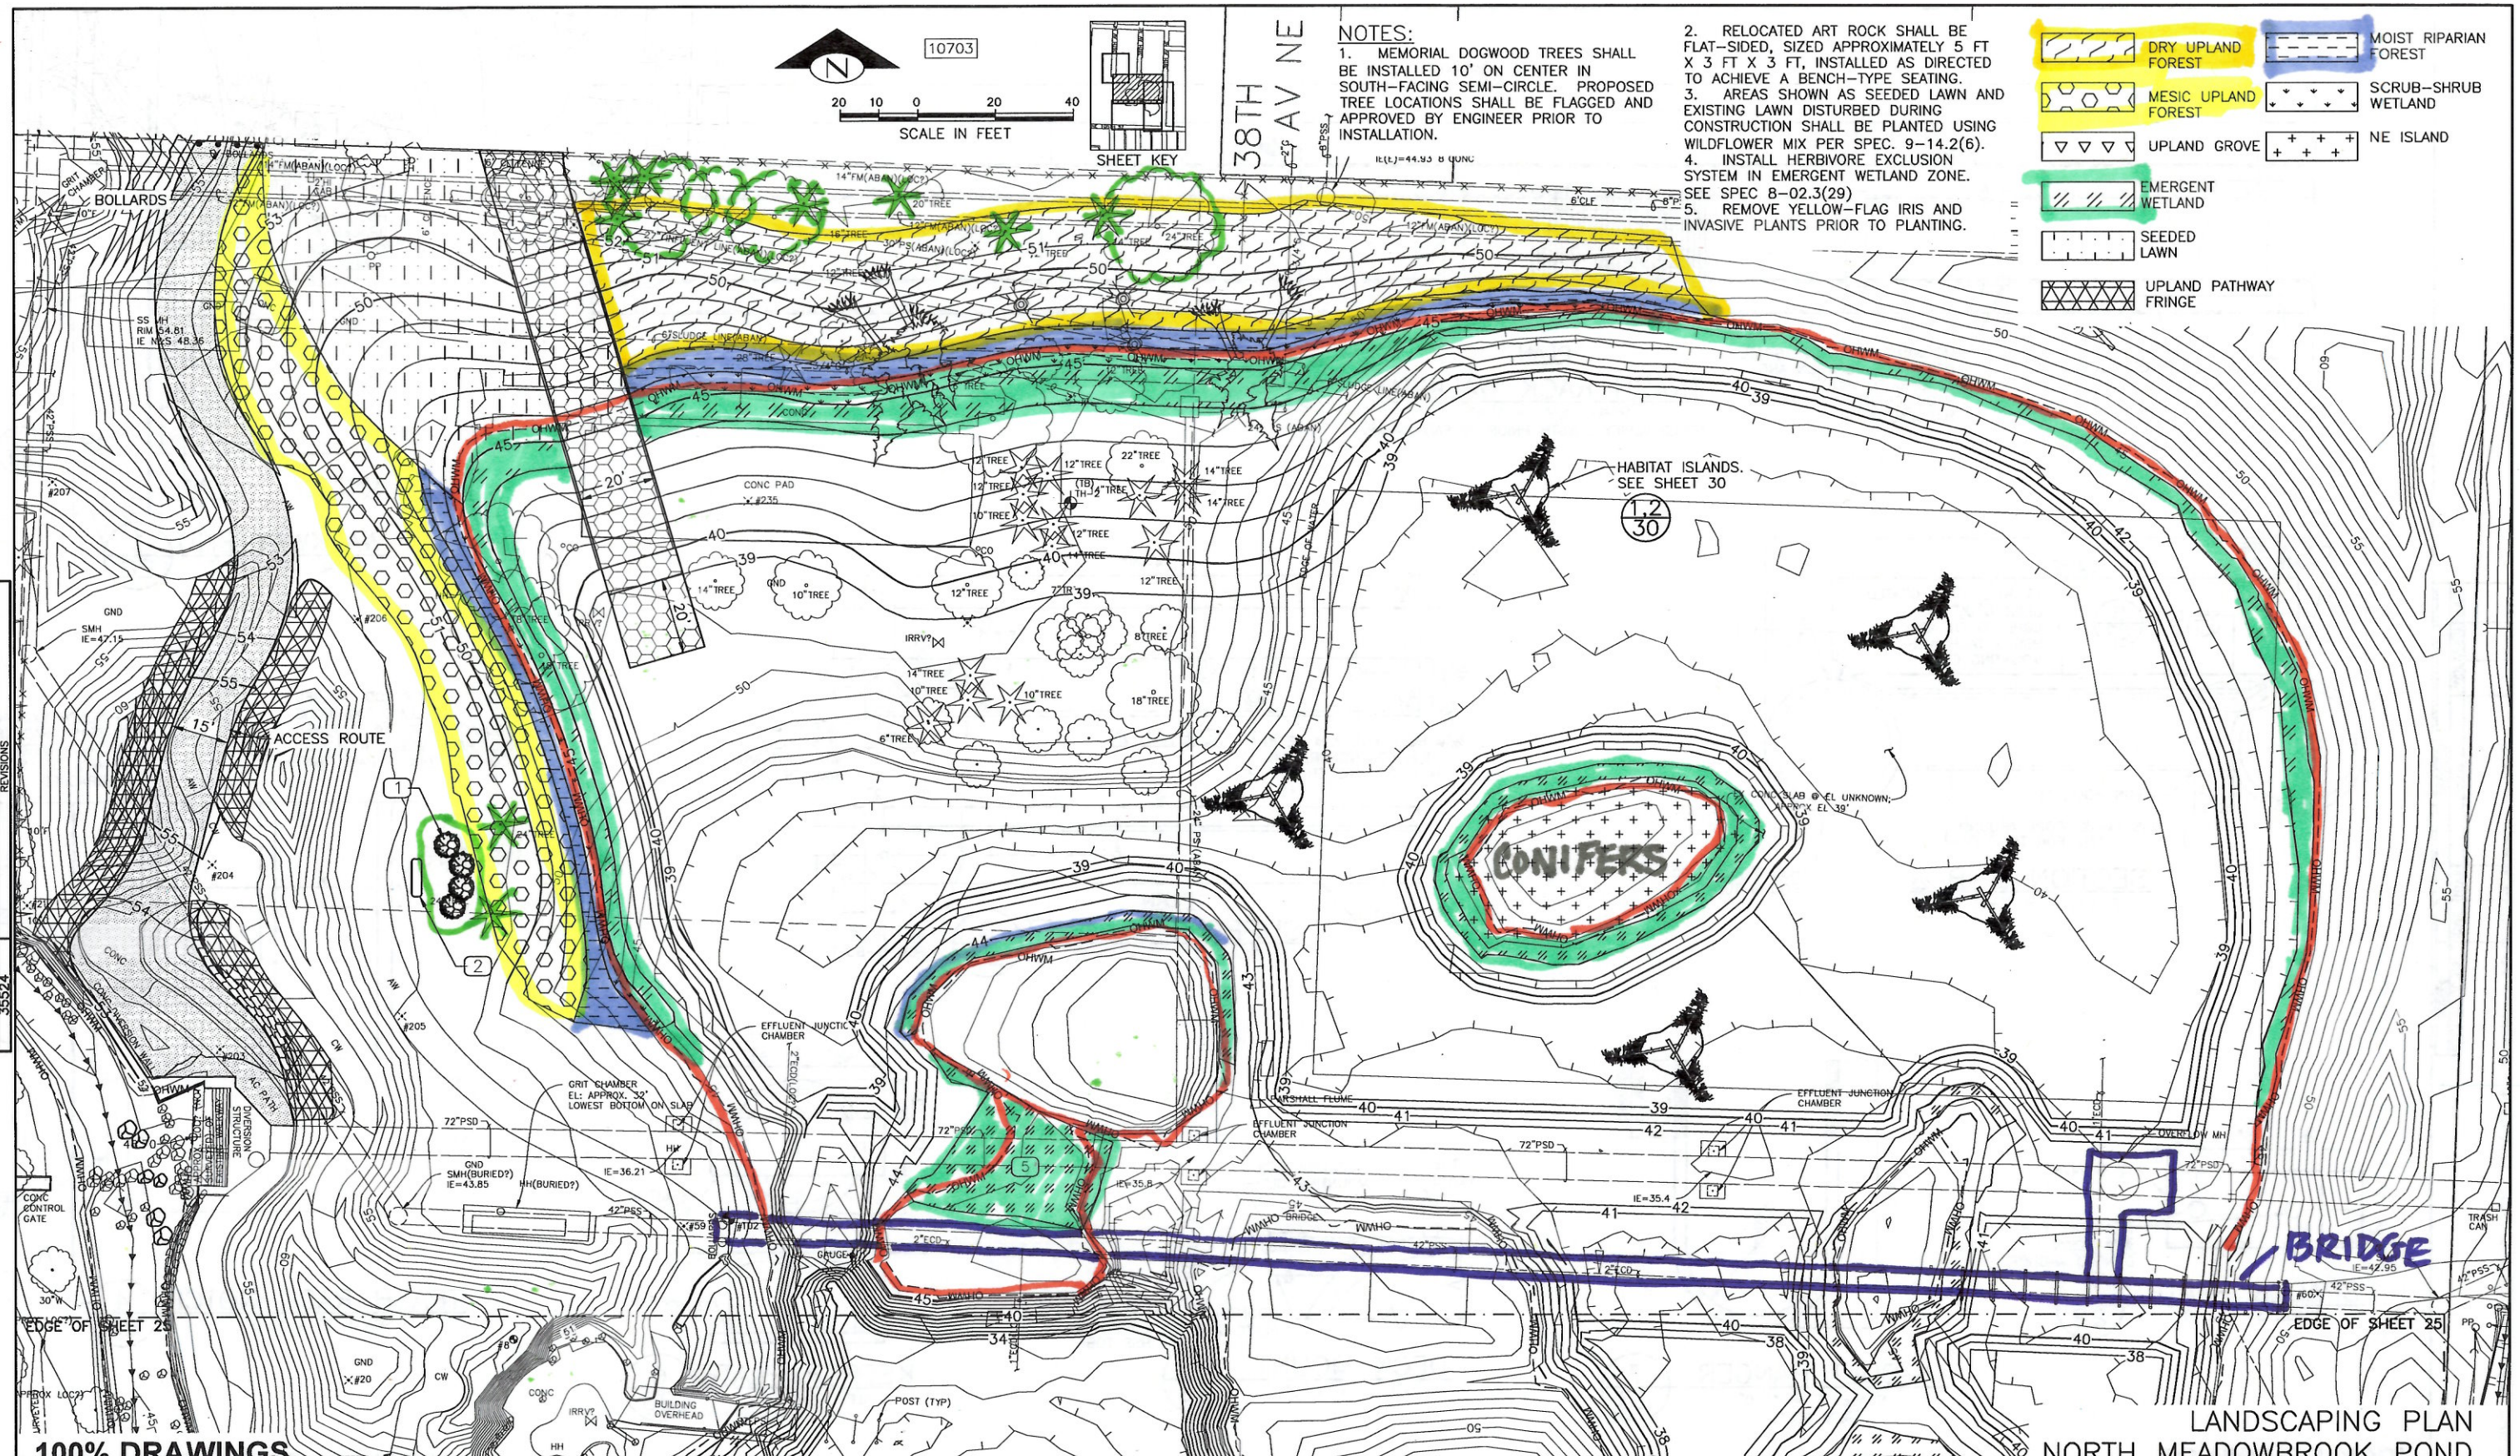

NOTES:

1. MEMORIAL DOGWOOD TREES SHALL BE INSTALLED 10' ON CENTER IN SOUTH-FACING SEMI-CIRCLE. PROPOSED TREE LOCATIONS SHALL BE FLAGGED AND APPROVED BY ENGINEER PRIOR TO INSTALLATION.
2. RELOCATED ART ROCK SHALL BE FLAT-SIDED, SIZED APPROXIMATELY 5 FT X 3 FT X 3 FT, INSTALLED AS DIRECTED TO ACHIEVE A BENCH-TYPE SEATING.
3. AREAS SHOWN AS SEEDED LAWN AND EXISTING LAWN DISTURBED DURING CONSTRUCTION SHALL BE PLANTED USING WILDFLOWER MIX PER SPEC. 9-14.2(6).
4. INSTALL HERBIVORE EXCLUSION SYSTEM IN EMERGENT WETLAND ZONE. SEE SPEC 8-02.3(29)
5. REMOVE YELLOW-FLAG IRIS AND INVASIVE PLANTS PRIOR TO PLANTING.

DRY UPLAND FOREST
MOIST RIPARIAN FOREST
MESIC UPLAND FOREST
SCRUB-SHRUB WETLAND
UPLAND GROVE
NE ISLAND
EMERGENT WETLAND
SEEDED LAWN
UPLAND PATHWAY FRINGE

100% DRAWINGS

LANDSCAPING PLAN
NORTH MEADOWBROOK POND

Natural Systems Design
P.O. Box 15609
Seattle, WA 98115

APPROVED FOR ADVERTISING
NANCY LOCKE
DEPARTMENT OF FINANCE & ADMINISTRATIVE SERVICES
SEATTLE, WASHINGTON 20
BY:
PURCHASING & CONTRACTING SERVICES DIRECTOR

NAME OR INITIALS AND DATE
DESIGNED M. FISCHER
CHECKED M. HRACHOVEC
DRAWN C. YOUNG
CHECKED M. HRACHOVEC

INITIALS AND DATE
REVIEWED:
DES. CONST.
SDOT PROJ. MGR.
RECEIVED
REVISED AS BUILT

ALL WORK SHALL BE DONE IN ACCORDANCE WITH THE CITY OF SEATTLE STANDARD PLANS AND SPECIFICATIONS AND OTHER DOCUMENTS CALLED FOR IN SECTION 0-02.3 OF THE PROJECT MANUAL.

MICHAEL E. HRACHOVEC
STATE OF WASHINGTON
36039
REGISTERED PROFESSIONAL ENGINEER

Seattle Public Utilities
City of Seattle
Ray Hoffman, Director
ORDINANCE NO.
APPROVED
FUND:
SCALE: AS NOTED
INSPECTOR'S BOOK

MEADOWBROOK POND DREDGING AND IMPROVEMENTS 2012

JOB NO. PC C307055
R/W
CO
VAULT PLAN NO. 777-700
SHEET 24 OF 30

VAULT SERIAL NO. 35524
DATE
MARK
NATURE REVISIONS
MADE
CHK'D
REV'D

N:\Projects\City of Seattle Public Utilities\Thorton Creek Confluence\Thornton Confluence Design\Design\MB Pond\100pct\C3009 ONLY\C24 C307055-P-LANDSCAPING PLAN-NORTH MEADOWBROOK POND.dwg
kelvin Mar-02-12 4:58pm