NW 120th Street Conceptual Site Plan

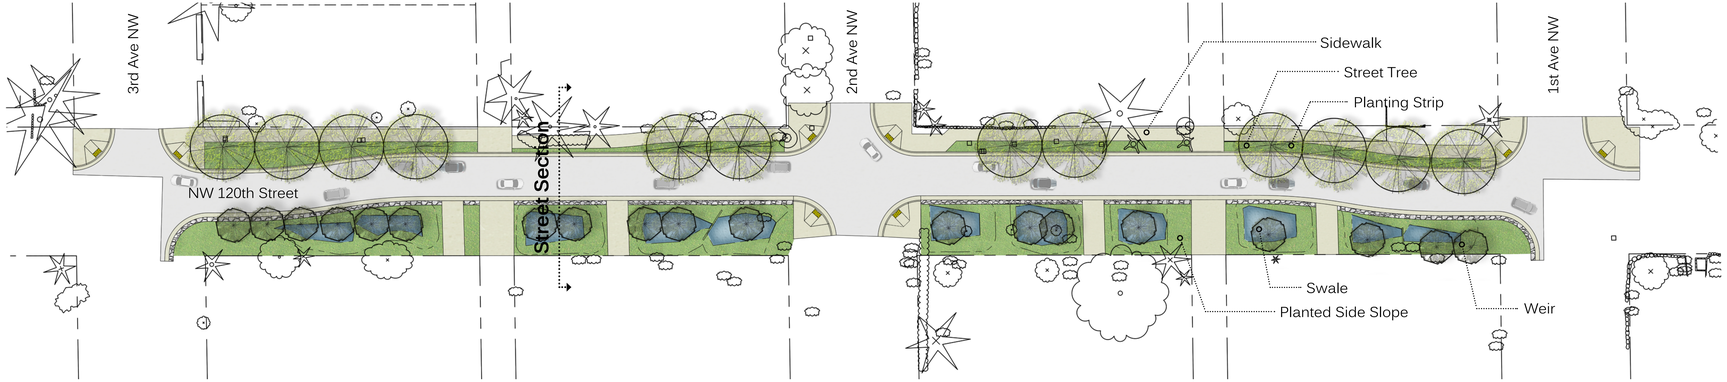

NW 120th Street Conceptual Section

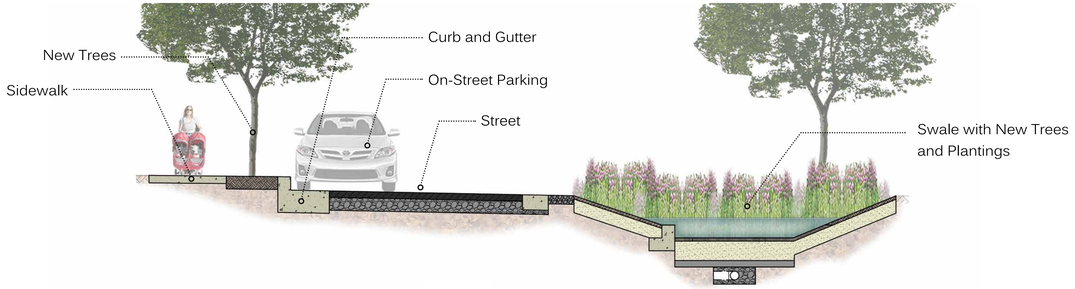

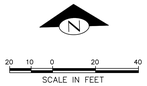

NW 122nd Street Conceptual Site Plan

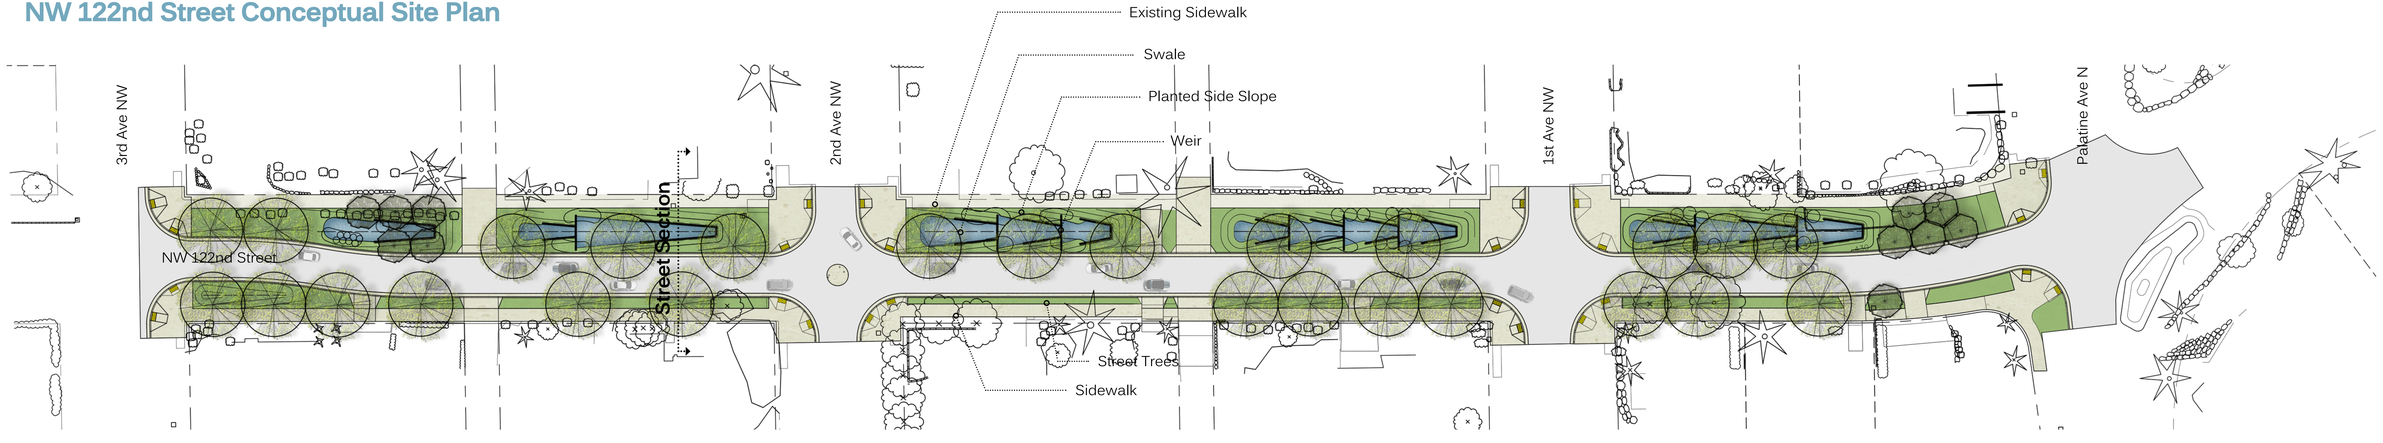

NW 122nd Street Conceptual Section

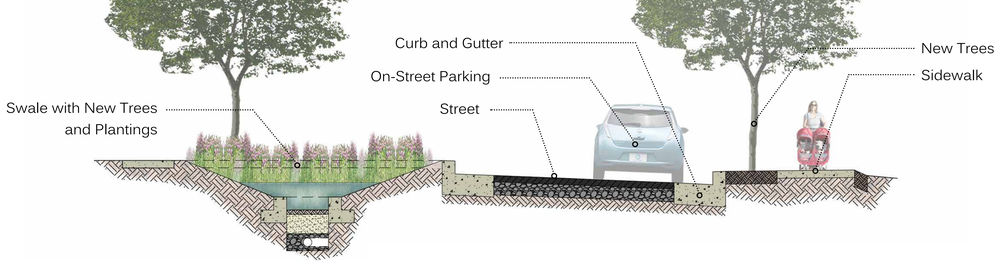

CDC
CASCADE DESIGN COLLABORATIVE