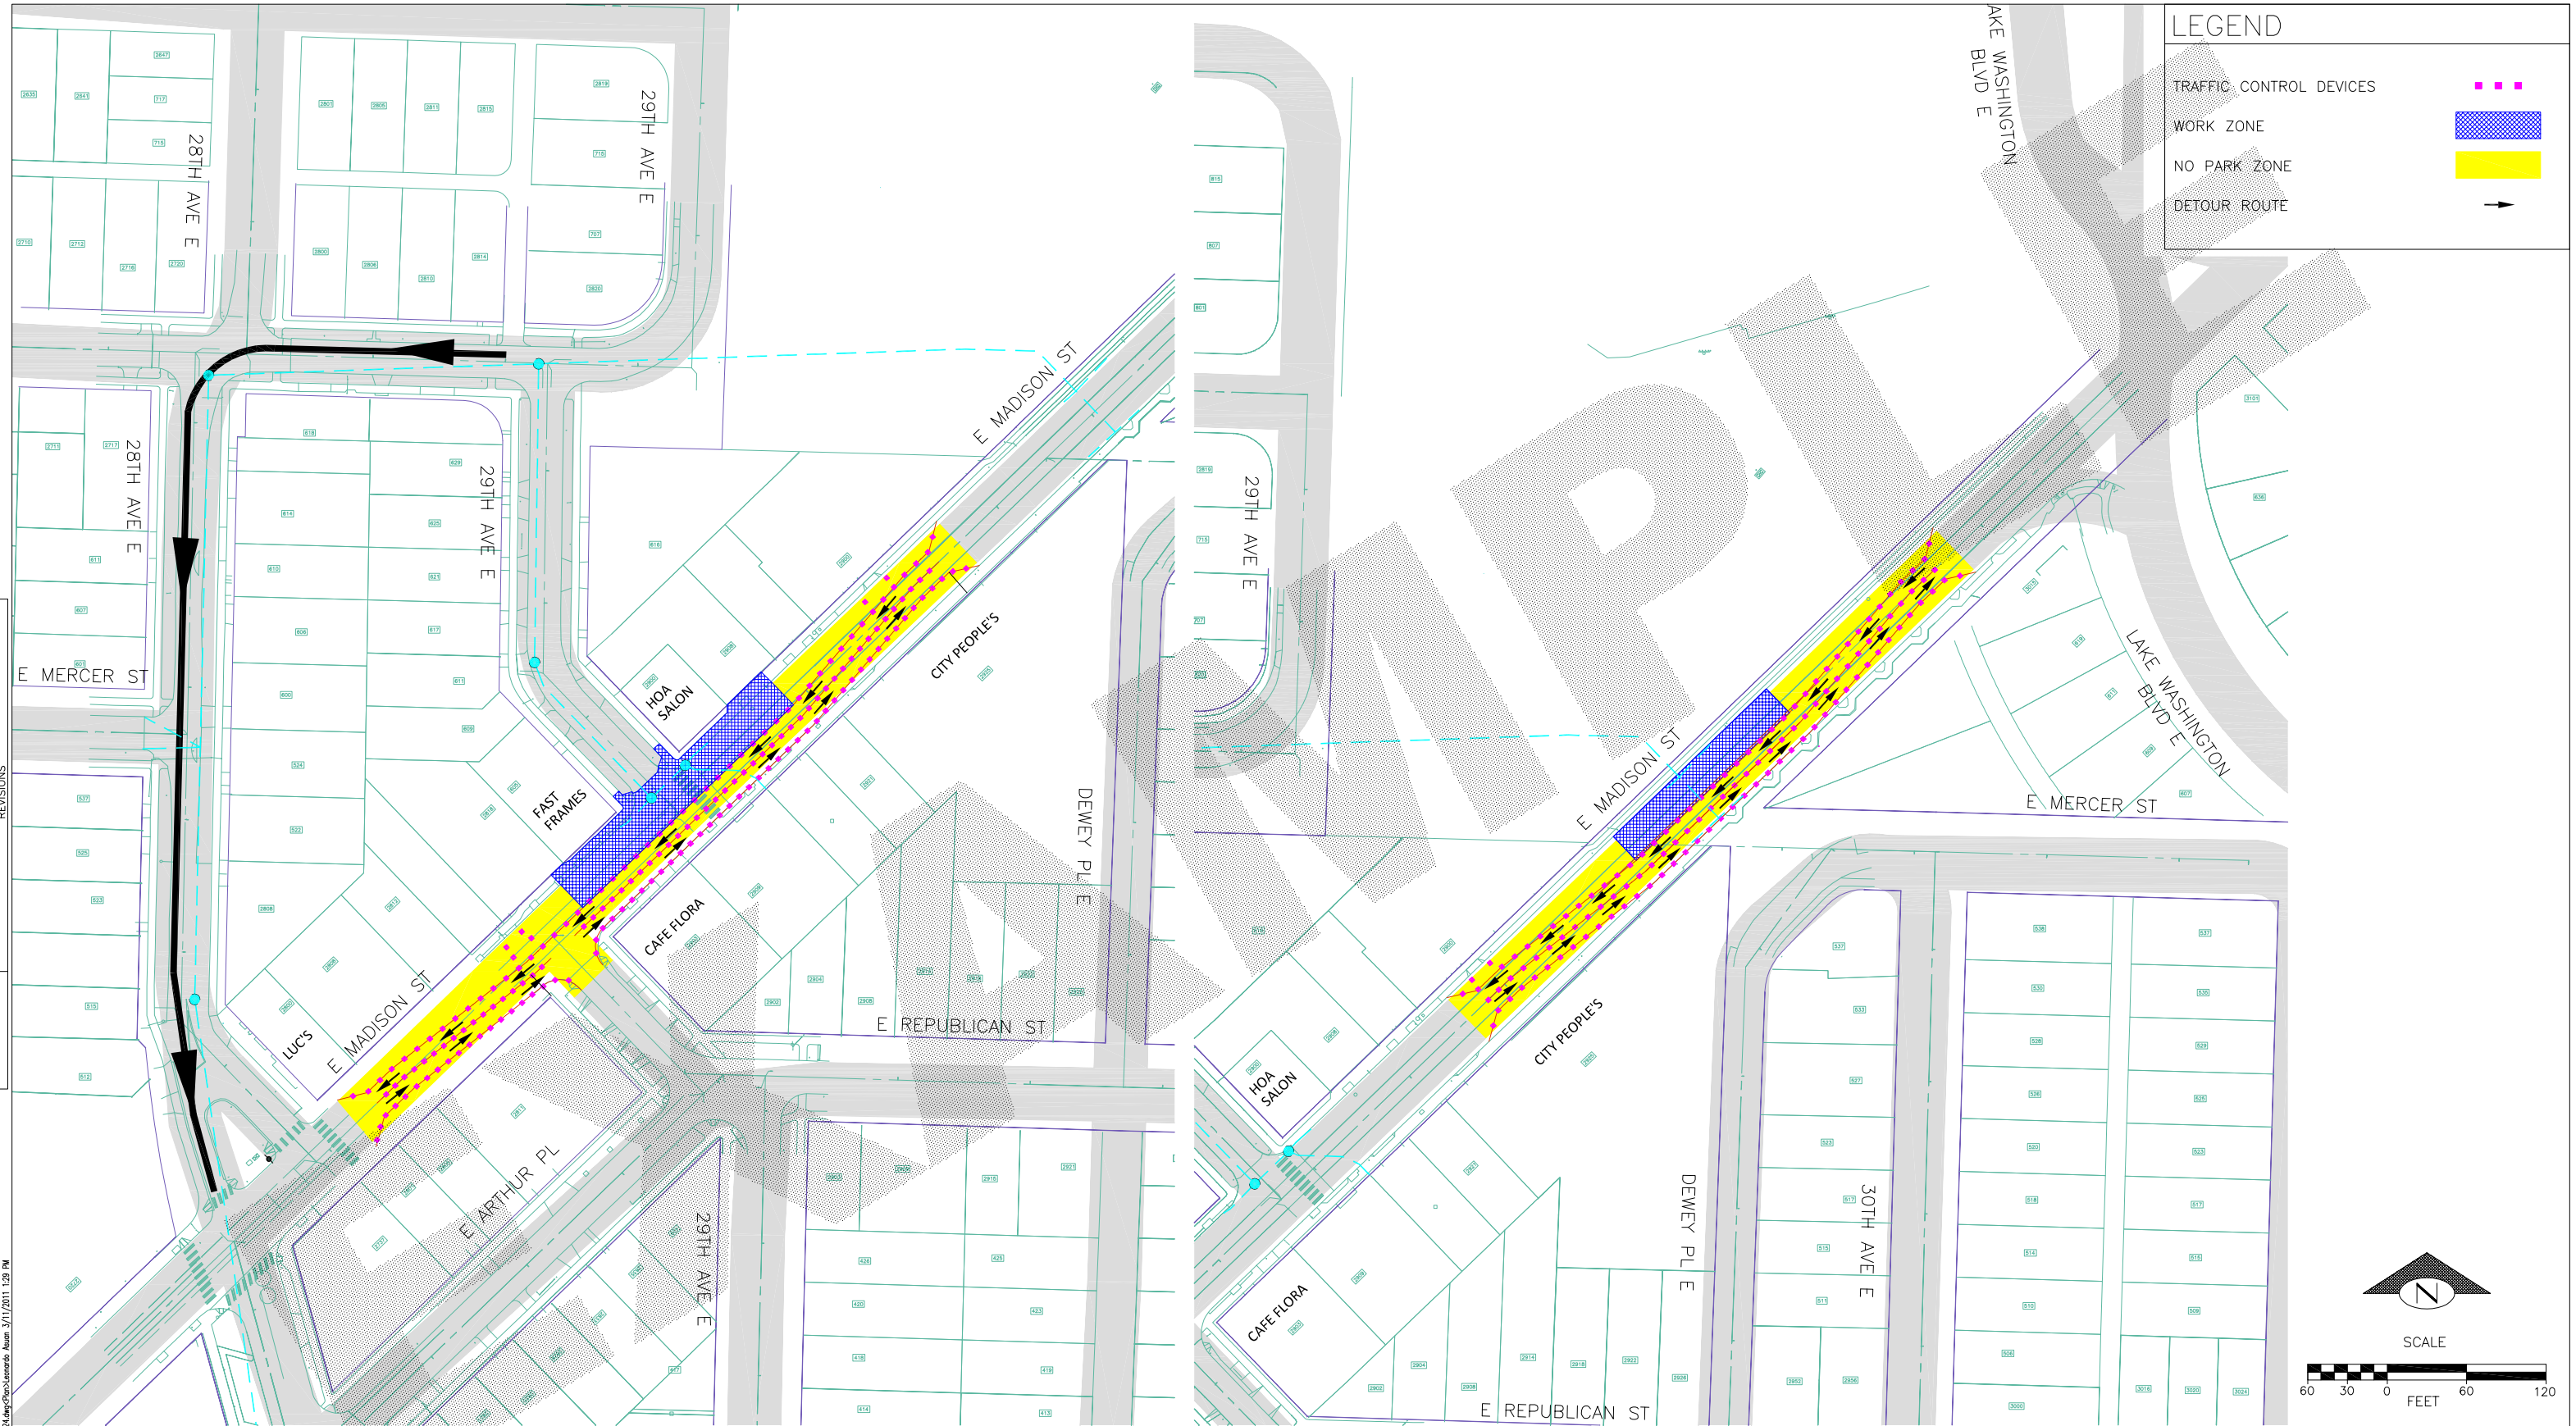

29TH AVE E & E MADISON ST INTERSECTION AND 2900 BLK E MADISON ST STORMWATER INFRUSTUCTURE WORK

VAULT SERIAL NO.	DATE	MARK	NATURE REVISIONS	MADE	CHK'D	REV'D

P:\RecordDrawings\C307014_Madison_Valley_NW_Diversion\C307014_T24.dwg<Plan>Leonardo Asuan 3/11/2011 1:29 PM

APPROVED FOR ADVERTISING
NANCY LOCKE
DEPARTMENT OF FINANCE & ADMINISTRATIVE SERVICES
SEATTLE, WASHINGTON 20

BY:
PURCHASING & CONTRACTING SERVICES DIRECTOR

NAME OR INITIALS AND DATE	INITIALS AND DATE
DESIGNED	REVIEWED:
CHECKED	DES. CONST.
	SDOT PROJ. MGR.
DRAWN	RECEIVED
CHECKED	REVISED AS BUILT

ALL WORK SHALL BE DONE IN ACCORDANCE WITH THE CITY OF SEATTLE STANDARD PLANS AND SPECIFICATIONS AND OTHER DOCUMENTS CALLED FOR IN SECTION 0-02.3 OF THE PROJECT MANUAL.

Seattle Public Utilities
City of Seattle
Ray Hoffman, Director

ORDINANCE NO. APPROVED
FUND:
SCALE: INSPECTOR'S BOOK

MADISON VALLEY STORMWATER PROJECT

JOB NO. PC R/W CO
VAULT PLAN NO.
SHEET OF