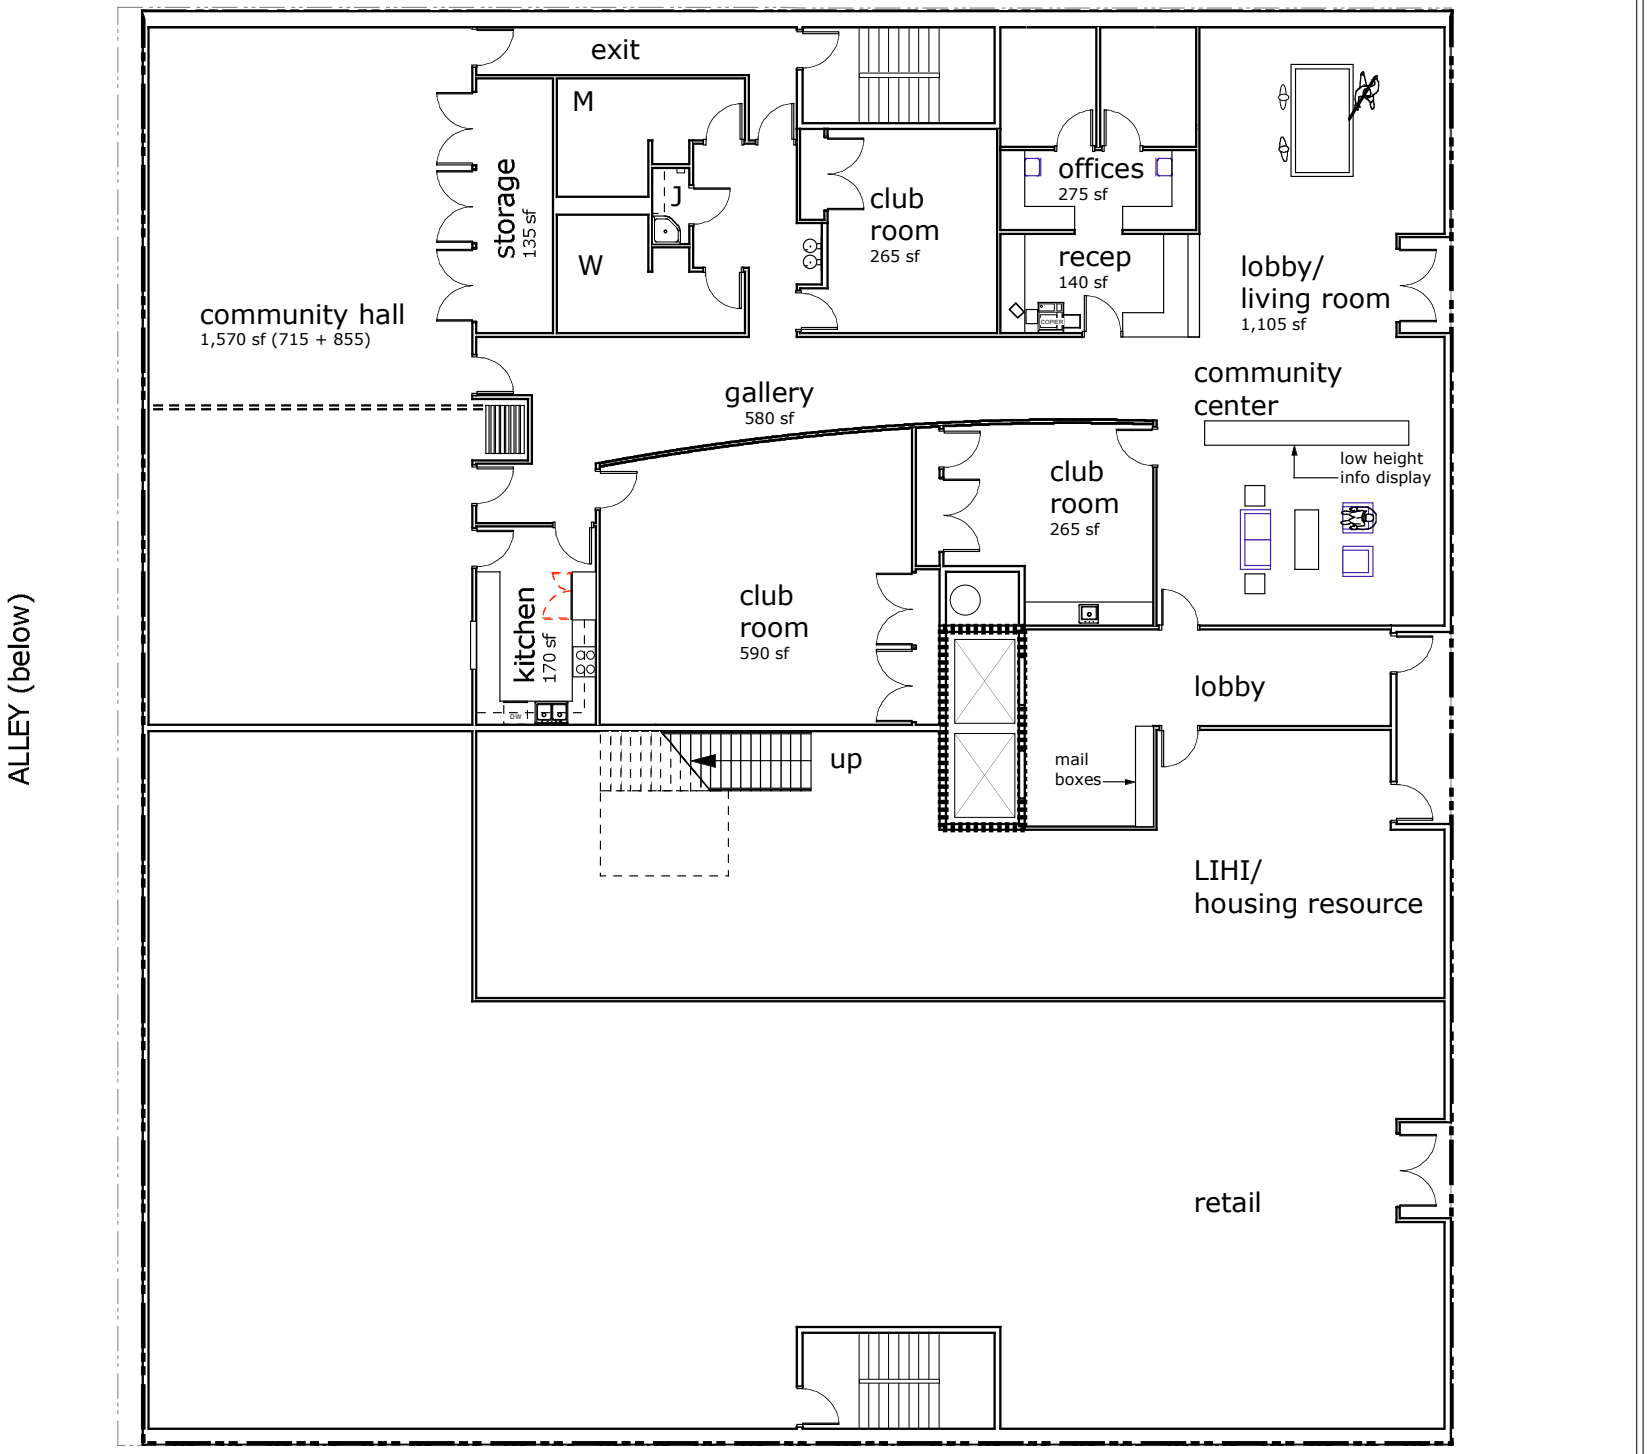

STREET LEVEL FLOOR PLAN

0 4 8 16 32 FT

25 Sept 03