DRAWING LEGEND

- ASPHALT PAVING
- CONCRETE PAVING
- STONE PAVING
- PLAY SURFACING
- BOULDERS
- PICNIC TABLE
- TRASH RECEPTACLE
- EXISTING TREES
- PLANTING AREA
- HYDROSEEDED LAWN
- EROSION CONTROL MIX – NON IRRIGATED
- NEW TREES
- APPROXIMATE LIMIT OF WORK
- IRRIGATION LINE & VALVE

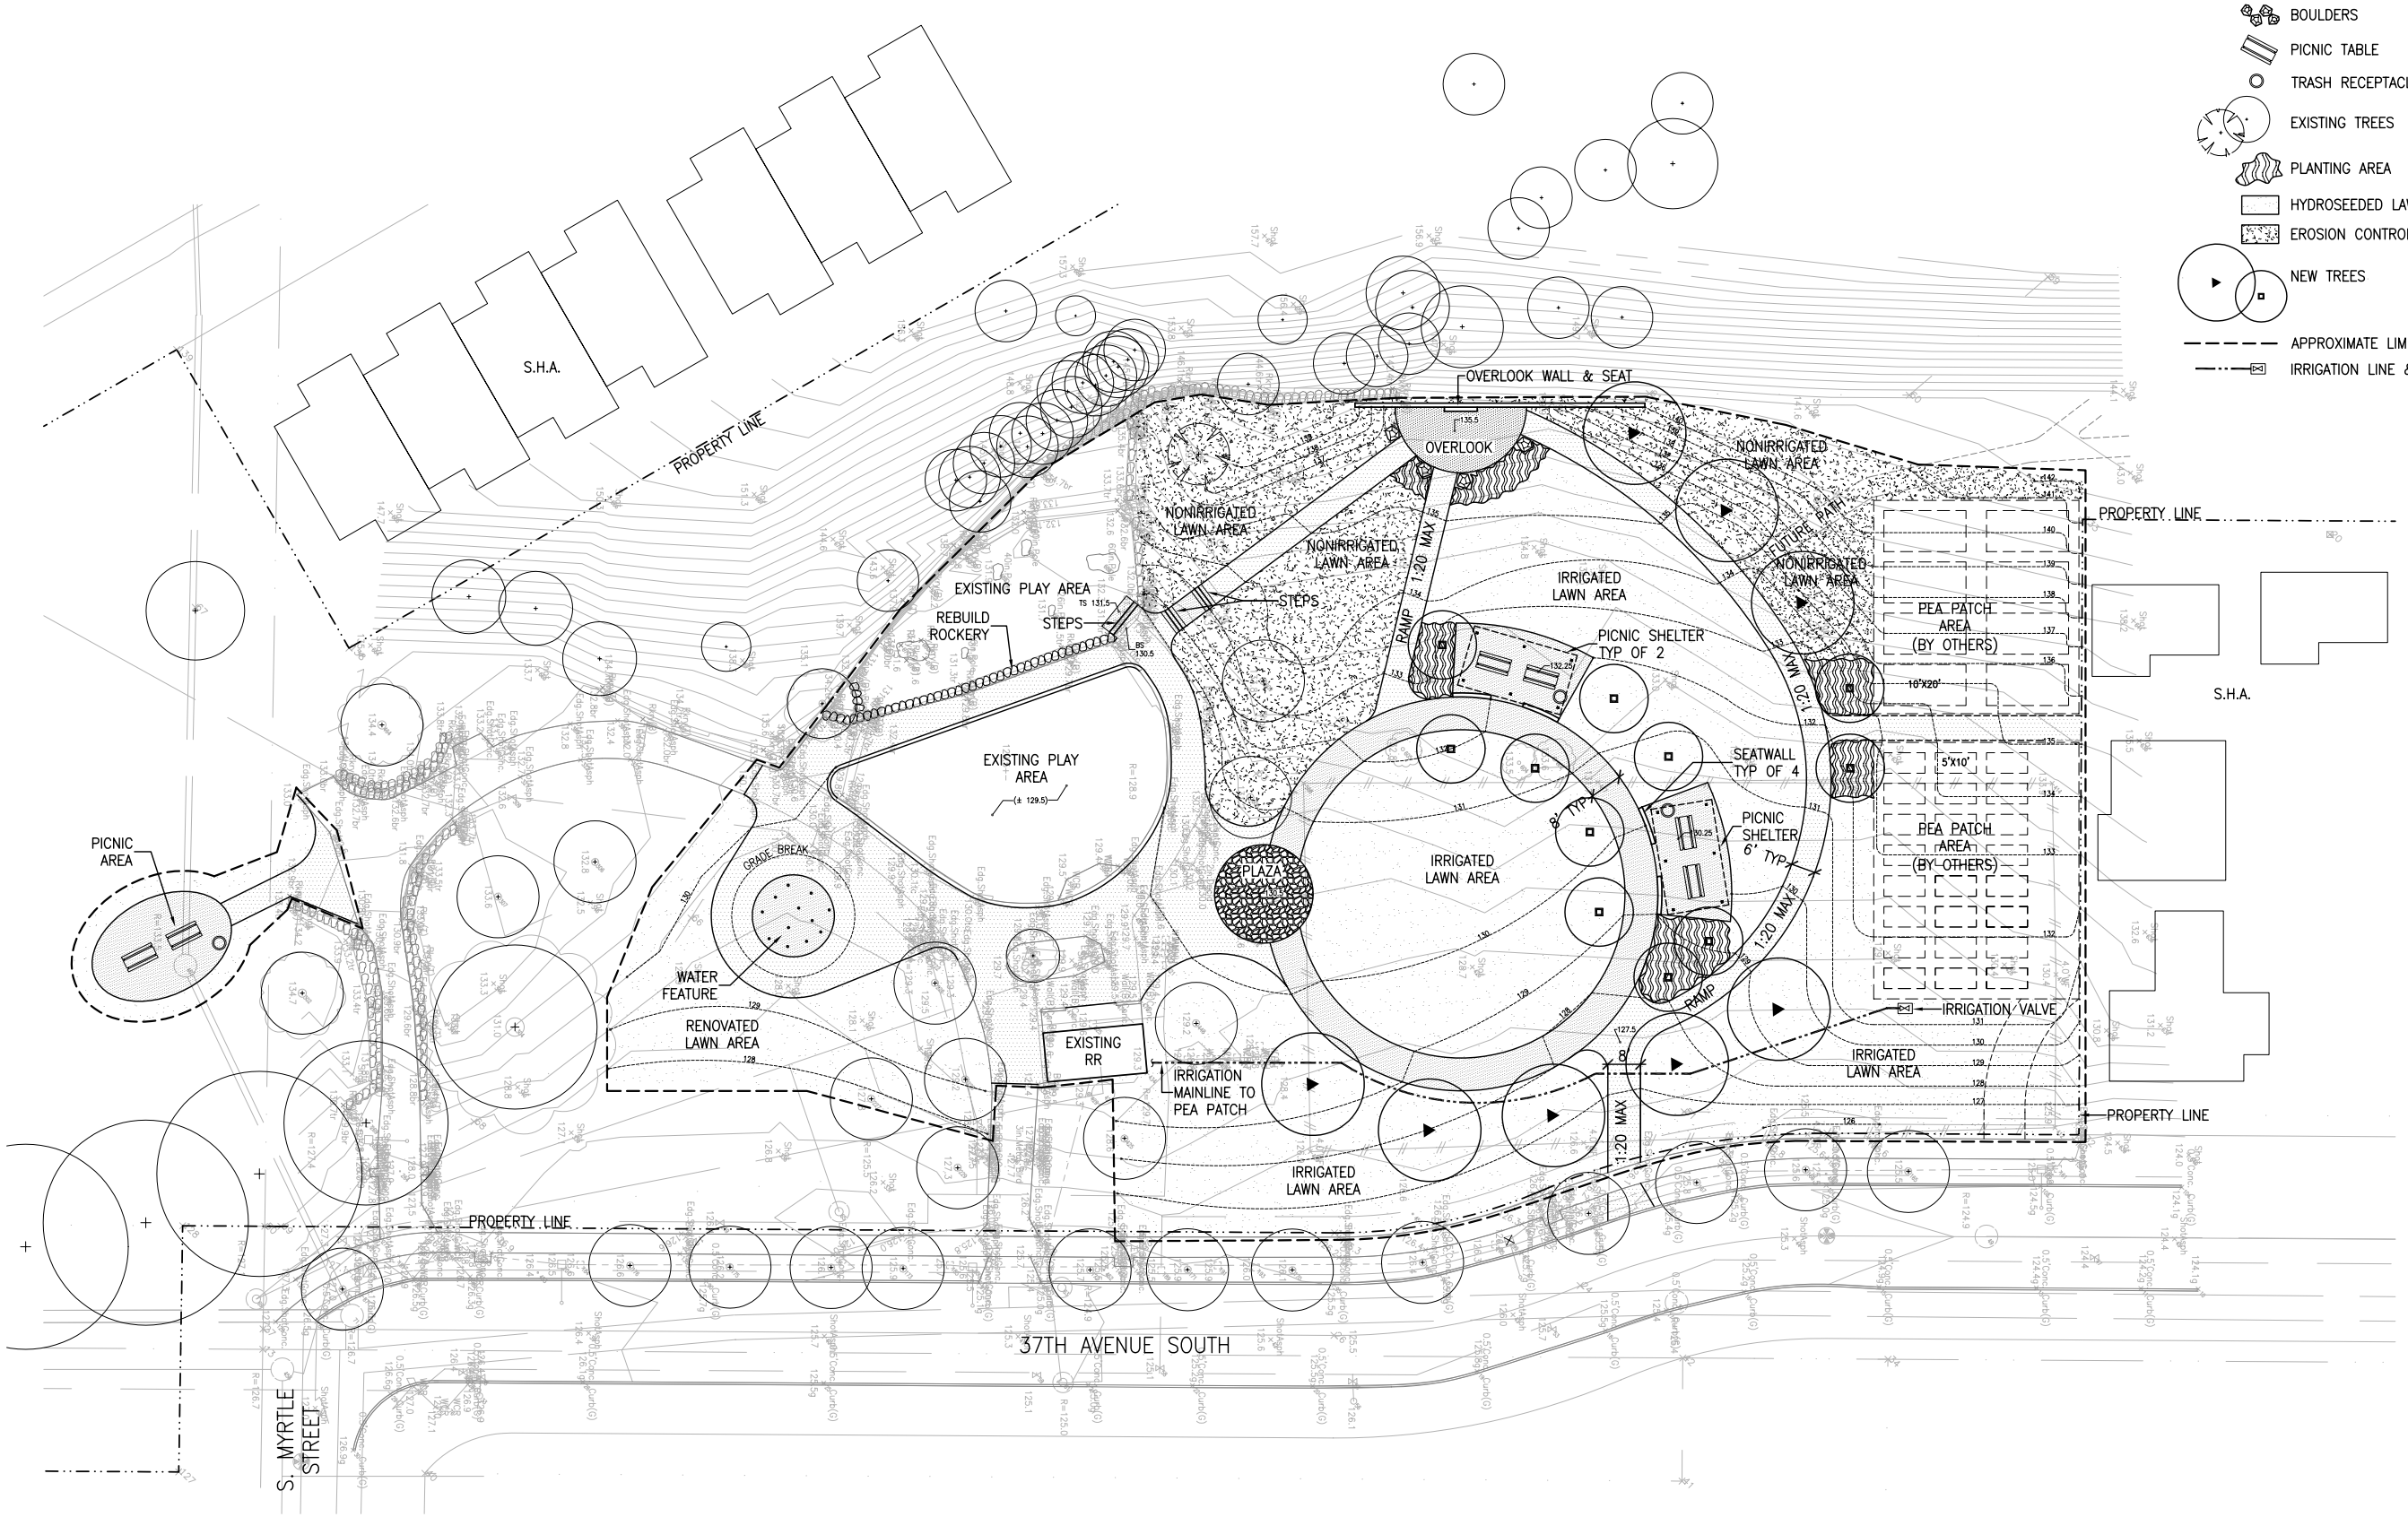

1 LANDSCAPE PLAN
SCALE: 1" = 20'-0"

0 10 20 40 60
1"= 20'

KAREN KIEST | landscape architects
111 west john street #300
seattle washington 98119
tel: 206.323.6032
fax: 206.281.9336

JOHN C. LITTLE, SR. PARK

SEATTLE

LANDSCAPE PLAN
DESIGN DEVELOPMENT

job no:
file name:
scale: 1" = 20'-0"
date: SEPTEMBER 2004

issue:	date:
DESIGN DEVELOPMENT	09/21/04

sheet:

L 1.0