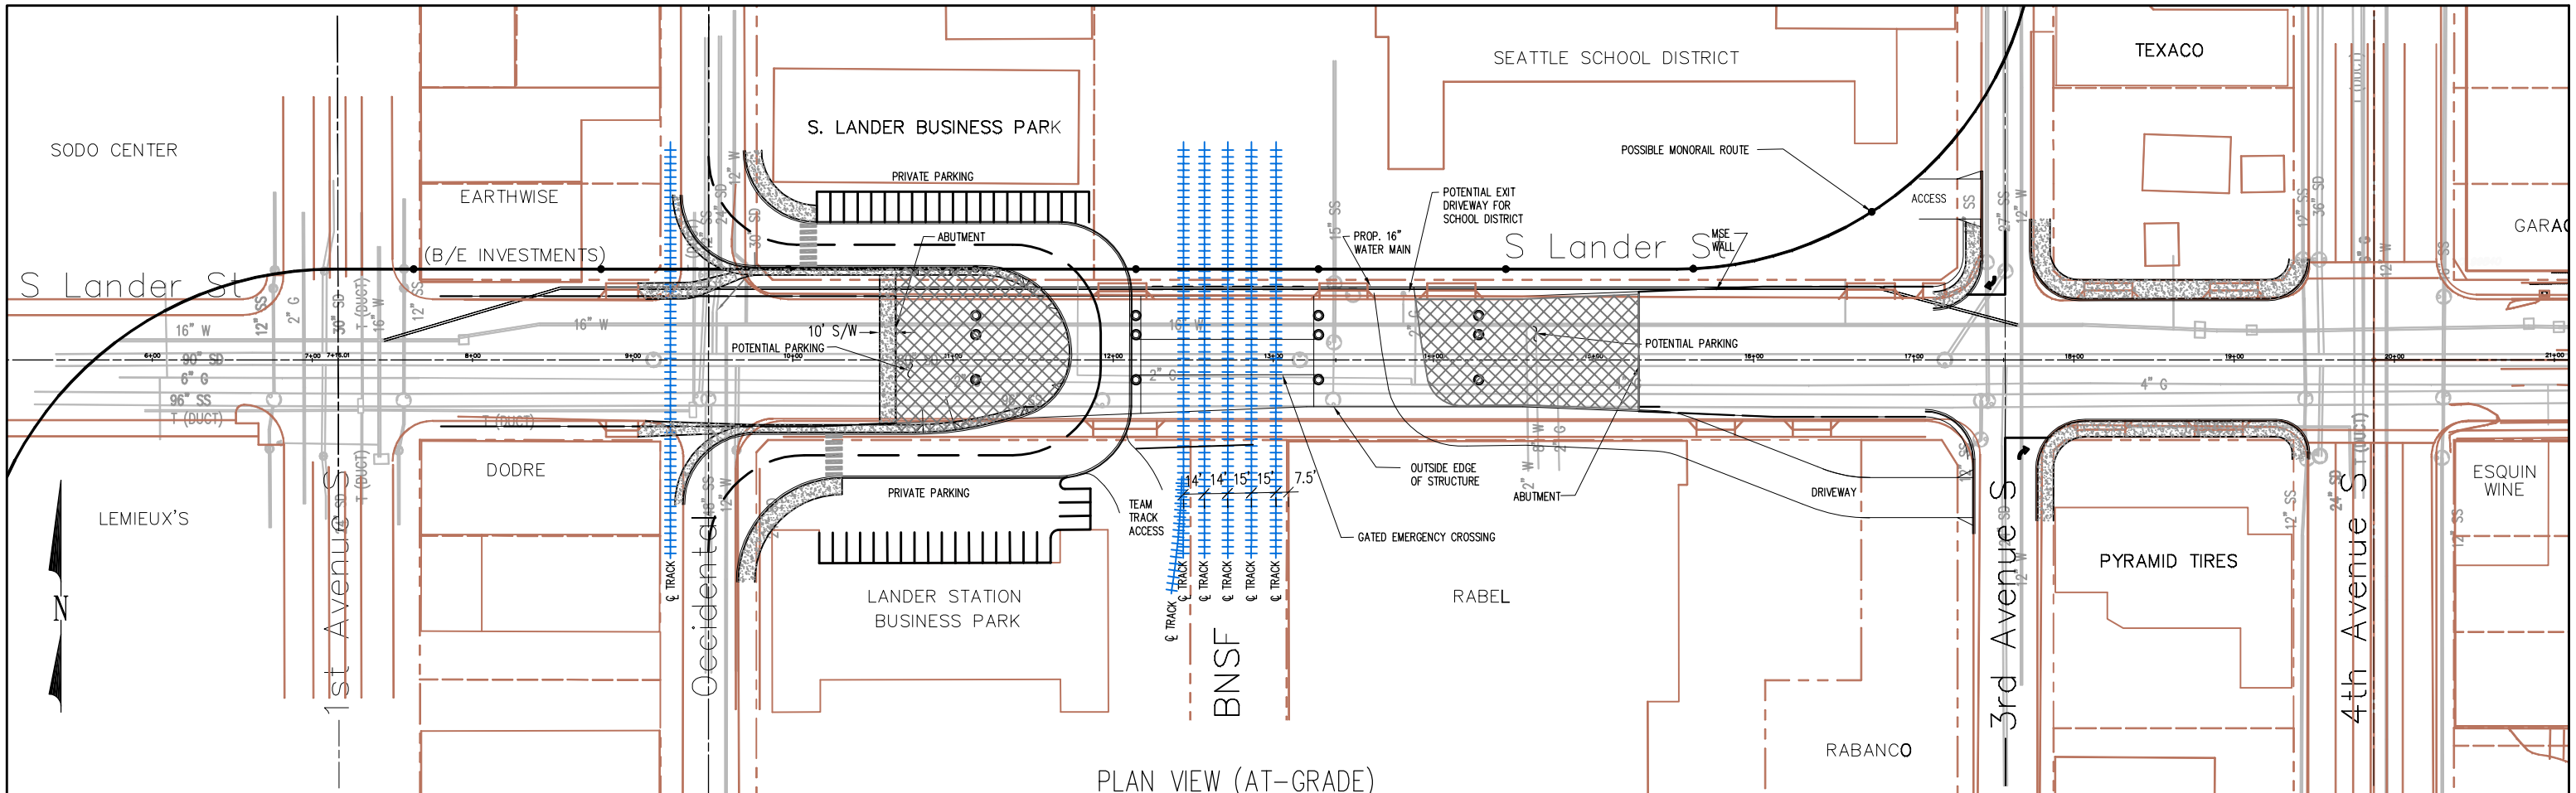


PLAN VIEW (AT-GRADE)

GRAPHIC SCALE

0 50 100 200 400

1 inch = 100 ft. HORZ

| NO. | DATE | BY | CHD. | APPR. | REVISION |
|---|---|---|---|---|---|

DRAWN BY REB | DESIGNED BY
CHECKED BY | APPROVED BY
DATE 03/11/03
JOB No. :

CALL 48 HOURS BEFORE YOU DIG 1-800-424-5555

SCALE: N.T.S.

kpff Consulting Engineers
1601 Fifth Avenue, Suite 1600
Seattle, Washington 98101
(206) 622-5822 Fax (206) 622-8130

**S. LANDER STREET GRADE SEPARATION PROJECT**
SEATTLE, WA

**S. LANDER STREET GRADE SEPARATION PROJECT**
**TS&L STUDY**

SHEET 2

Xref E:\n-civil\CAD Stds\Civil\Engineers Stamps\LEIMKUHL.DWG