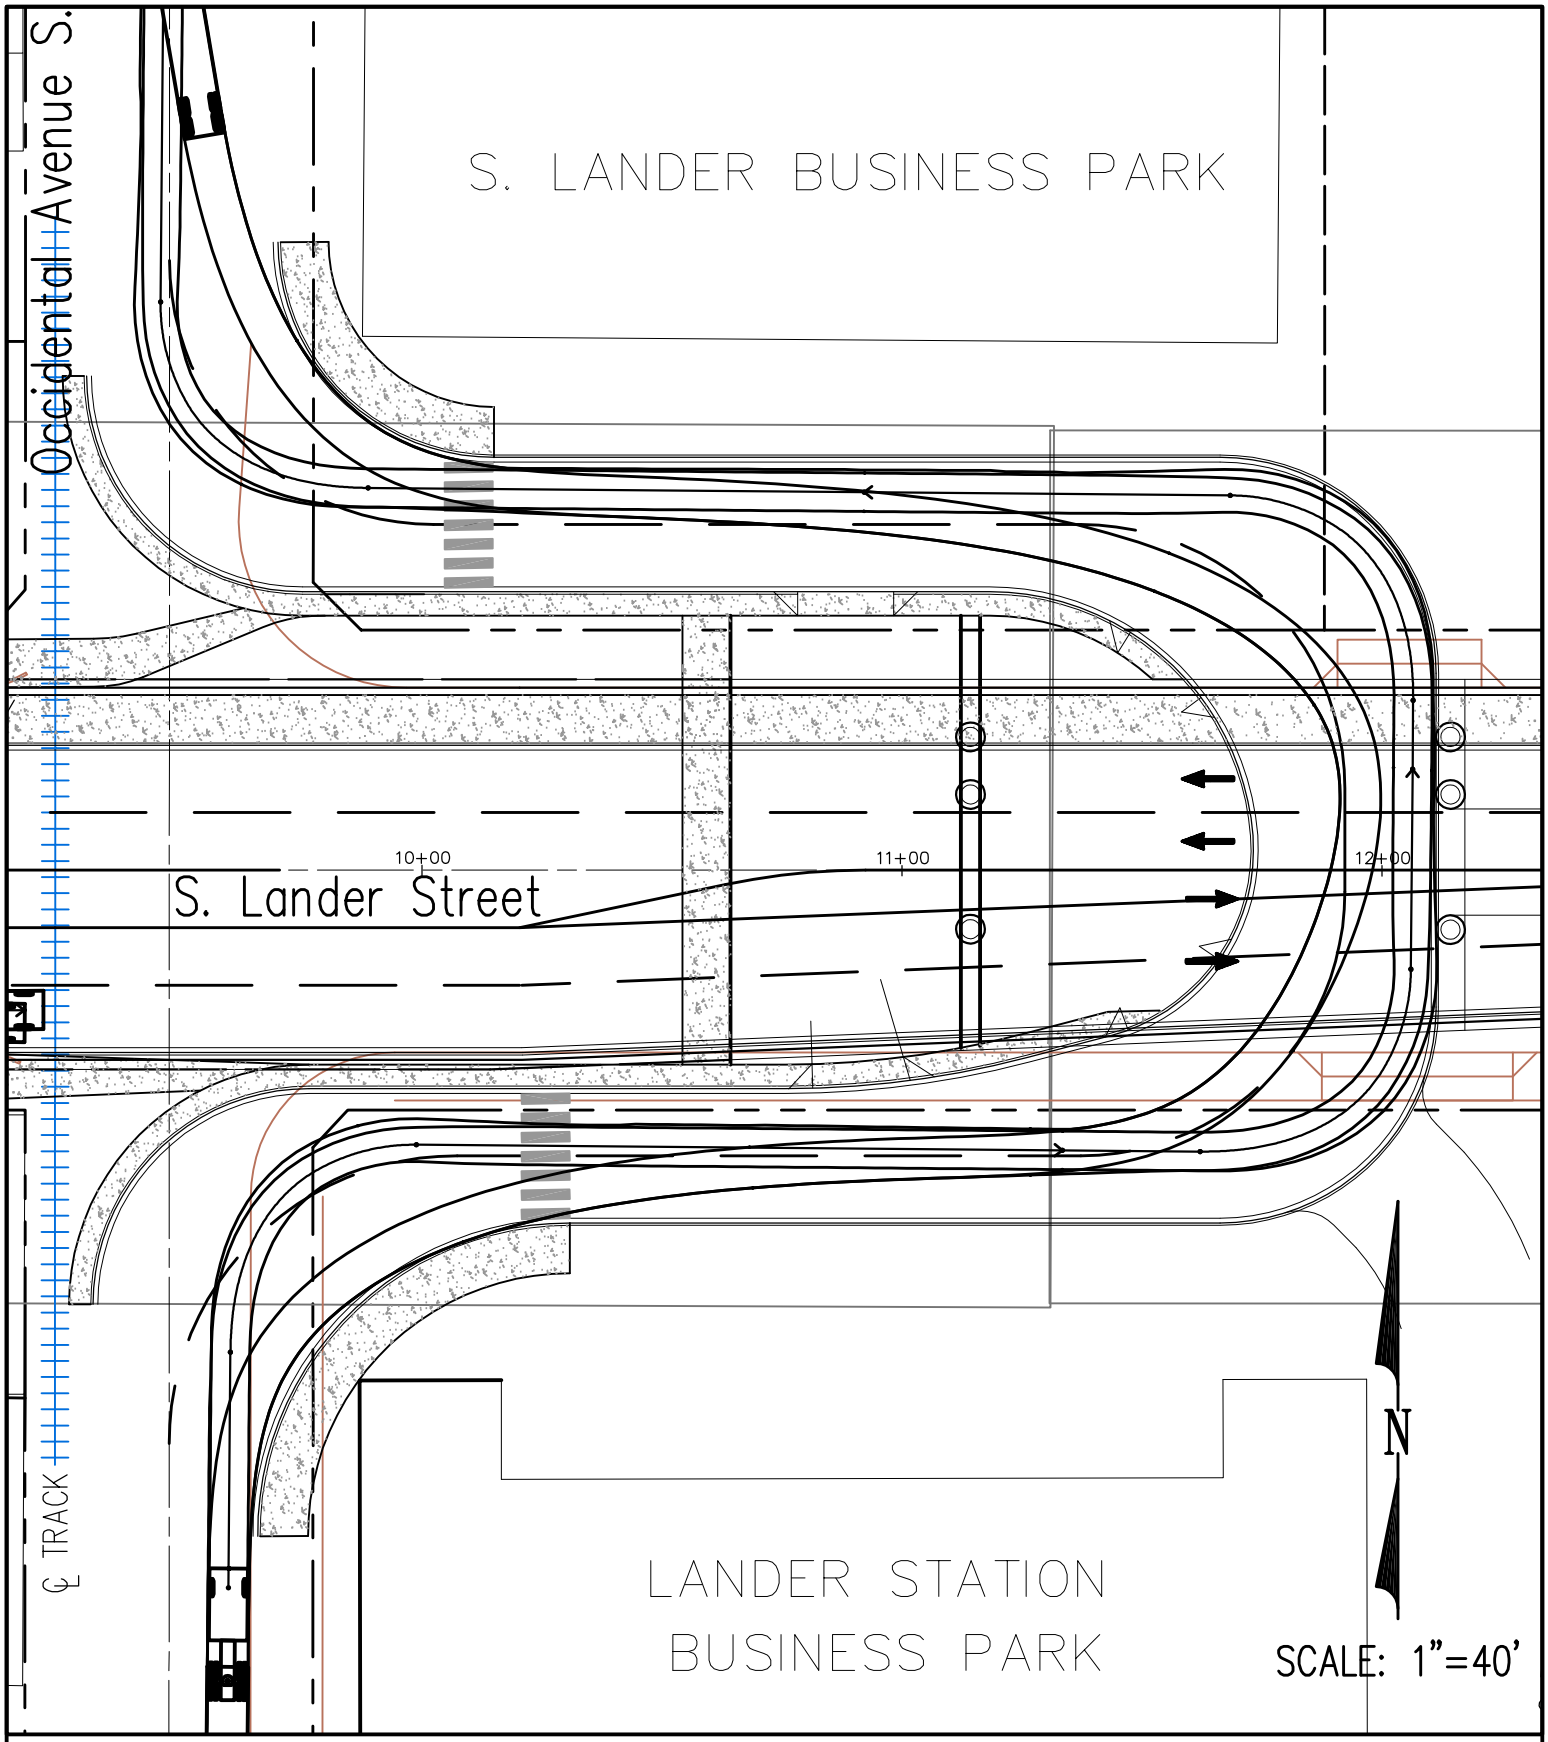

Occidental Avenue S.
WB-67 Northbound Turning Movements
S. Lander Street Grade Separation Project