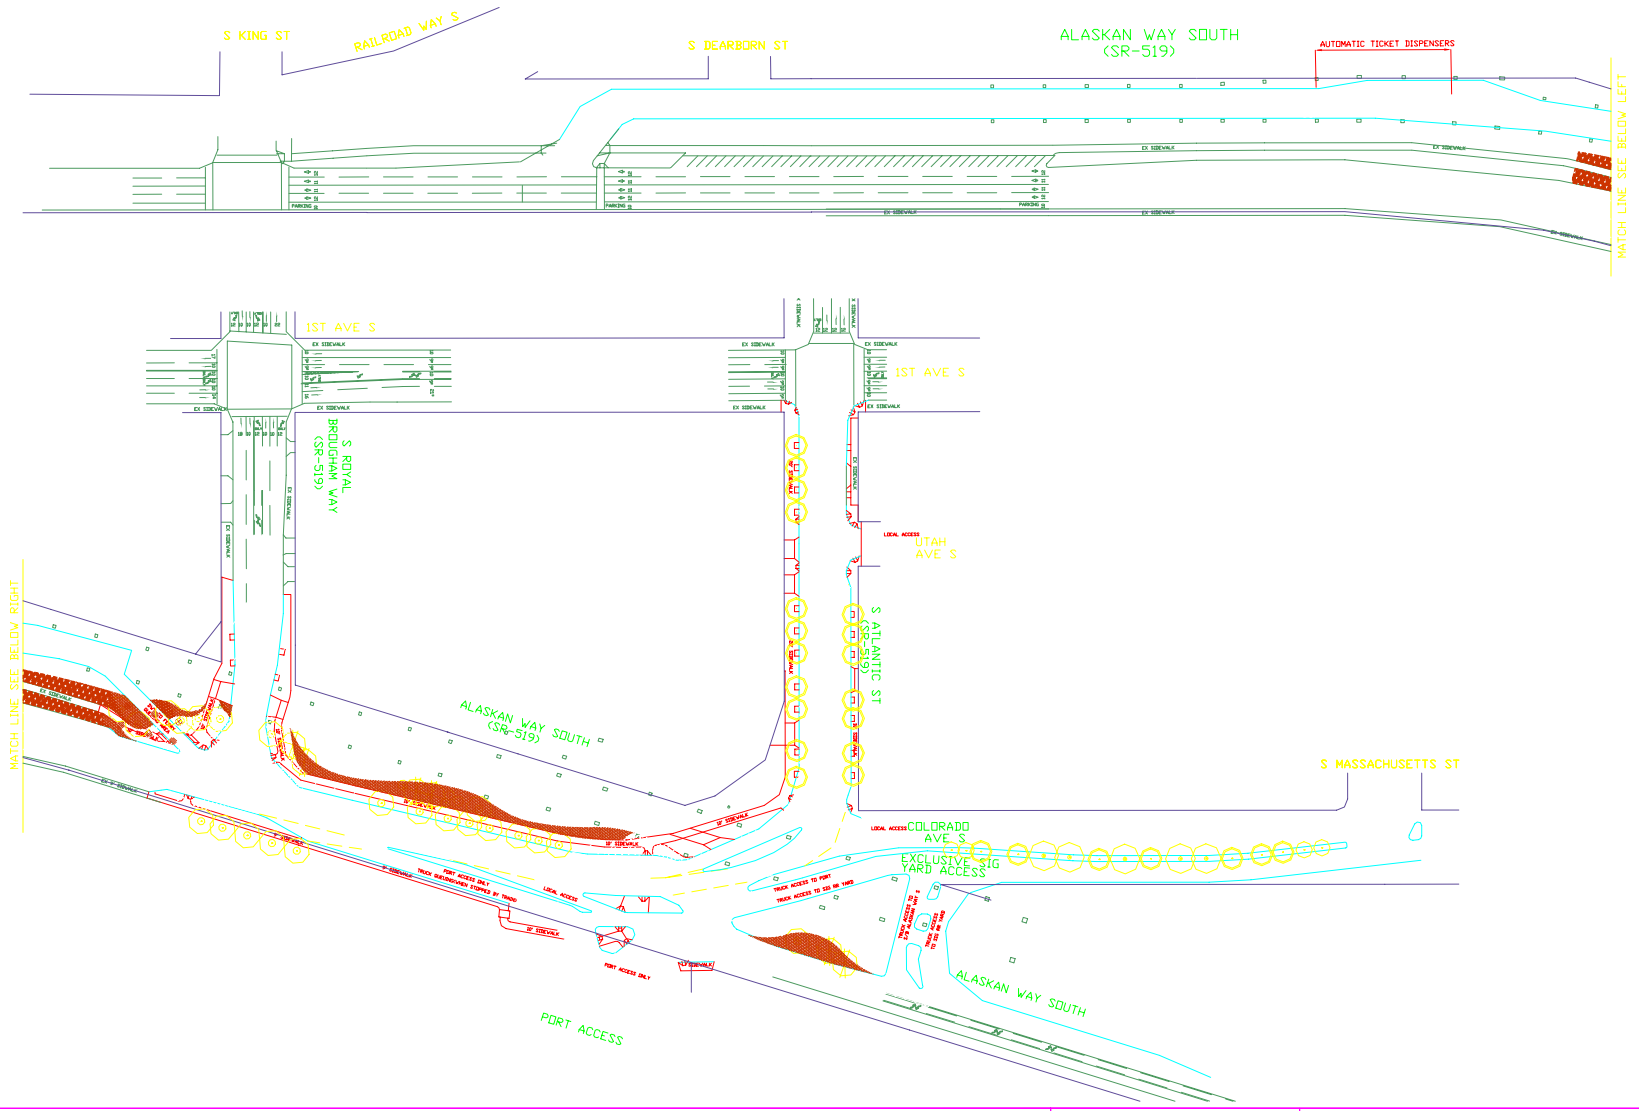

SR-519
SURFACE STREET IMPROVEMENTS

City of Seattle
Seattle Department of Transportation

ORDINANCE NO. . . . . APPROVED. . . . . .
FUND. . . . . .
SCALE: H. V. INSPECTOR'S BOOK . . . . .

Figure 5
Stage A - Landscaping